




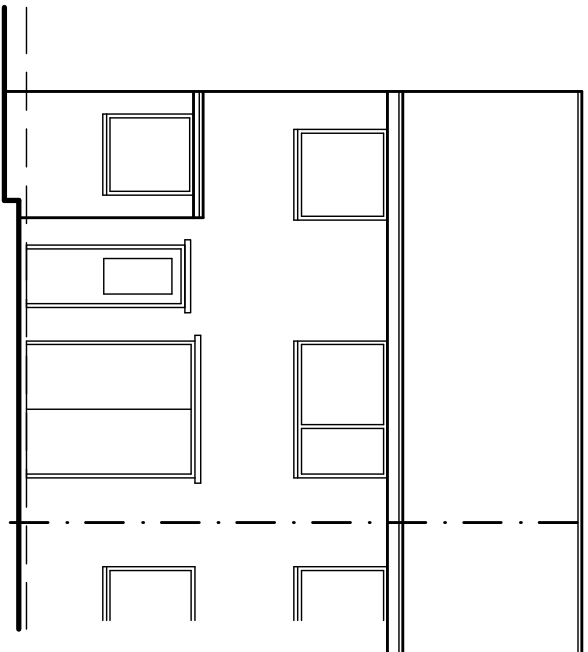


Existing Rear Elevation

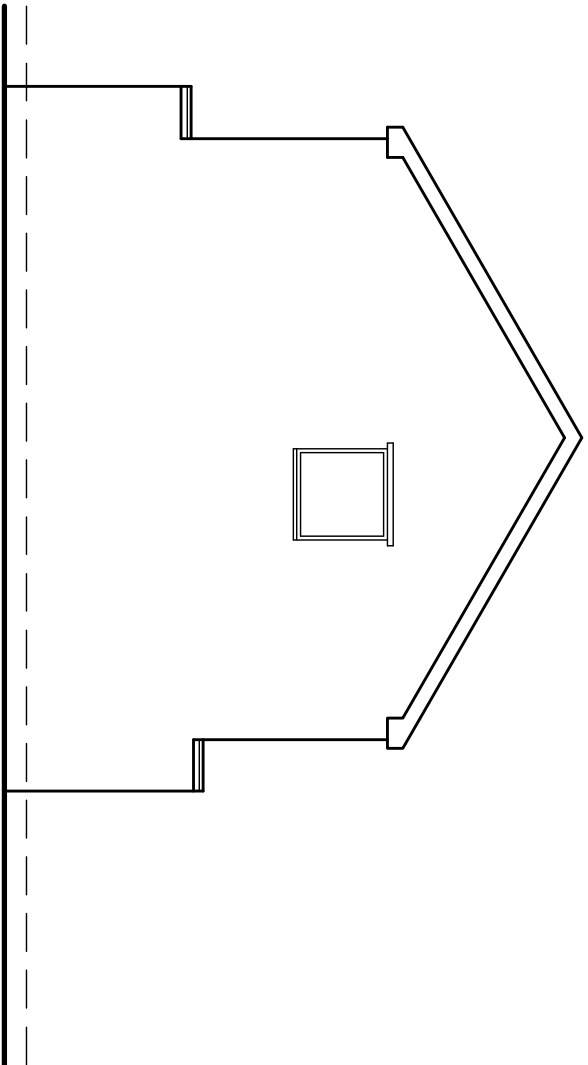


Existing Side Elevation

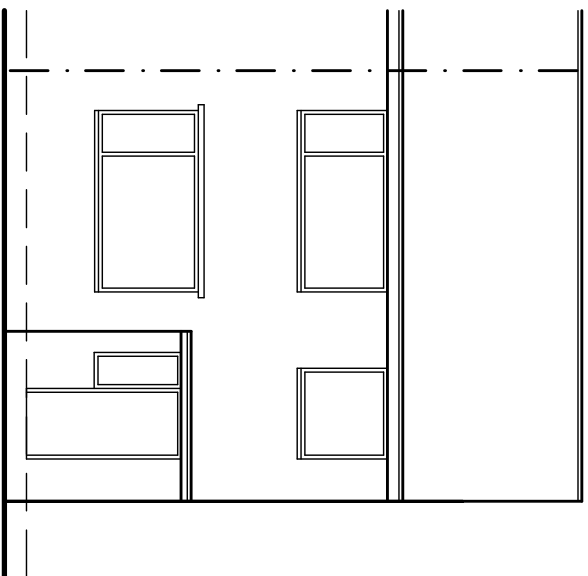


Existing Front Elevation

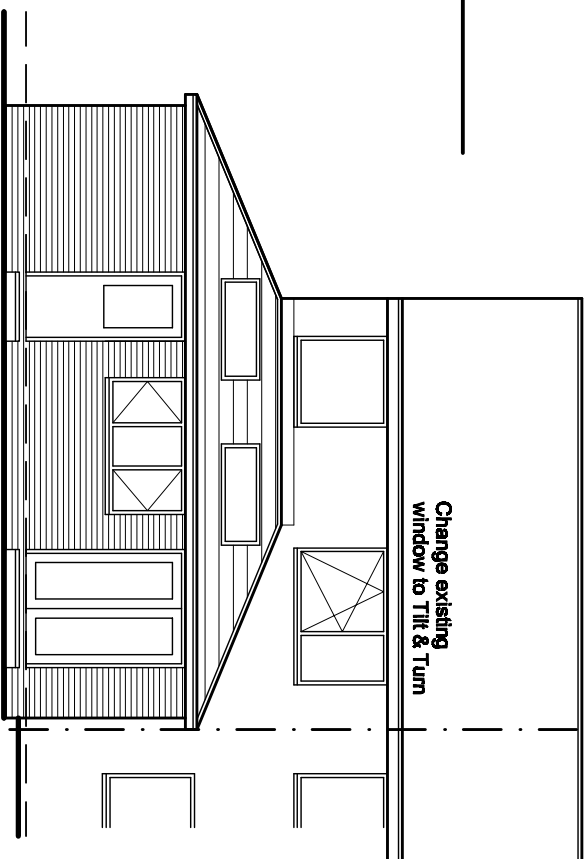


Proposed Rear Elevation

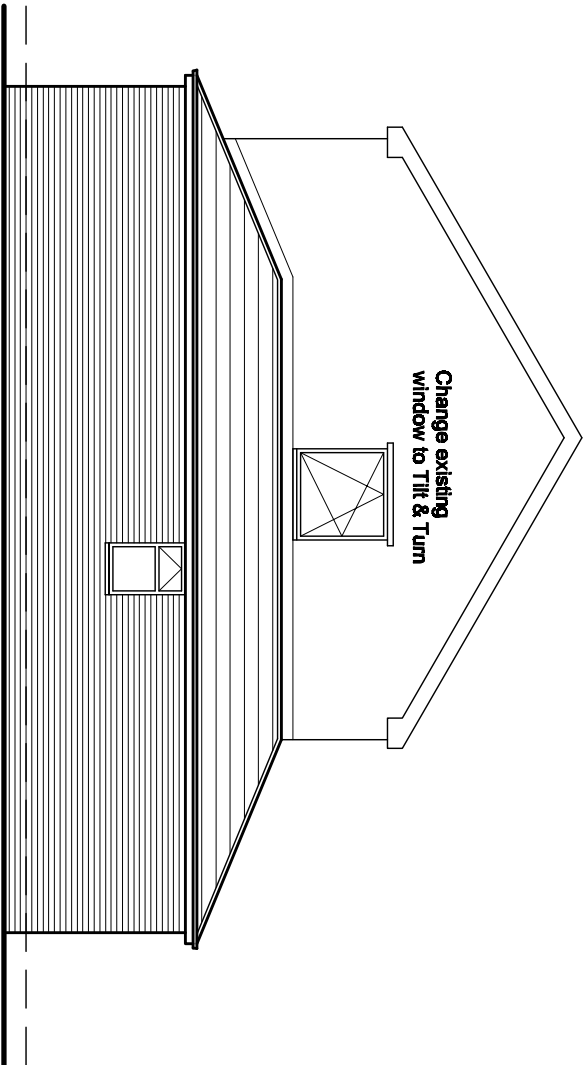

Proposed Side Elevation

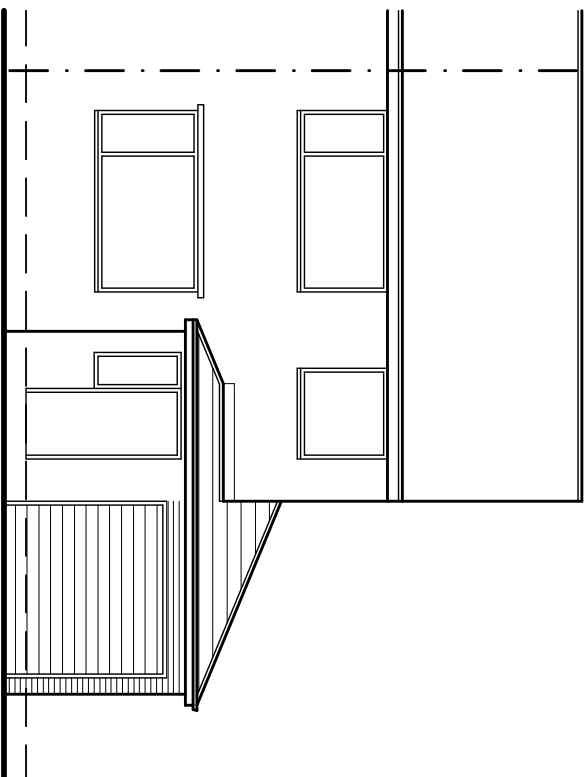


Proposed Front Elevation

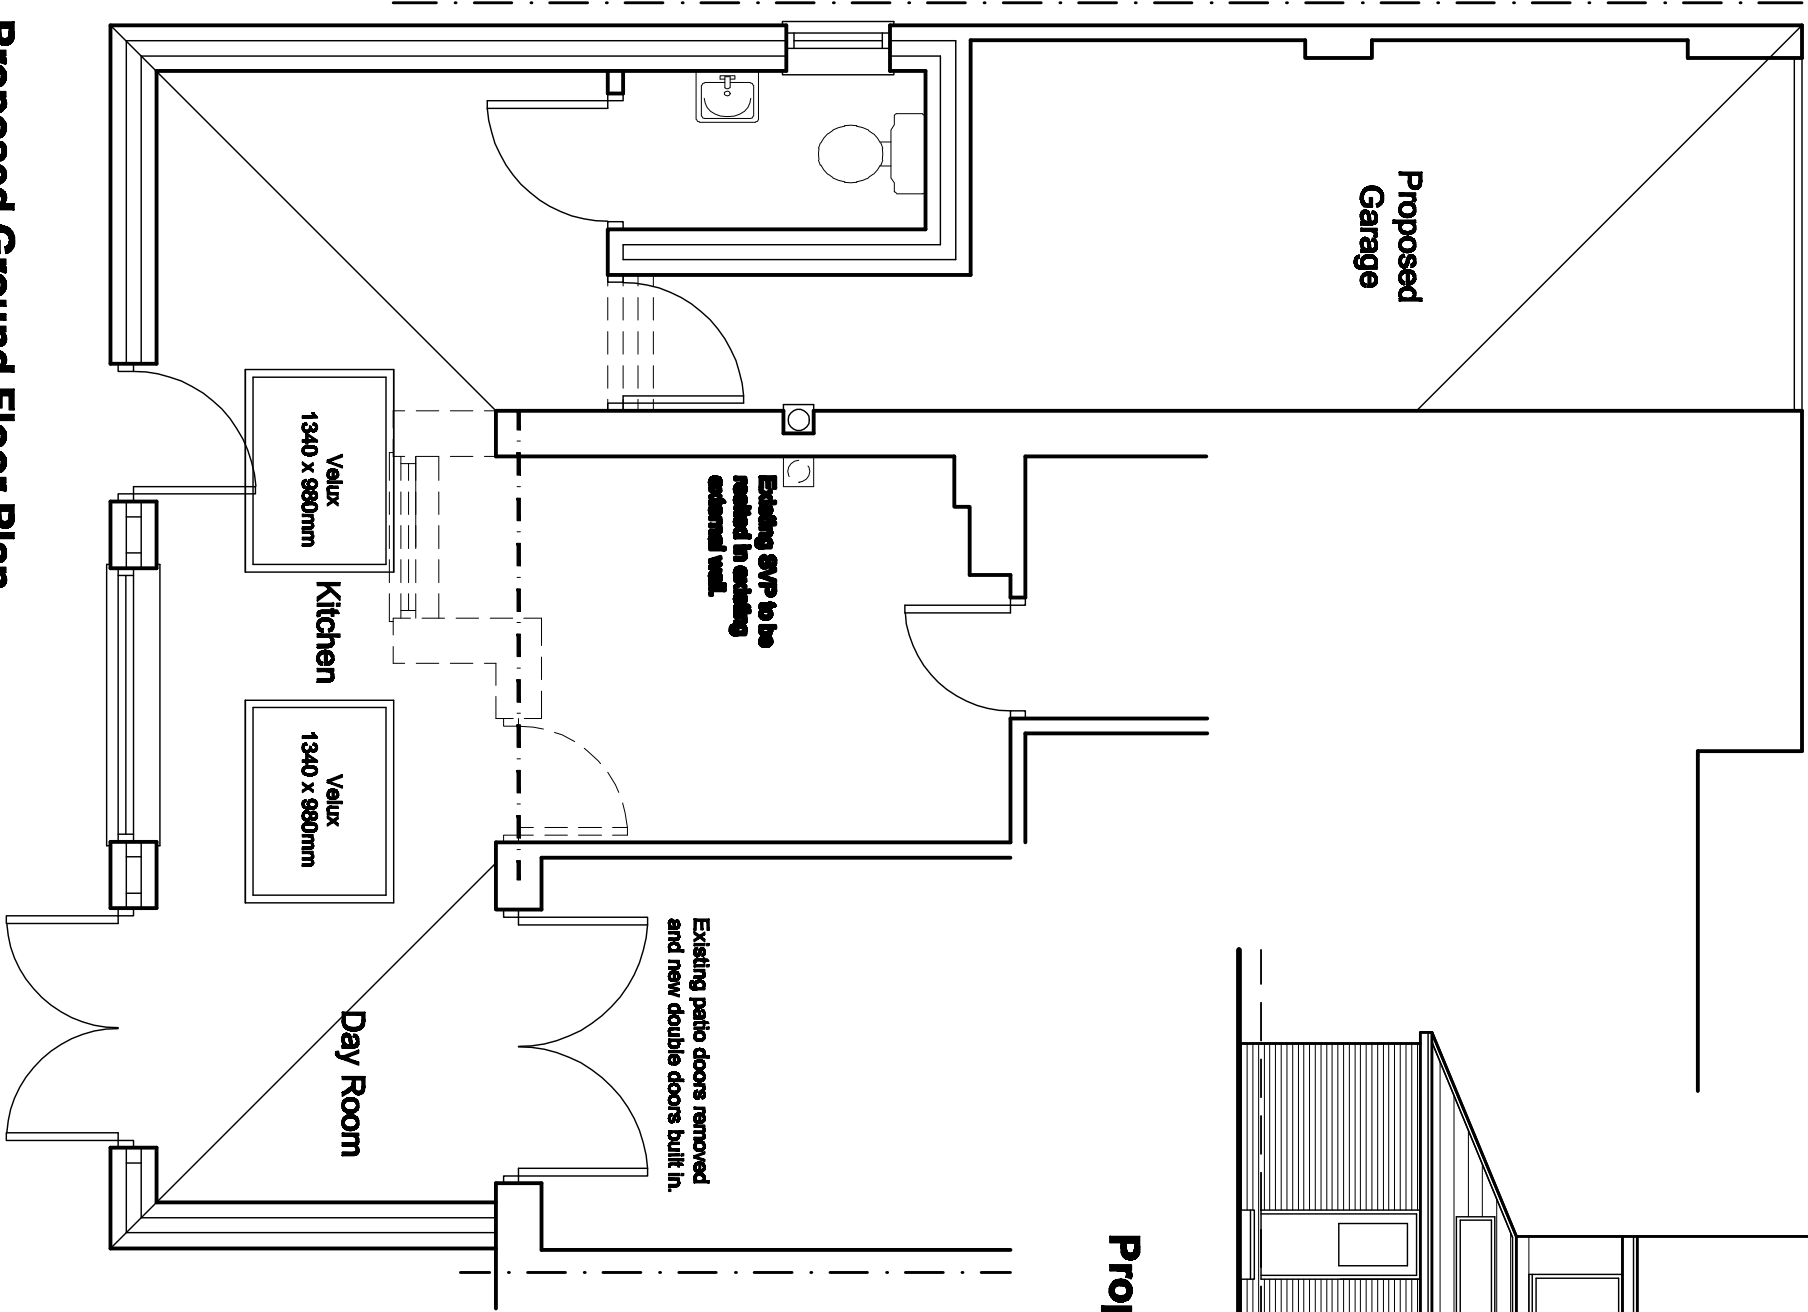

Proposed Ground Floor Plan



Location Plan  
Scale 1:1250

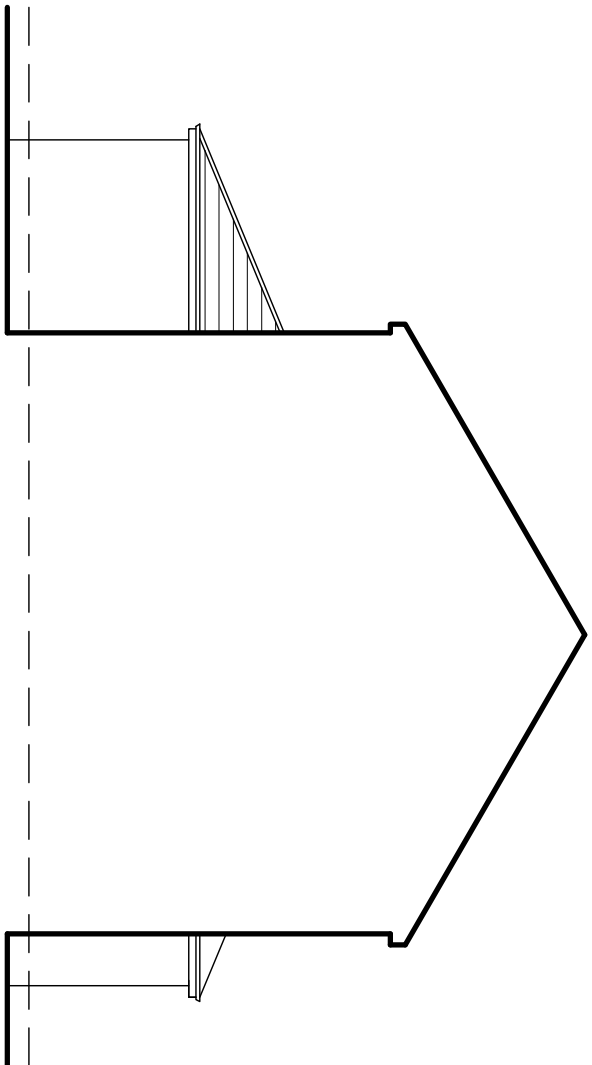

Proposed Side Elevation

|                                                                                           |               |                             |                                                       |               |                              |                                                       |        |  |
|-------------------------------------------------------------------------------------------|---------------|-----------------------------|-------------------------------------------------------|---------------|------------------------------|-------------------------------------------------------|--------|--|
| <b>White Agus Partnership</b>                                                             |               |                             | 1288, NEW ROAD,<br>STAINCROSS,<br>BARNLEY,<br>S75 8PP |               |                              | PHONE/FAX 01228 289482<br>E mail: agus@staincross.com |        |  |
| <b>Project</b><br>PROPOSED EXTENSION AT<br>80 LYMINGTON CRESCENT<br>MONK BRETTON, BARNLEY |               |                             | <b>Client</b><br>MS L FLETCHER                        |               |                              |                                                       |        |  |
| <b>Drawing Title</b><br>PLANS & ELEVATIONS                                                |               |                             | <b>Date</b><br>JULY 2009                              |               | <b>Scale</b><br>1:30 & 1:100 |                                                       |        |  |
|                                                                                           |               |                             | Ref. 09-026                                           |               | Dwg. No. 1                   |                                                       | Rev. D |  |
| <b>Date</b>                                                                               | <b>Suffix</b> | <b>Description</b>          | <b>Date</b>                                           | <b>Suffix</b> | <b>Description</b>           |                                                       |        |  |
| 13/07/09                                                                                  | A             | ISSUED TO CLIENTS REQUESTS  |                                                       |               |                              |                                                       |        |  |
| 20/07/09                                                                                  | B             | REVISED TO CLIENTS REQUESTS |                                                       |               |                              |                                                       |        |  |
| 20/09/09                                                                                  | D             | VELUX WINDOWS ADDED         |                                                       |               |                              |                                                       |        |  |