


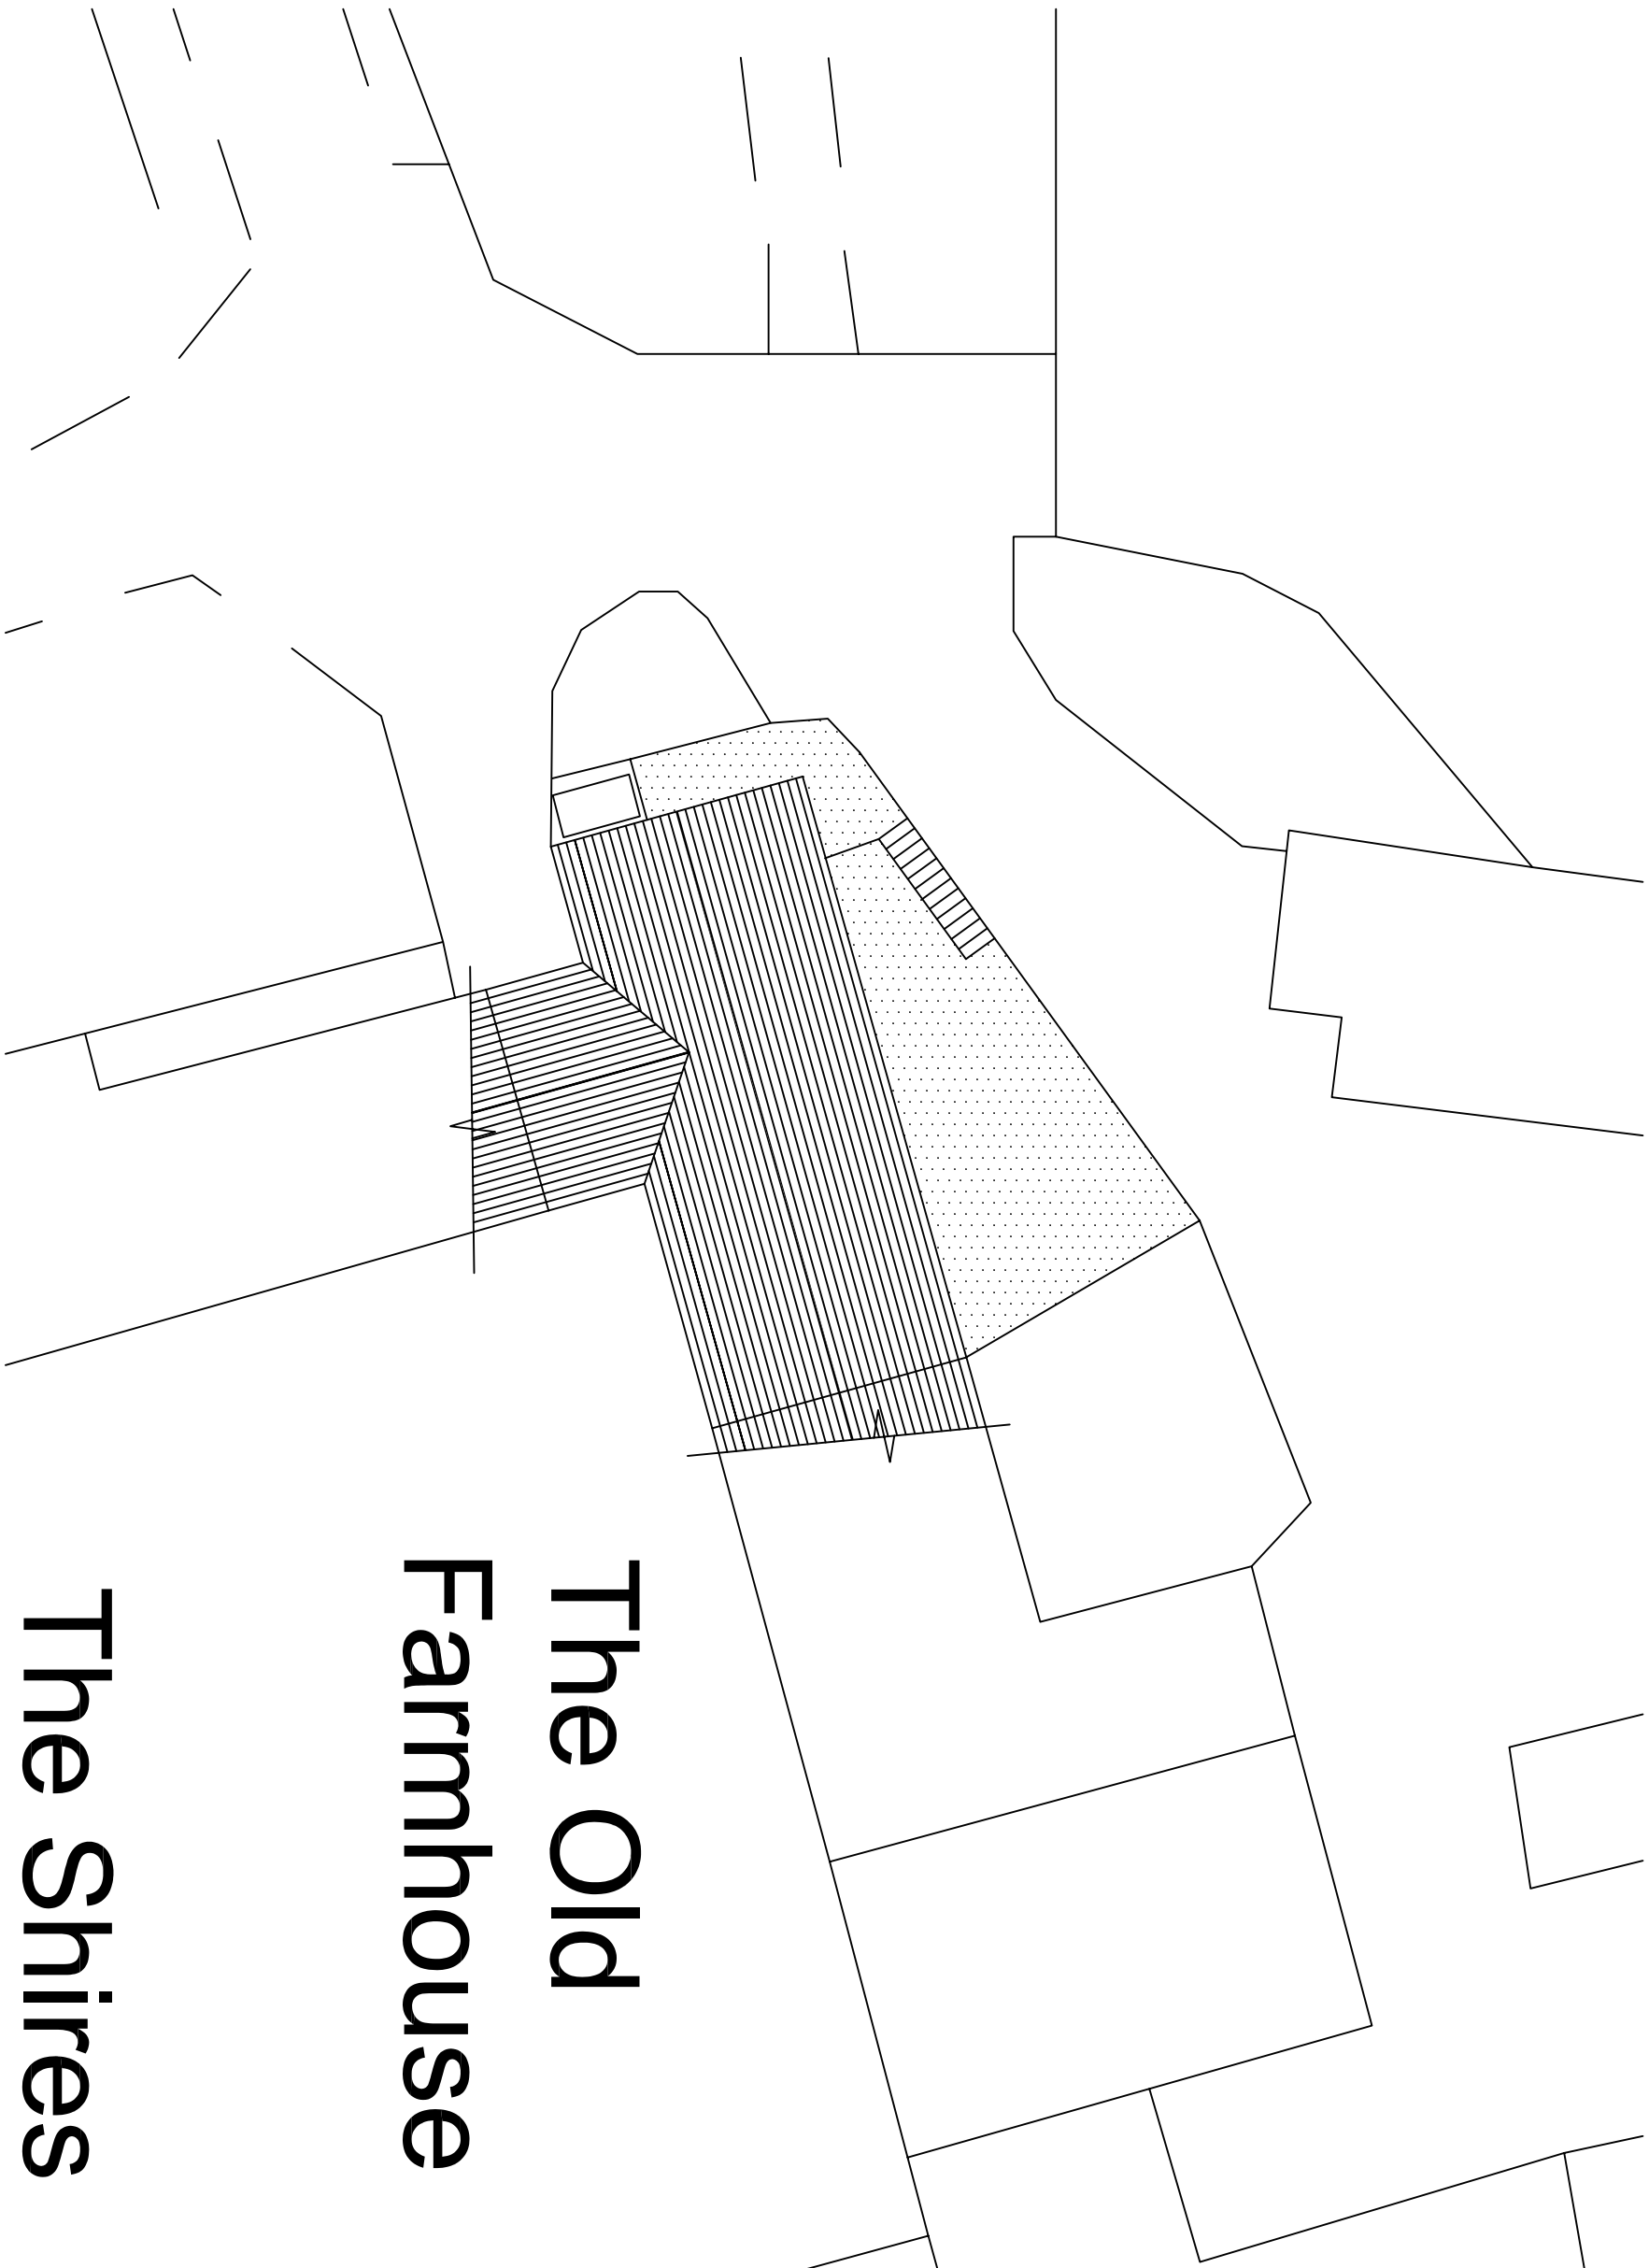

The Old Farmhouse

The Shires

PLANNING

THE OLD FARM HOUSE
CANNON HALL CAWTHORPE
BARNSLEY S75 4AT

25 Queens Square Business Park
Huddersfield Road
Holley / Holmfirth
West Yorkshire HD9 6DZ

DRAWING No	SCALE	DATE	DRAWN
H112/102	1:200@A3	OCT 2008	JMW

Tel: 01484 303 800
Fax: 01484 664 133



J + J BOLCHOVER
ARCHITECTS

ROOF PLAN

scale 1:200