


NOTES
The contractor is to check and verify all building and site dimensions, levels and sewer invert levels at connection points before tendering and work commences.
This drawing must be read with and checked against any structural or other specialist drawings provided. The contractor is to comply in all respects with the current building regulations whether specifically stated on these drawings or not. Internal dimensions exclude plaster thickness.
Do not scale off this drawing.

© Copyright


Job Title	PROPOSED UNIT EXT'N.	
Client	GLASS RECYCLING UK LTD.	
Drawing Title	EXISTING ELEVATIONS.	
Drawn By	Date	Scale
I.W.	AUGUST 16	1:200

IAN WILLIAMS
DESIGN AND BUILD
FAIRFIELDS, CHURCH ROAD
ALTOFTS, W. YORKS WF6 2NU
Tel: 01937 541111


DRG. No. 64. 03. 08. 16.

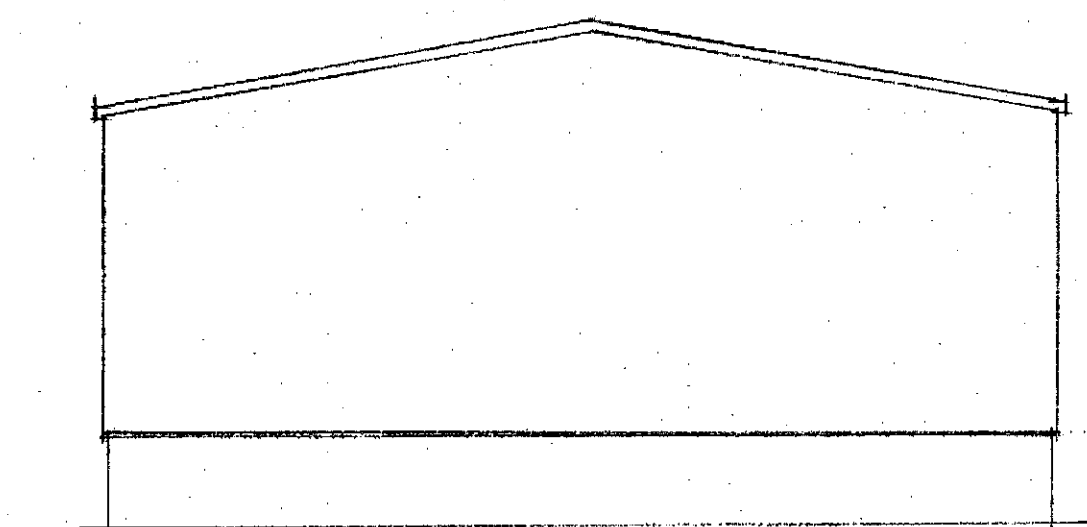

EXISTING SIDE ELEVATION.

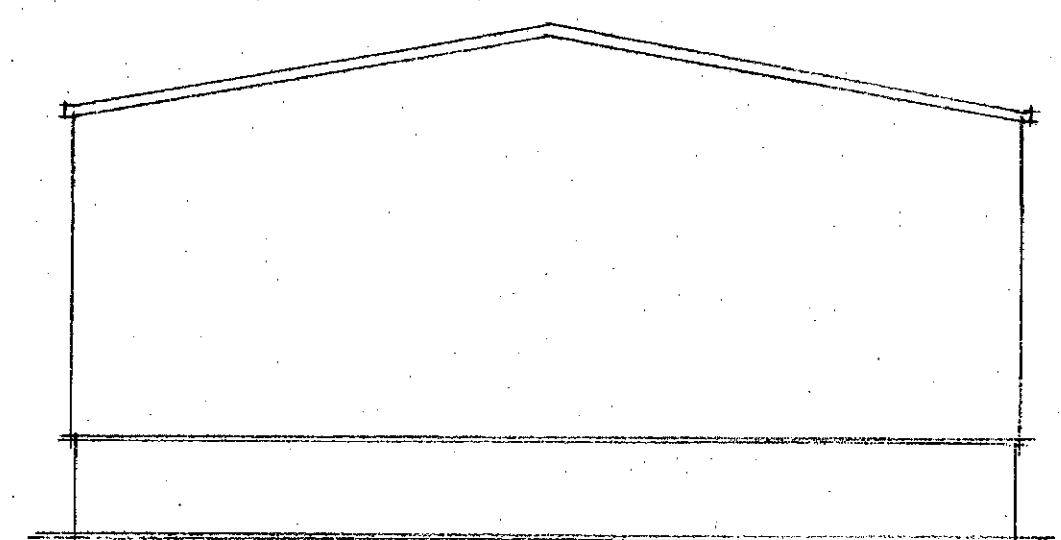

EXISTING SIDE ELEVATION.

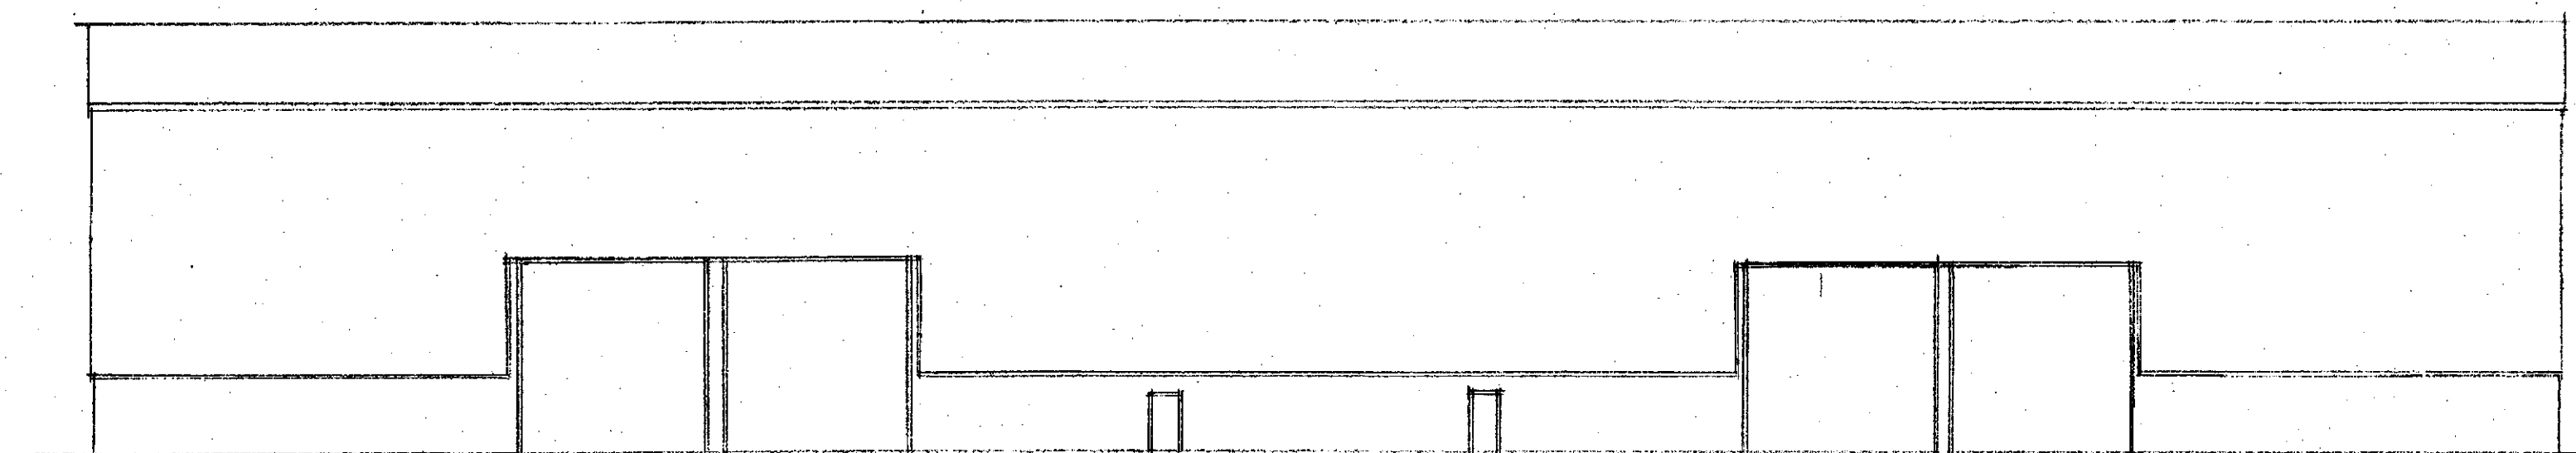

EXISTING FRONT ELEVATION.

