


NOTE
This drawing is to read in conjunction with all other Architects drawings and all Structural Engineers drawings details and calculations.
It is the contractors responsibility to check all dimensions prior to fabrication or construction, any discrepancies to be reported to the Architect.

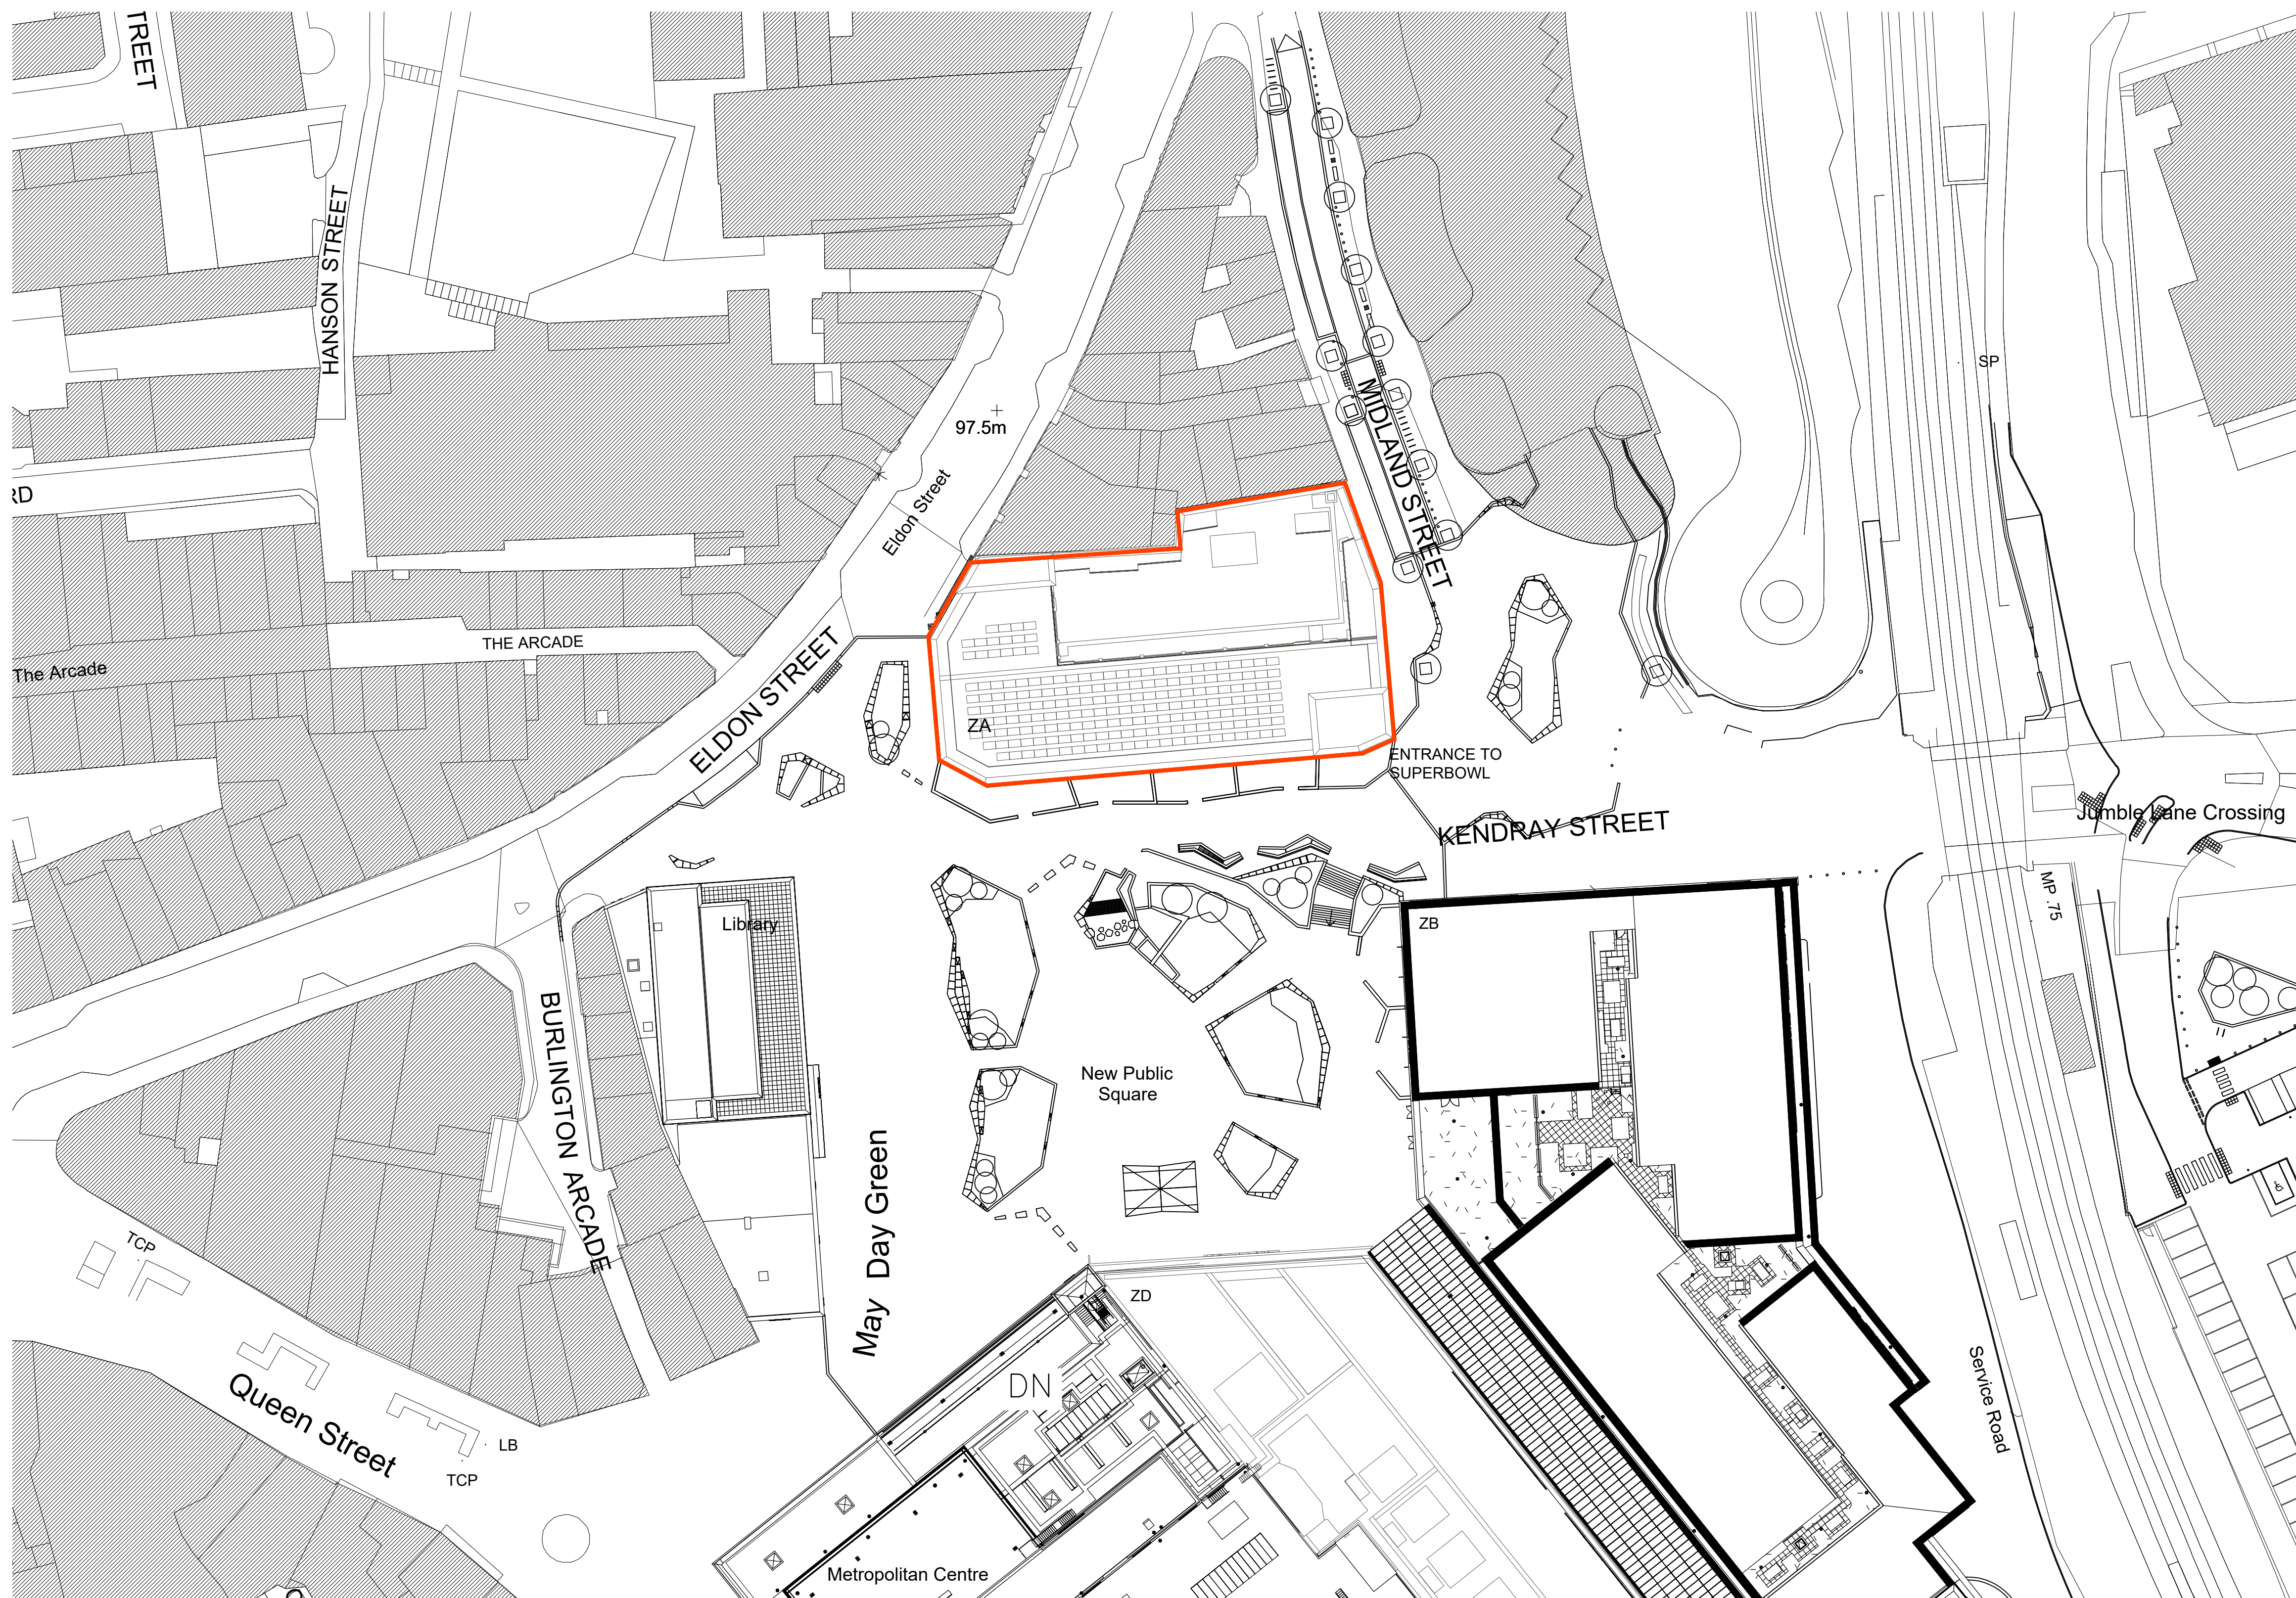

Site Plan Scale 1:500

REVISIONS:

KIRKMAN
ARCHITECTS

PO Box 929
ALTRINCHAM, CHESHIRE
WA15 5QL
TEL: 07974 254060
WWW.KIRKMANARCHITECTS.CO.UK

Project
PROPOSED WORKS AT
THE GLASSWORKS
BARNSELY

Drawing
SITE PLAN

Date: AUG '21 Drawn By: - Scale: 1:500

Drawing Status: PLANNING Drawing No.: 1482-07 Rev No.: