


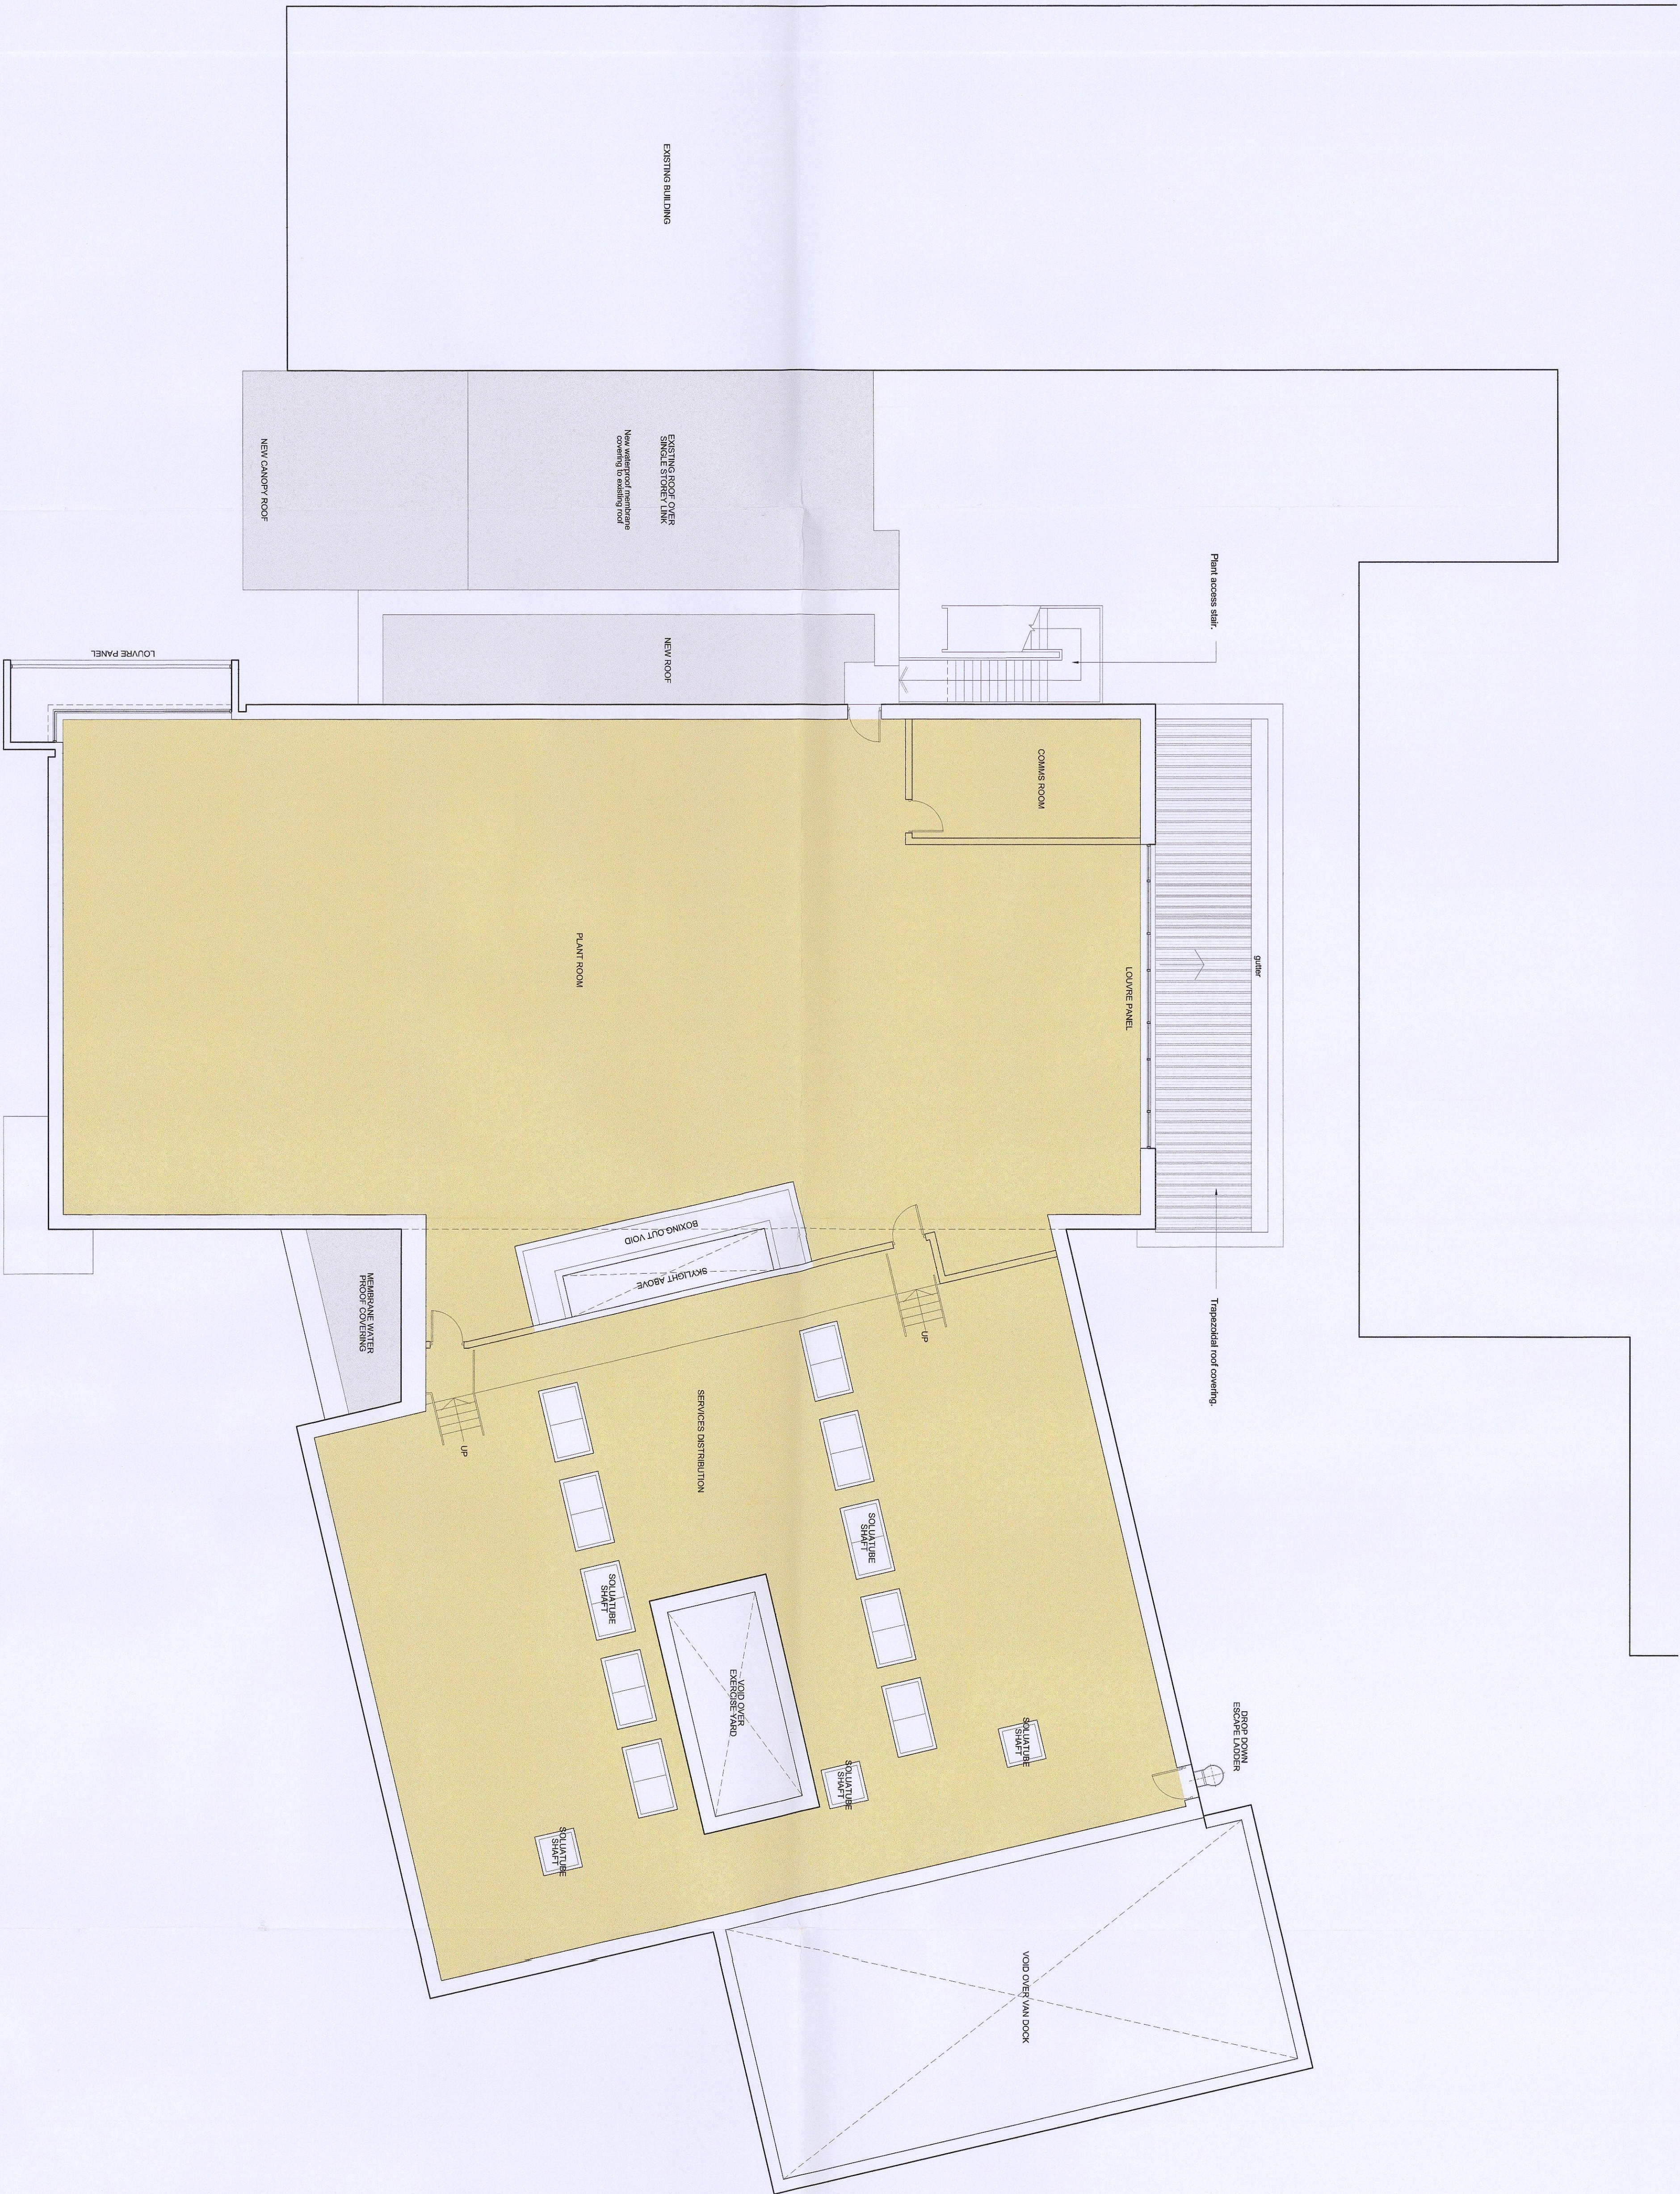

PROJECT
CORPORATE BUILD ROOM
25 SEP 2014
Revised by: [Signature]
ORIGINAL COPY

11.03.14 Planning Issue				VG	SC
Rev.	Date	Issue		Drawn	Checked
Issued For:					
PLANNING					
Project/Client:			Project No:		
South Yorkshire Police			IALLD13003900		
Barnsley Custody Suite			Dwg No:		
			114		
Rev:					
Drawing:			Scale:		
Proposed First Floor Plan			1:100 @A1		
			Drawn By:		
			VG		
			Date:		
			04.09.14		
			Checked By:		
			SC		
			Date:		
			05.09.14		

ARCHIAL | NORR