

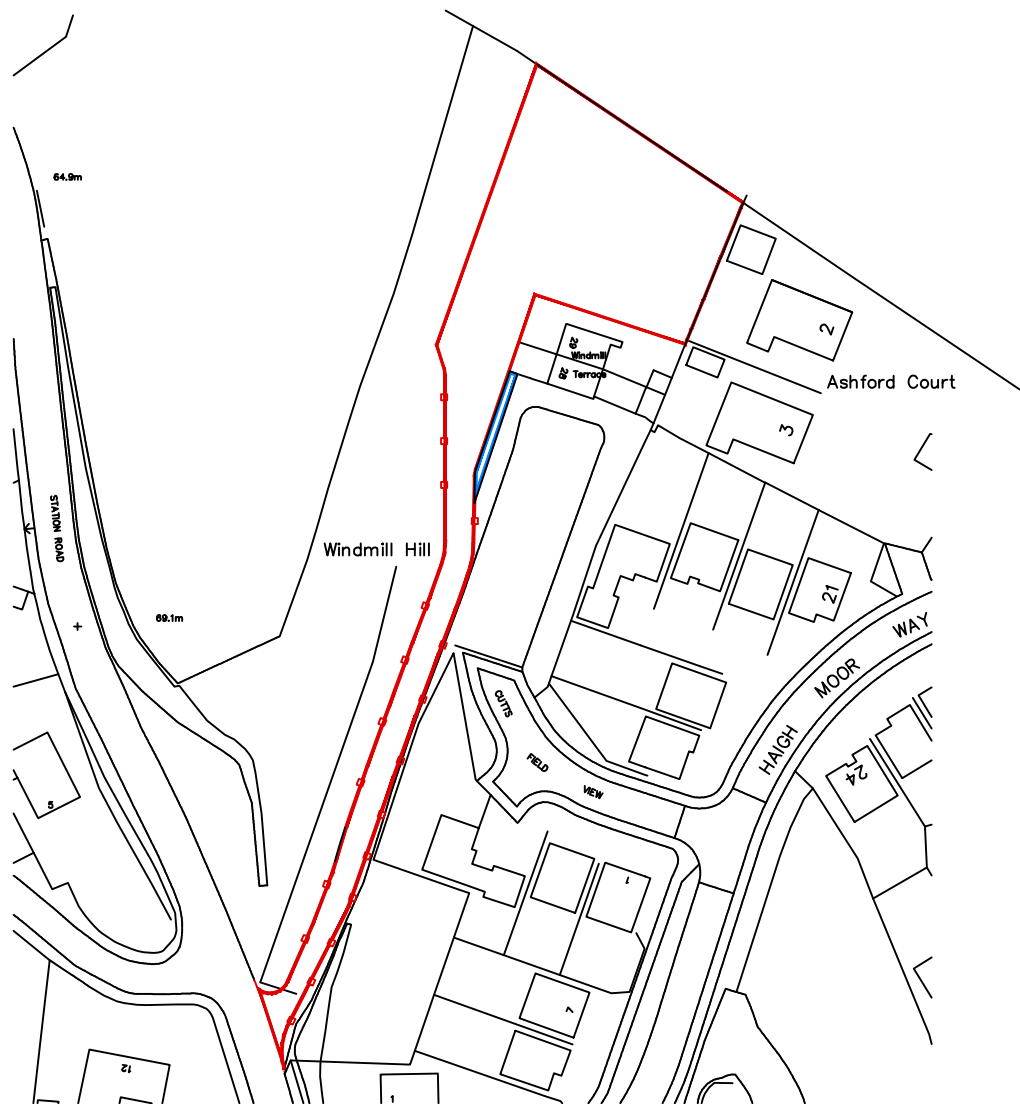
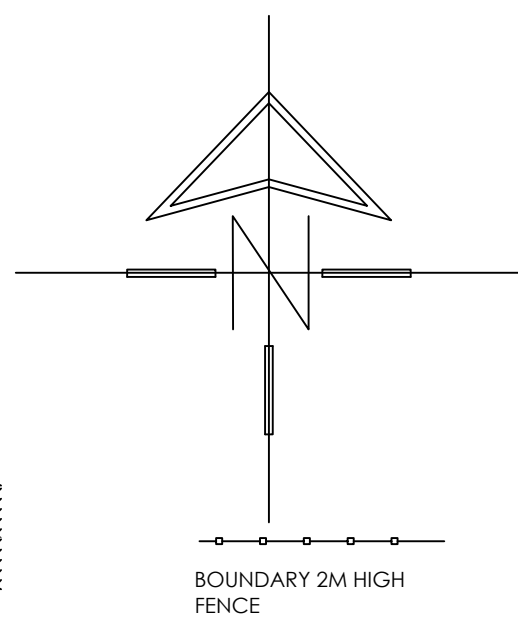


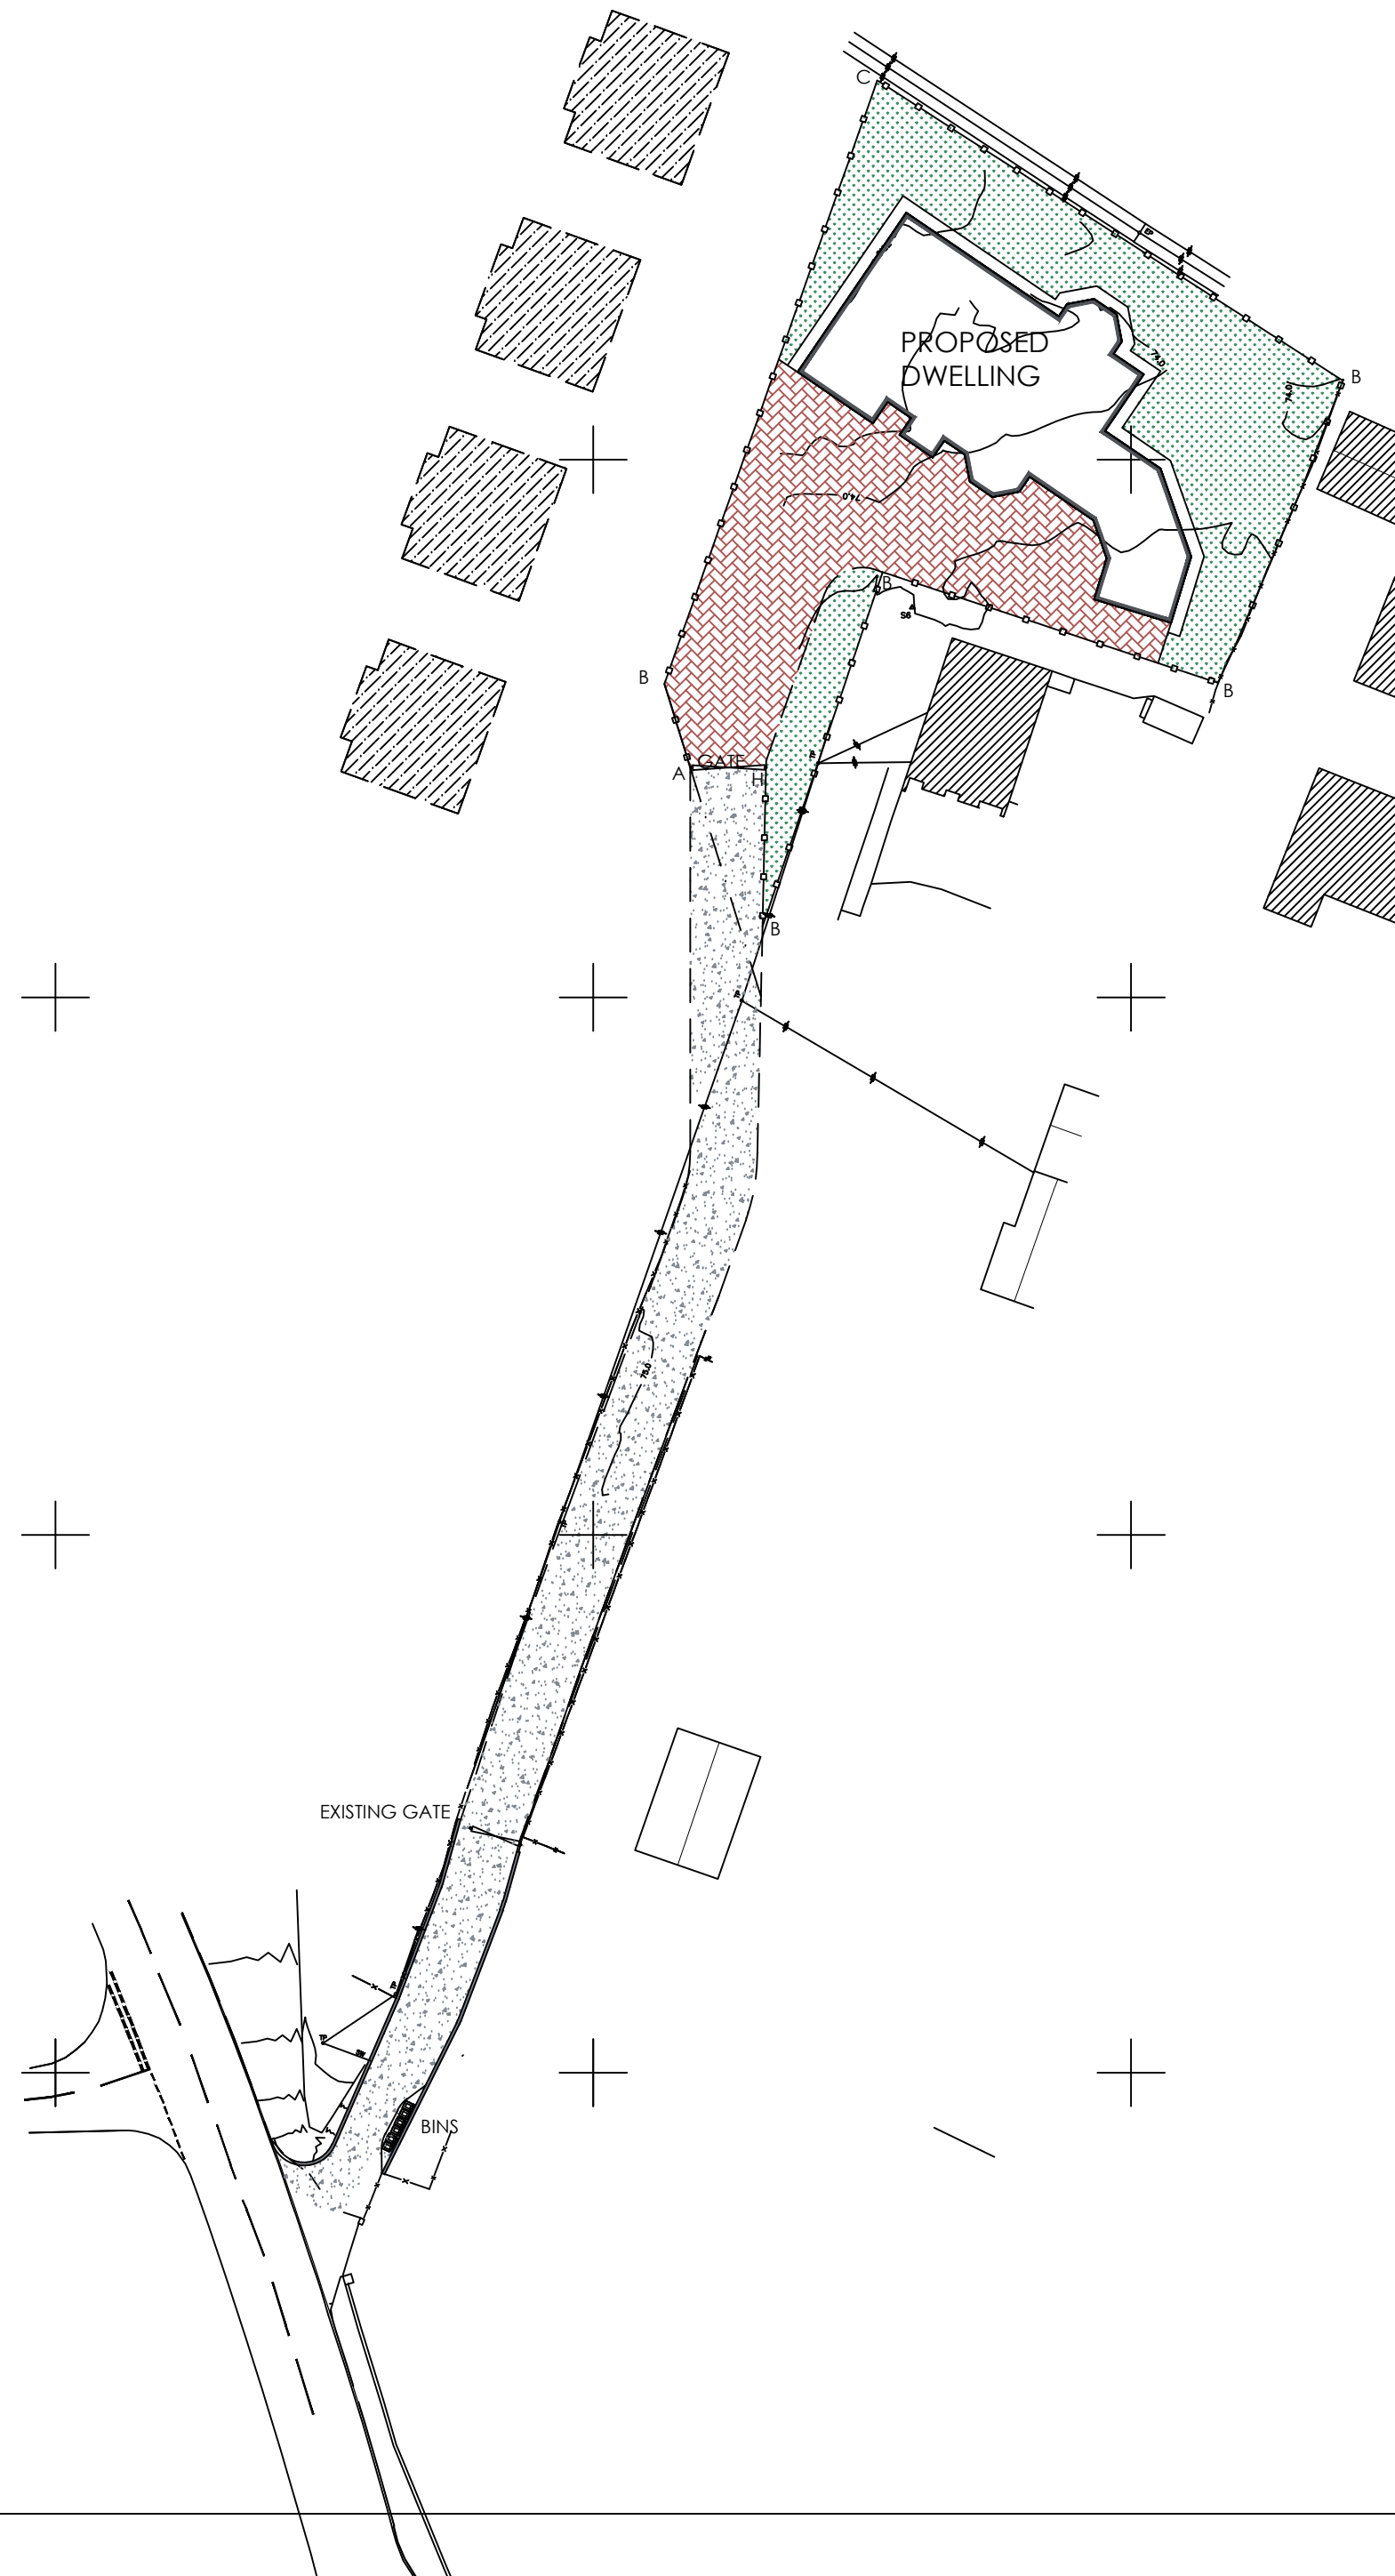

LOCATION PLAN

SCALE 1:1250

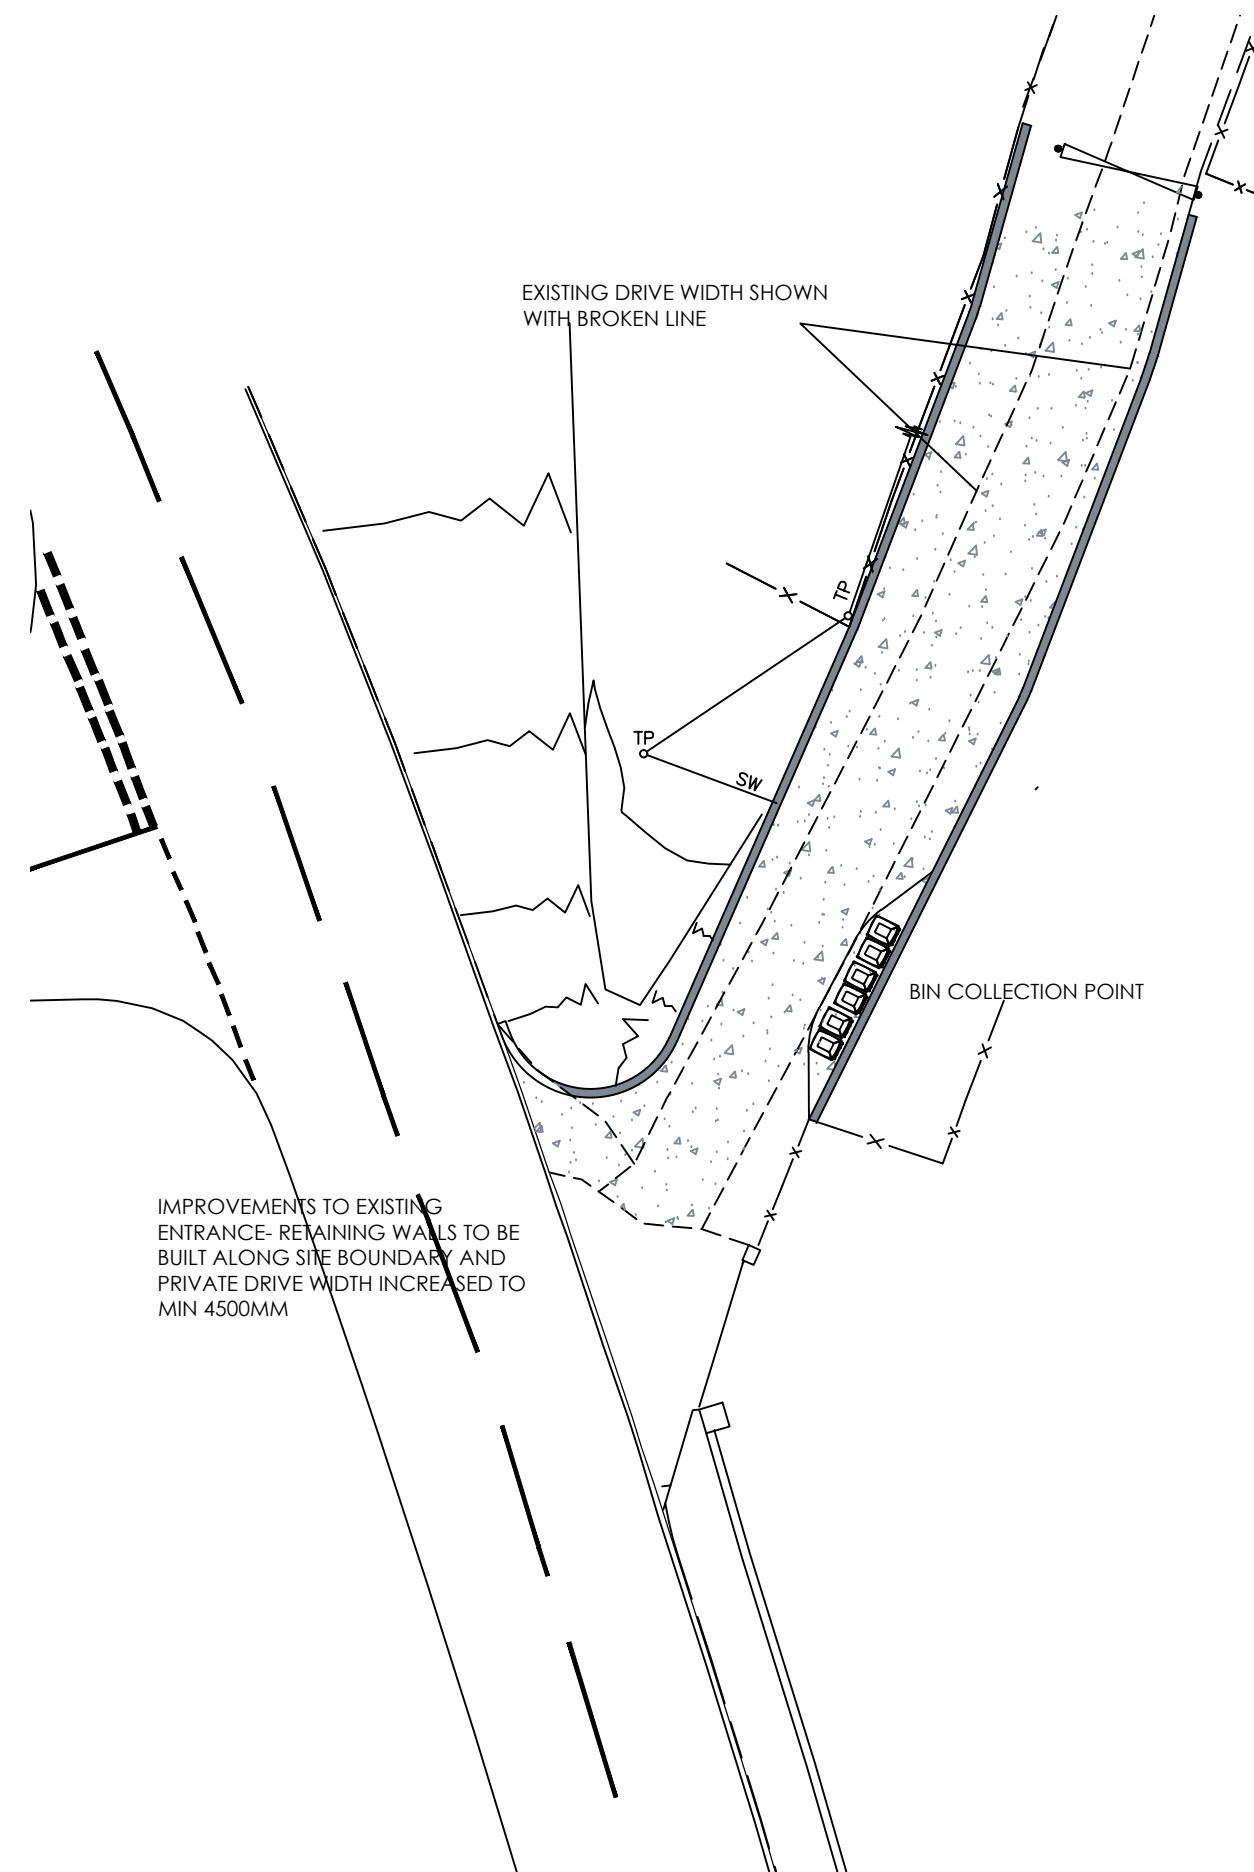

ENTRANCE PLAN

SCALE 1:200

 White Agus PARTNERSHIP			OFFICE ONE 34 VICTORIA ROAD BARNLEY, S70 2BU			Phone: 01226 208482 Email: info@whiteaguspартnership.co.uk Web: www.whiteaguspартnership.co.uk		
ARCHITECTURAL SERVICES								
Project. PROPOSED DWELLING AT WINDMILL TERRACE, STATION ROAD, ROYSTON, BARNLEY.					Client. MR D. CHAMBERS			
Drawing Title. SITE PLAN					Date. JAN 22		Scale. 1:500 @ A22	
					Ref. 21-152		Dwg. No. 04	
Date	Suffix	Description				Date	Suffix	Description
08-03-22	A	ADJACENT APPROVED DEVELOPMENT ADDED.						