


PLANS DRAWN BY
MARK BERRY
ARCHITECTURAL SERVICES
TEL: 01977 643922


PROPOSED DOUBLE STOREY SIDE / REAR EXTENSION
at No 15 BRAMHAM CROFT , WOMBWELL
for Mr. D. WRIGHT.

SCALE:- PLANS & SECTIONS = 1 : 50 ELEVATIONS = 1 : 100


PROPOSED
AMENDED PLAN

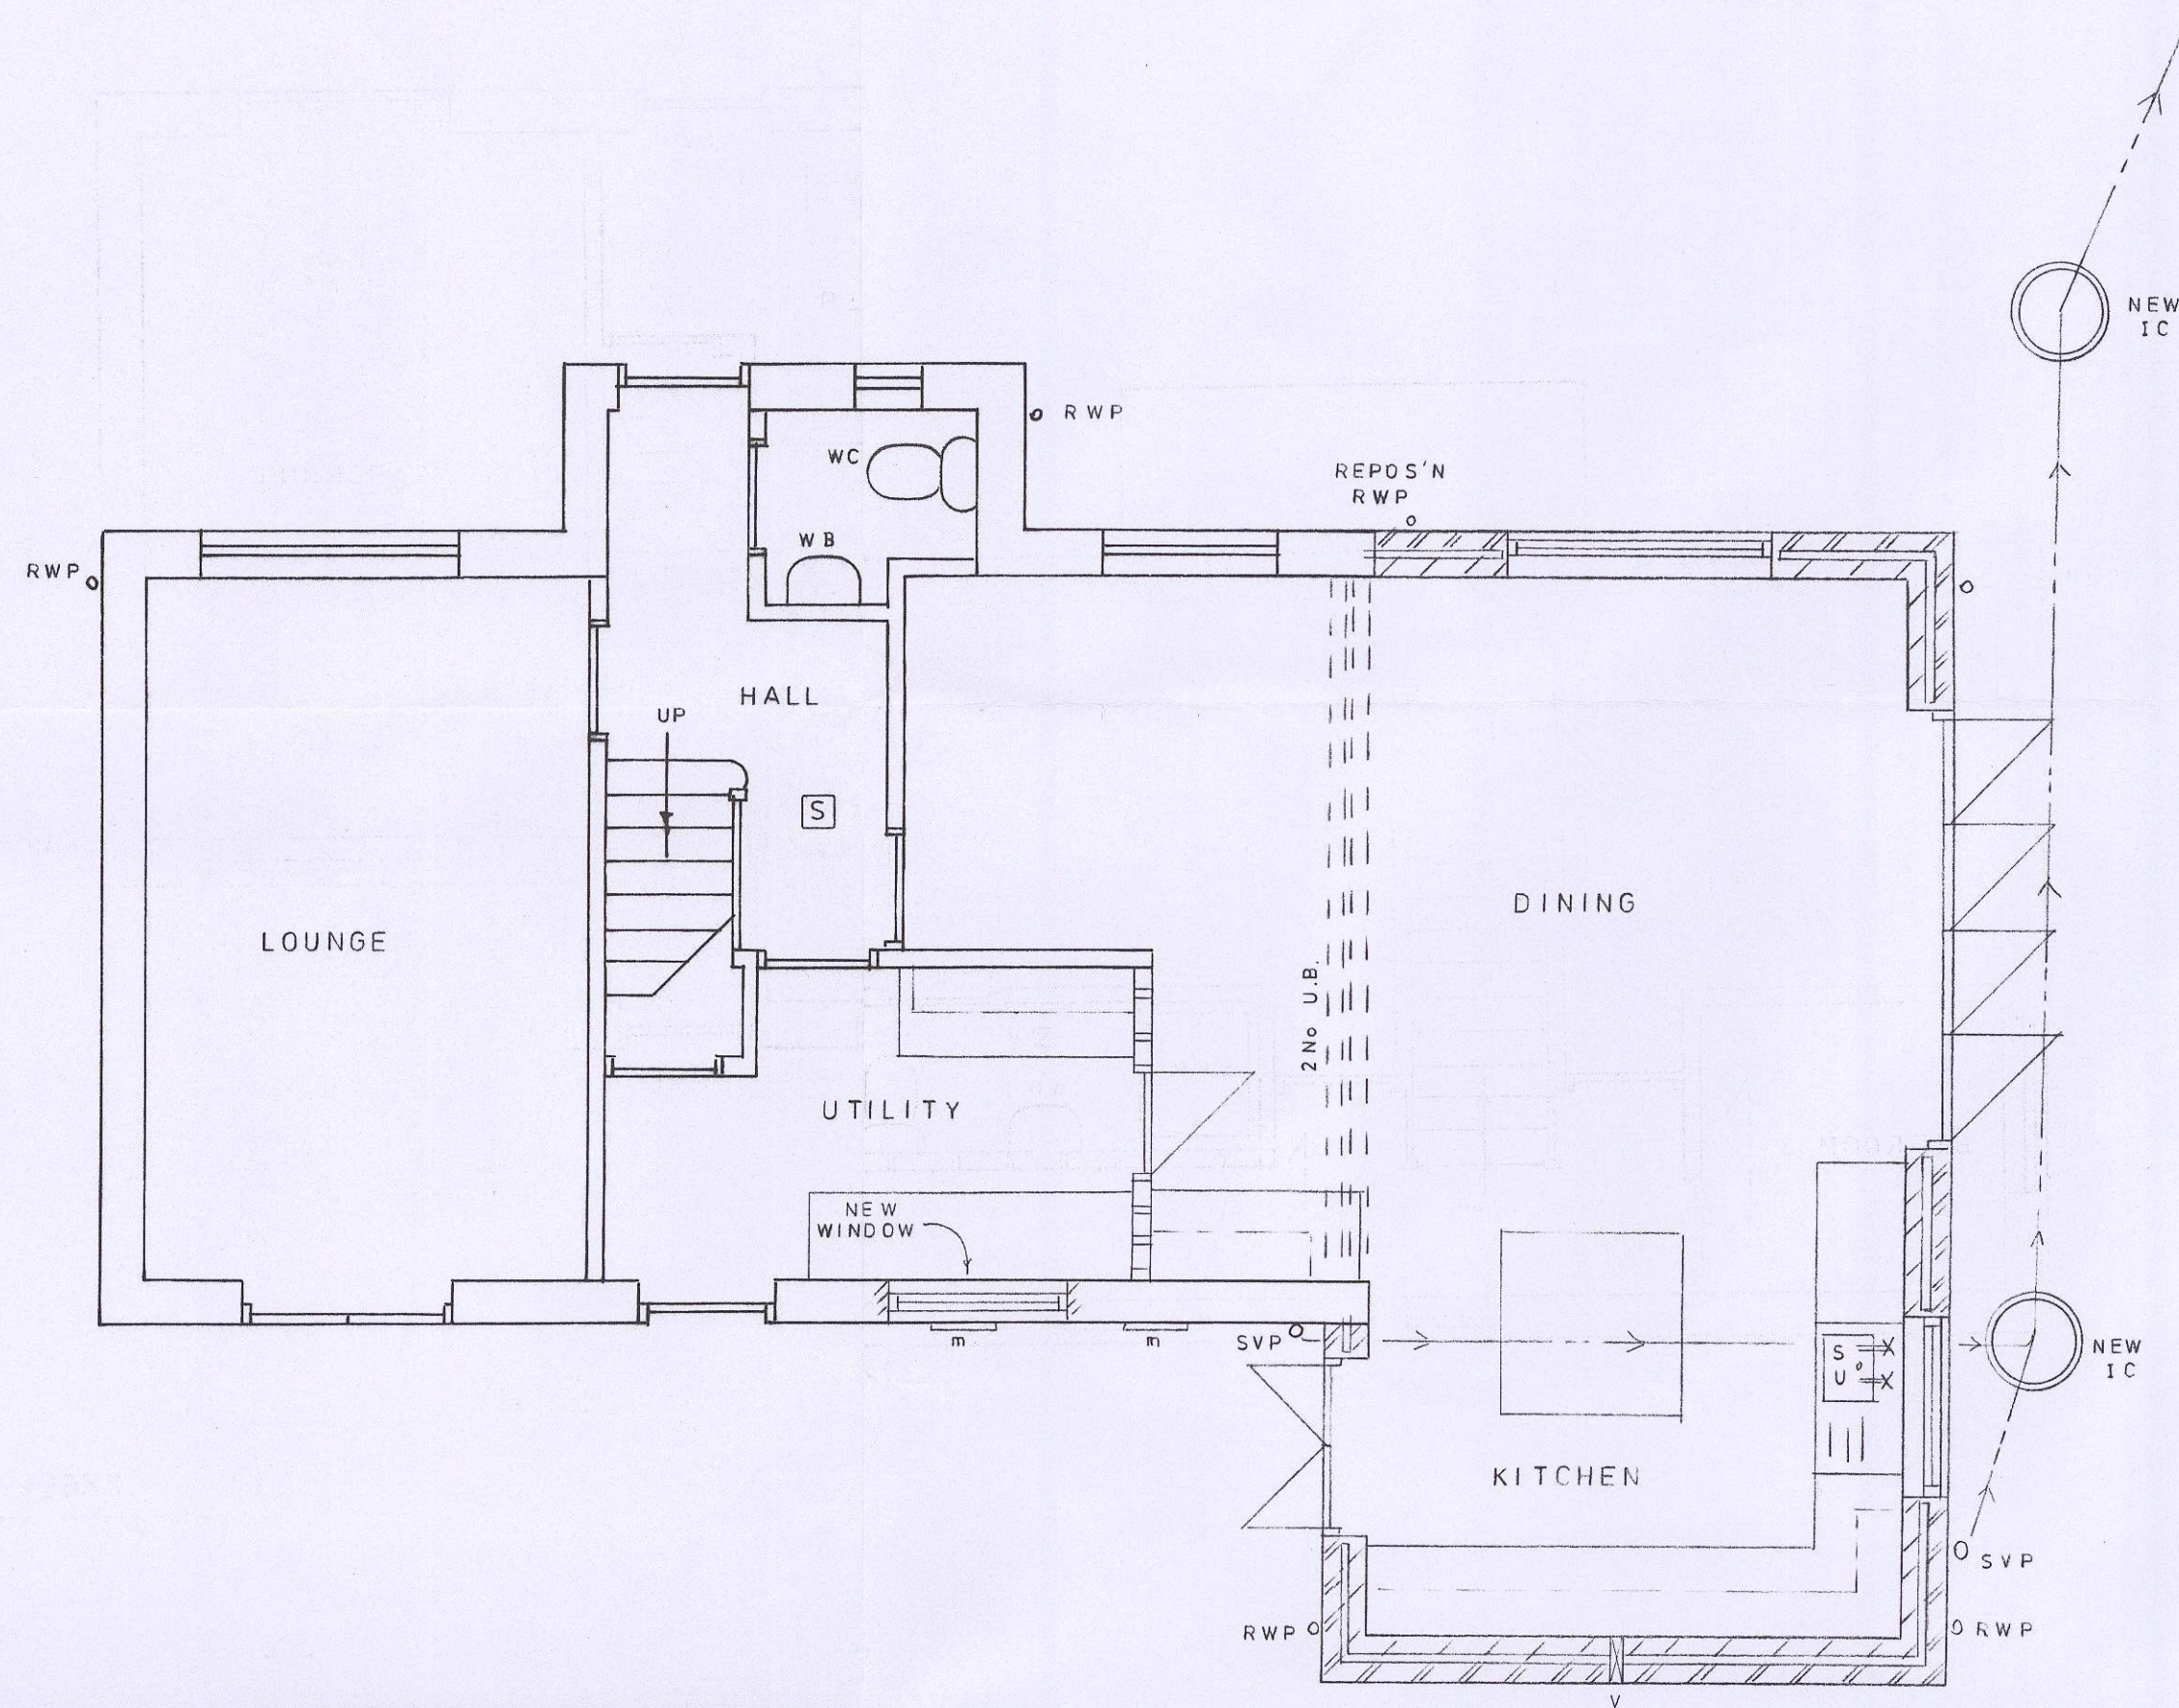

PROPOSED GROUND FLOOR PLAN

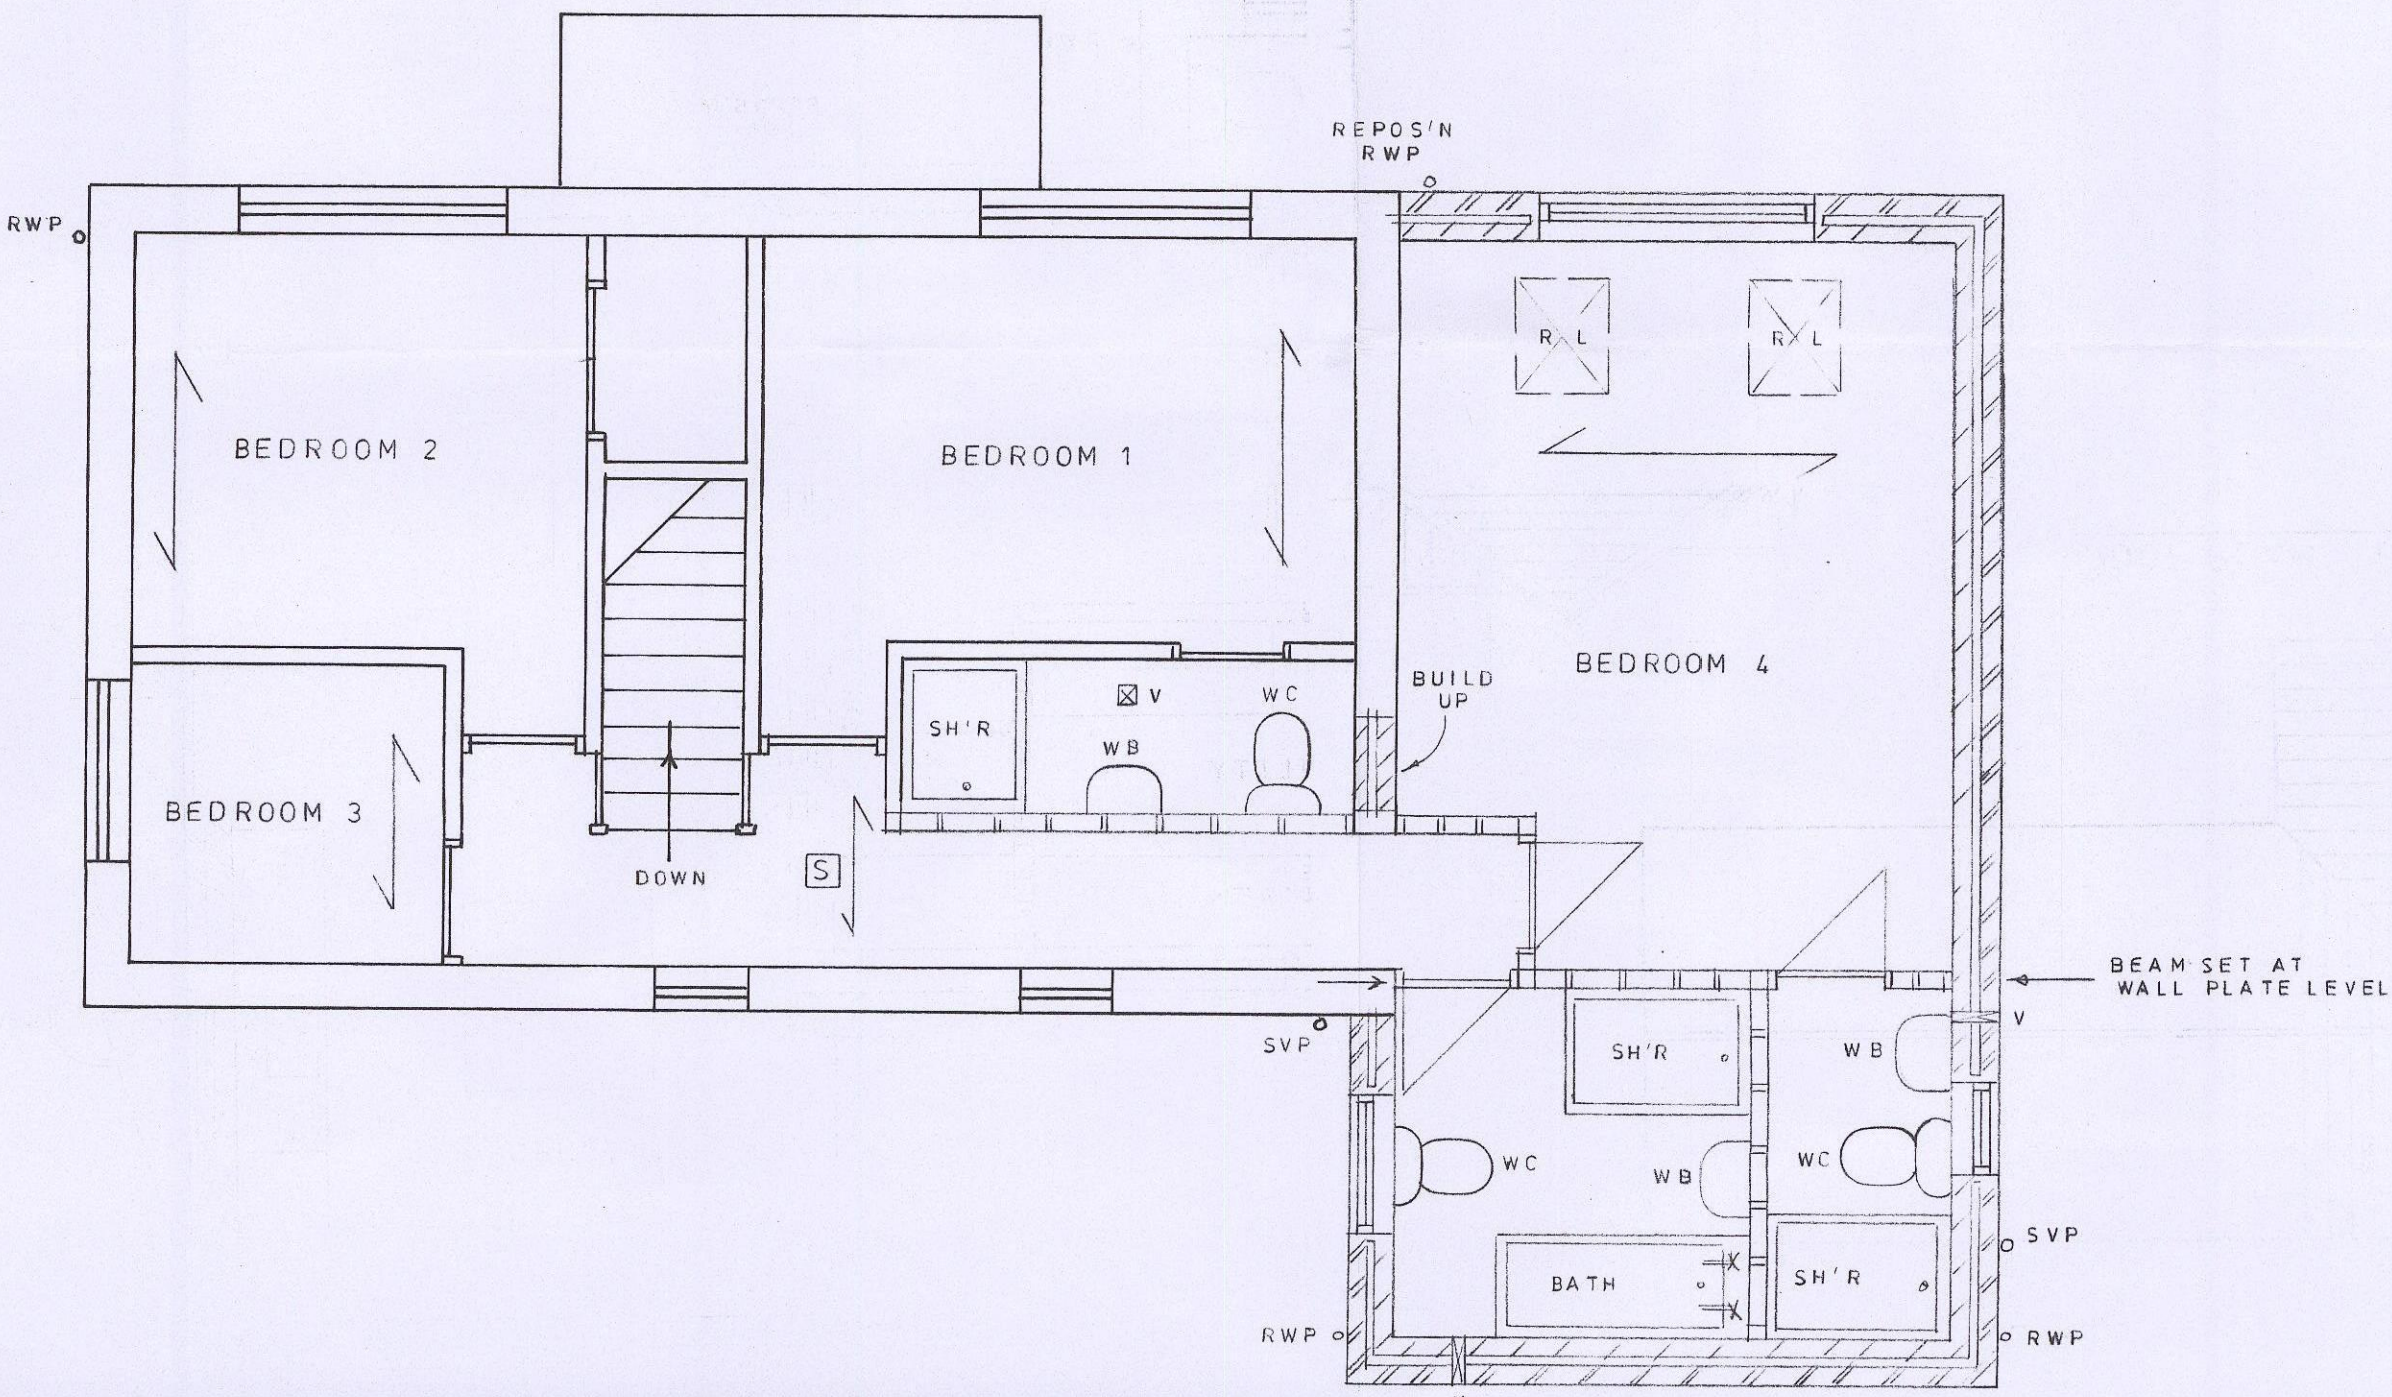


PROPOSED FIRST FLOOR PLAN

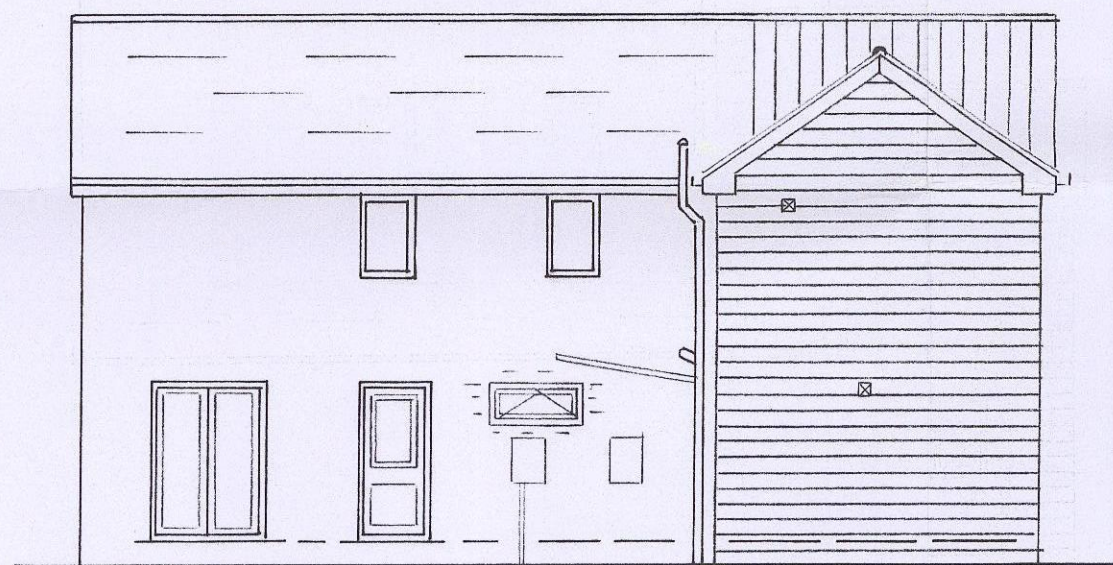


PROPOSED REAR
SOUTH-EAST




PROPOSED FRONT
NORTH-WEST

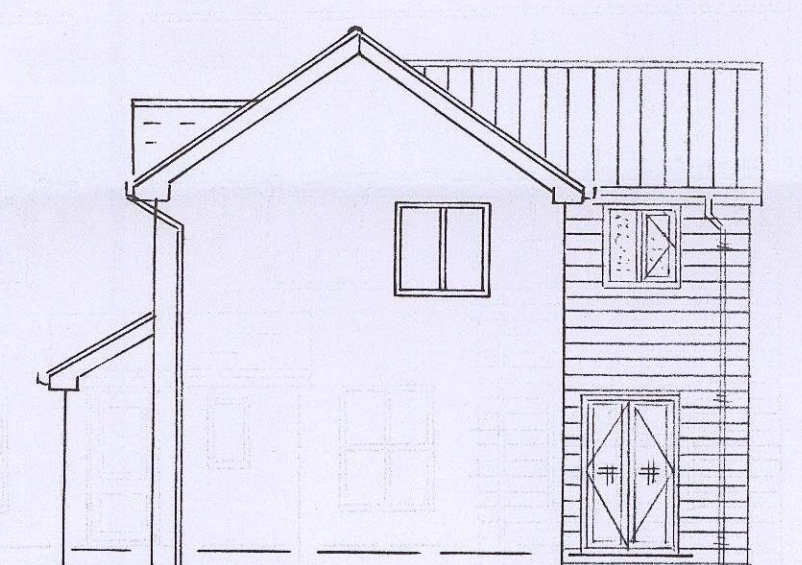

PROPOSED SIDE
SOUTH-WEST

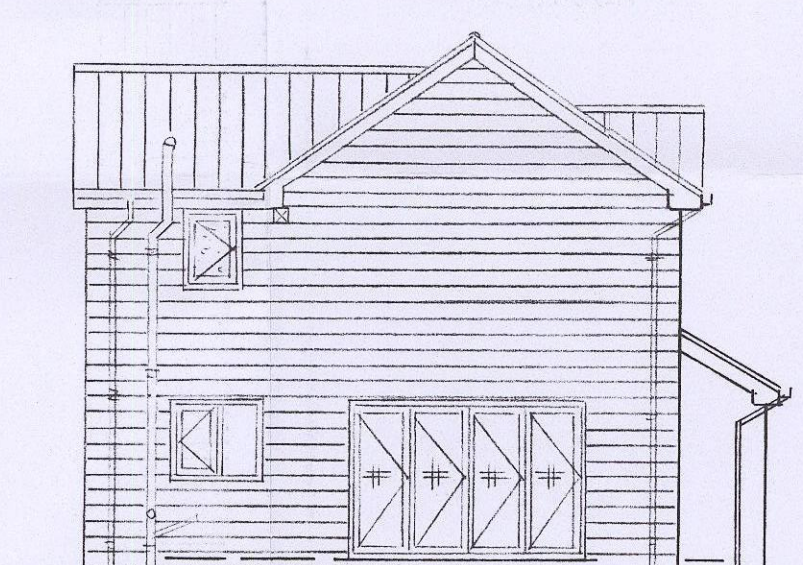

PROPOSED SIDE
NORTH-EAST

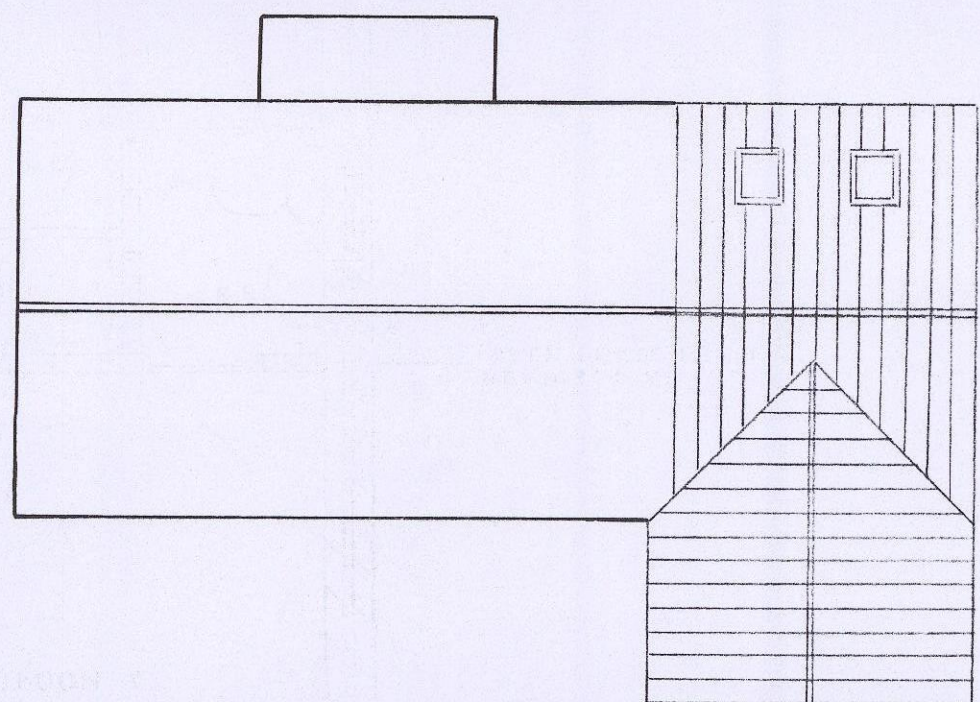

ROOF PLAN 1:100