




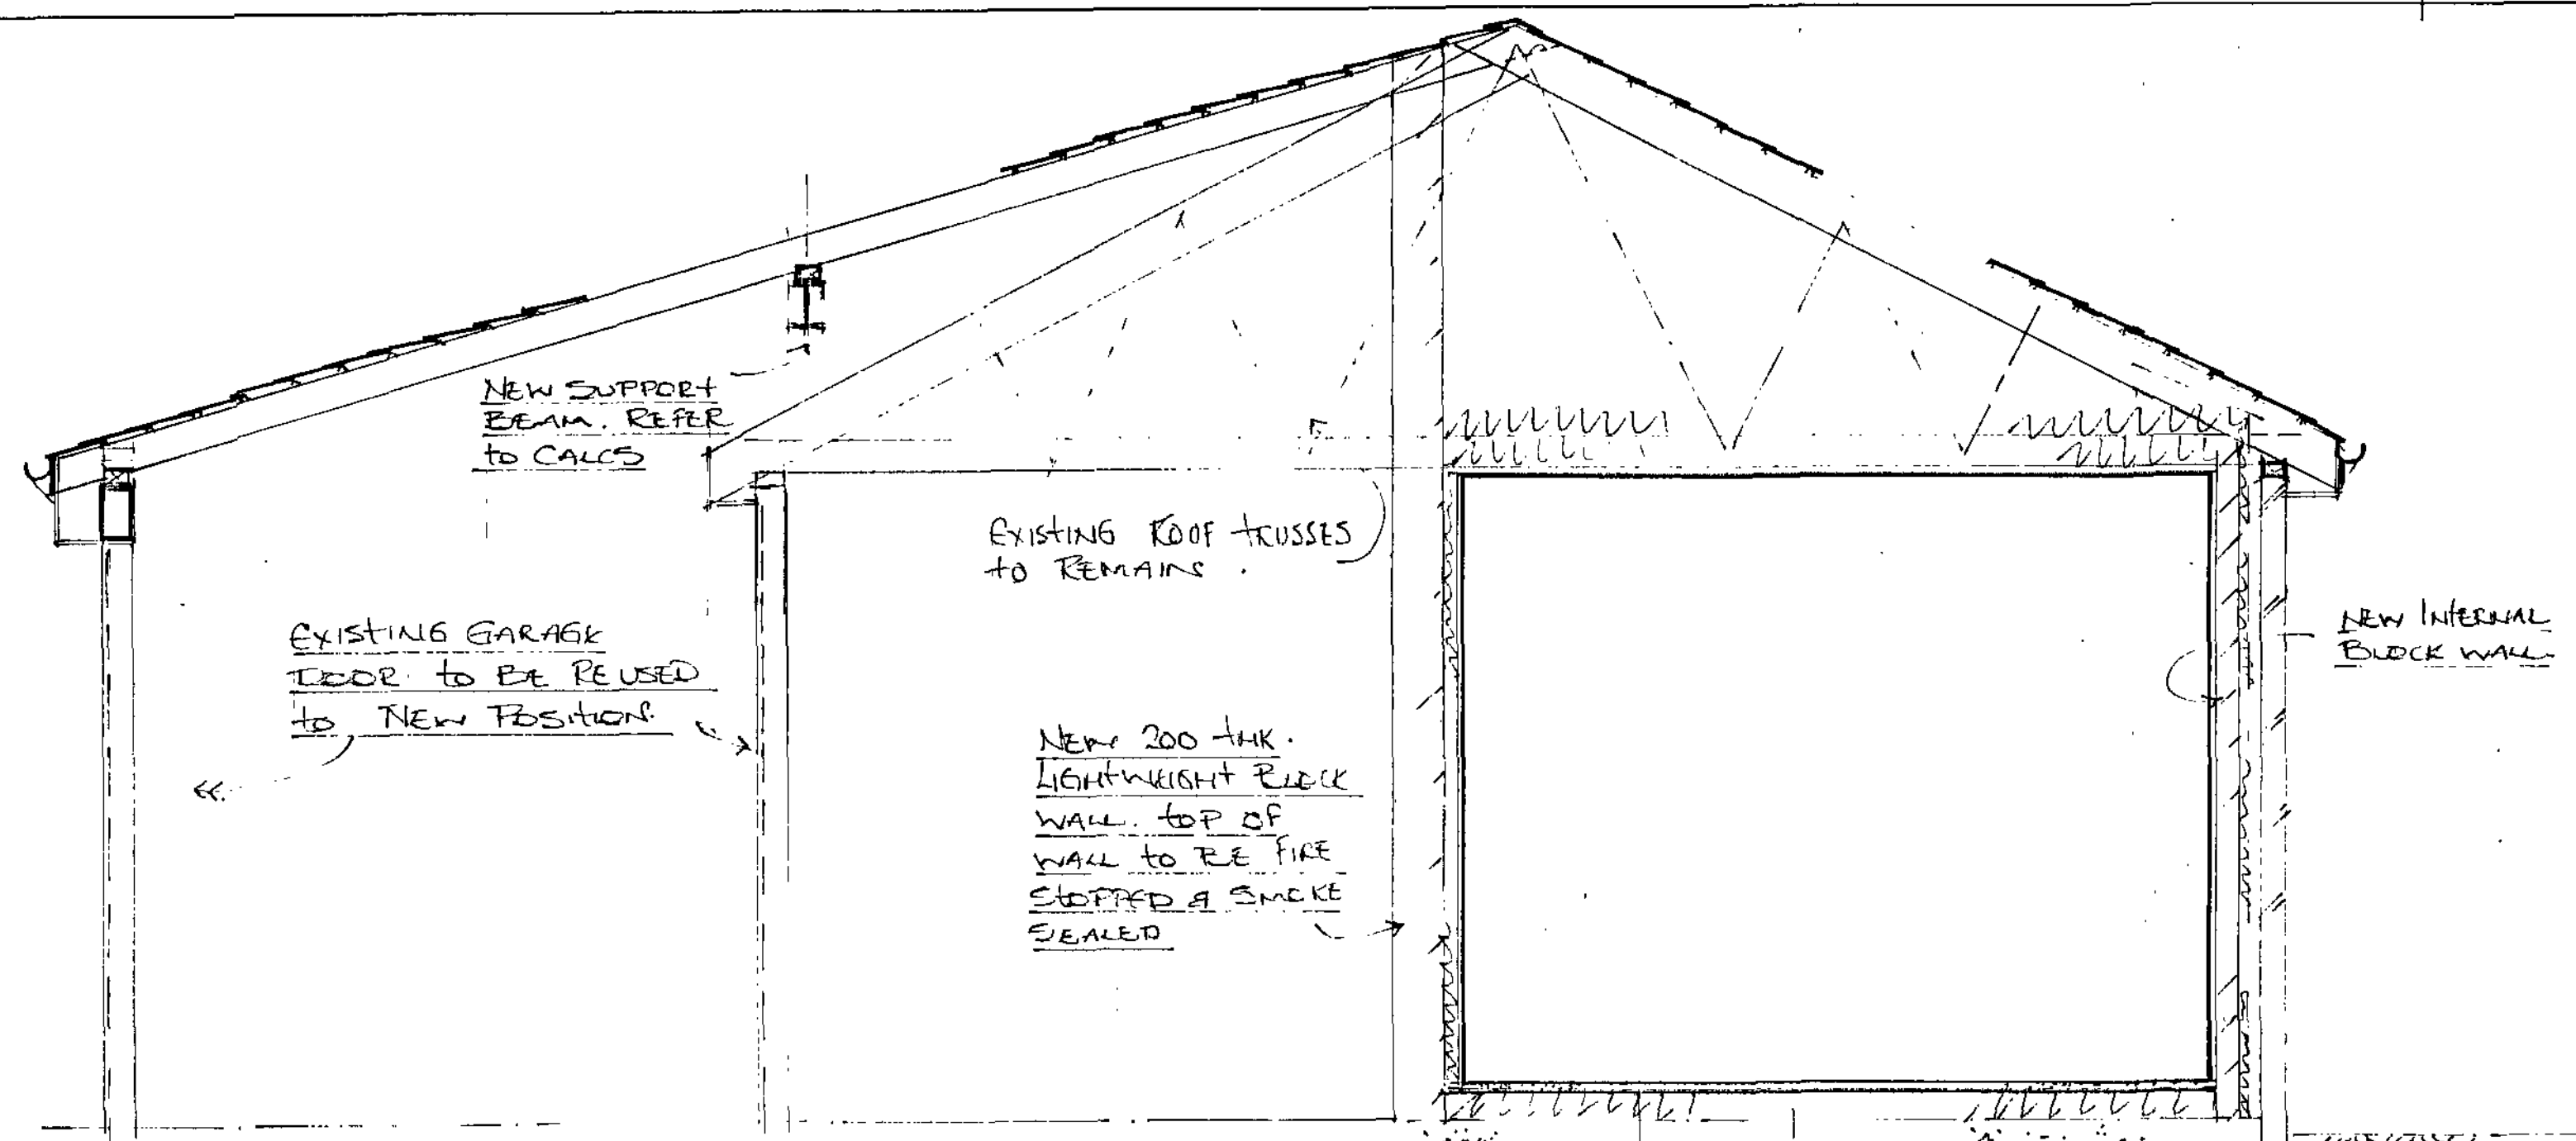


Typical Section

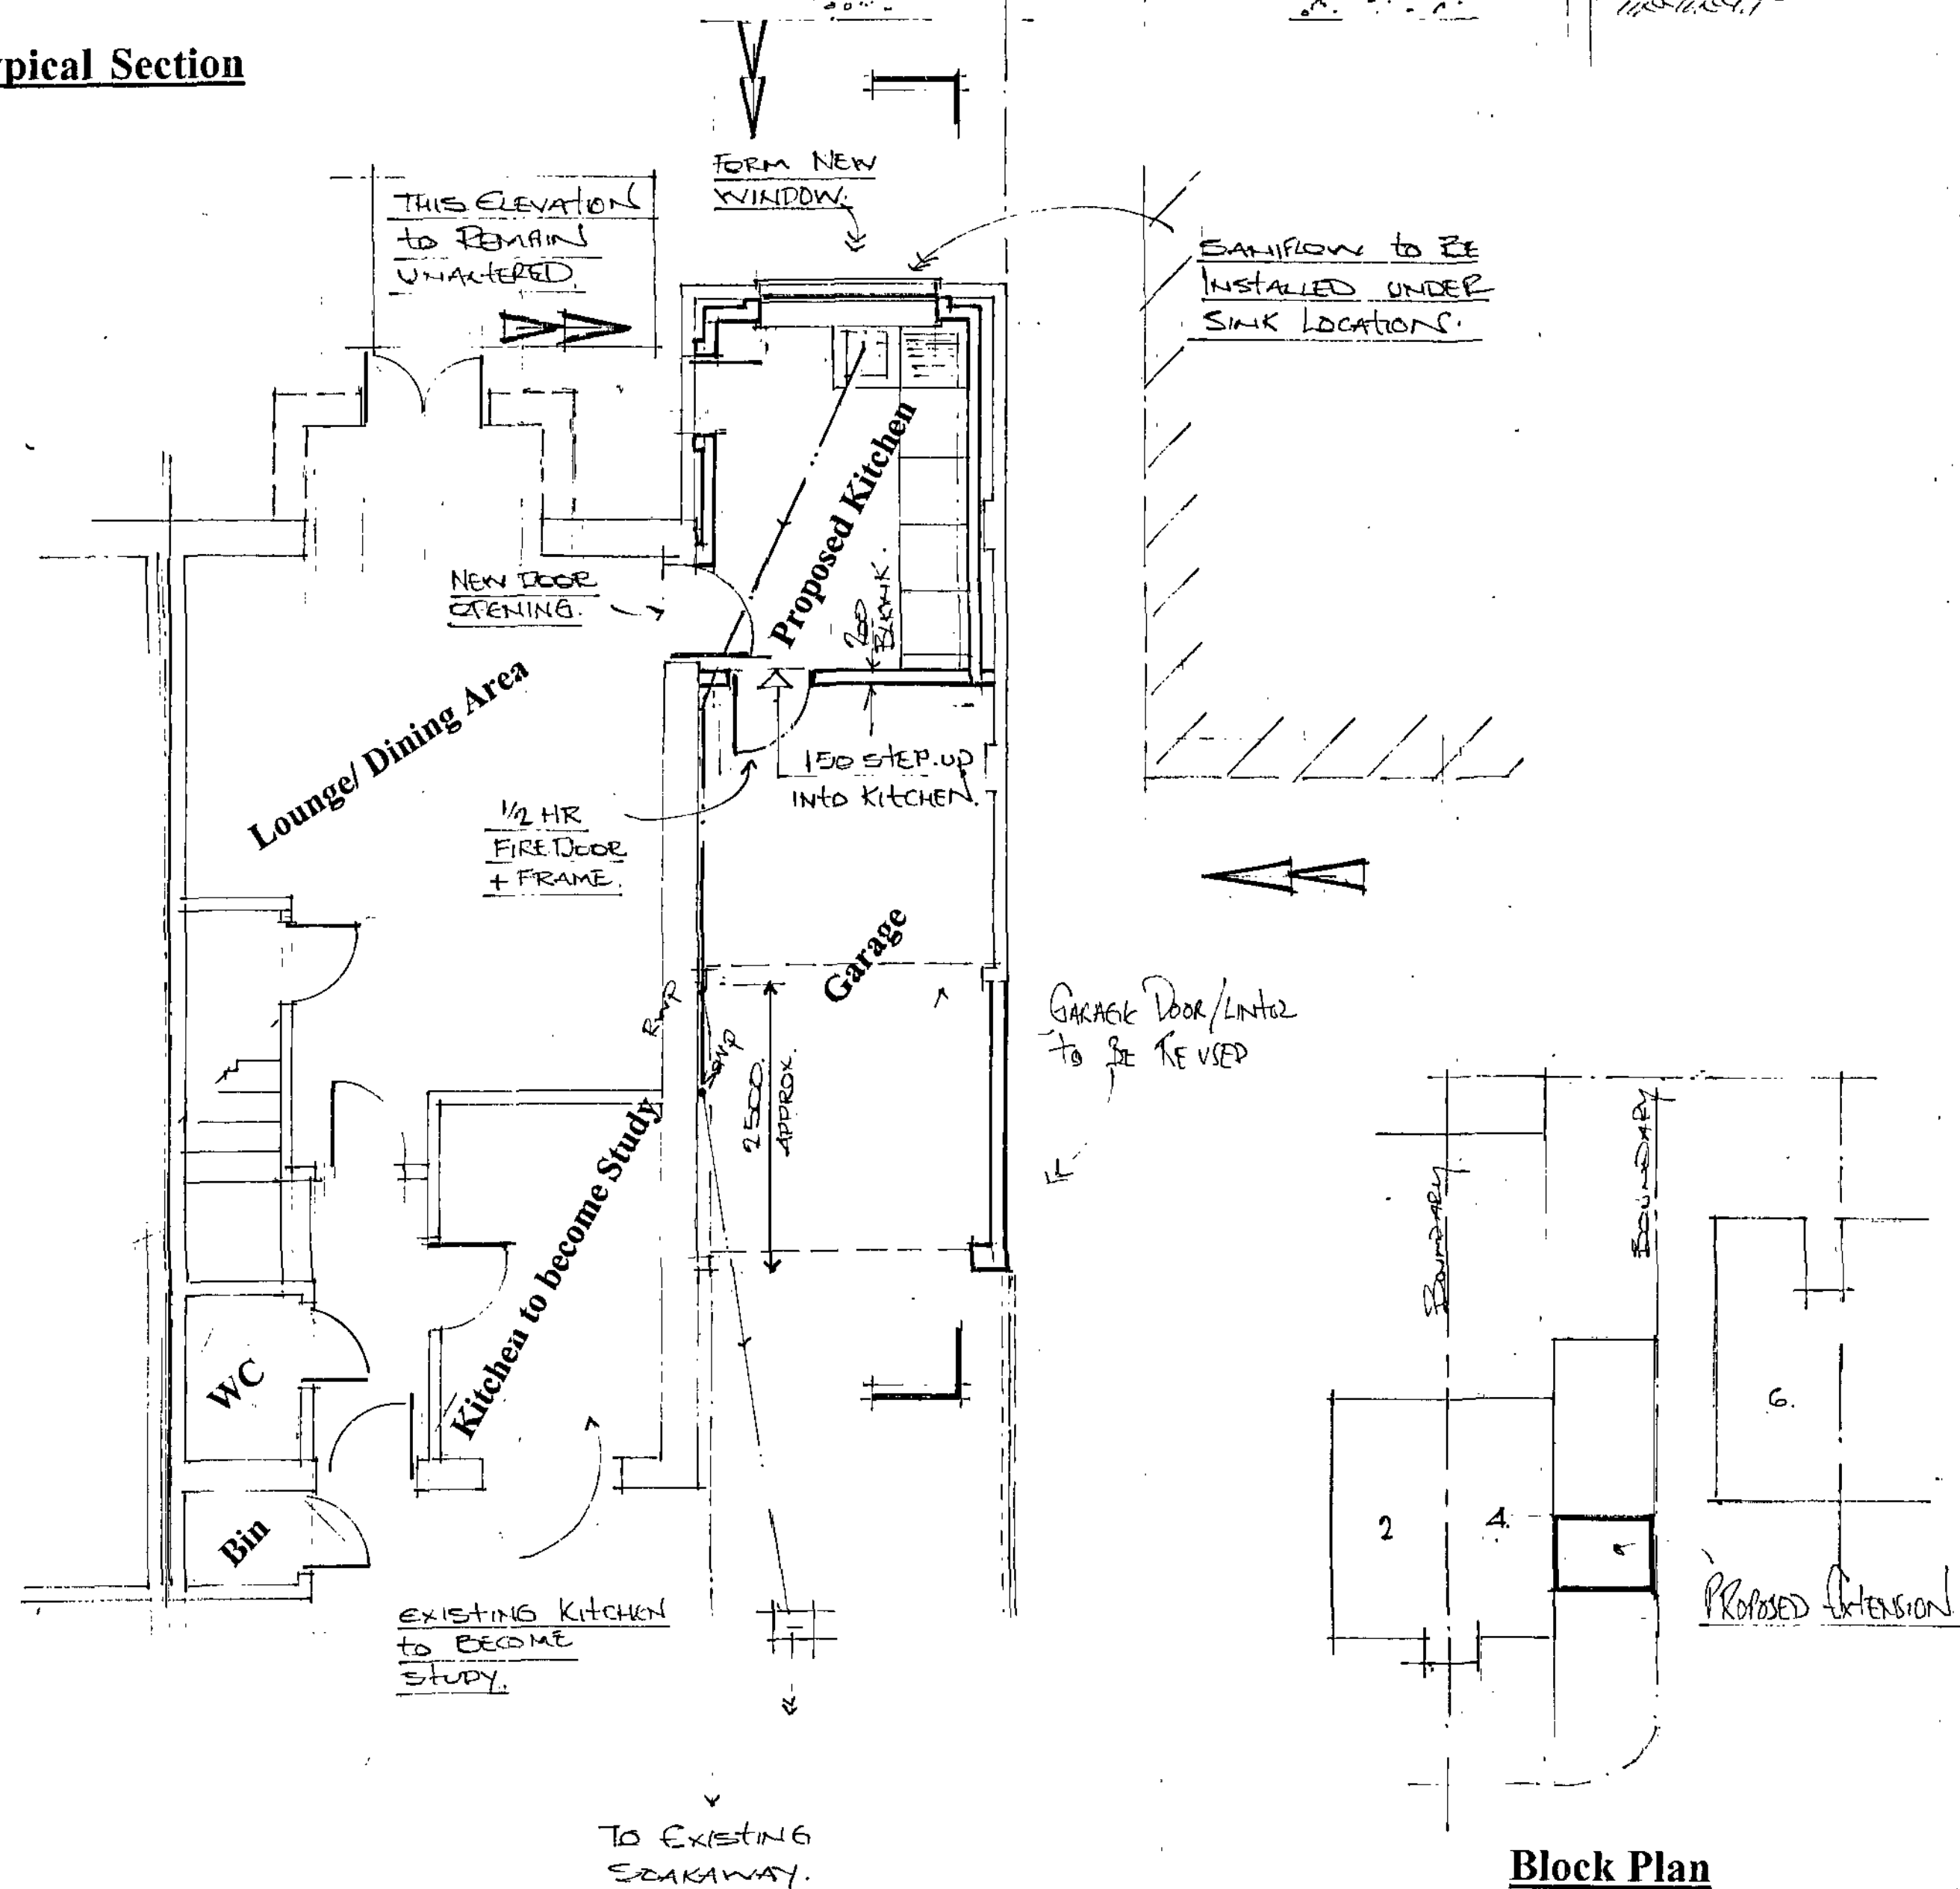


Existing / Proposed Ground Floor Layout

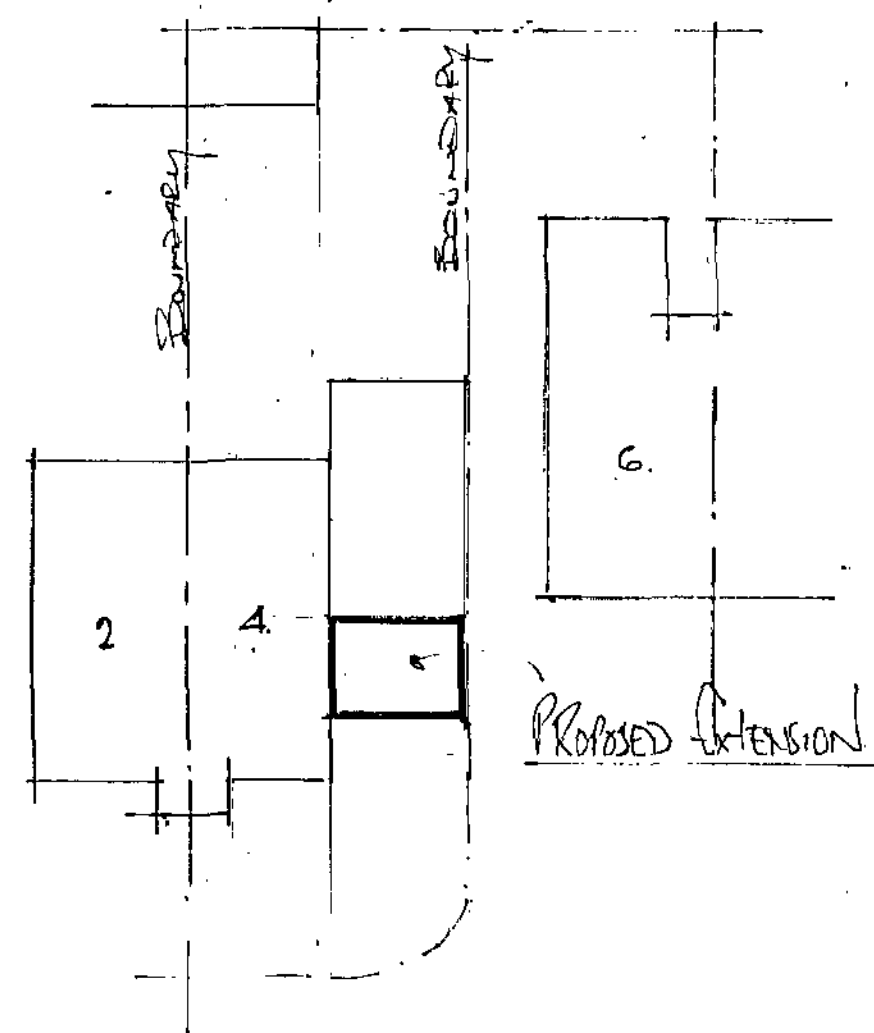


Block Plan

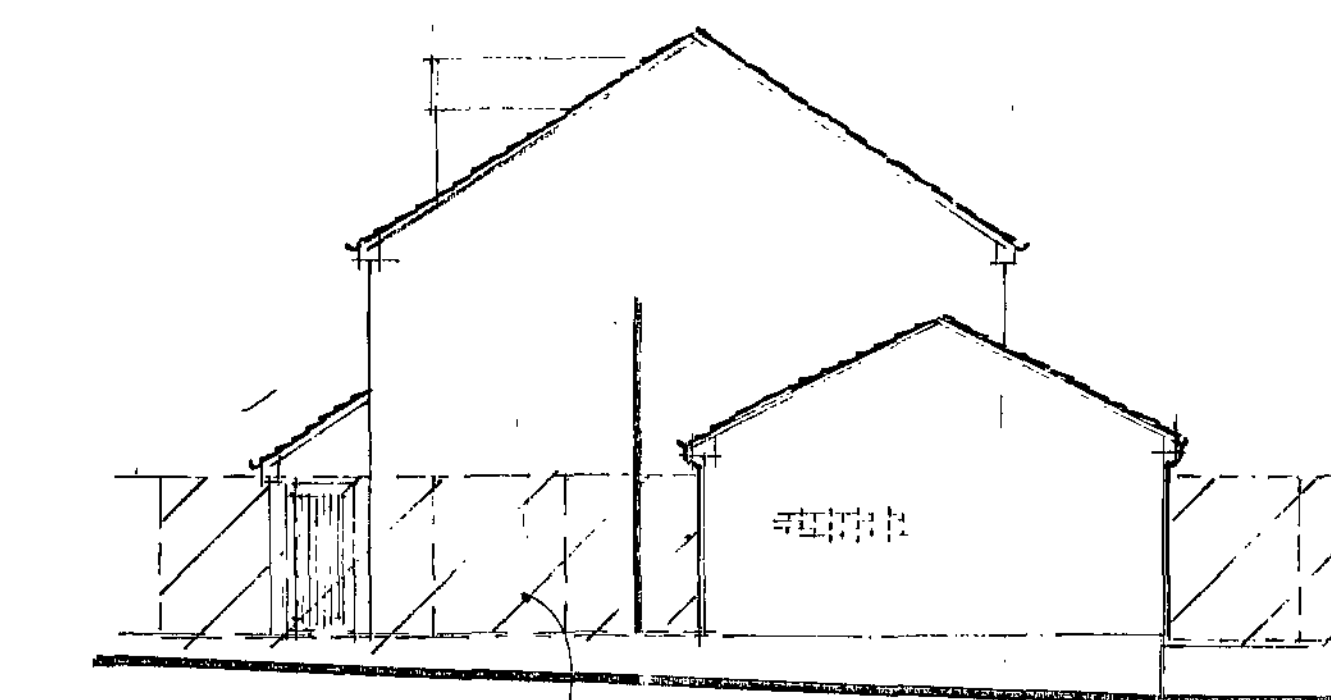


Existing Side Elevation

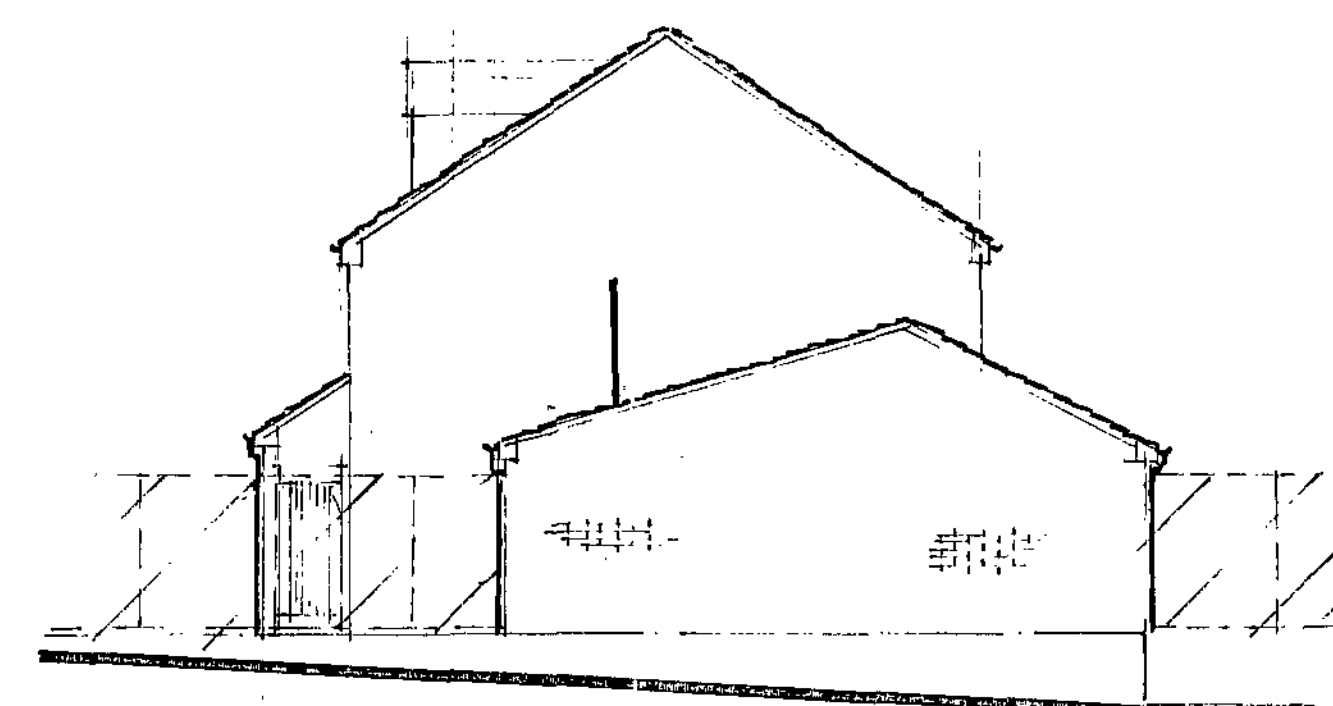

Proposed Side Elevation

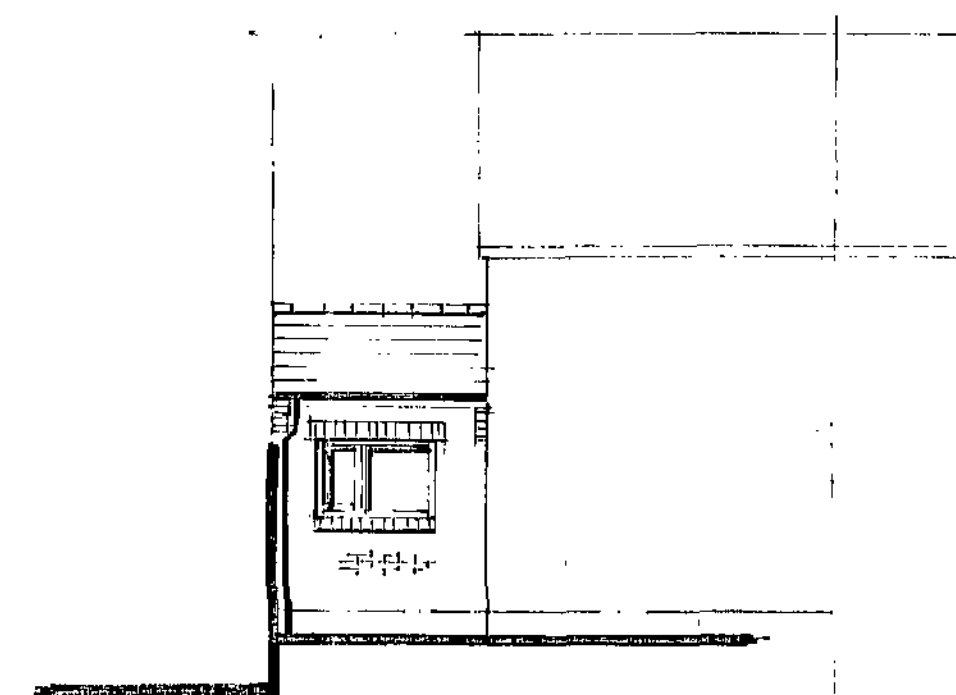

Proposed Rear Elevation

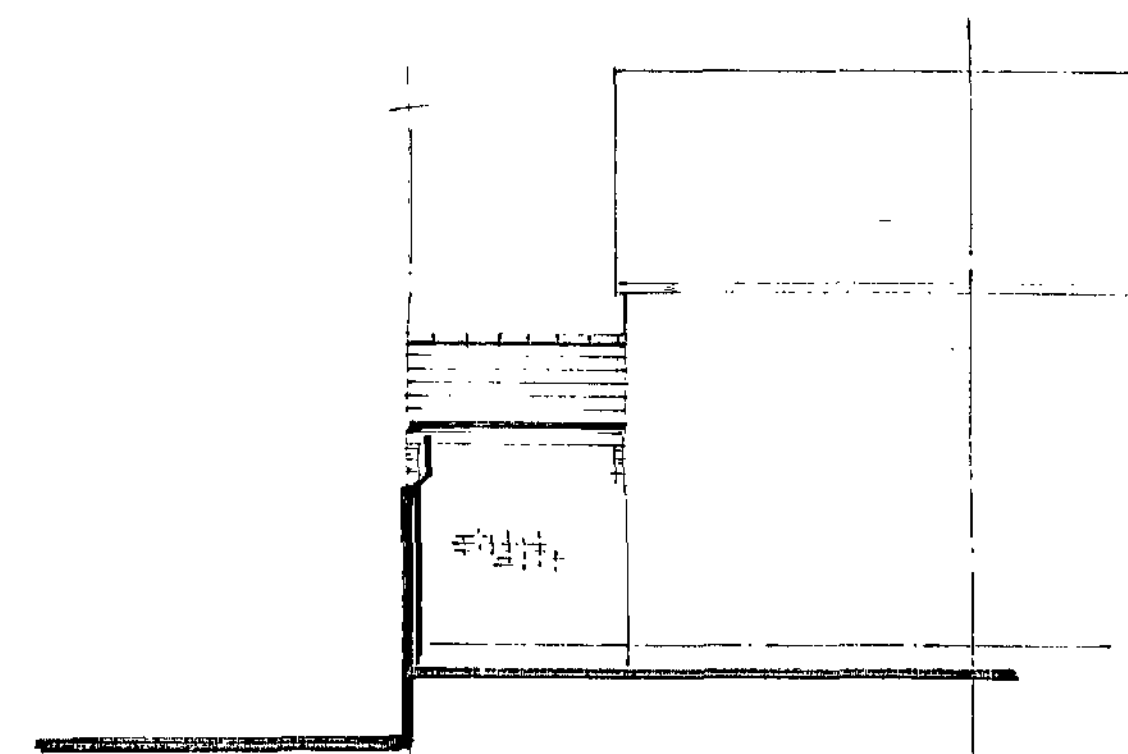


Existing Rear Elevation

NOTES:
All dimensions must be checked on site and not scaled from this drawing.

E	Date	Revisions
D		
C		
B		
A		

© copyright
SDC Projects Ltd
336 Manchester Road
Deepcar
Sheffield
S36 2RH
Tel 0114 3279 118
Tel 07970 291539

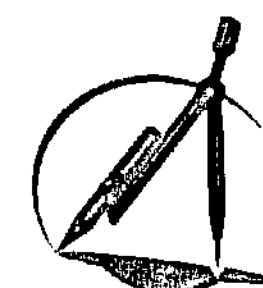

**4 Hall Bank
Barnsley
S75 1EX**

Client
Mick Scallon

Job Title
**Garage extension to
Create new kitchen**

16 MAR 2012

Drawing Title
**General Arrangement /
Elevations.**

Scale
1 : 50 1 : 100 1 : 25

Date
28.2.12 Drawn by
Steve Camps

Drg. No.
MS / 01 Rev.