
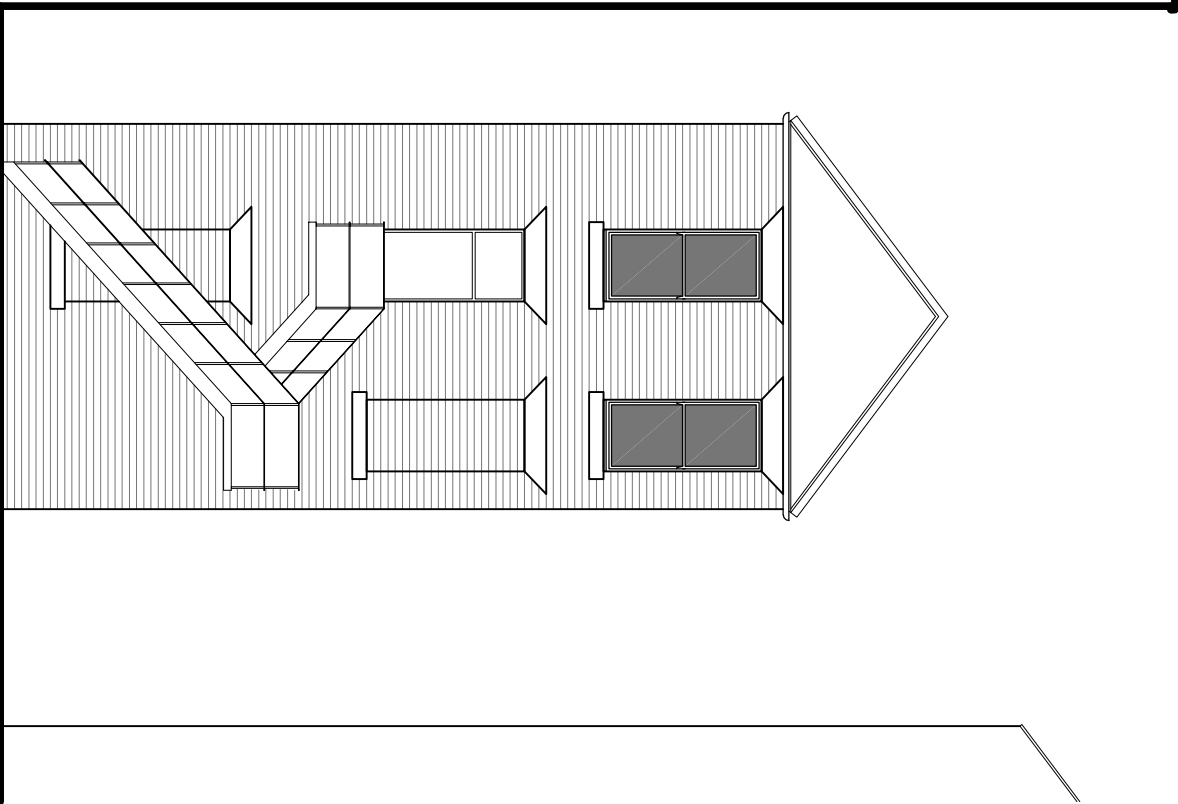


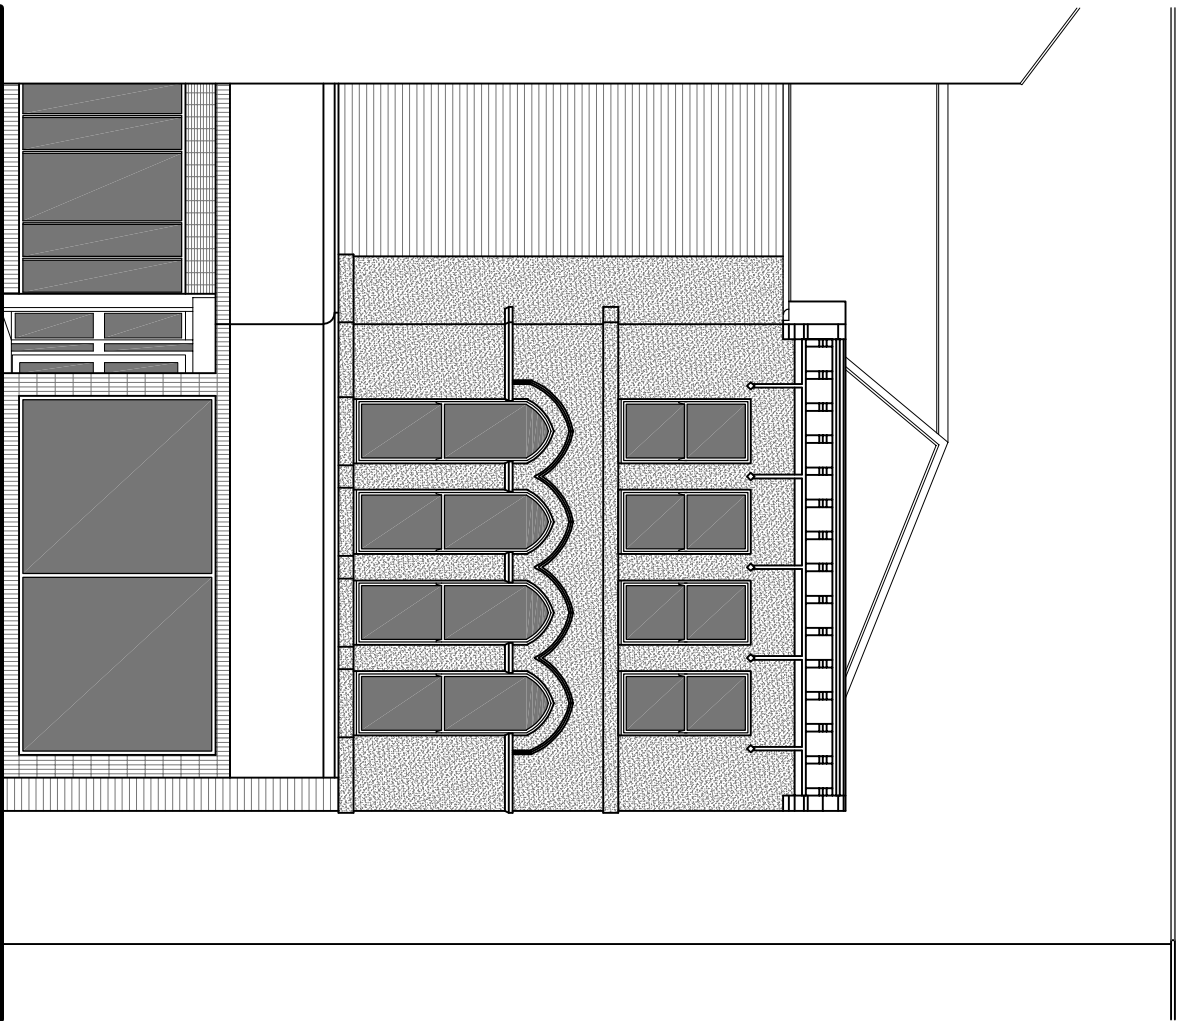

MATERIALS

- Walls - fair faced brickwork generally, dashed render to the main front elevation and rear side
- Roof - natural slate
- Rainwater goods - timber box profile gutters and cast metal downpipes
- Windows - painted timber single glazed vertical 1 over 1 sash windows generally, aluminium fixed screens to the main shop frontage
- Doors - painted timber flush to rear, aluminium fully glazed to the main shop frontage

ISSUED FOR PLANNING

REVISION	DATE	DRAWN	CHECKED	DESCRIPTION	SCALE	DATE
CLIENT						
MR PAUL BICKNELL					1:100@A3	JUL Y 2020
PROJECT			DRAWN			CHECKED
60 ELDON STREET, BARNSELEY			ML			
DRAWING TITLE			JOB NUMBER		DRAWING NO.	REVISION
ELEVATIONS AS EXISTING			2027		106	
SHEET 2 OF 3						

TIMEARCHITECTS

Creative Conservation - Inspiring Design, Time Architects 226-228 Holme Lane, Sheffield, S64JZ
Registered Company Number in England and Wales: 8033393, Director: Michael Leigh
W. www.timearchitects.co.uk **E**. info@timearchitects.co.uk **T**. 0114 430 0114

© all rights reserved, report all discrepancies, do not scale from drawing, check dimensions on site

East Facing Elevation As Existing

Scale 1:100@A3

West Facing Elevation As Existing

Scale 1:100@A3