

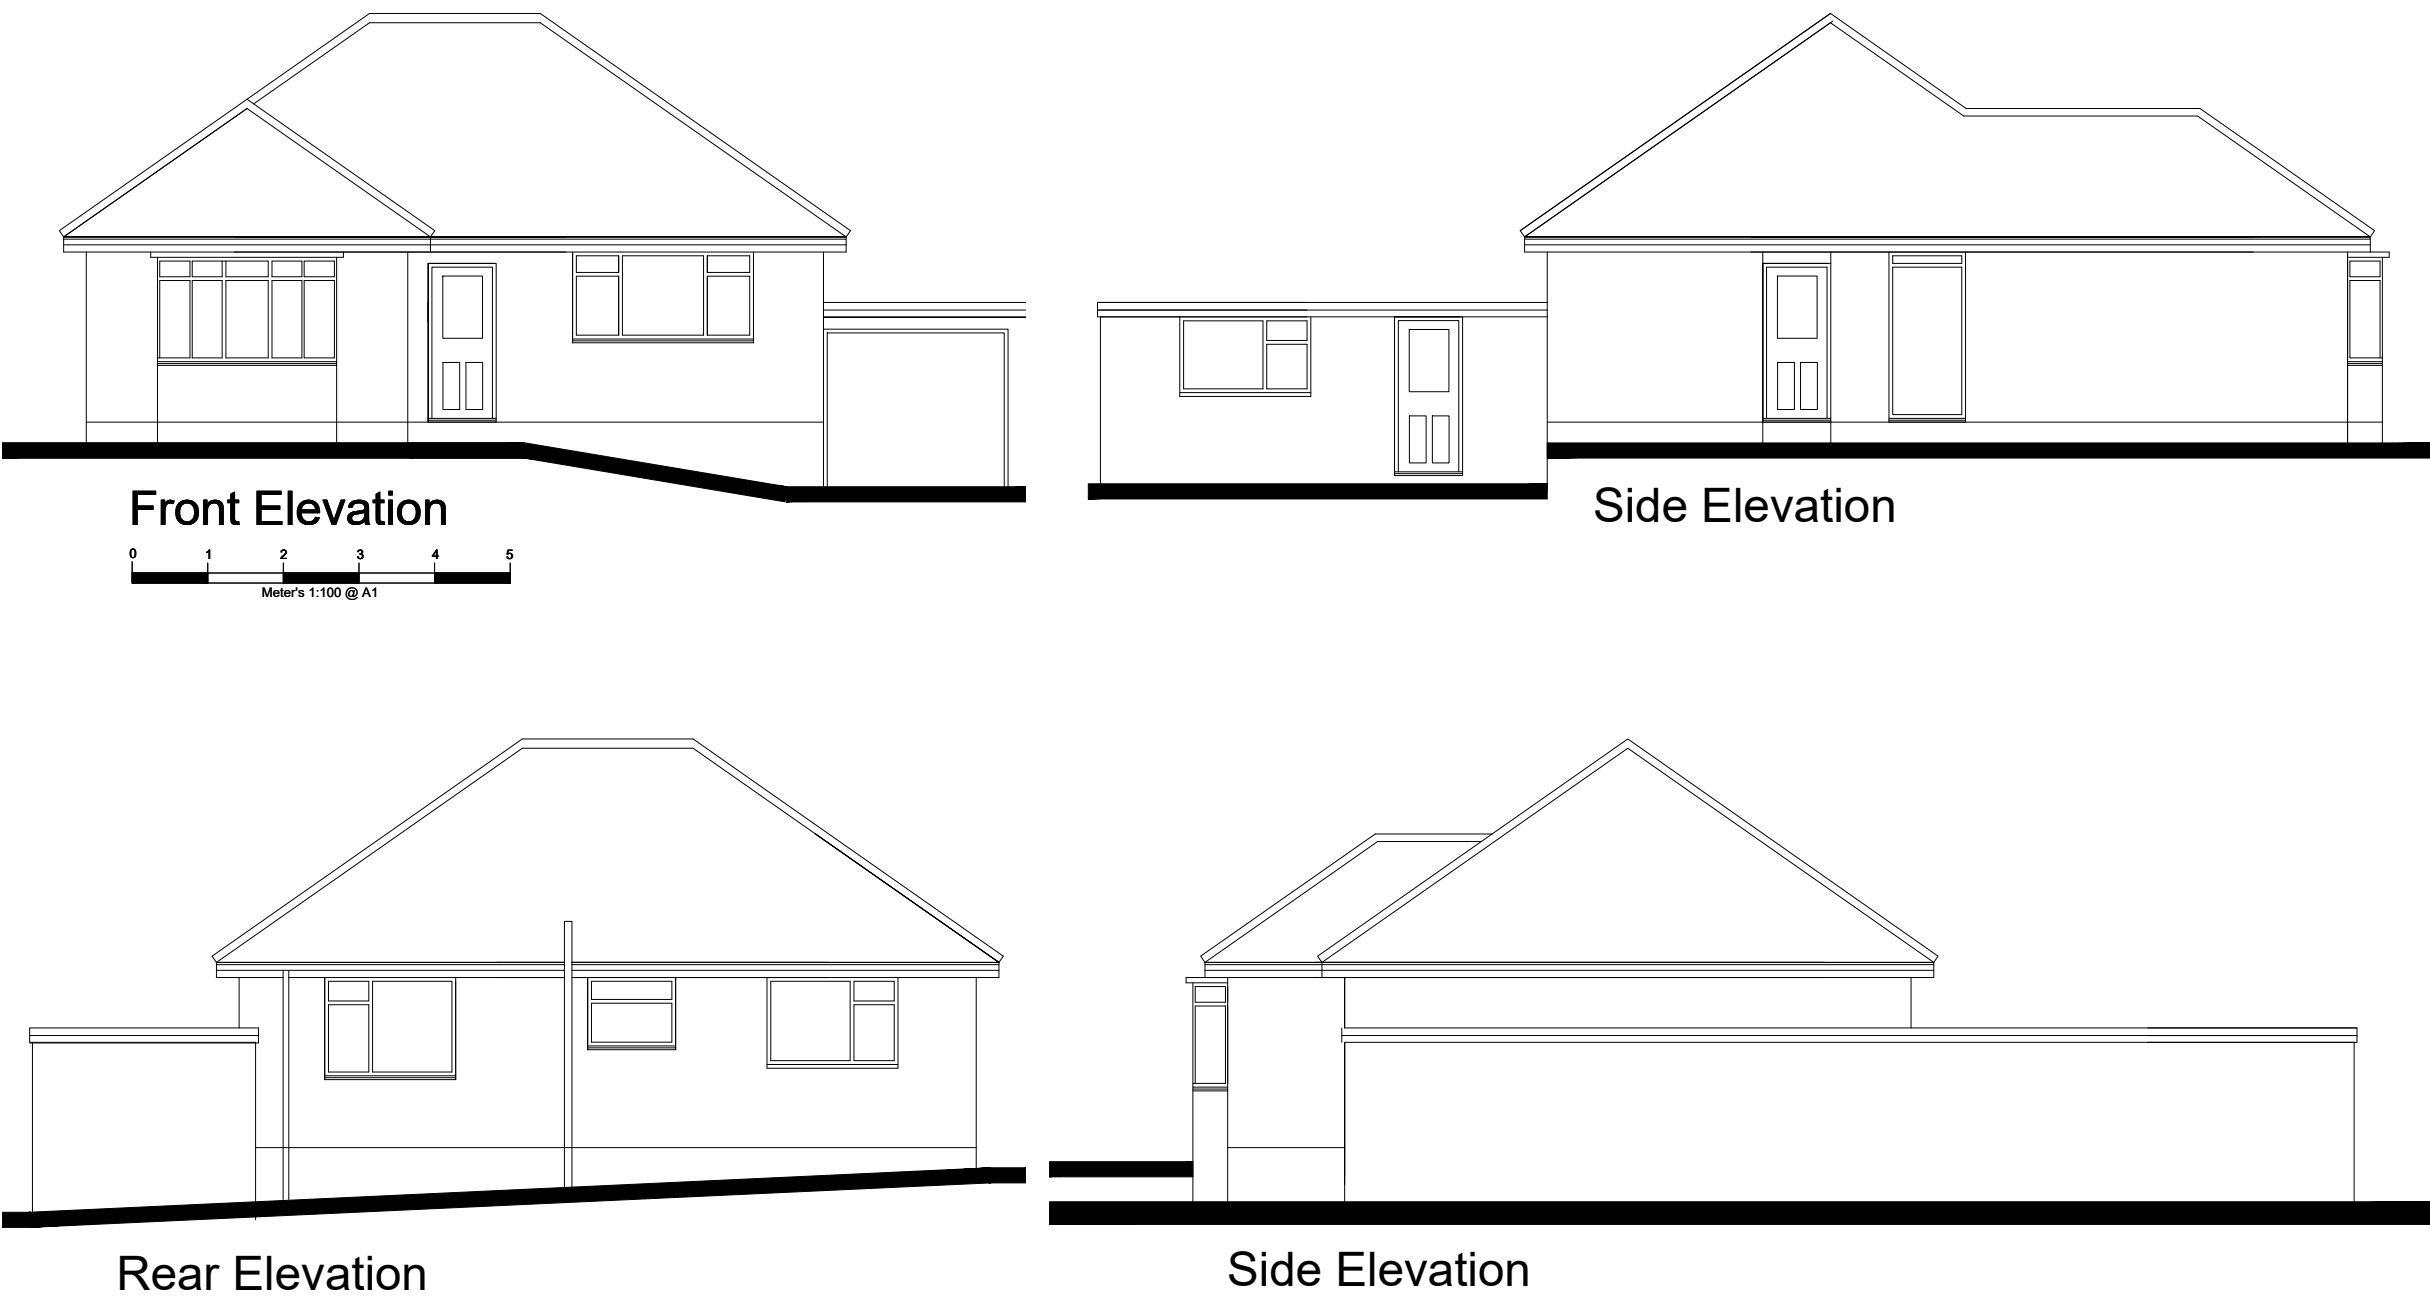


EXISTING

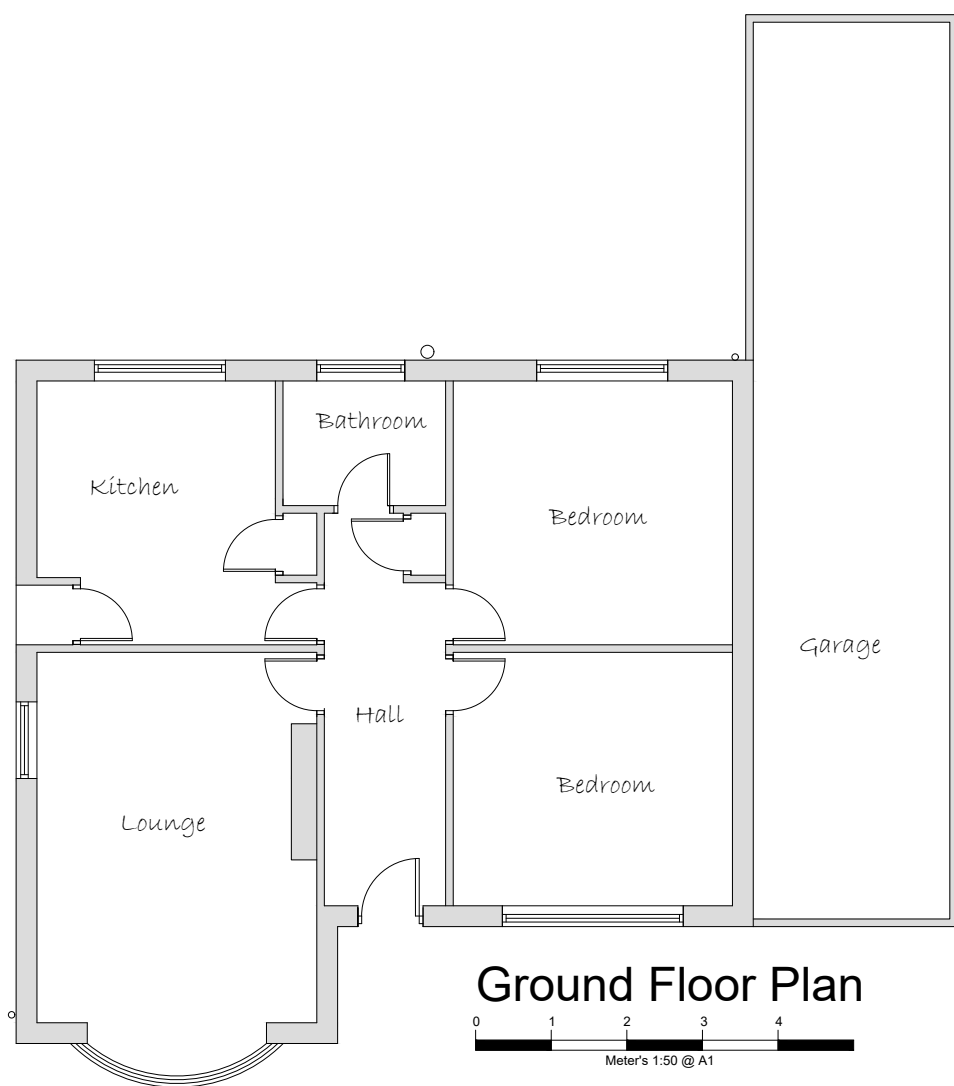

PROPOSED

TO BE READ IN CONJUNCTION WITH CONSTRUCTION SPECIFICATION

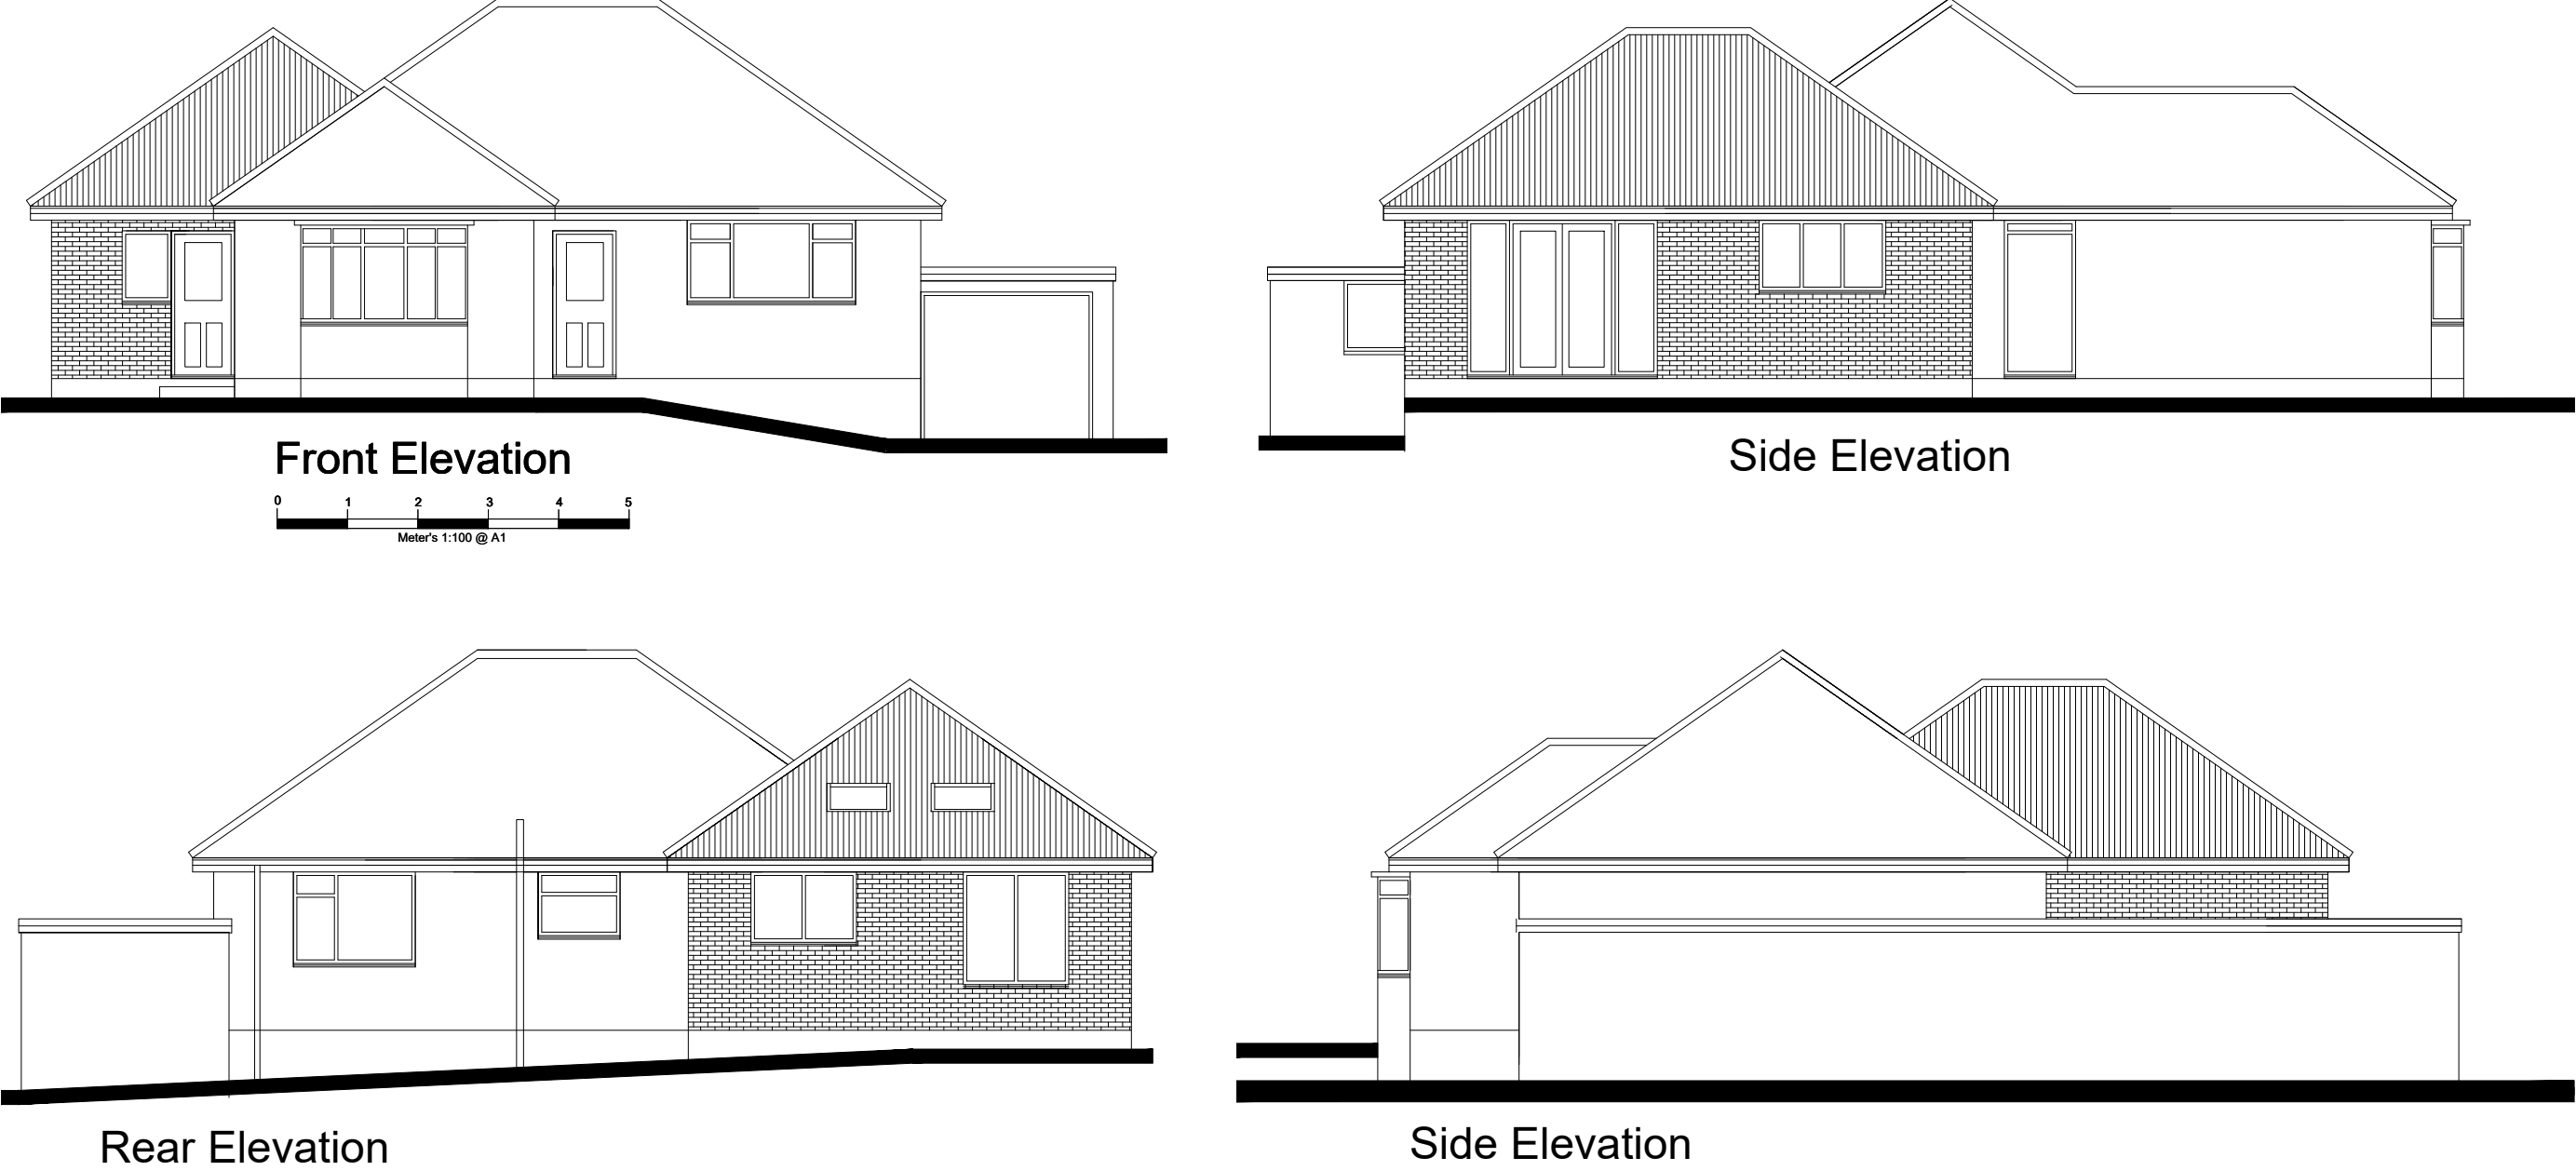






NOTES

This drawing and all the information shown is the property of DK Designs and shall not be copied whole, or in part, or used for any other purpose without written permission of the Company

ALL DIMENSIONS TO BE CHECKED ON SITE
ALL SUBJECT TO STRUCTURAL ENGINEERS CHECKS AND CALCULATIONS

DO NOT SCALE FROM THIS DRAWING EXCEPT FOR THE PURPOSES OF LOCAL AUTHORITY PLANNING

IF ANY VARIATIONS ARE MADE TO SPECIFICATION/DRAWINGS WITHOUT DK DESIGNS KNOWLEDGE, DK DESIGNS WILL NOT BE HELD ACCOUNTABLE FOR NON COMPLIANCE OF PLANNING AND BUILDING REGULATIONS

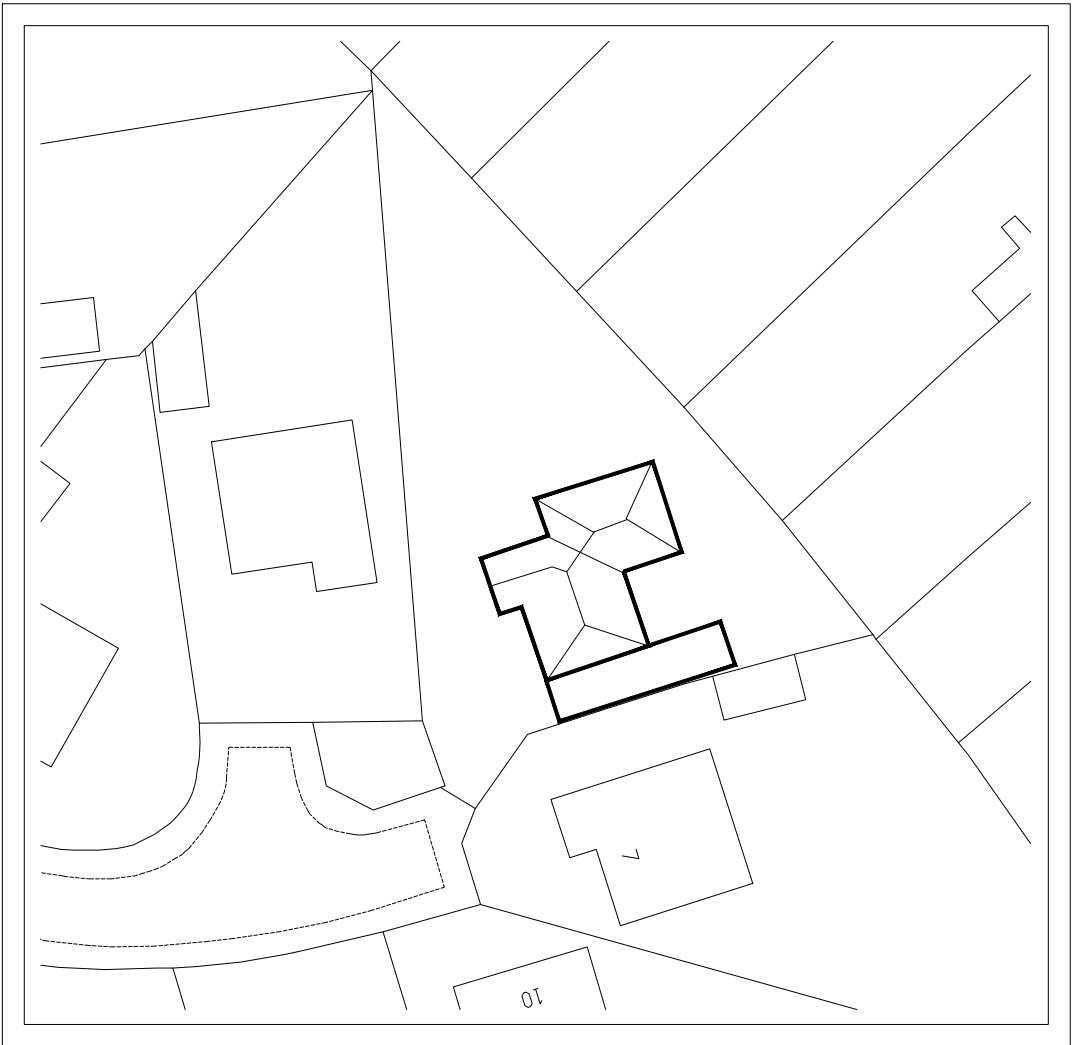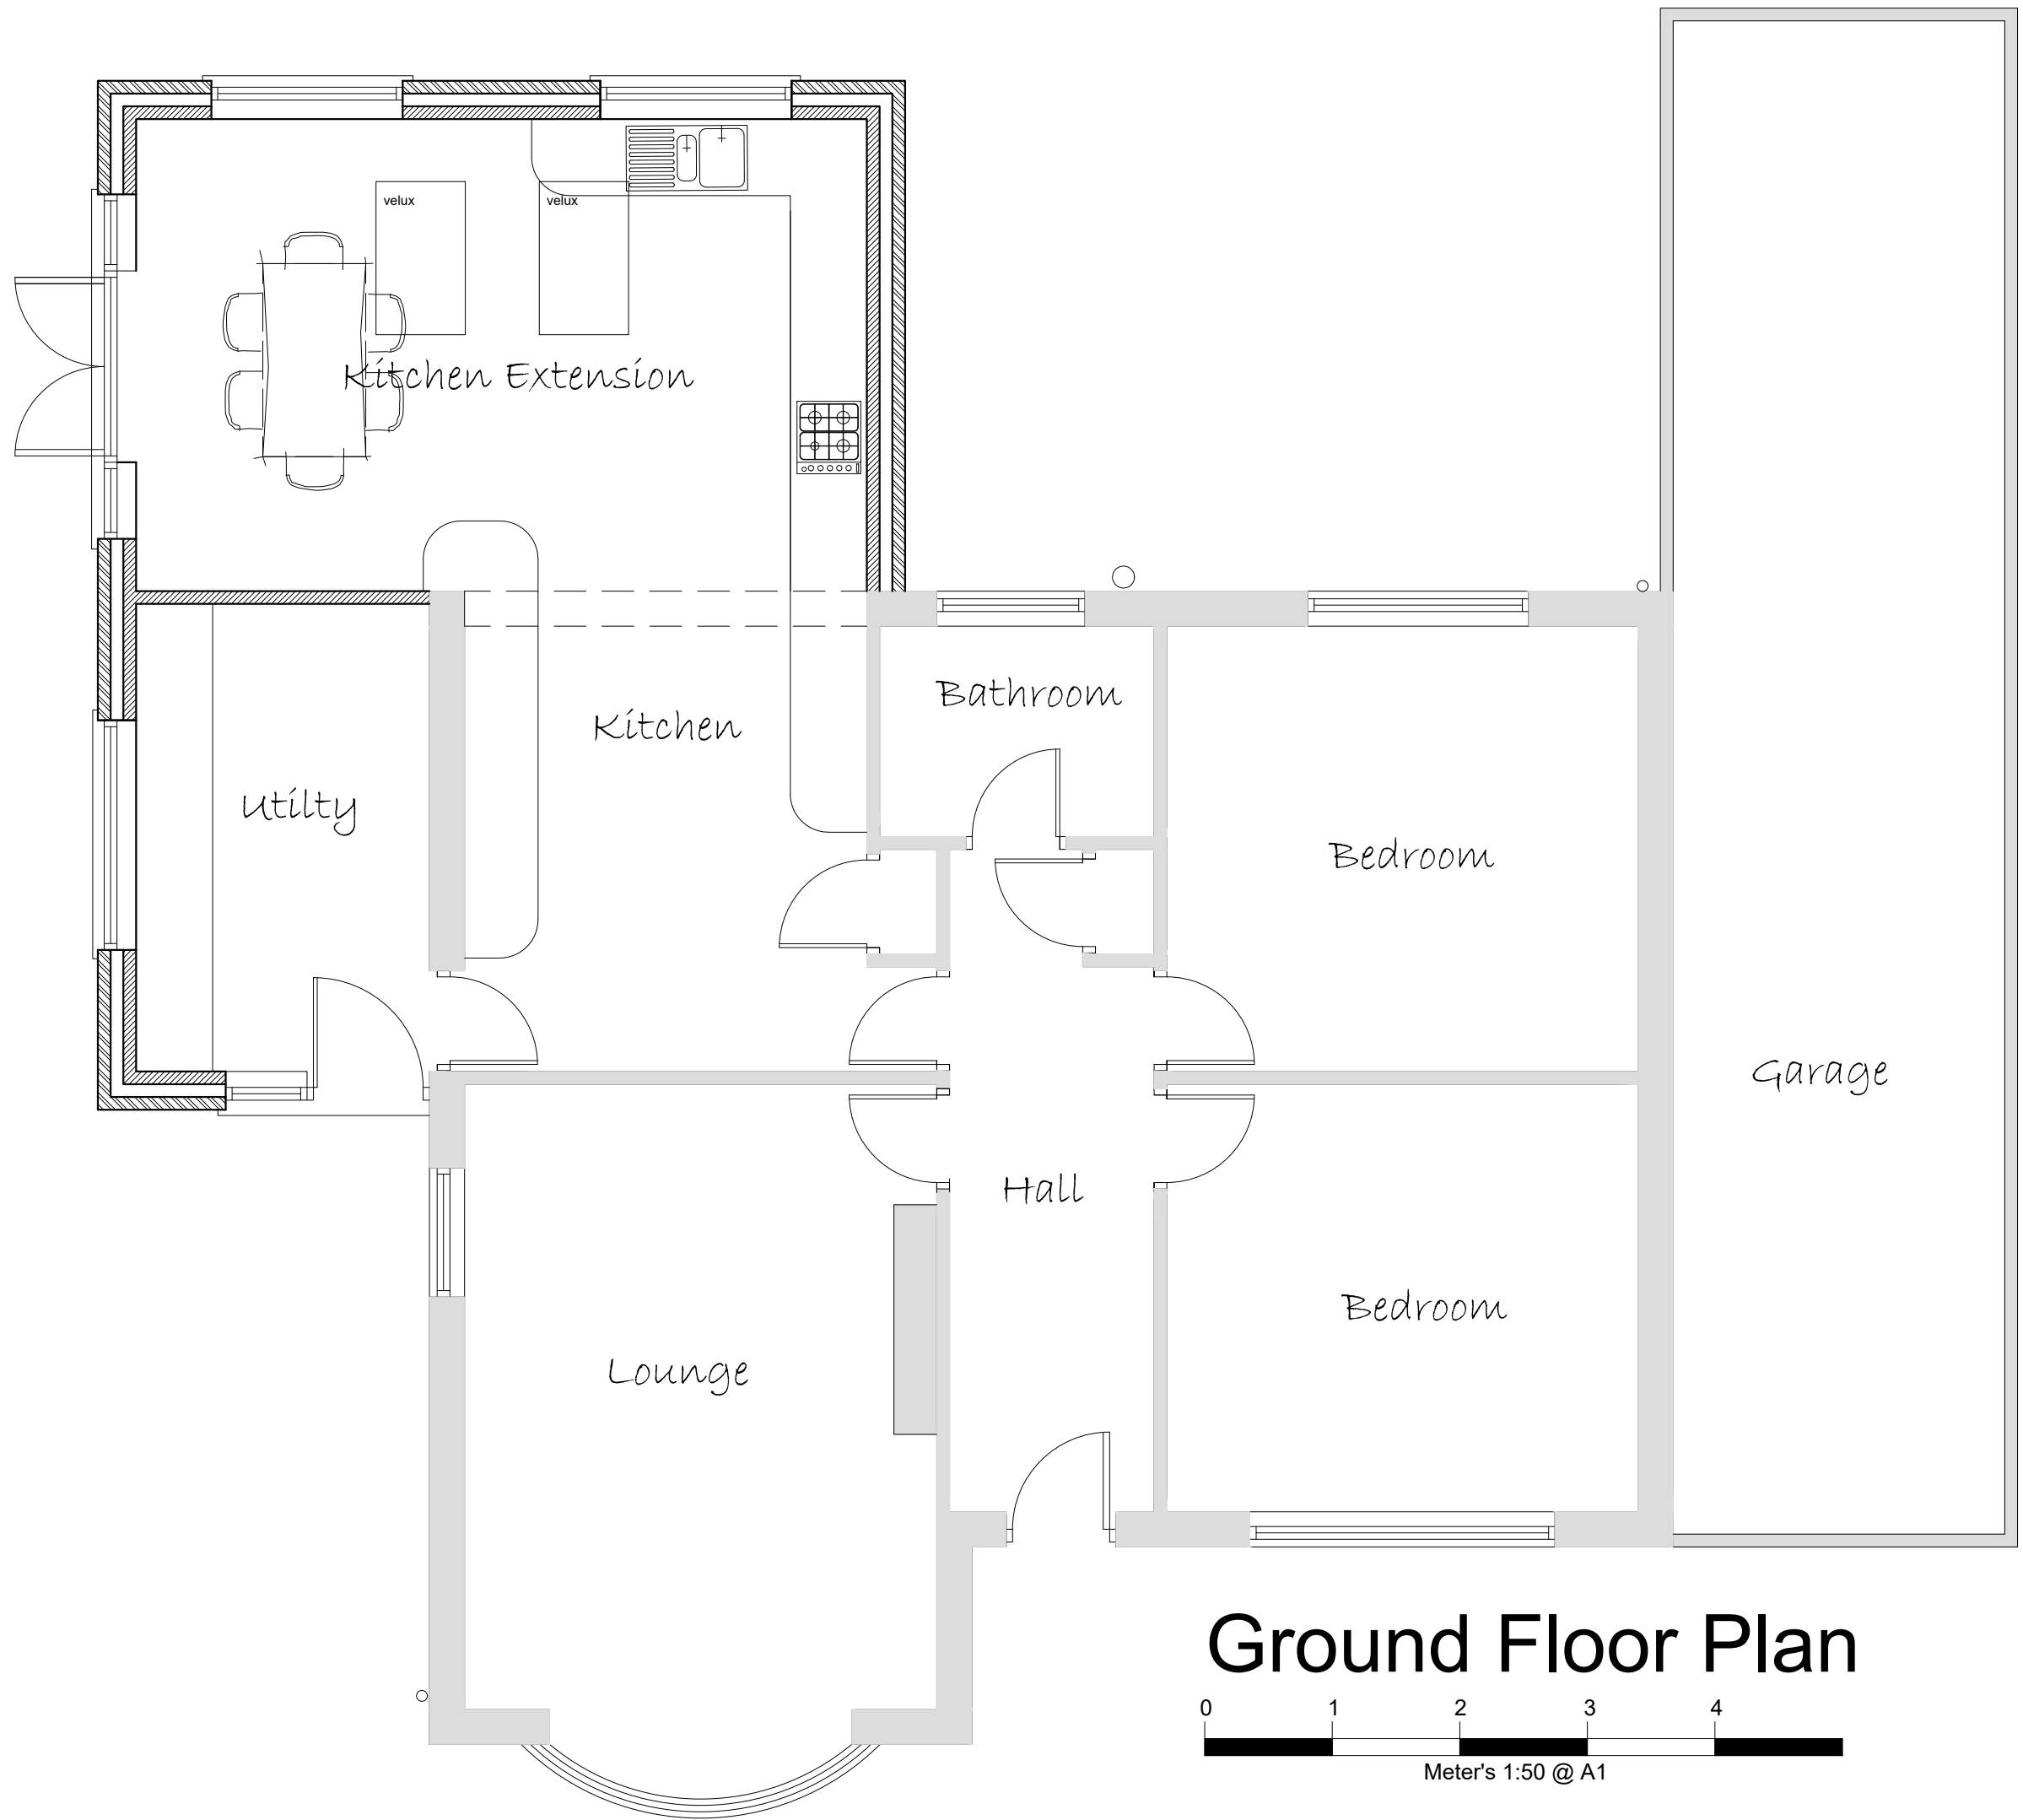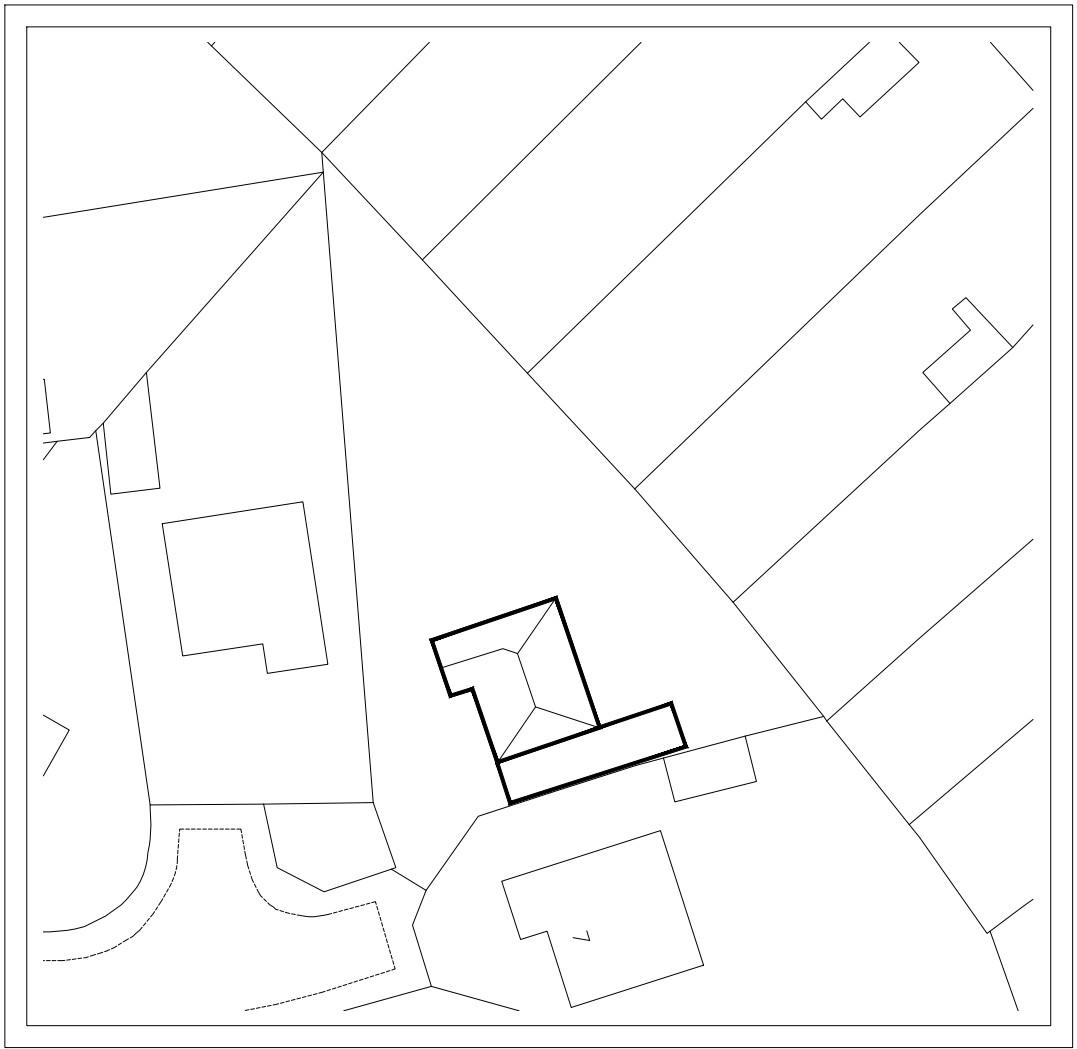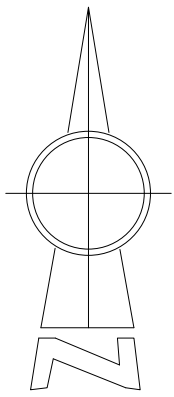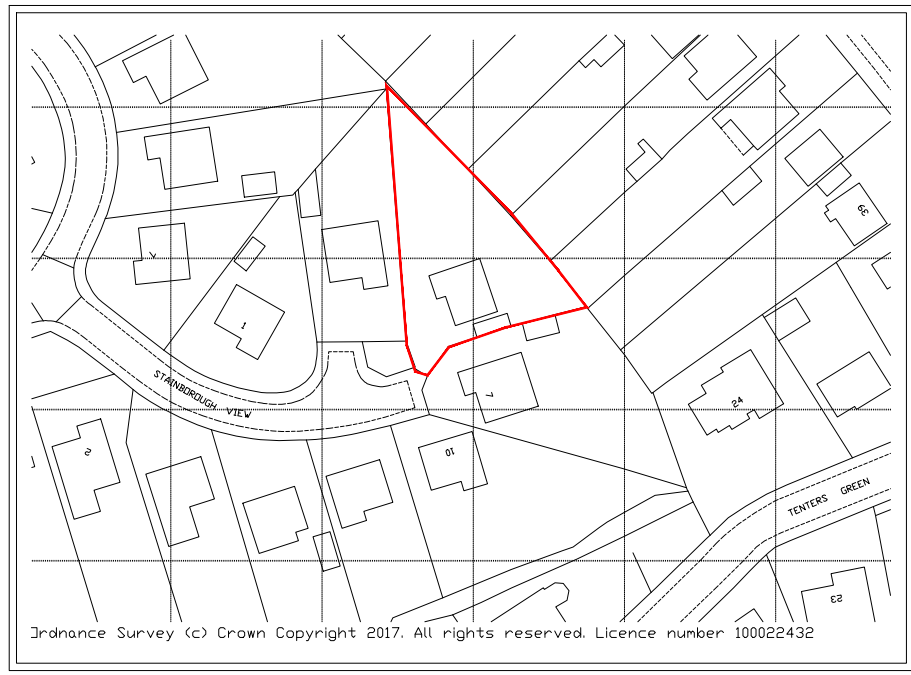

5 STAINBOROUGH VIEW - BARNSELY - S70 5JA

Note:- All subject to Structural Engineers Calculations

Proposed Site Plan 1:500

Rev.	Date	Remarks

DK DESIGNS
FUTURE PROJECTS TODAY

96 BLACKBURN DRIVE
CHAPELTOWN
SHEFFIELD
S35 2ZP
TEL/FAX:- 0114 2571043 MOB:- 07710783875
EMAIL :- DESIGNS@DK-DESIGNS.CO.UK
WEB:- WWW.DK-DESIGNS.CO.UK

Client: Mr and Mrs D Colman

Project/Title:
5 Stainborough View - Barnsley - S70 5JA
Existing and Proposed
Floor Plans and Elevations

Scales: 1:50 1:100 1:500 1:1250 @ A1		Date: Jan17
Drawing Number: 2017-008-01	Revision:	Drawn by: