




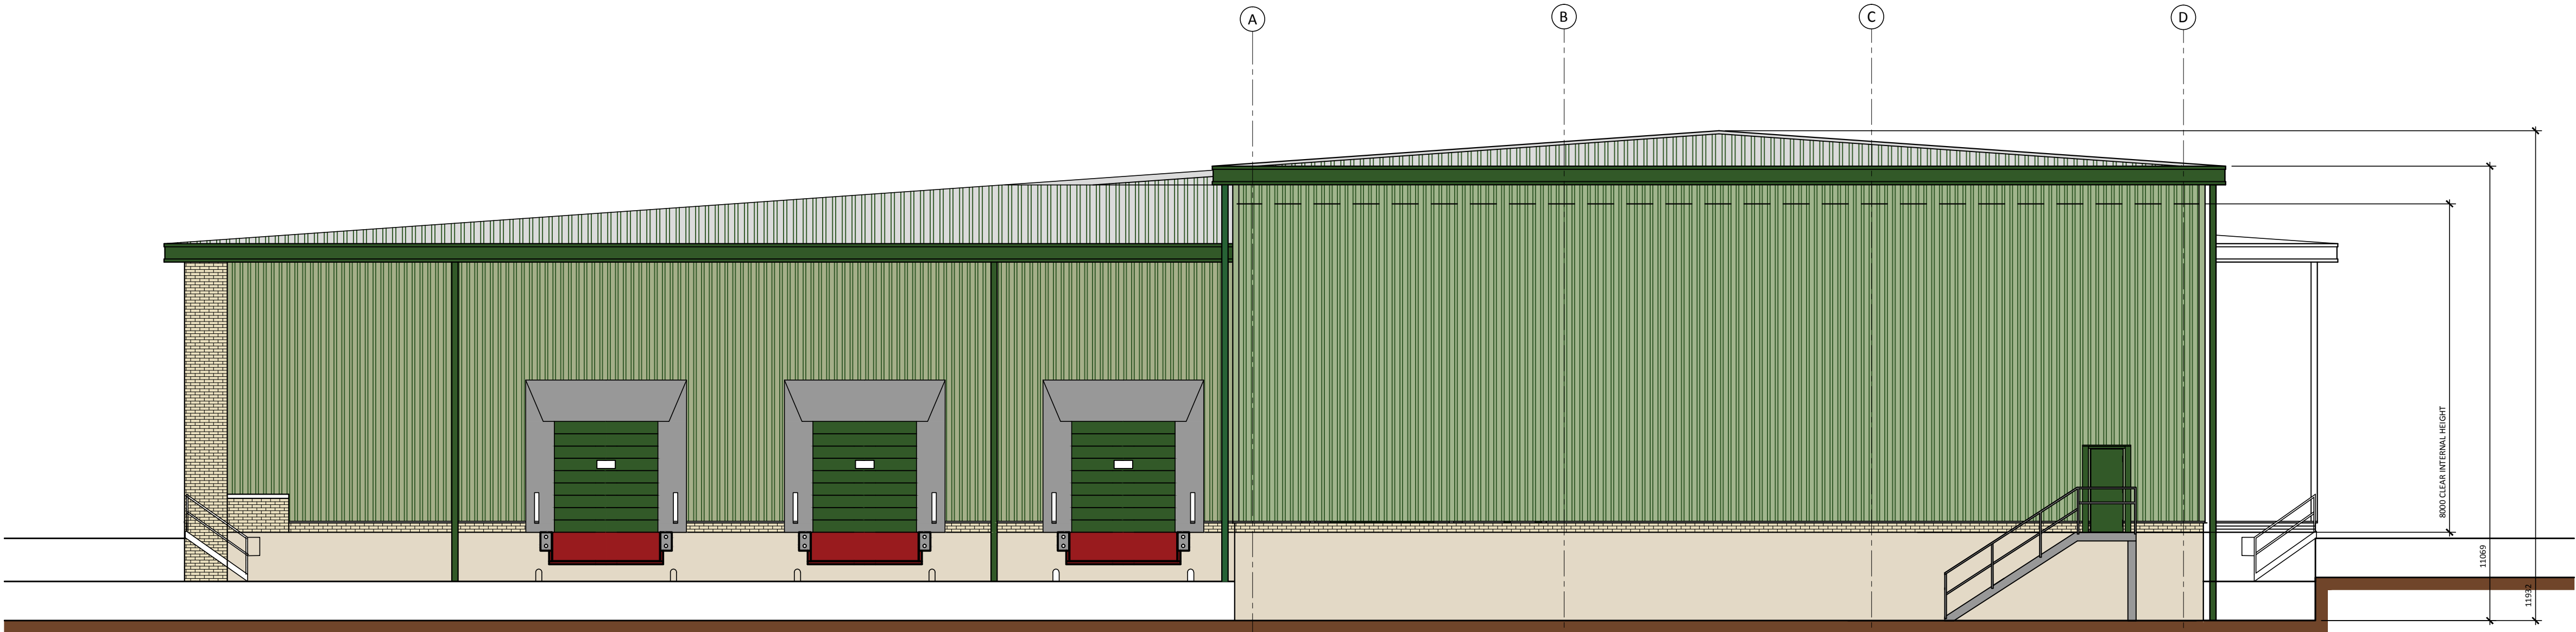

SOUTH EAST ELEVATION

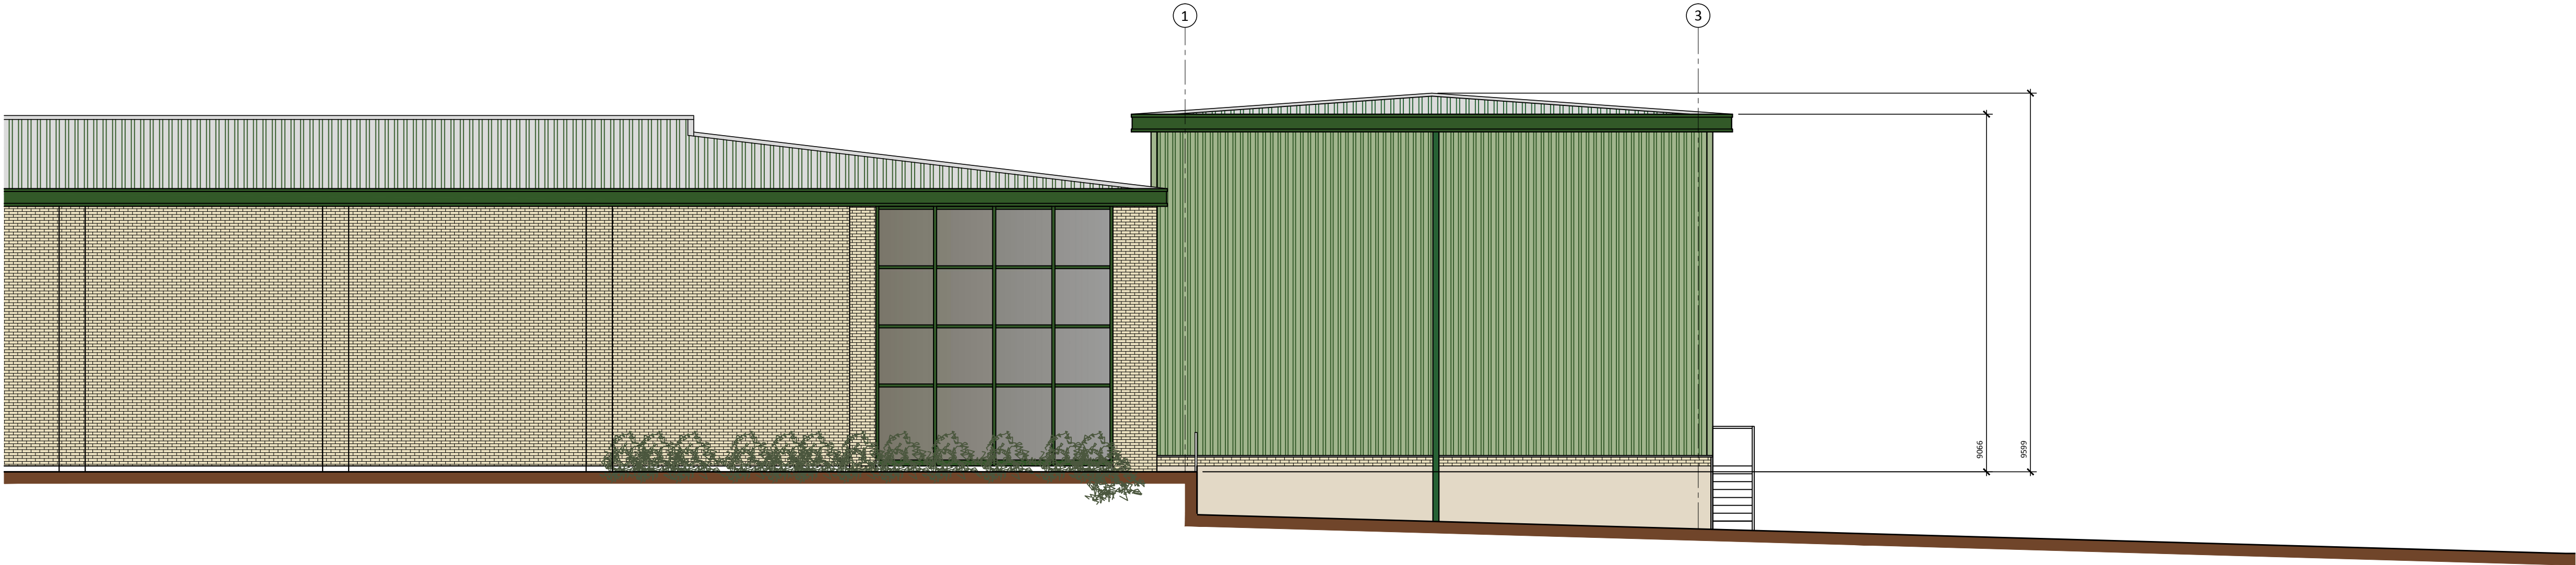

SOUTH WEST ELEVATION

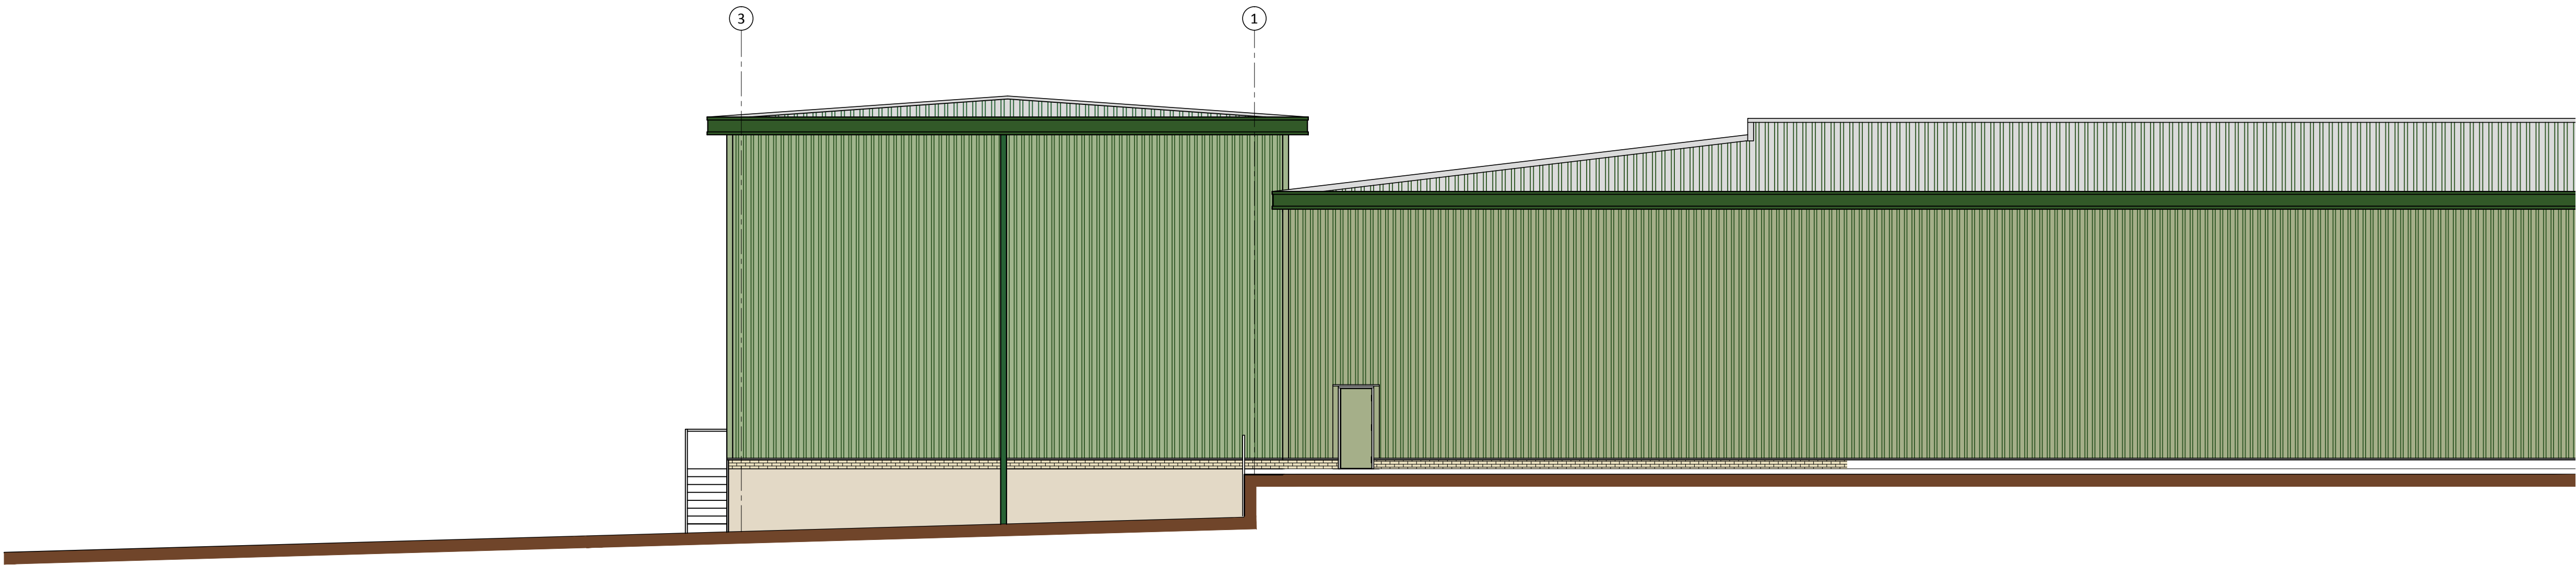

NORTH EAST ELEVATION

PROPOSED BUILDING ELEVATIONS
SCALE: 1:100

Notes:

This document is the property of David Trundle Design Services Ltd and may not be reissued, loaned or copied in part or in whole without written permission © 2015


All dimensions are in millimetres unless stated otherwise.

It is recommended that information is not scaled off this drawing.

This drawing should be read in conjunction with all other relevant information, specifications & schedules.

If this drawing is received electronically it is the recipients responsibility to print the document at the correct scale.

All dimensions to be checked on site prior to commencing work and any discrepancies to be advised immediately.

 

ELEVATION COLOUR KEY:

- TRAPEZOIDAL PROFILE
CLADDING SYSTEM - COLOUR:
OYSTER RAL 7035
- HORIZONTAL CLADDING SYSTEM
- COLOUR: HERITAGE GREEN -
RAL 6002
- HORIZONTAL CLADDING SYSTEM
- COLOUR: MOORLAND GREEN -
BS 12 B 21
- SMOOTH FACED CONCRETE
RETAINING WALL
- FACING BRICKWORK- COLOUR: BUFF
STOCK TYPE TO MATCH EXISTING
- PERSONNEL SELF FINISHED DOORS:
- COLOUR: HERITAGE GREEN - RAL 6002
- RAINWATER PIPES AND ASSOCIATED GOODS:
COLOUR: HERITAGE GREEN - RAL 6002

A	17.11.2015	AMENDMENTS TO PROPOSED EXTENSION FOR DRY GOODS STORE, UPDATED TO OPTION 2
no	date	amendment description
Revisions		
Drawing Status: PLANNING		
trundle DESIGN SERVICES www.trundle.com		
Salgate Barn Islington Road Tilney All Saints King's Lynn Norfolk PE34 4RY Tel: 01553 617700 Fax: 01553 617874 Email: enquiries@trundle.com		

Project Title:
**CRANSWICK CONVENIENCE FOODS
VALLEY PARK**

PROPOSED EXTENSION FOR DRY GOODS STORAGE

Drawing Title:
EXISTING AND PROPOSED ELEVATIONS

Scale:	Date:	Drawn:
1:100 @ A1	AUGUST 2015	LRTG
Drawing Number:	Revision:	
15-L18-PL004A		
Checked by:		Date:

If this drawing is unsigned in the check box then the drawing is an unauthorised issue and should not be used for any purposes