



NOTES

- ALL WORK TO BE CARRIED OUT IN ACCORDANCE WITH THE BUILDING REGULATIONS AND THE REQUIREMENTS OF THE LOCAL AUTHORITY.
- NO DIMENSIONS TO BE SCALED FROM THIS DRAWING.
- THE CONTRACTOR SHALL VERIFY ALL LEVELS AND DIMENSIONS ON SITE BEFORE COMMENCEMENT OF WORK.
- ON SITE ALTERATIONS TO THE CONSTRUCTION OR FINISHES SHOWN OR IMPLIED ON THIS DRAWING MUST BE DRAWN TO THE ATTENTION OF THE ARCHITECT BEFORE SUCH WORK IS IMPLEMENTED.
- ALL TIMBERS REQUIRE PRESERVATIVE TREATMENT


© COPYRIGHT RESERVED

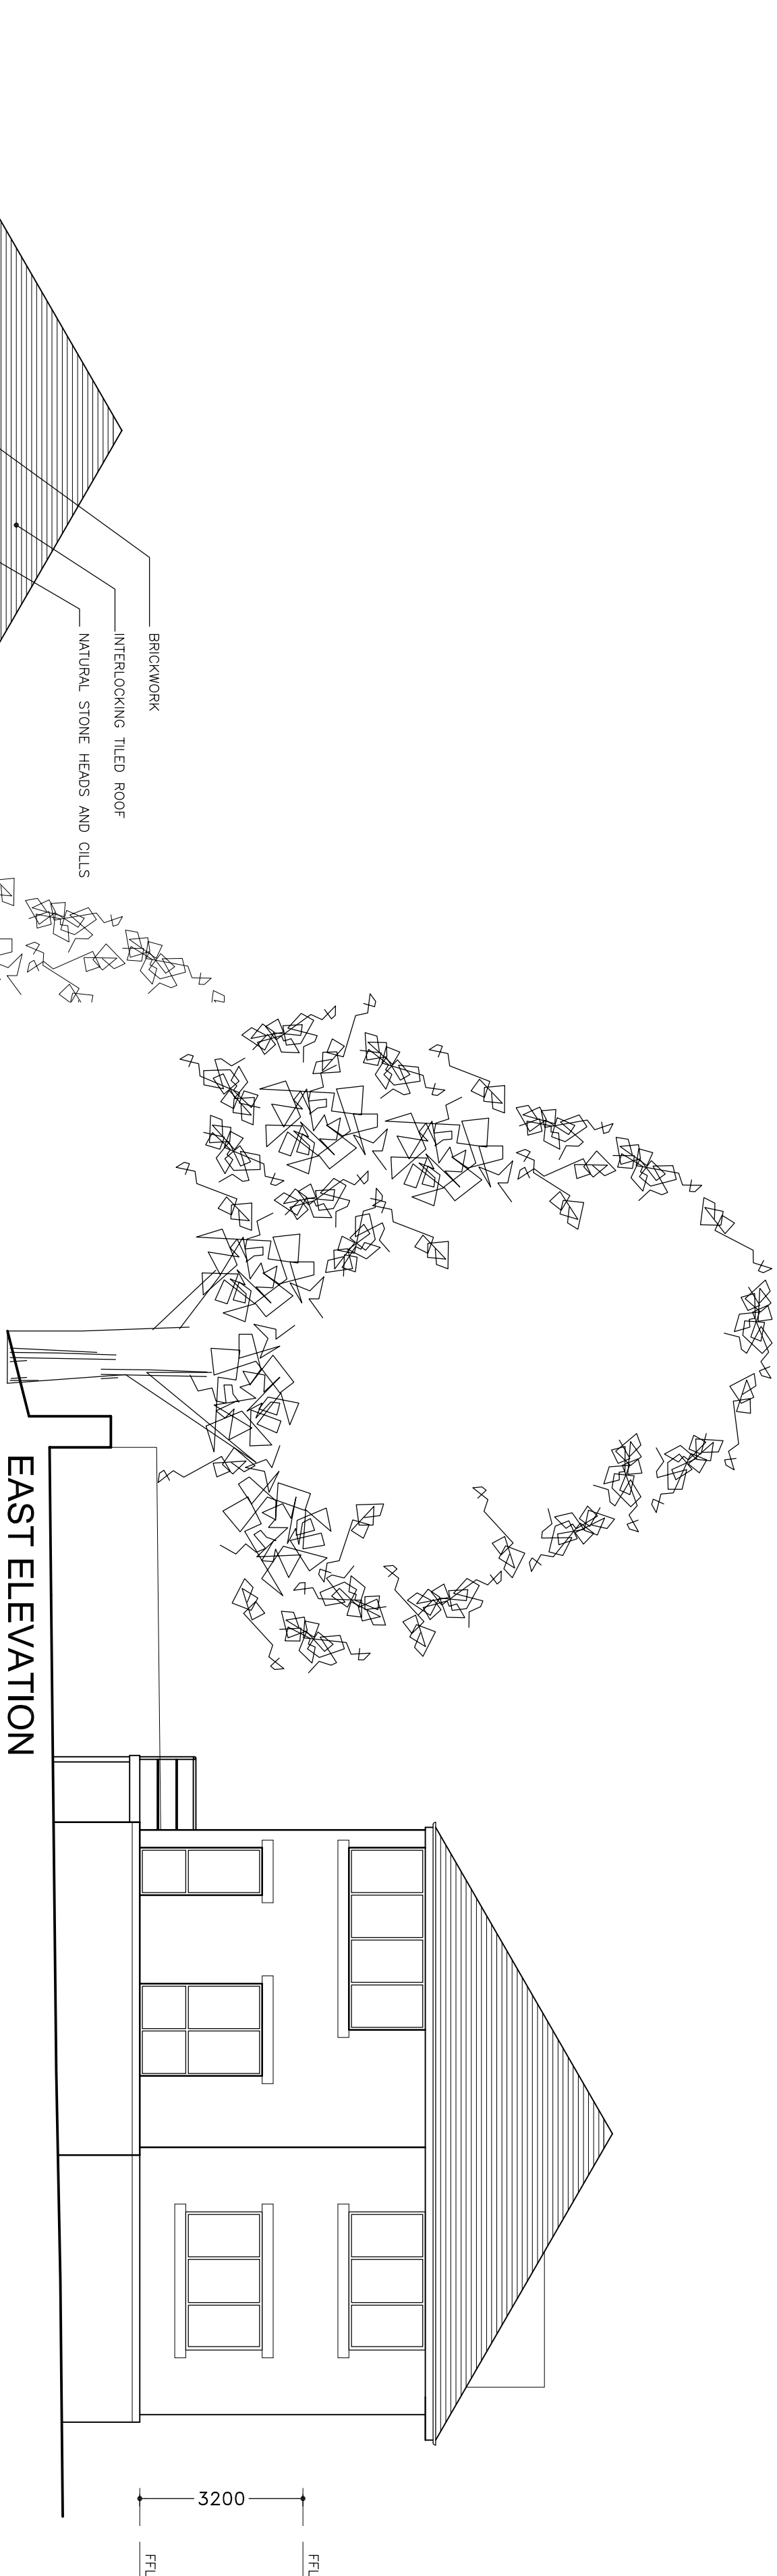


EAST ELEVATION

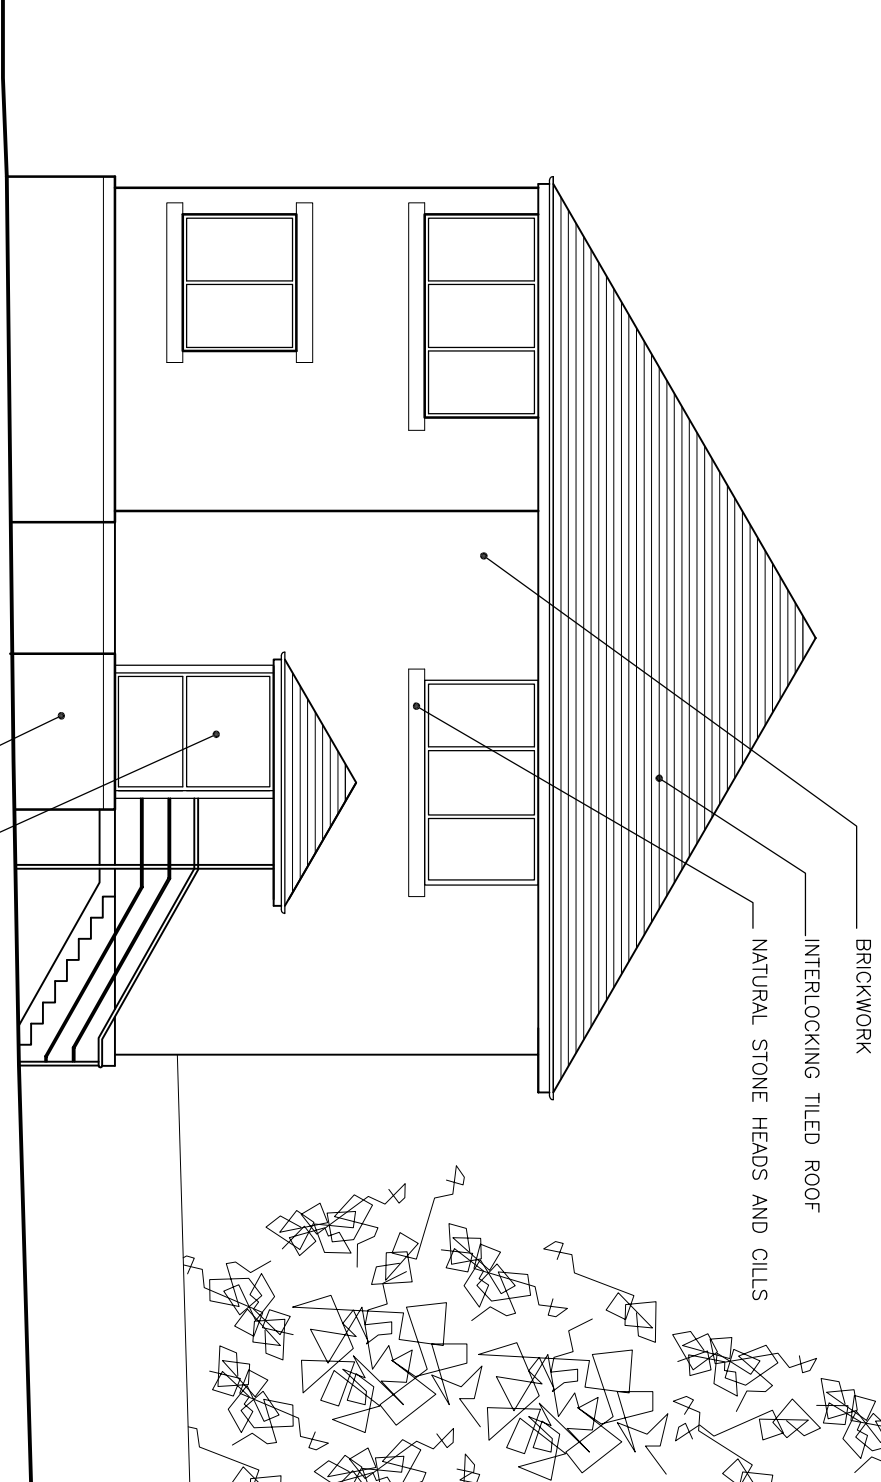

WEST ELEVATION

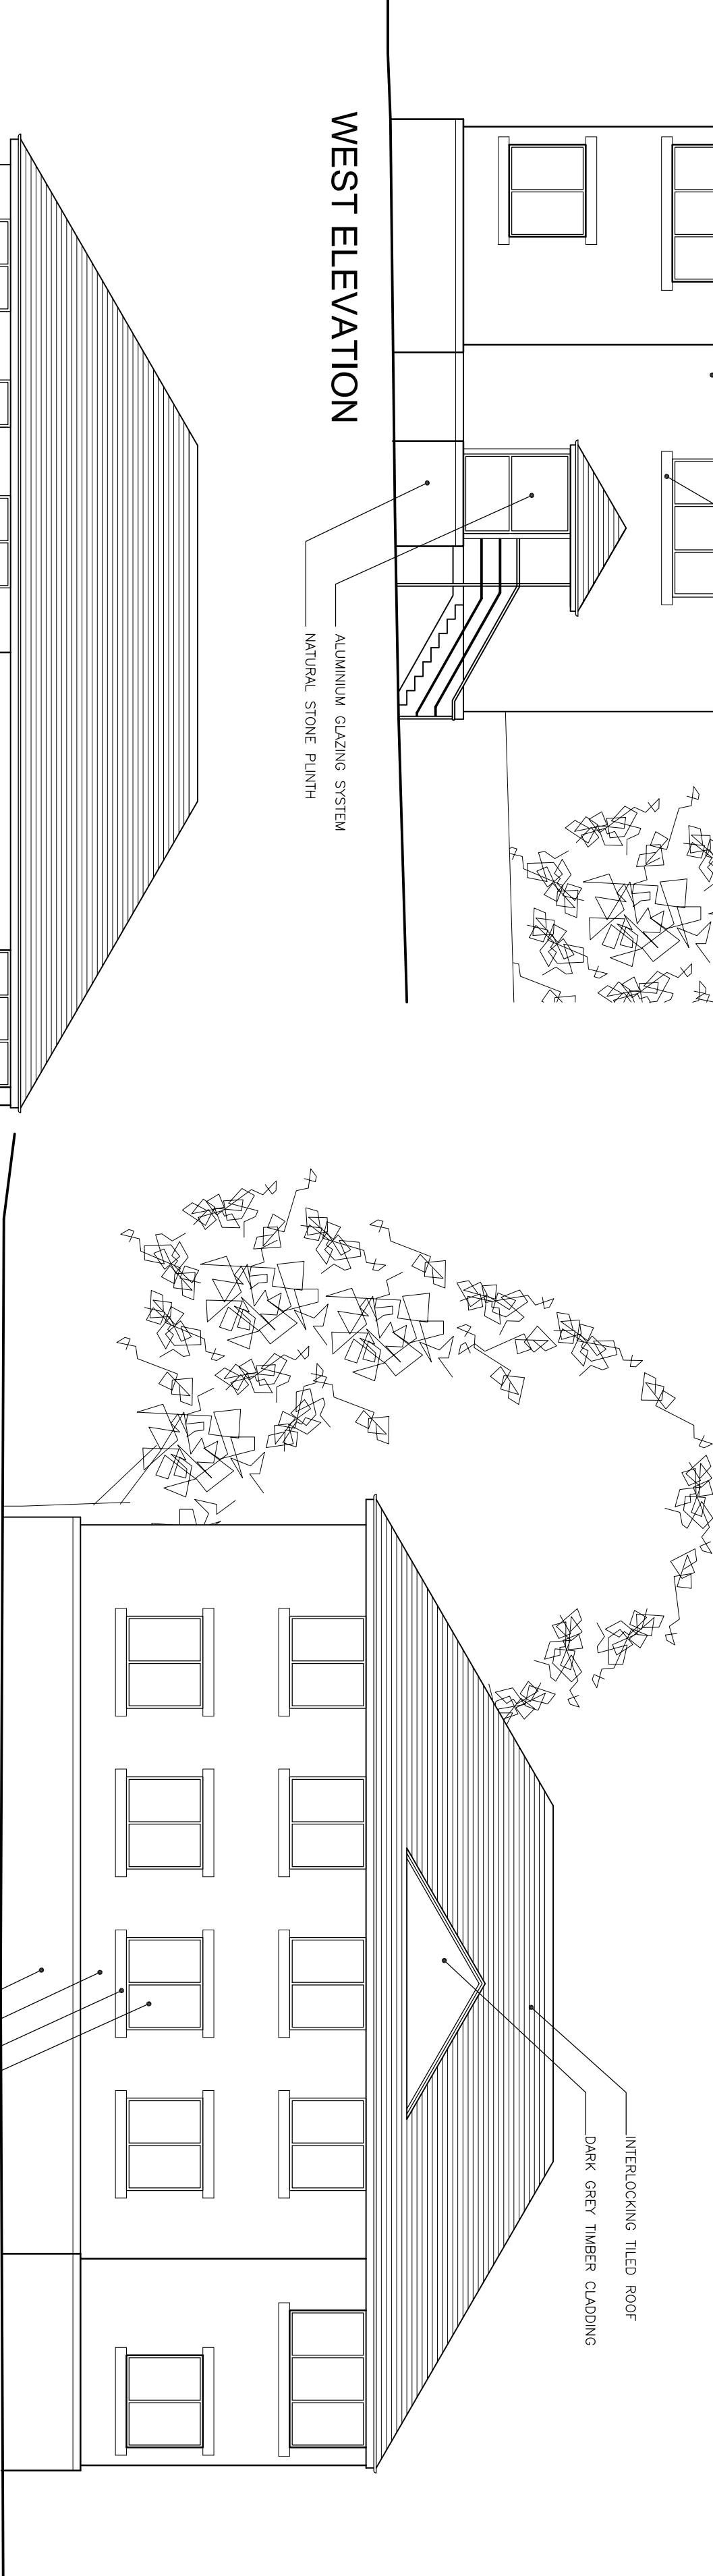

NORTH ELEVATION

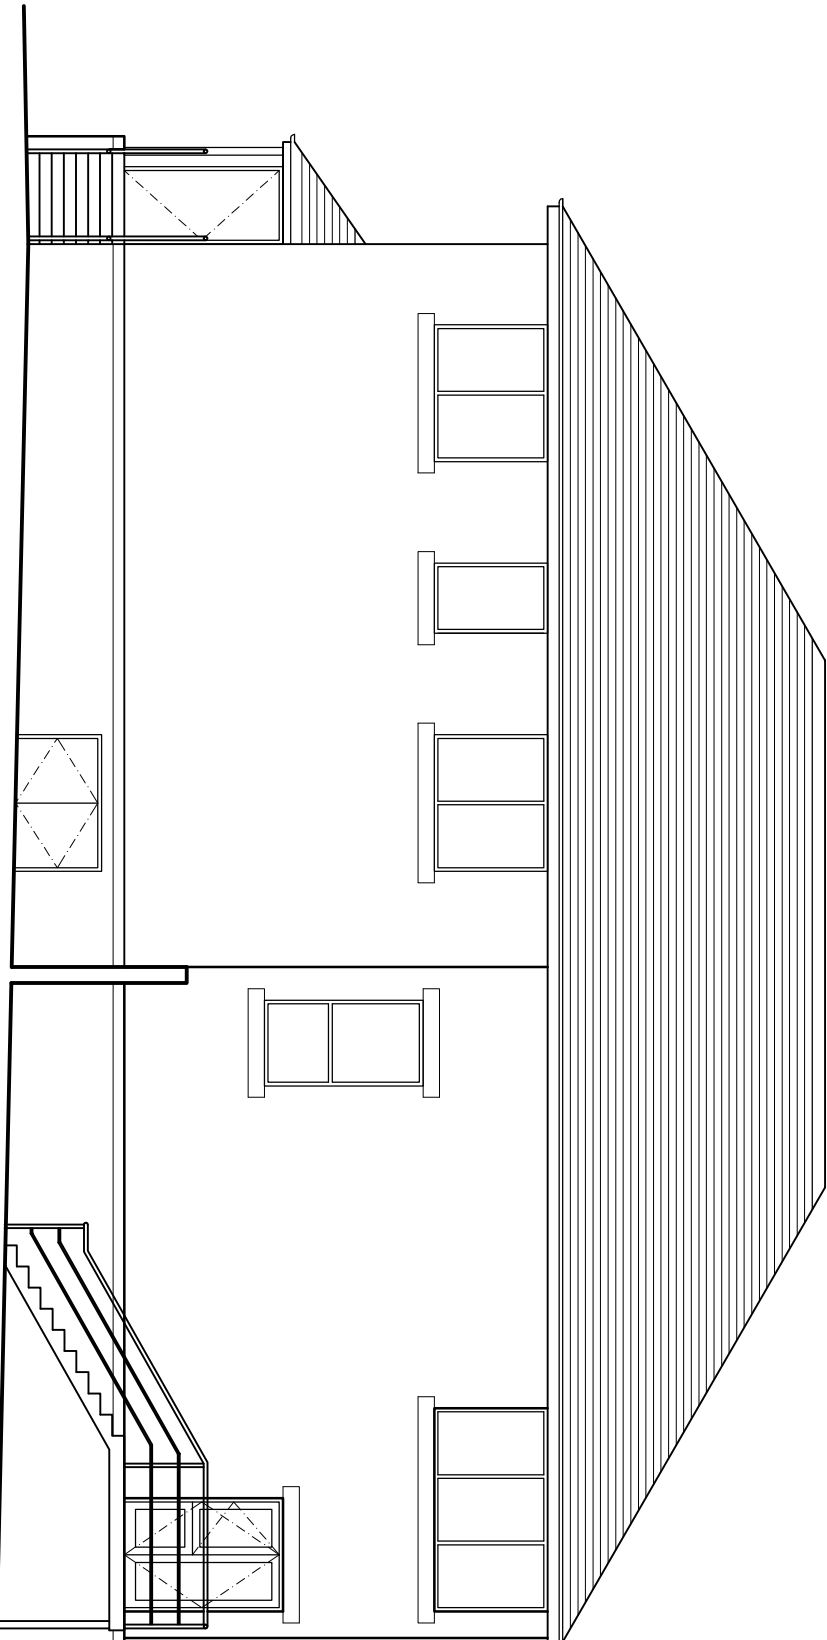


SOUTH ELEVATION

PRELIMINARY

- | | | |
|-----|----------|-----------------------------------|
| Rev | Date | Detail |
| 03 | 13.12.12 | Updated following client comments |
| 02 | 06.11.12 | Updated following client comments |
| 01 | 06.11.12 | Updated to match layouts |

Drawing Status:

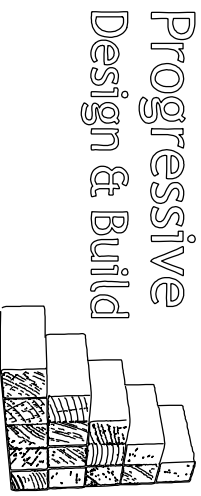

The Office: Marston Gate Farm, 11 Wygnach Hall Road, Wygnach, HX4 9DQ. Tel: 01422 416107. Fax: 01422 416107. Email: info@progressive-design.co.uk

Client:

Peter and Deborah Robinson

Site:

D.R. Beiling Wire Manufacturers,
Oxsping Wire Works,
Oxsping, Penistone S36 8YW

Drawing Title:

Elevations

Project Number:	Drawing Number:	Revision:
P441	10	03
Date:	Scale:	Drawn:
30.08.12	1:100	MMW