




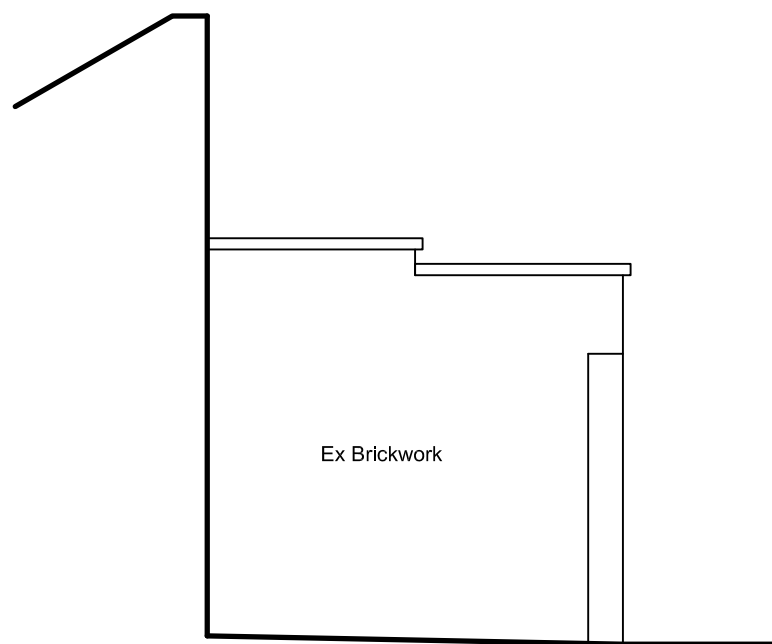

END (SSW) ELEVATION

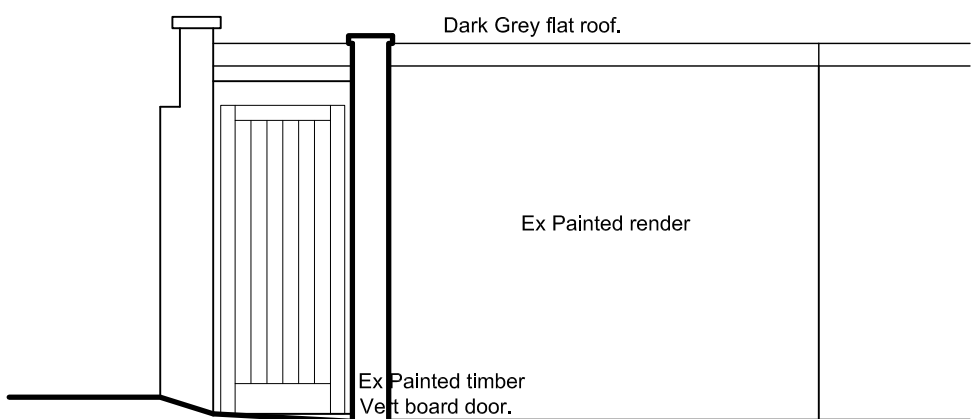


FRONT (ESE) ELEVATION

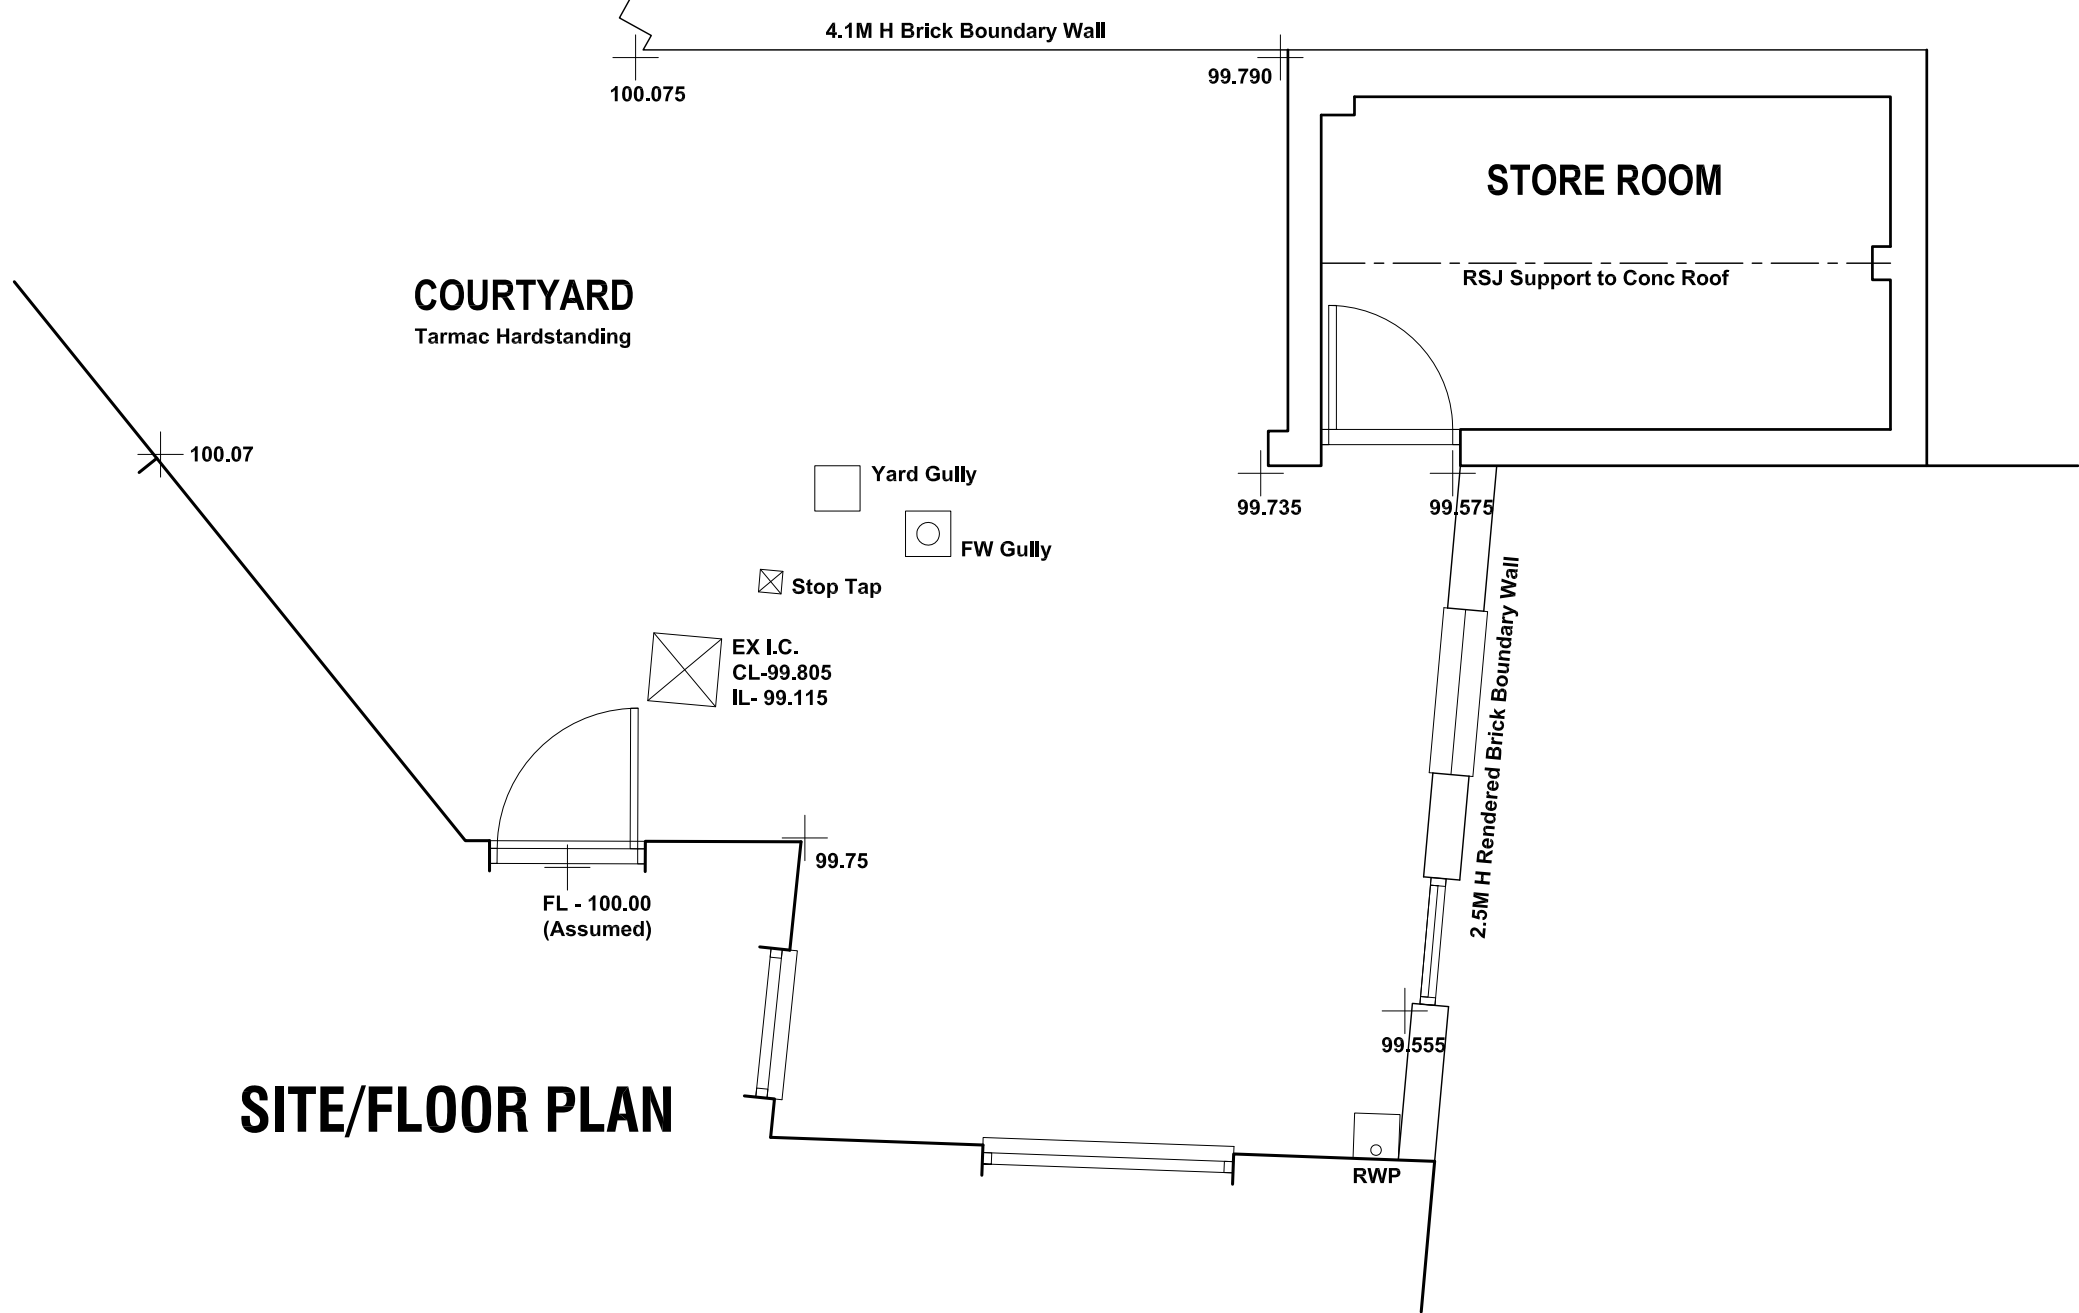

SITE/FLOOR PLAN

Revision	Date.	Description.
12B HALL STREET, HOYLAND, BARNSELY, S74 9JR.		
SURVEY		
PLANS & ELEVATIONS		
Mr M Hayselden.		

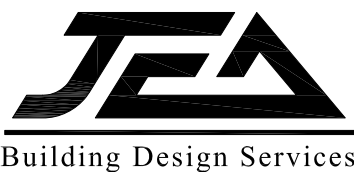

JE Architectural Ltd
23 Windmill Road, Wombwell,
Barnsley, S73 8PW.
Tel: 01226 754507
Email: jealtd@btconnect.com

This drawing and the copyright is the Architectural Company's property and maybe used or reproduced only by agreement. All Dimensions in Millimetres Unless specified otherwise and subject to verification on site.

Scale: 1:50 @ A2	Date: DEC 2022
Ref: 202211	Drwg No: 01

0 cm	2 cm	4 cm	6 cm
------	------	------	------