


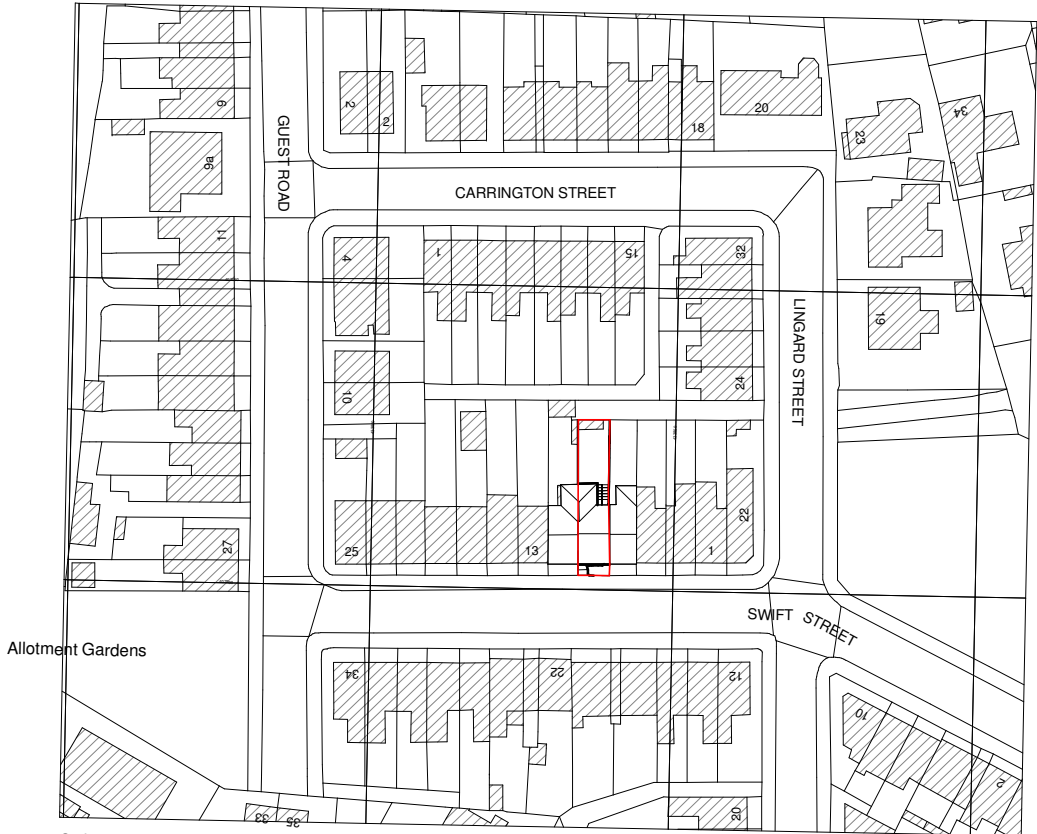

Site Plan
1 : 500



Ordnance Survey, (c) Crown Copyright 2021. All rights reserved. Licence number 100022432

Location Plan
1 : 1250

1. Do not scale drawing. If in doubt contact DMS Architecture Ltd
2. All dimensions are in millimetres unless noted otherwise.
3. Not for construction unless stated otherwise.
4. When appropriate, this drawing is to be read in conjunction with project specific Designers Risk Assessments, produced in accordance with requirements of Regulation 13 of the Construction (Design and Management) Regulations 2007.
5. The design shown on this drawing is the property of DMS Architecture Ltd and is not to be used or its contents copied, communicated or disclosed, in whole or in part, except in accordance with a contract, licence or agreement in writing with DMS Architecture Ltd.

NOTES

REV	DATE	DESCRIPTION	DRN.	CKD.

DMS
ARCHITECTURE

THE OLD POLICE STATION, HIGH STREET
NORMANTON, WF6 2AL
Tel 01924 899749

Email: mail@dmsarchitecture.co.uk www.dmsarchitecture.co.uk

PROJECT
Proposed Basement Extension
9 Swift Street, Barnsley

TITLE
Existing Location and Site Plan

STAGE
Planning

PROJECT No. 1964	DRAWING No. (02)13	REV.
SCALE As indicated@ A3	DATE 10/04/22	
DRAWN G.E	CHECKED D.M	