




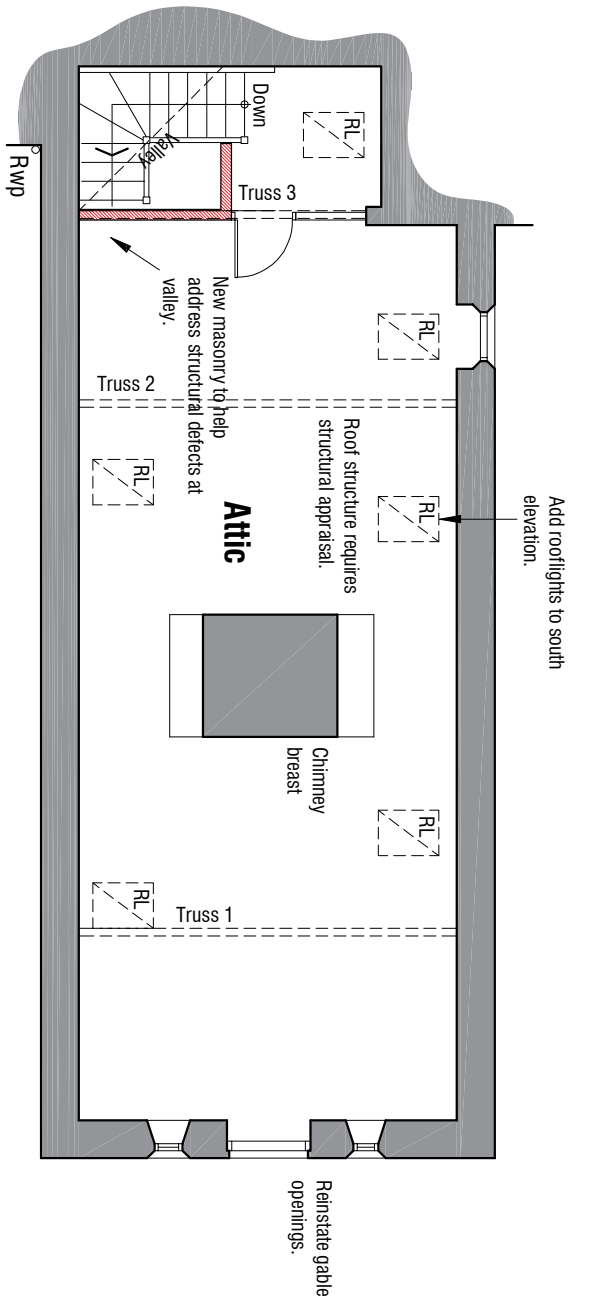


Second Floor Plan 1:100

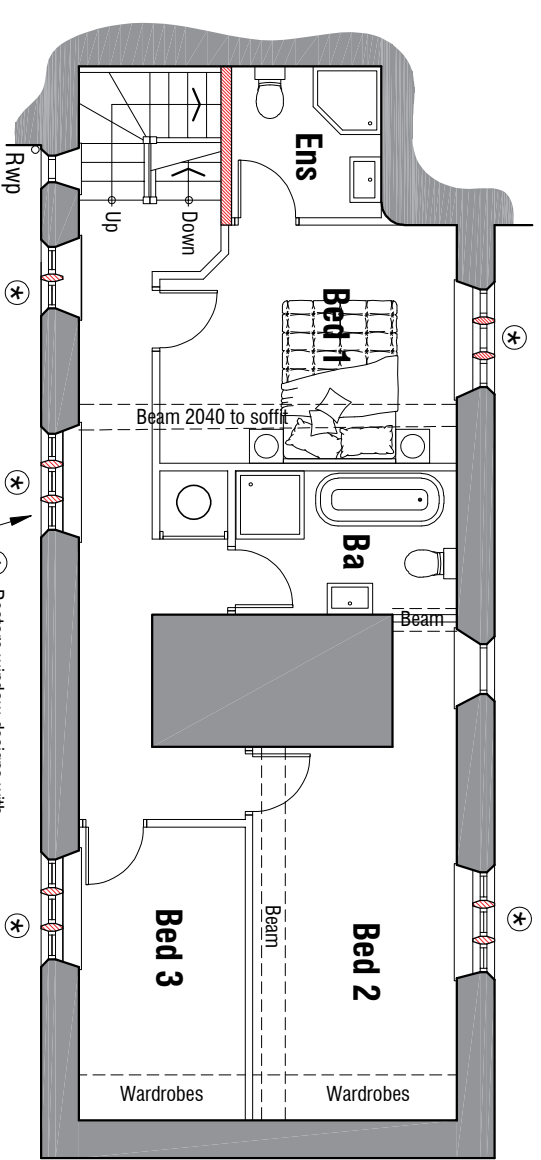


First Floor Plan 1:100

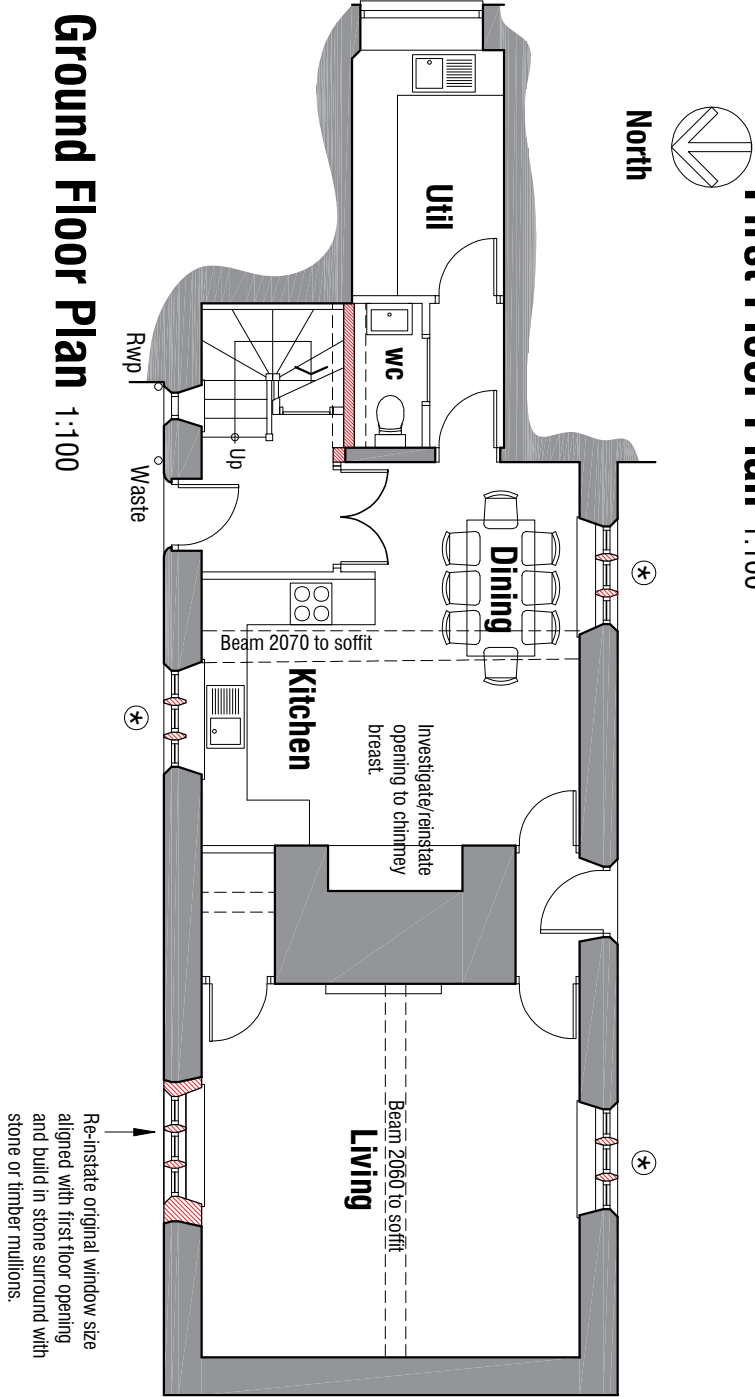

Ground Floor Plan 1:100

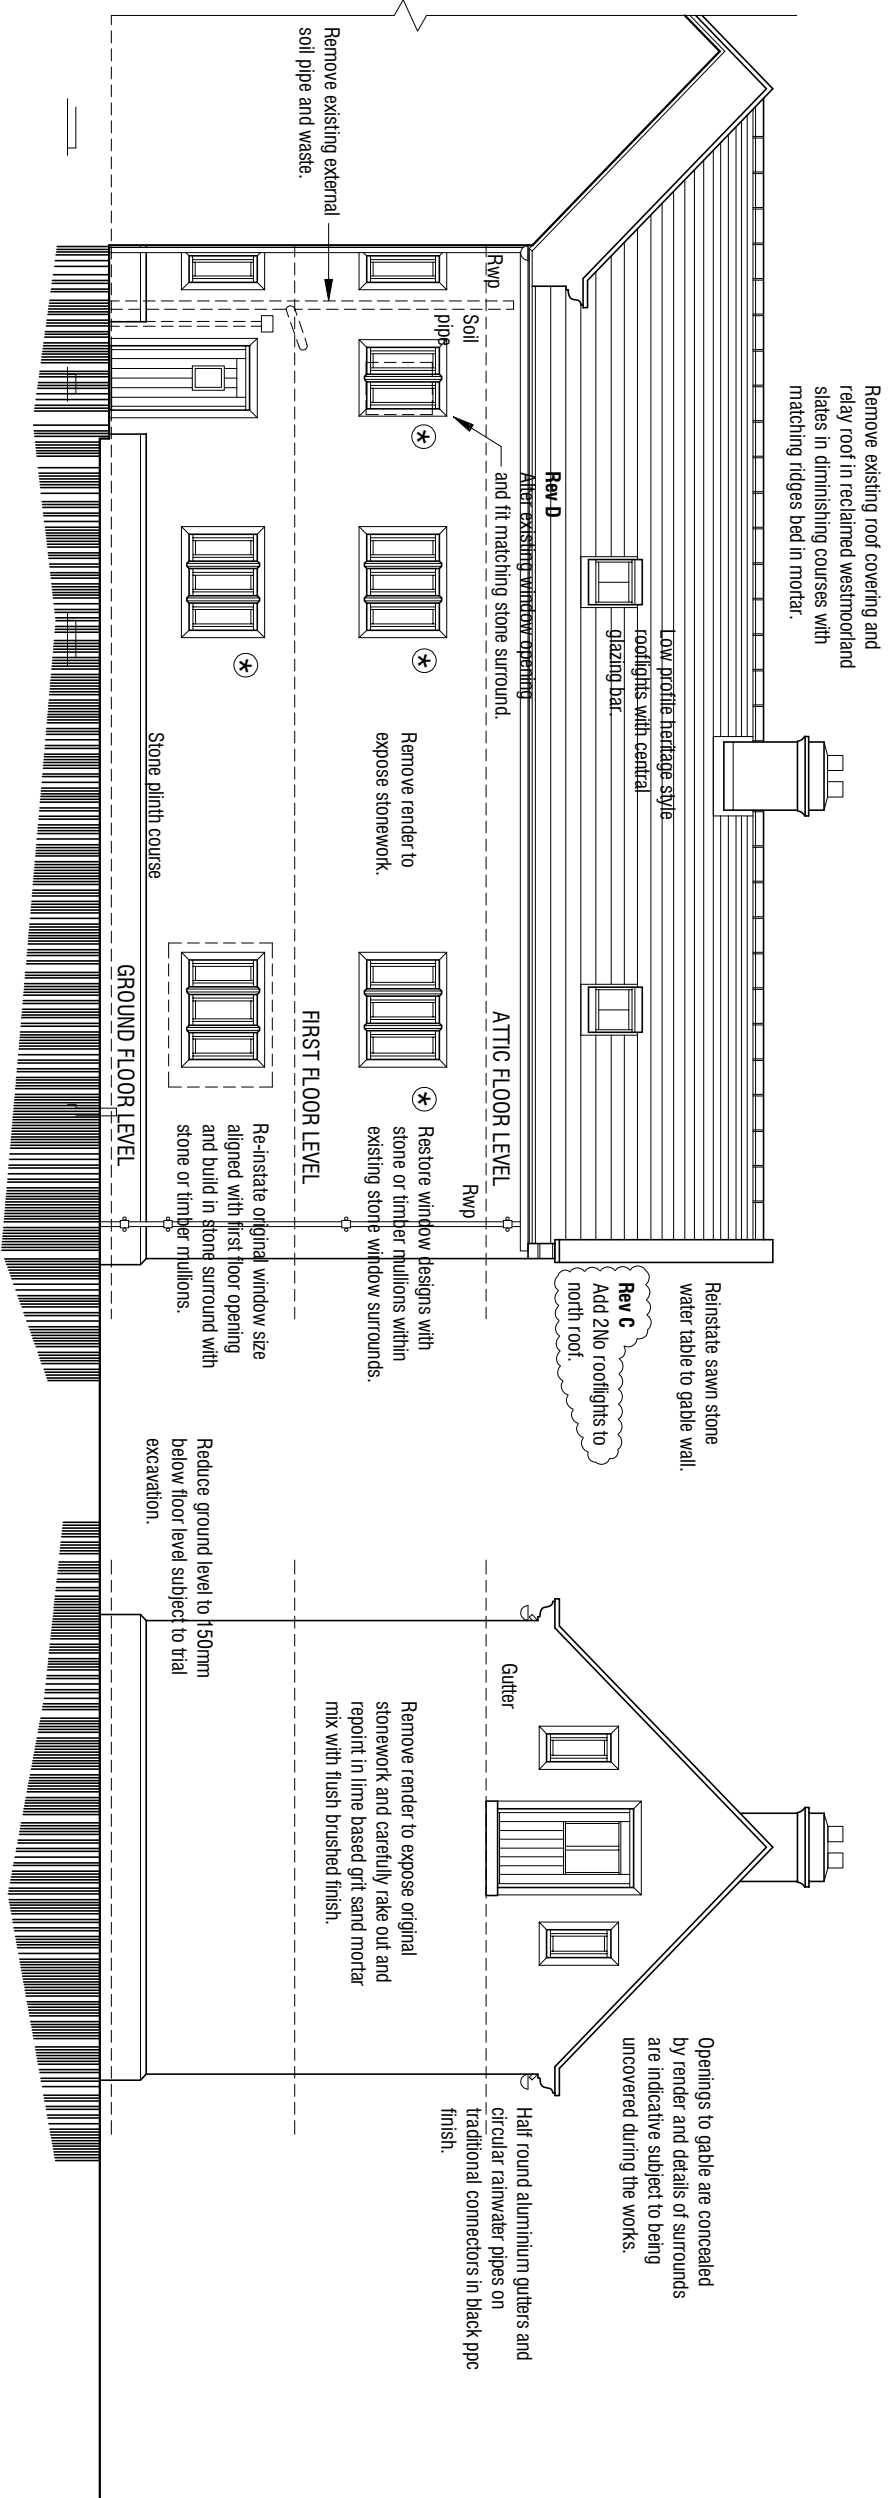

North Elevation 1:100

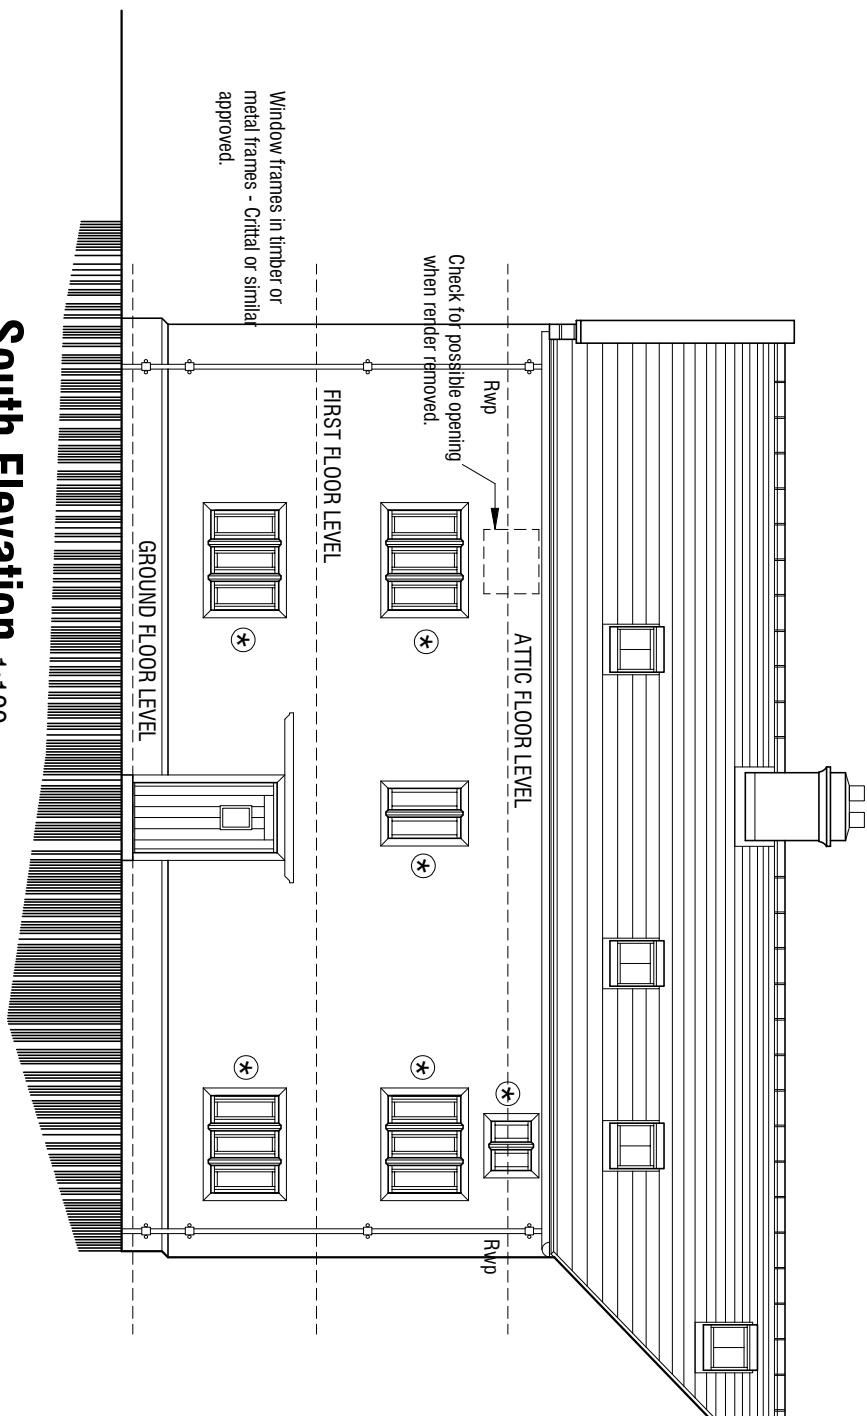

South Elevation 1:100

West Elevation 1:100

mboothdesign architectural design and building consultants			
Malt Kiln Farm 104 High Street Royston Barnsley			
PROPOSALS			
FARMHOUSE			
Scale 1:100 @ A2 Drawn MJB			
Date	AUG 2019	Ref.	17.27
Dwg No.	P2	Rev.	D
0cm	2cm	4cm	6cm
Copyright mboothdesign. All dimensions in millimeters unless otherwise stated. Dimensions for setting out in existing buildings are to be checked and verified on site.			