




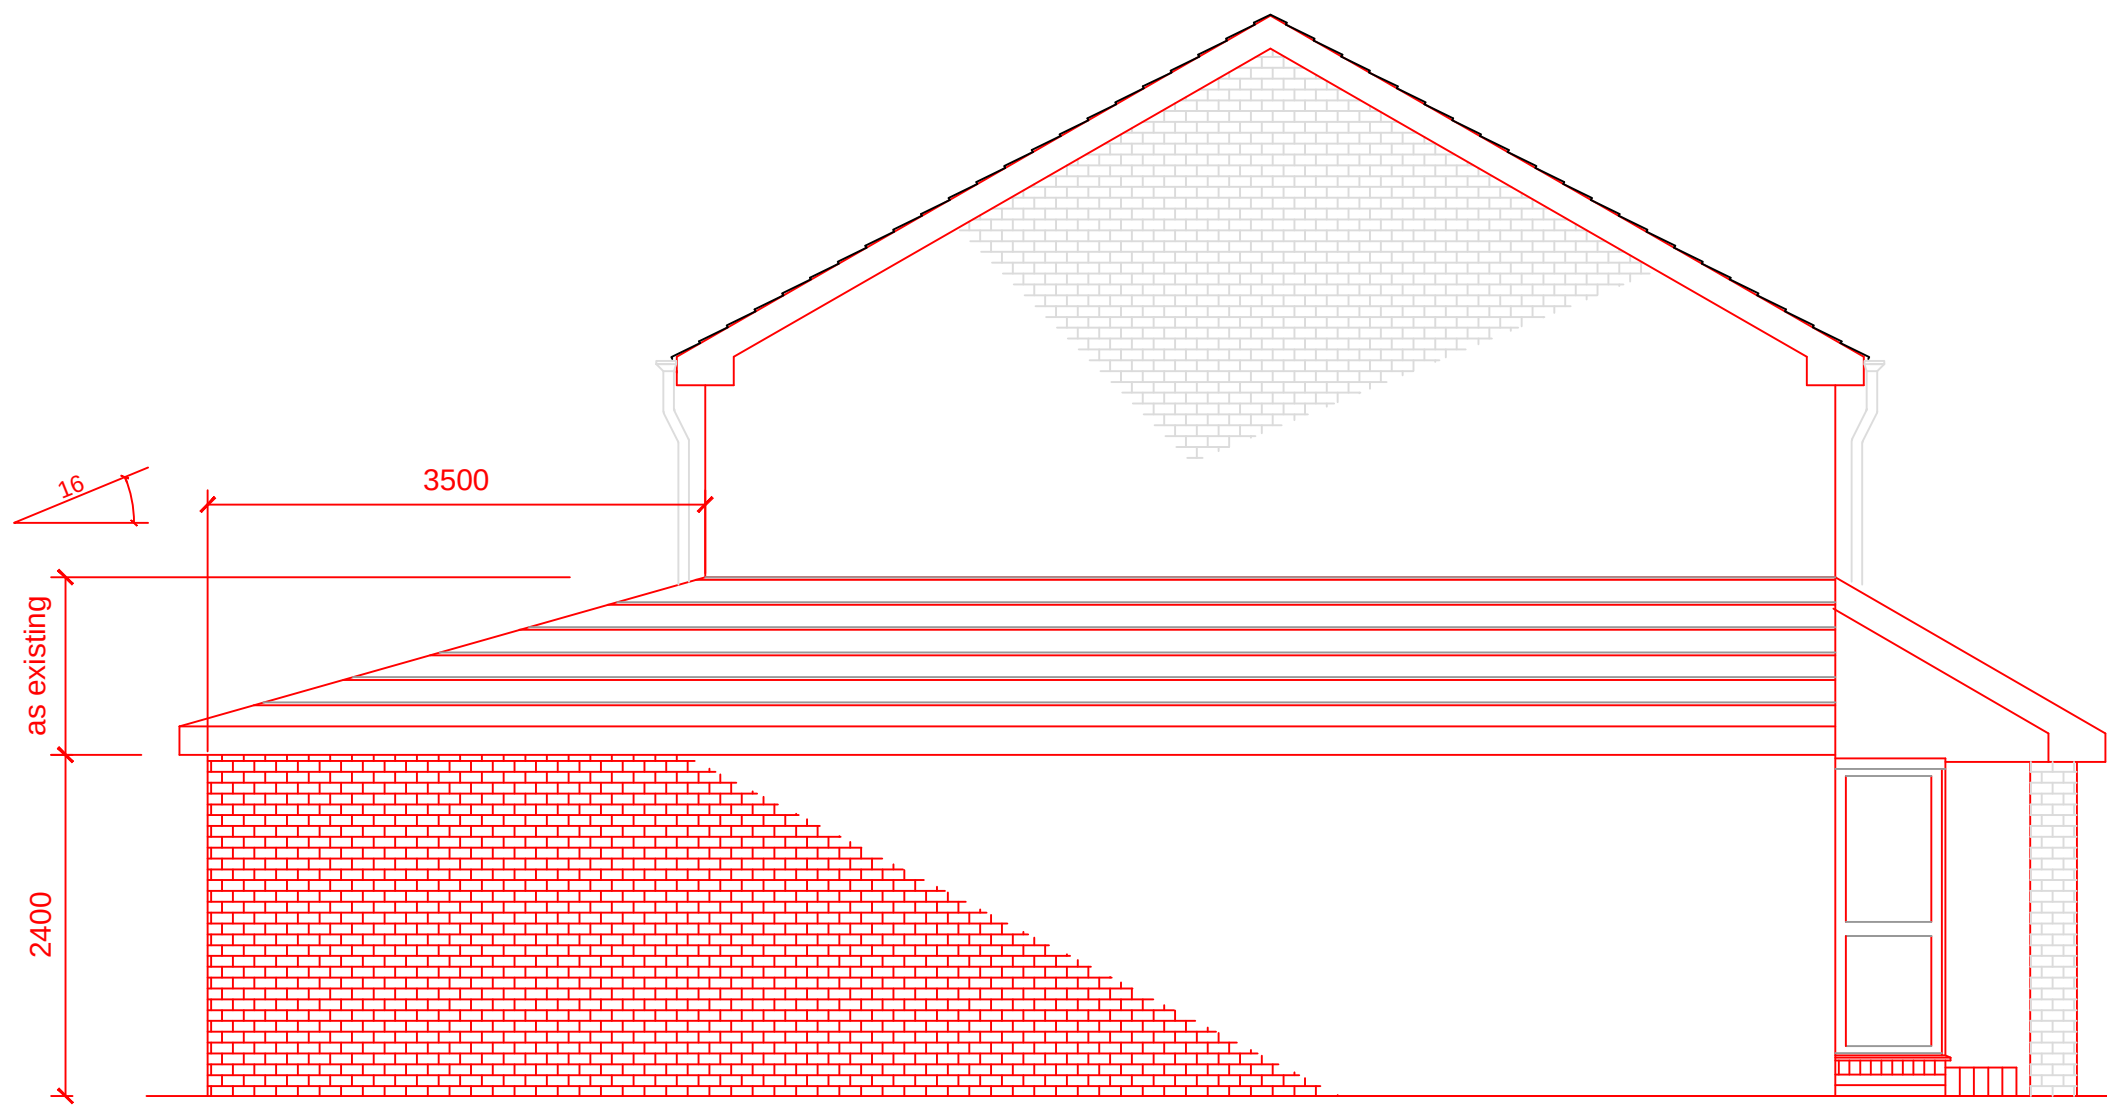


OLD PROPOSED RIGHT ELEVATION (1:50)

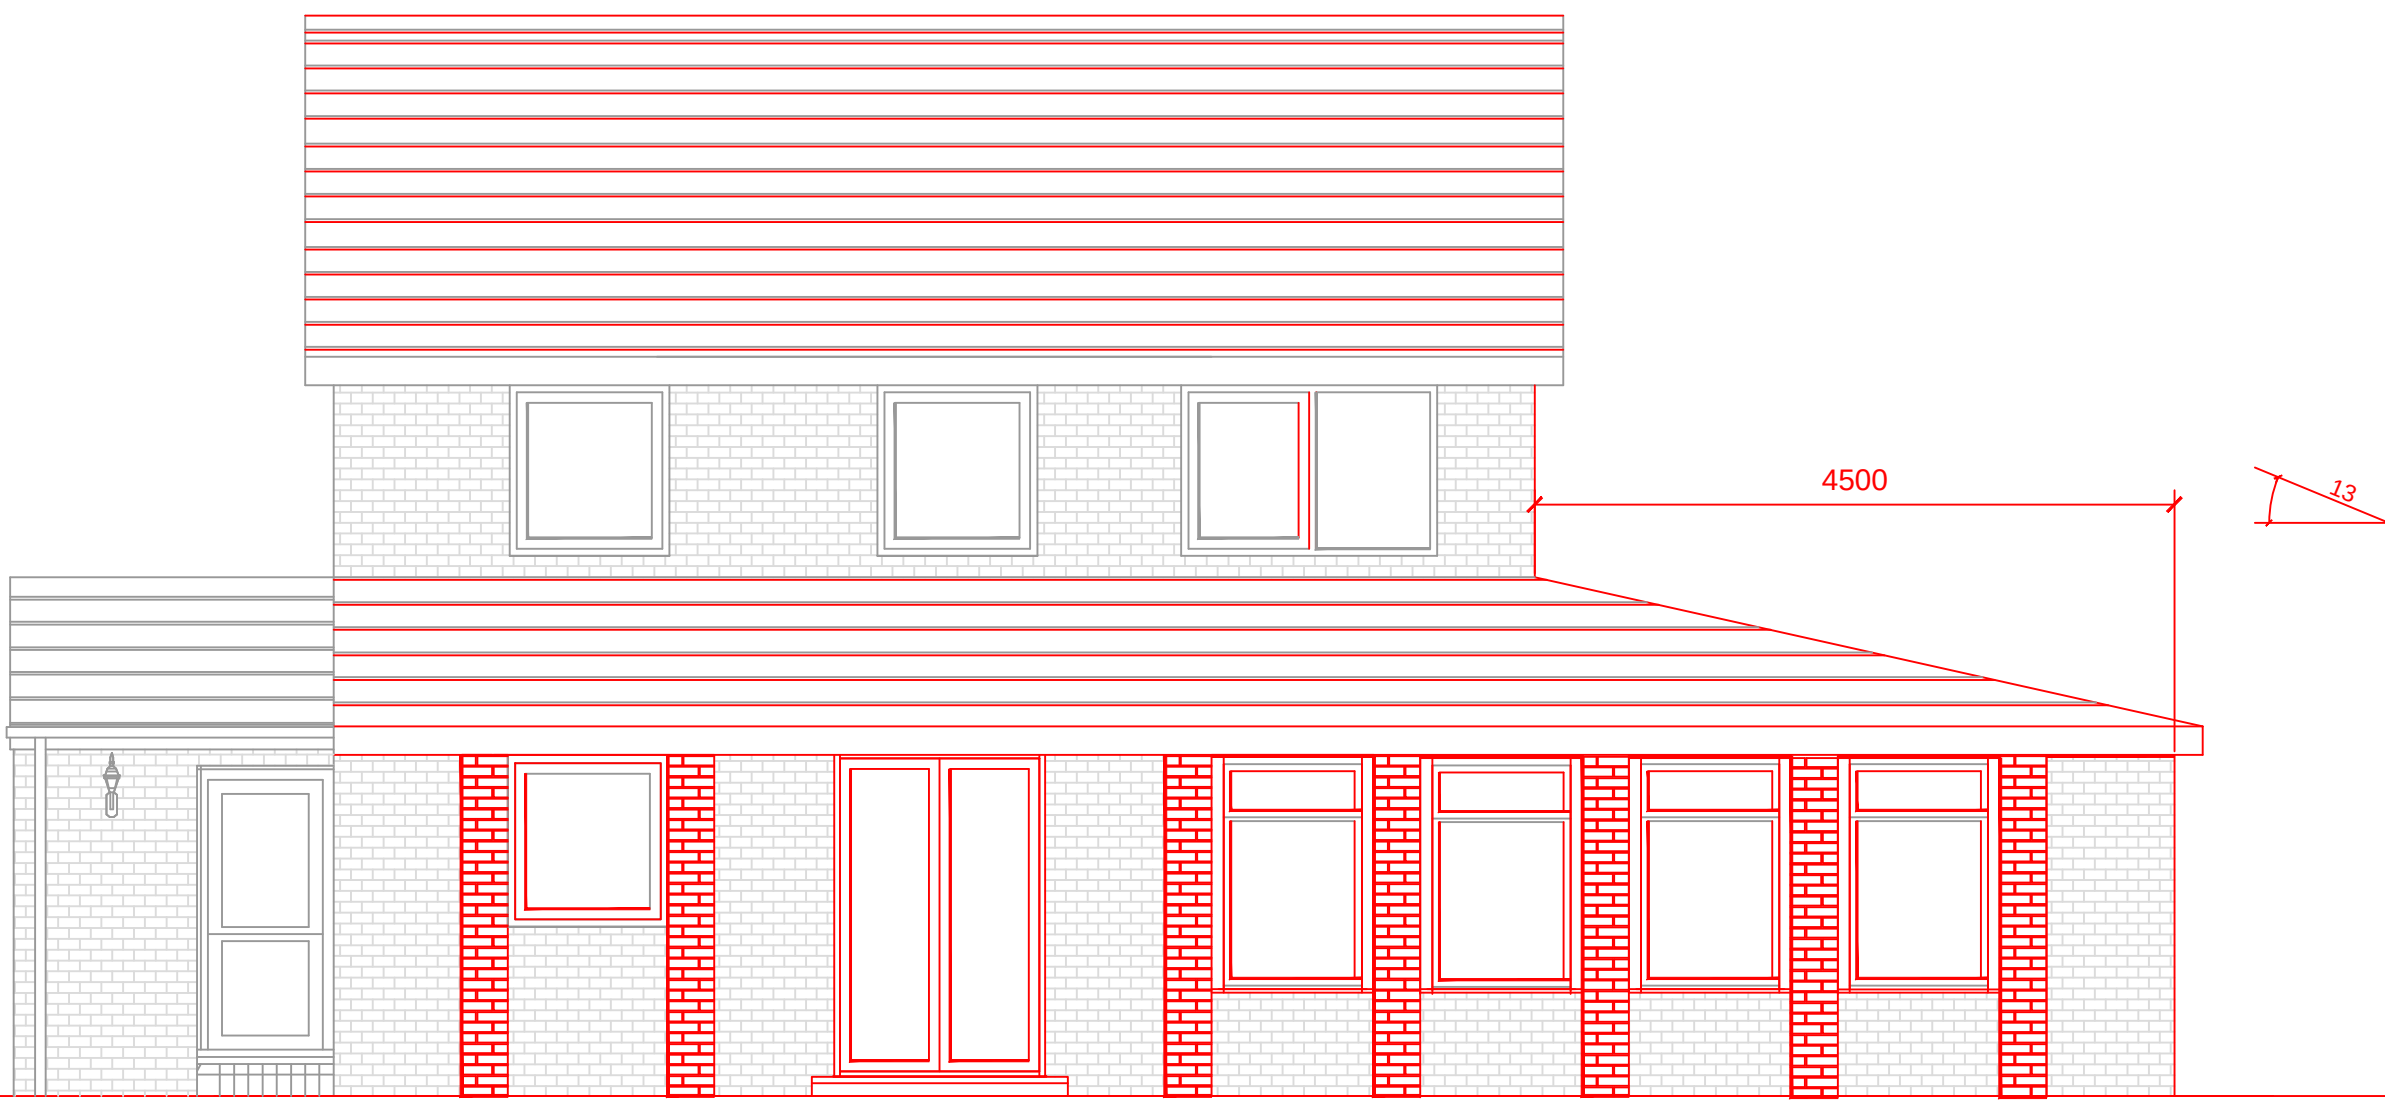


PROPOSED REAR ELEVATION (1:50)

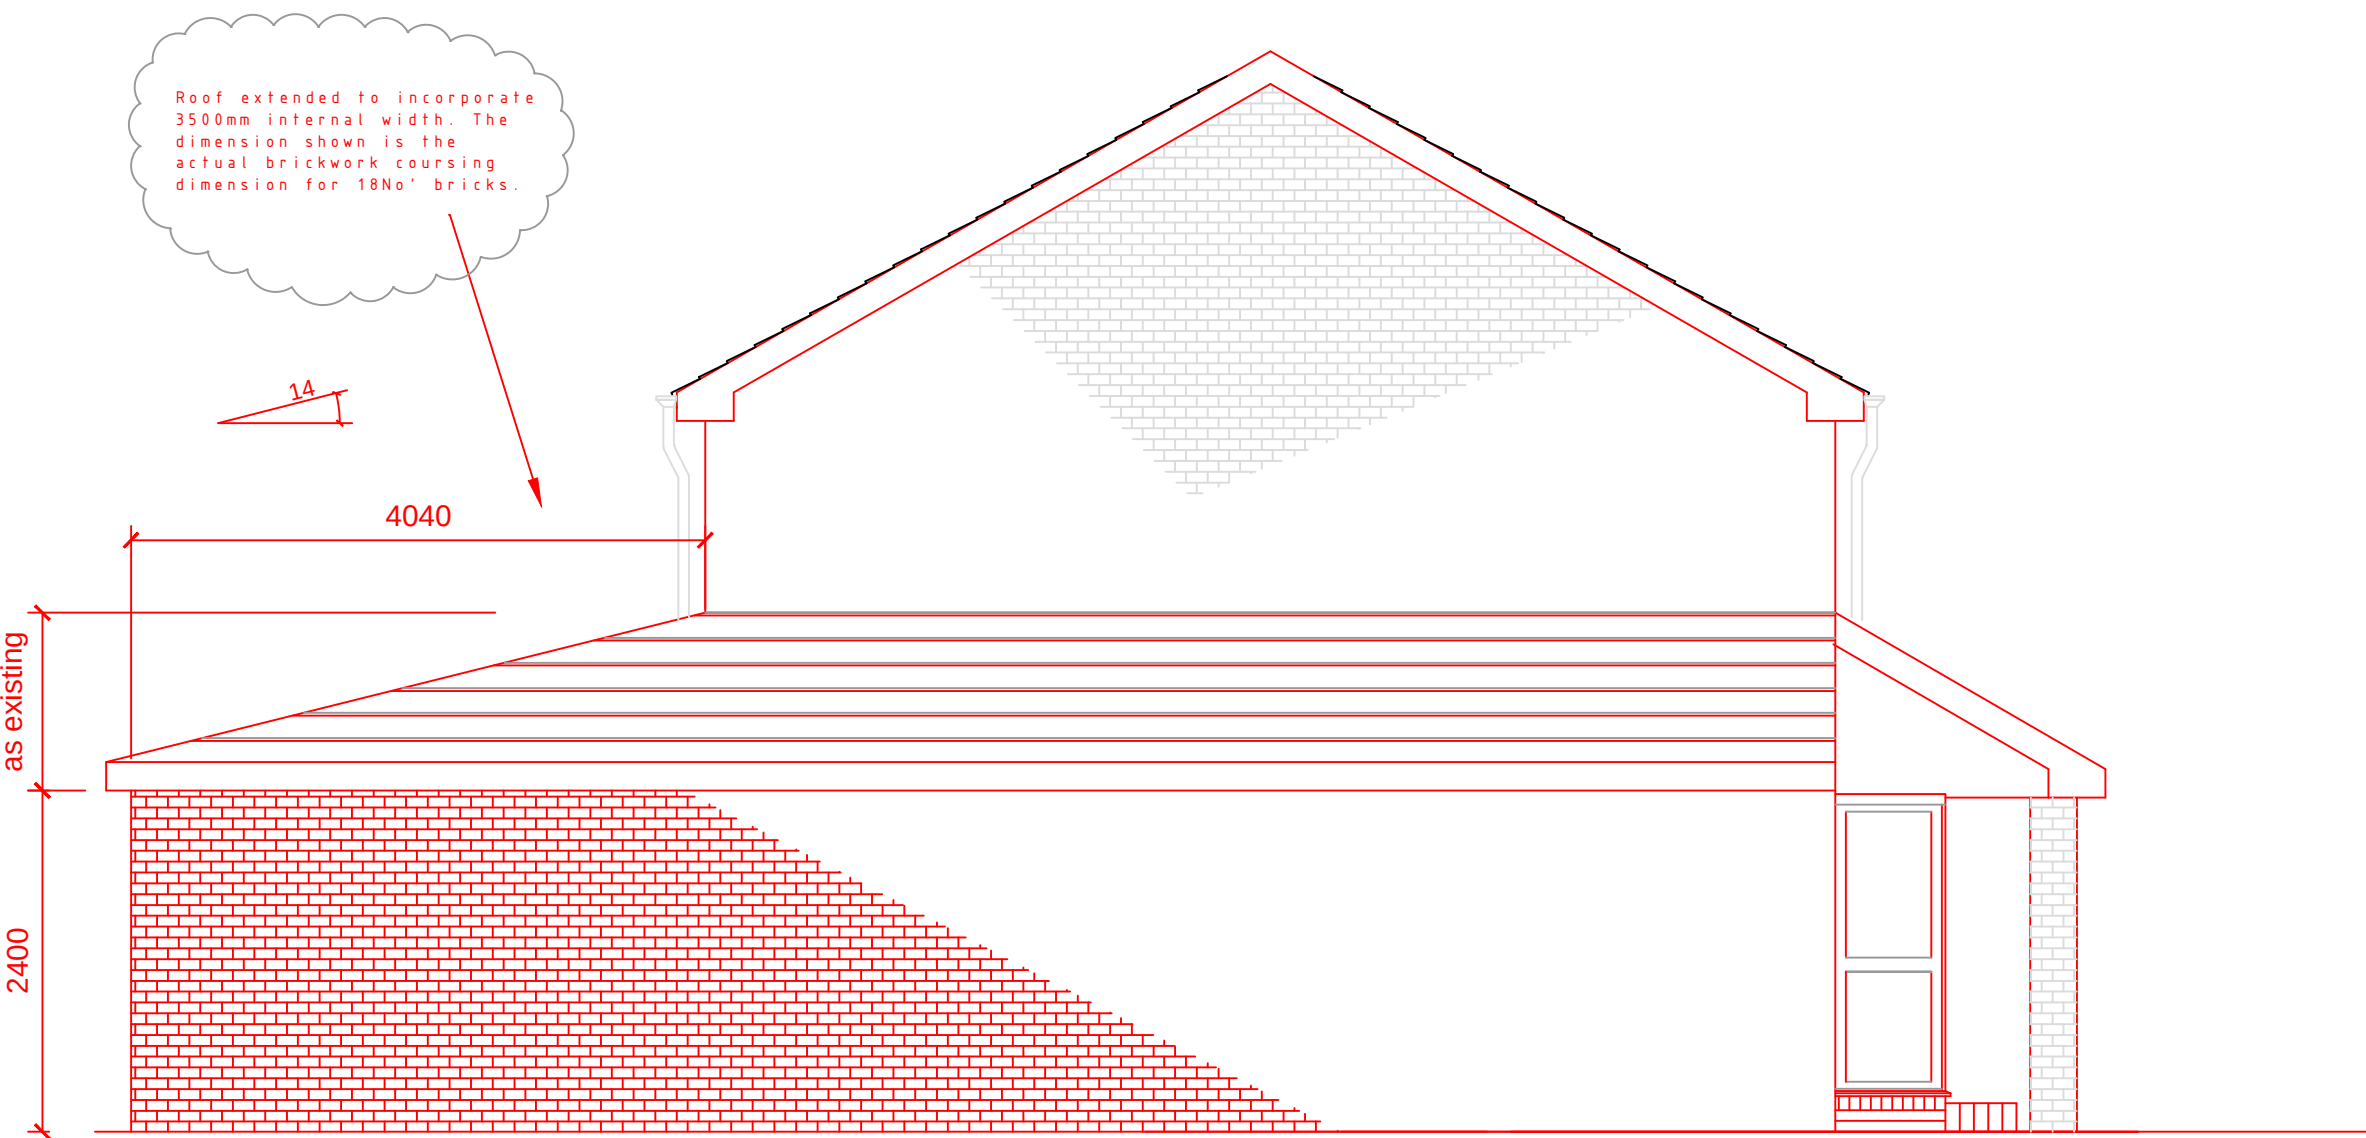

REVISED PROPOSED RIGHT ELEVATION (1:50)

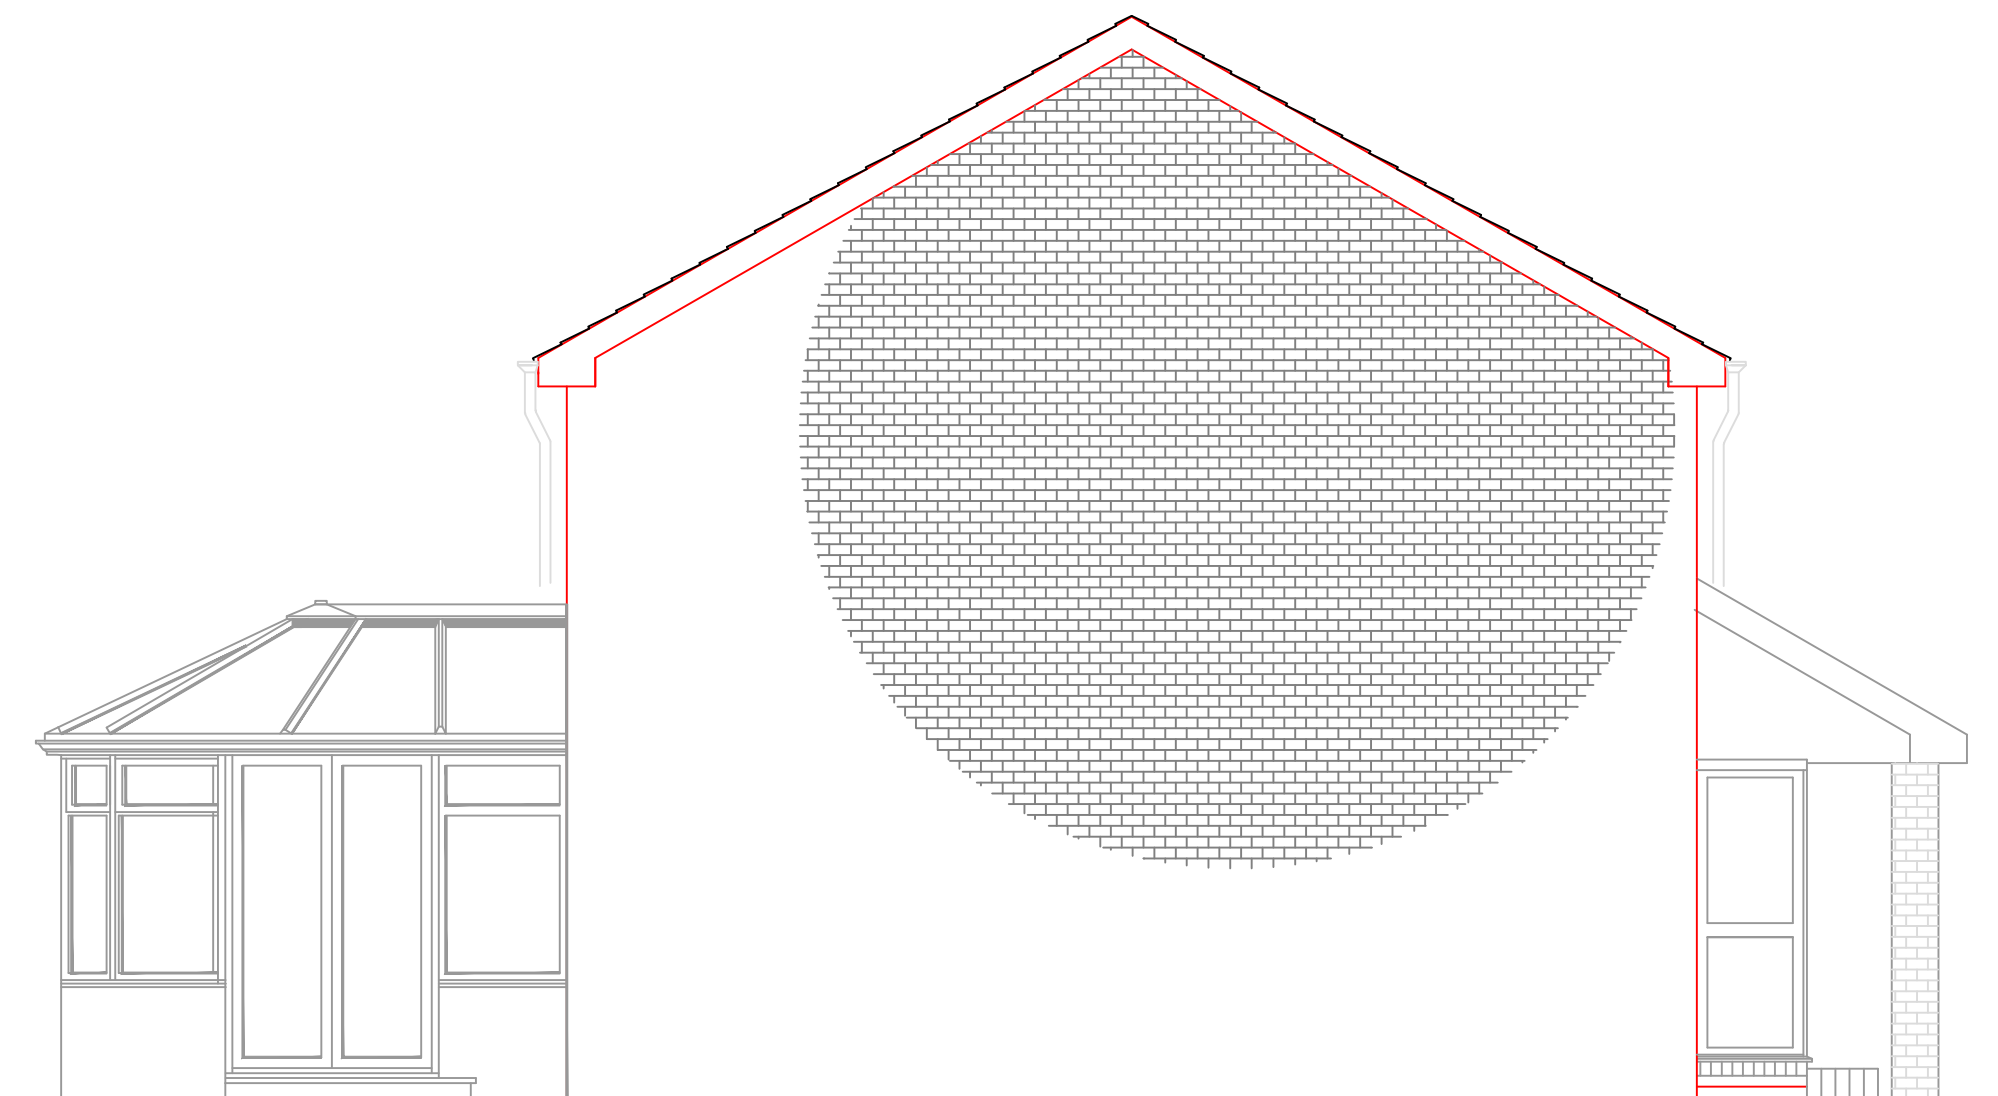


EXISTING RIGHT ELEVATION (1:50)

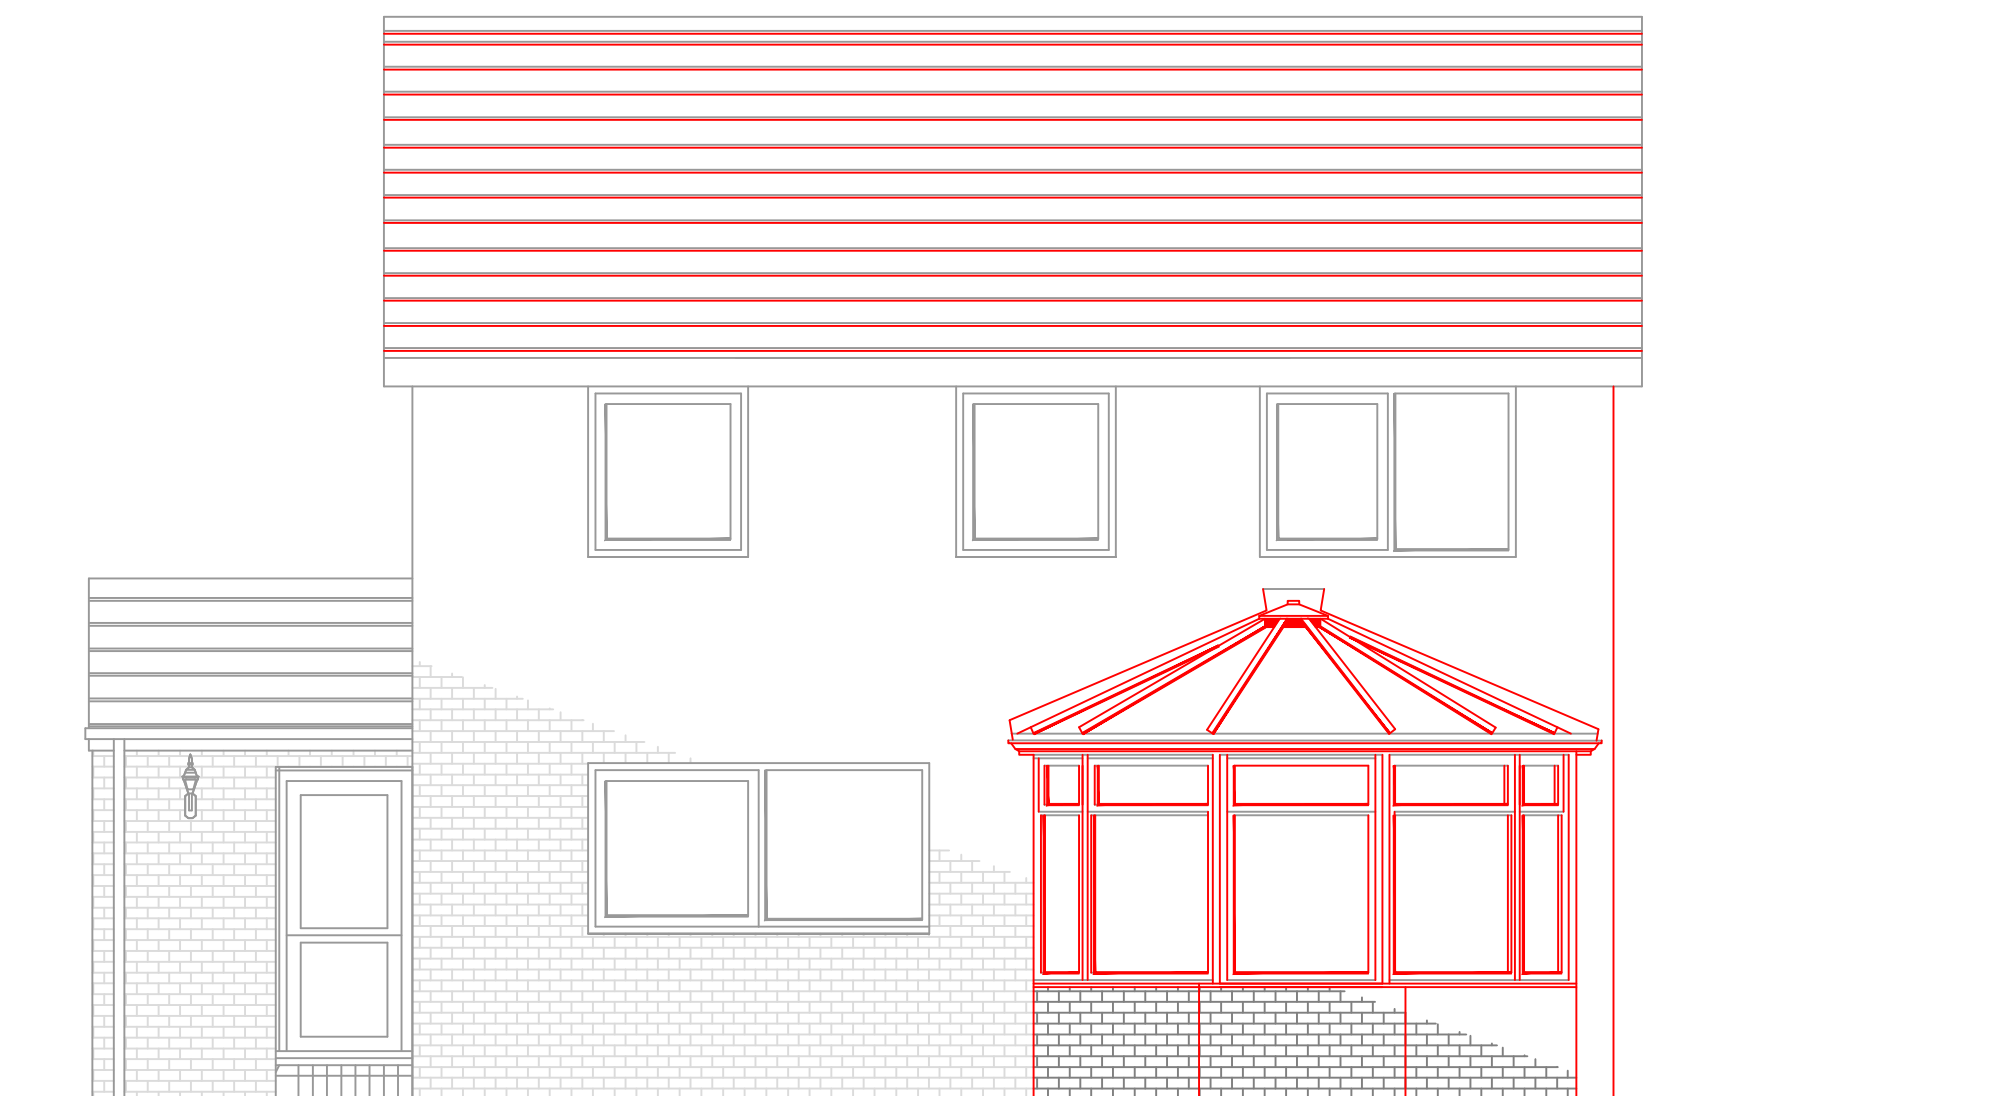

EXISTING REAR ELEVATION (1:50)



Chartered Institute of
Architectural Technologists

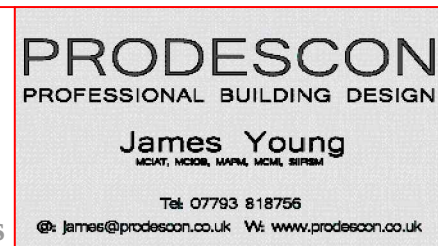

PRODESCON
PROFESSIONAL BUILDING DESIGN
James Young
ARCH. MCB, MRB, MRB, MRB
Tel: 07793 818756
@james@prodescon.co.uk Vis: www.prodescon.co.uk



CIOB
THE CHARTERED INSTITUTE OF BUILDING

Revision:
B. Right elevation revised as detailed in the corresponding texts shown on the revised elevations highlighted in revision clouds.
JMY 20/09/2013

Project:
Proposed Extension
1 Palermo Fold, Darfield,
Barnsley, S73 9RP

Title:
Rear and Right Elevations.

Drawn:
James Young

Scale: 1:50	Drawing No': 003B
-----------------------	-----------------------------

Date: August 2013	Xrefs:
-----------------------------	---------------