


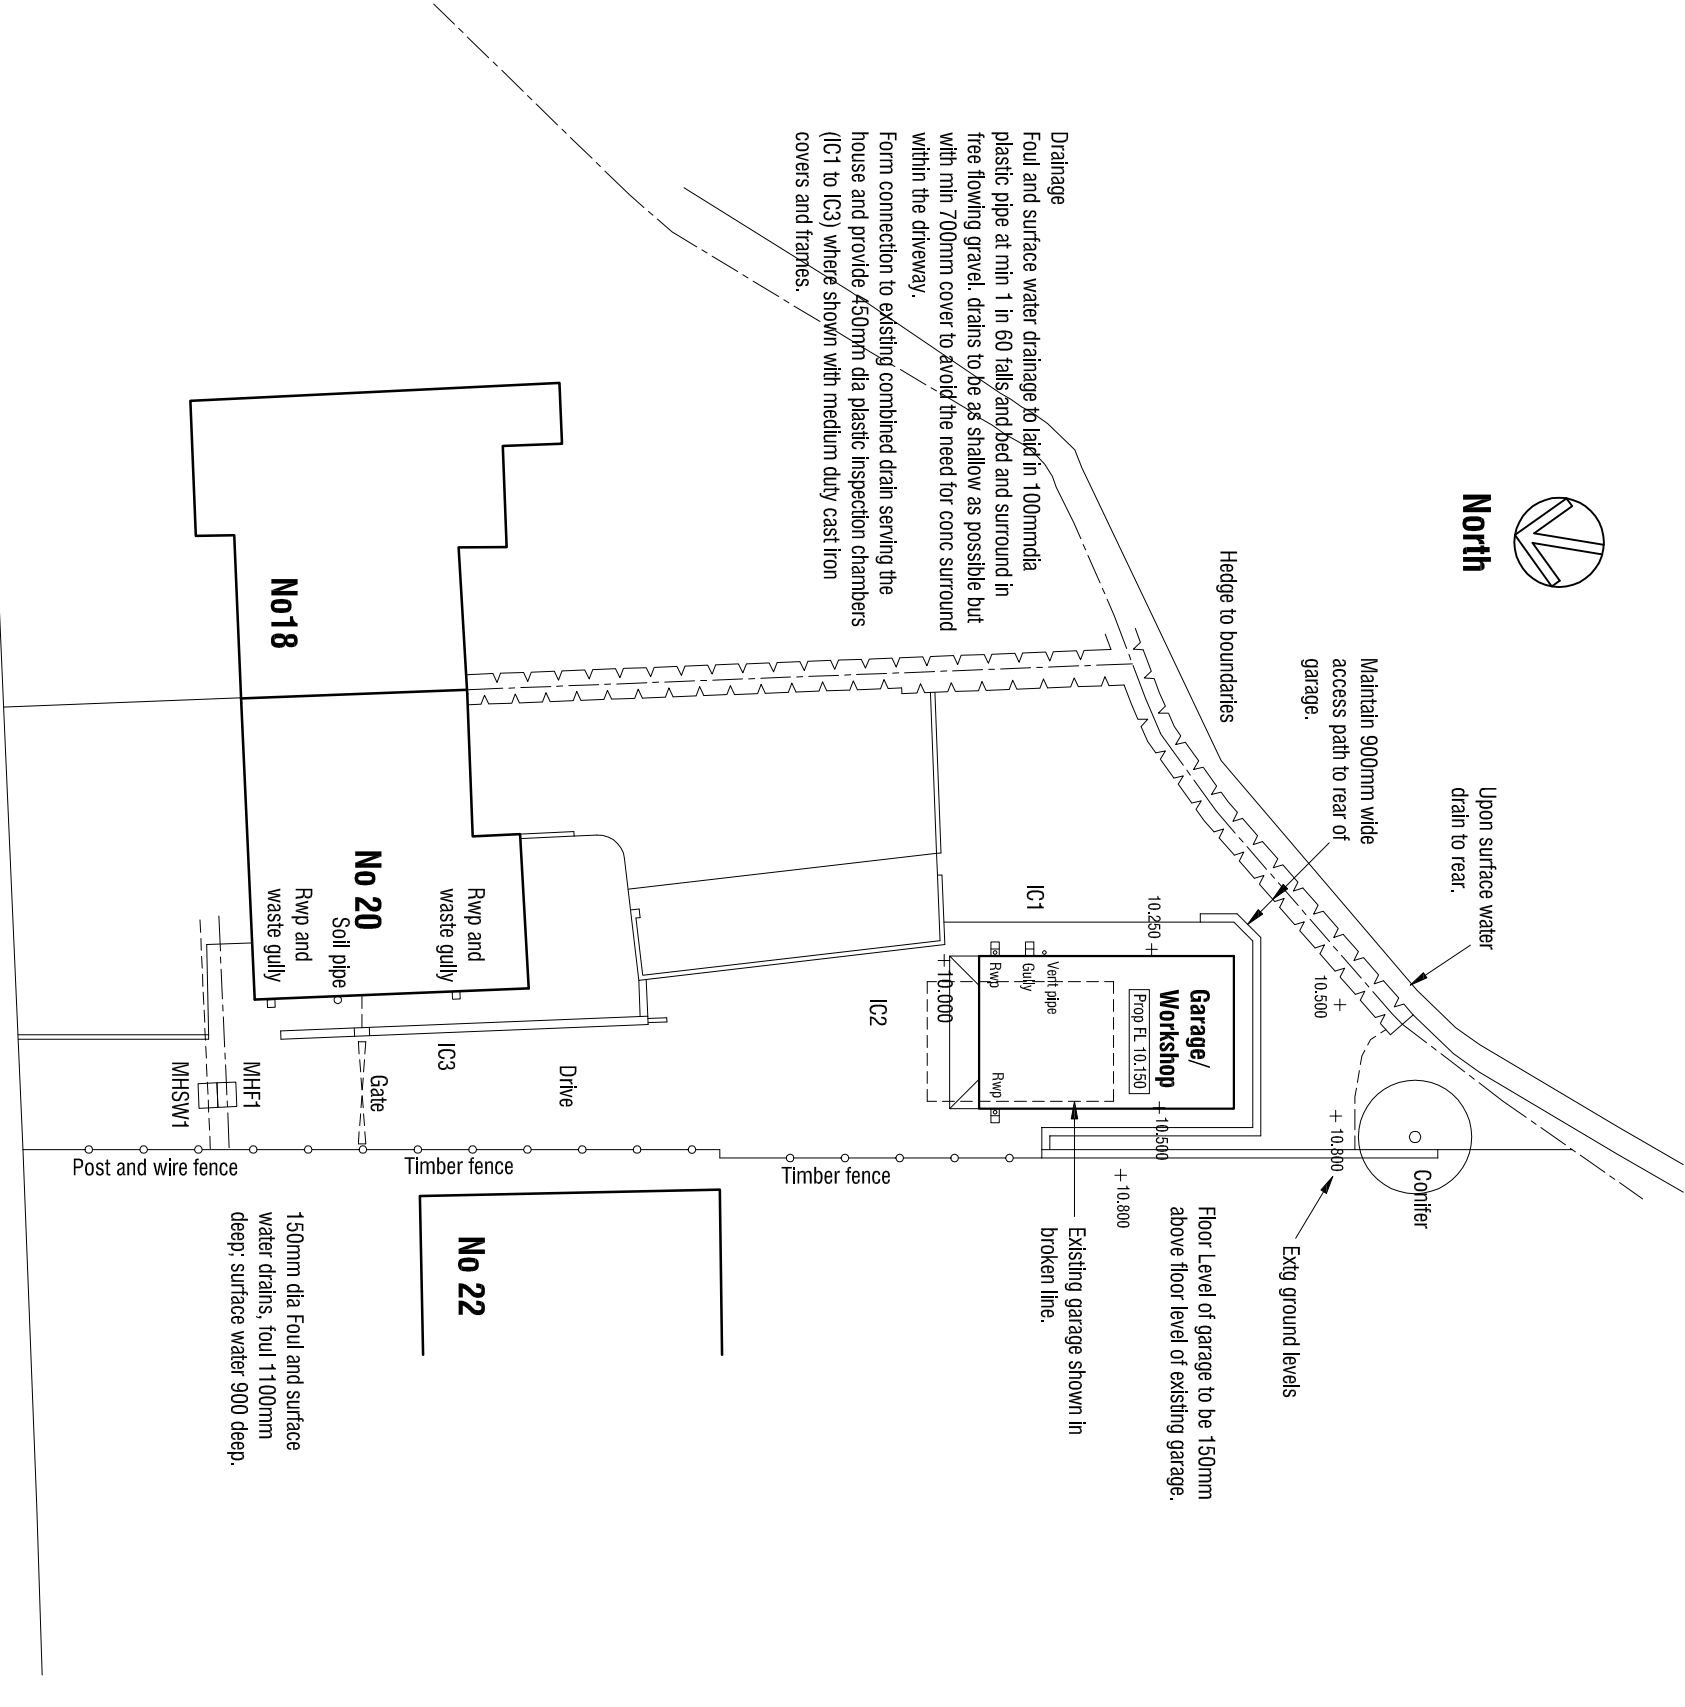

Greenside Lane

SITE PLAN

1:200

Erection of replacement
garage 20 Greenside Lane
Hoyland
Barnsley

PROPOSALS

SITE PLAN

☐ ☐ mboothdesign
architectural design and building consultants

Fairfield House
Berneslai Close Barnsley
S70 2FL
T: 01226 286256
M: 07881898300
E: mboothdesign@btconnect.com

Scale AS SHOWN @ A3 Drawn MLB

Date NOV 2017 Ref. 17.33

Dwg No. P2 Rev. -

0cm 2cm 4cm
Copyright mboothdesign. All dimensions in millimeters unless otherwise stated.
Dimensions for setting out in existing buildings are to be checked and verified on site.