




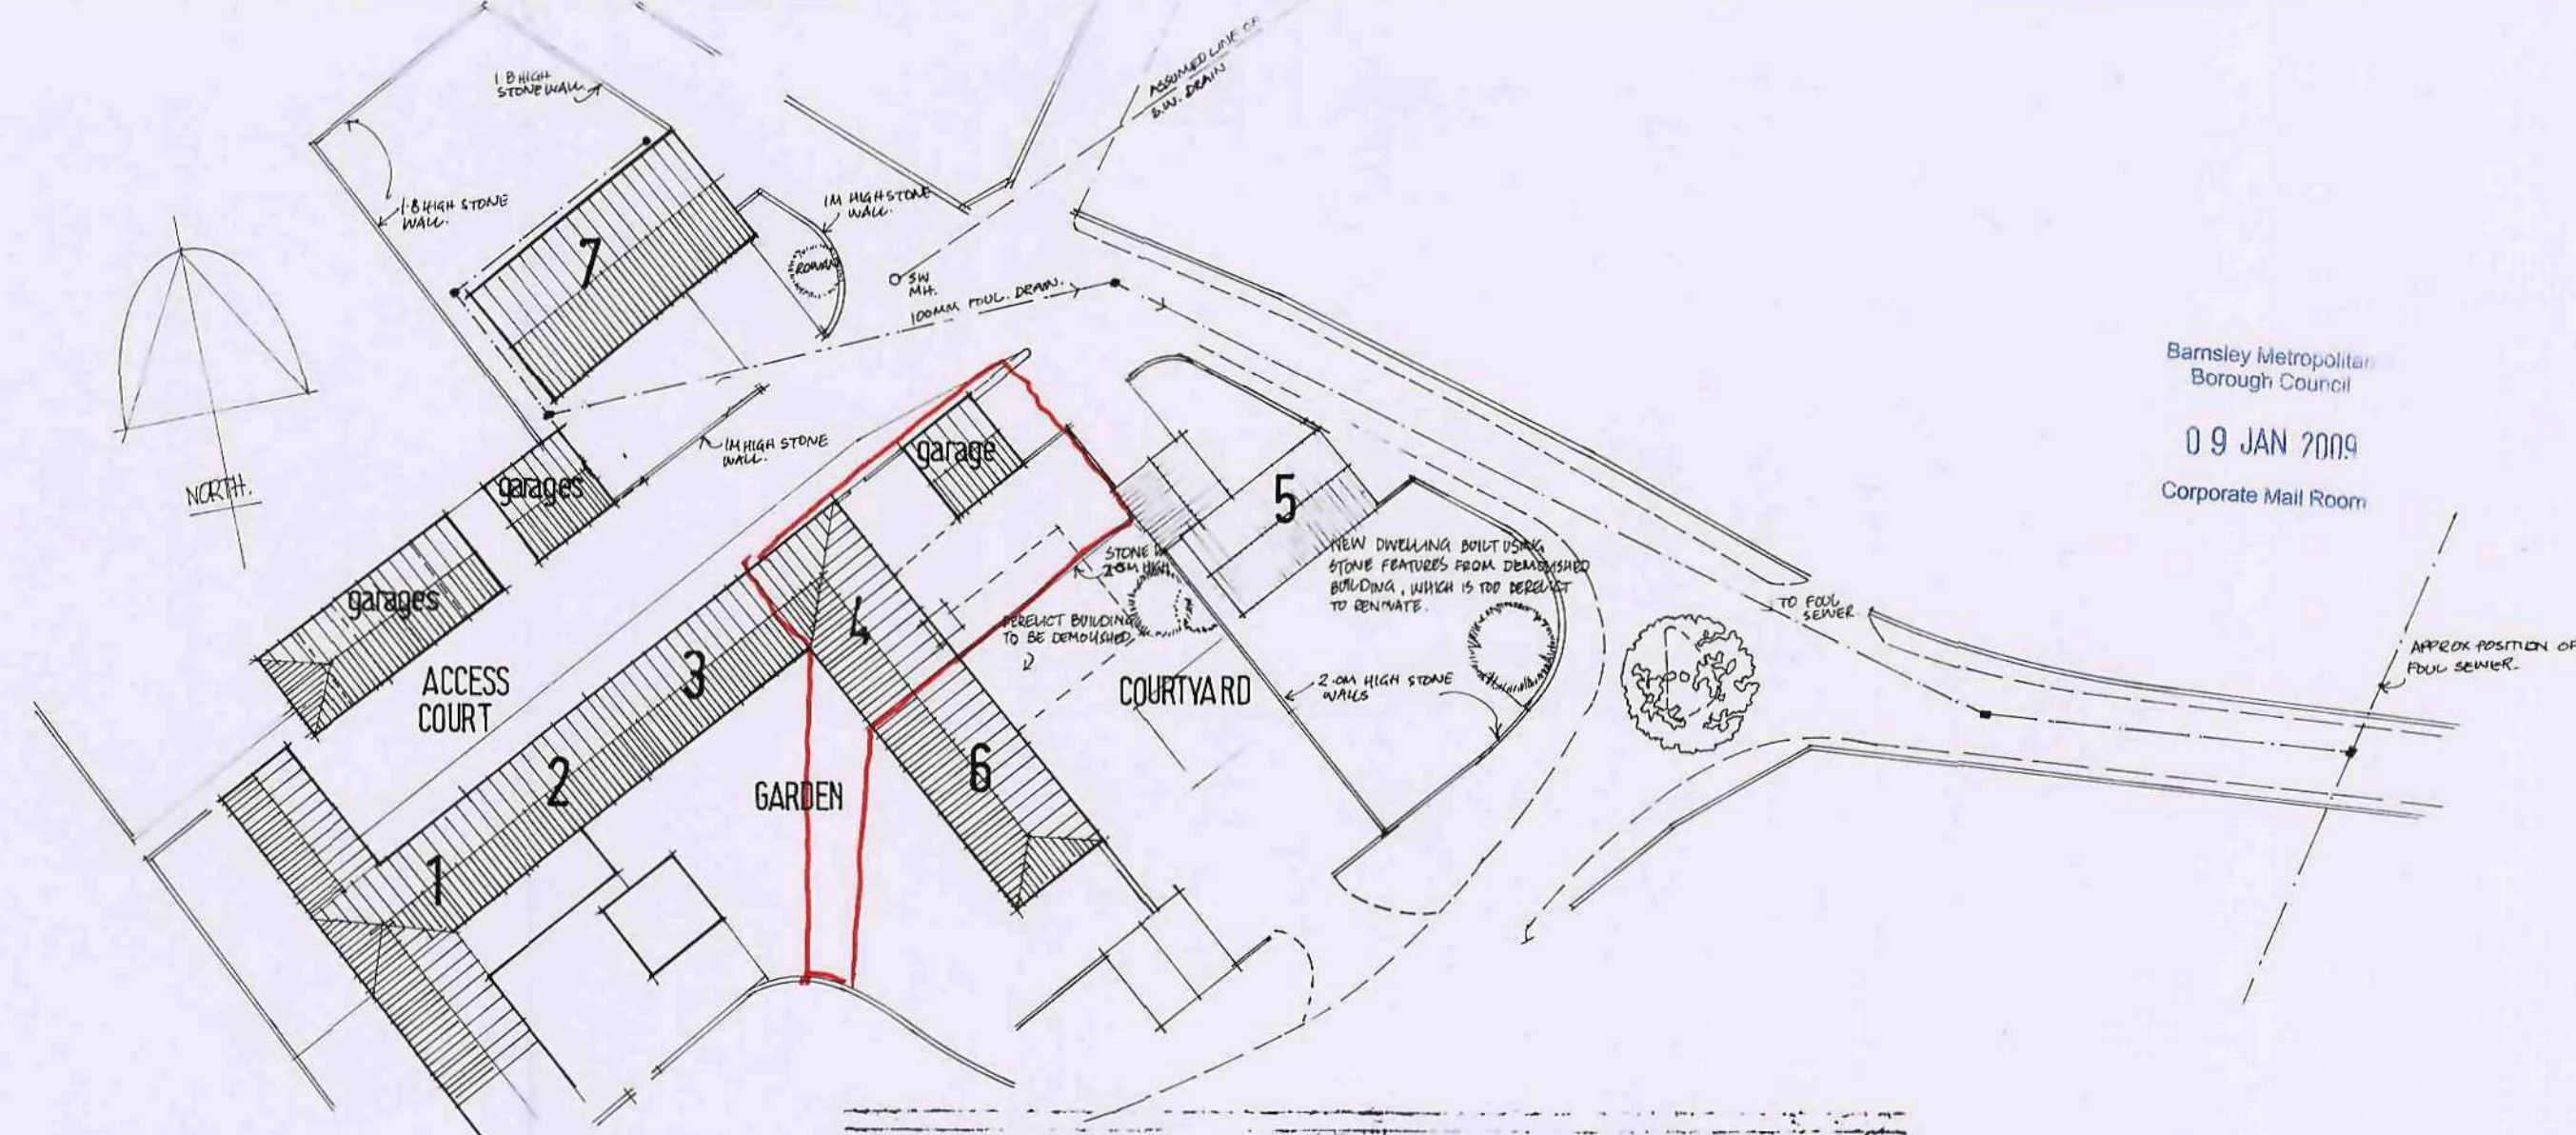

BLOCK PLAN 1:500

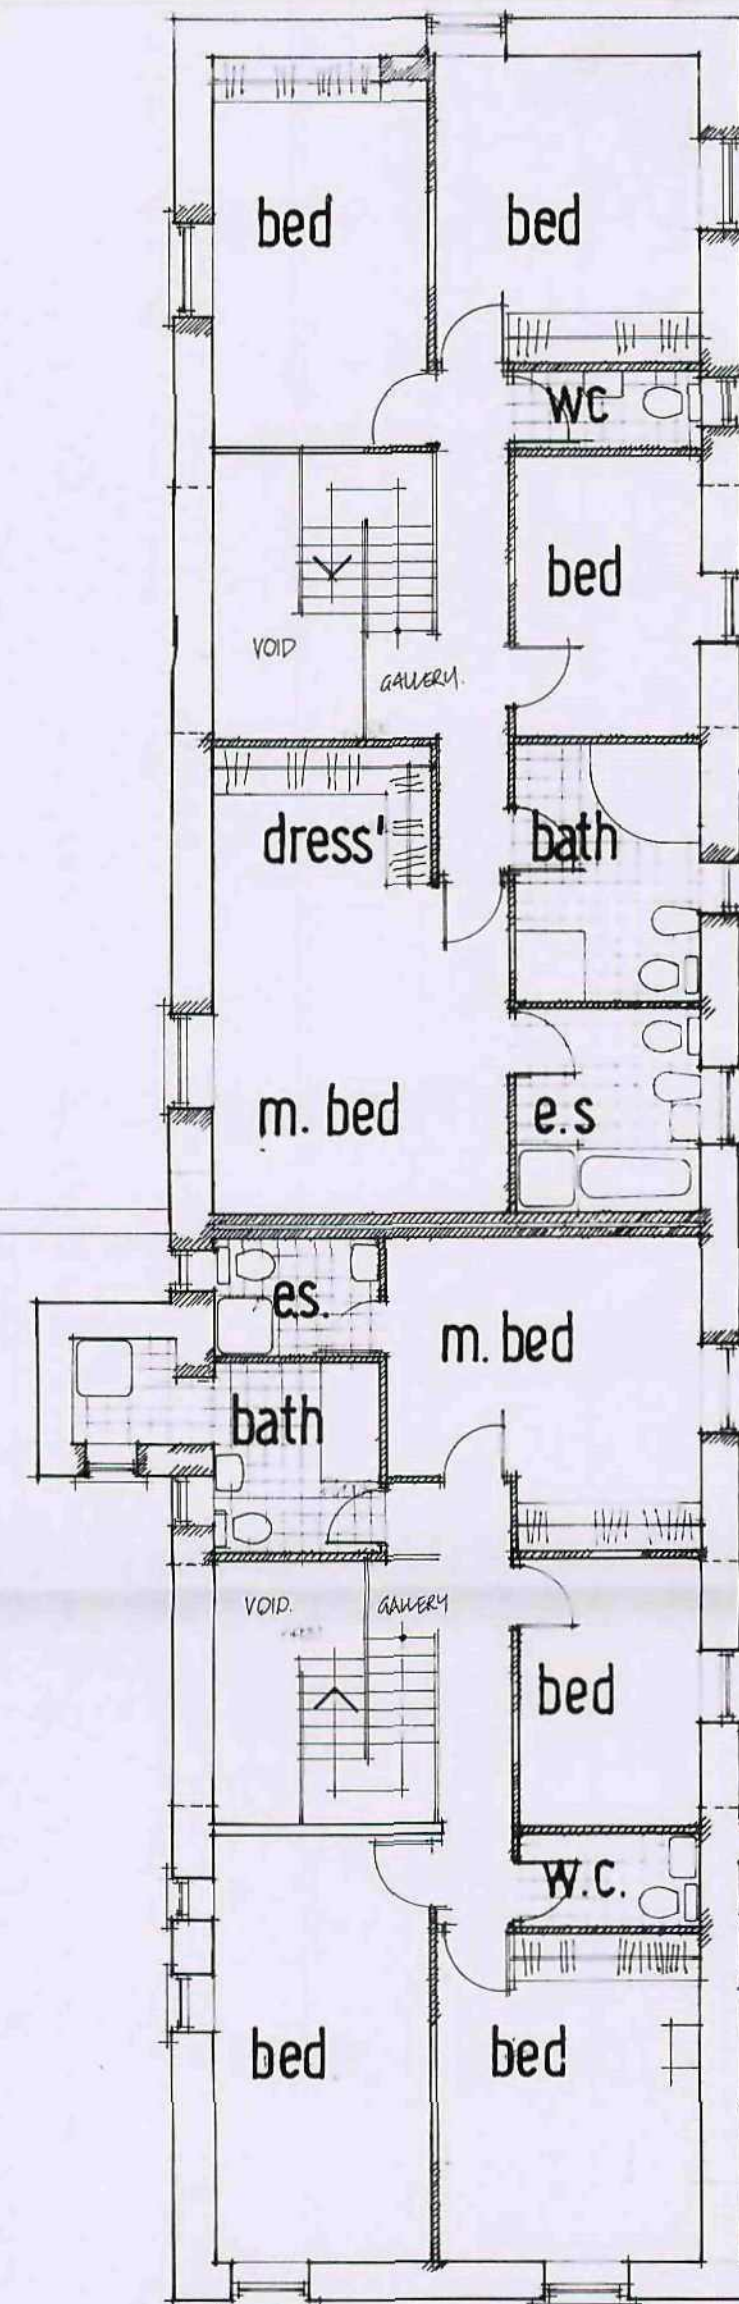

Barnsley Metropolitan Borough Council
09 JAN 2009
Corporate Mail Room

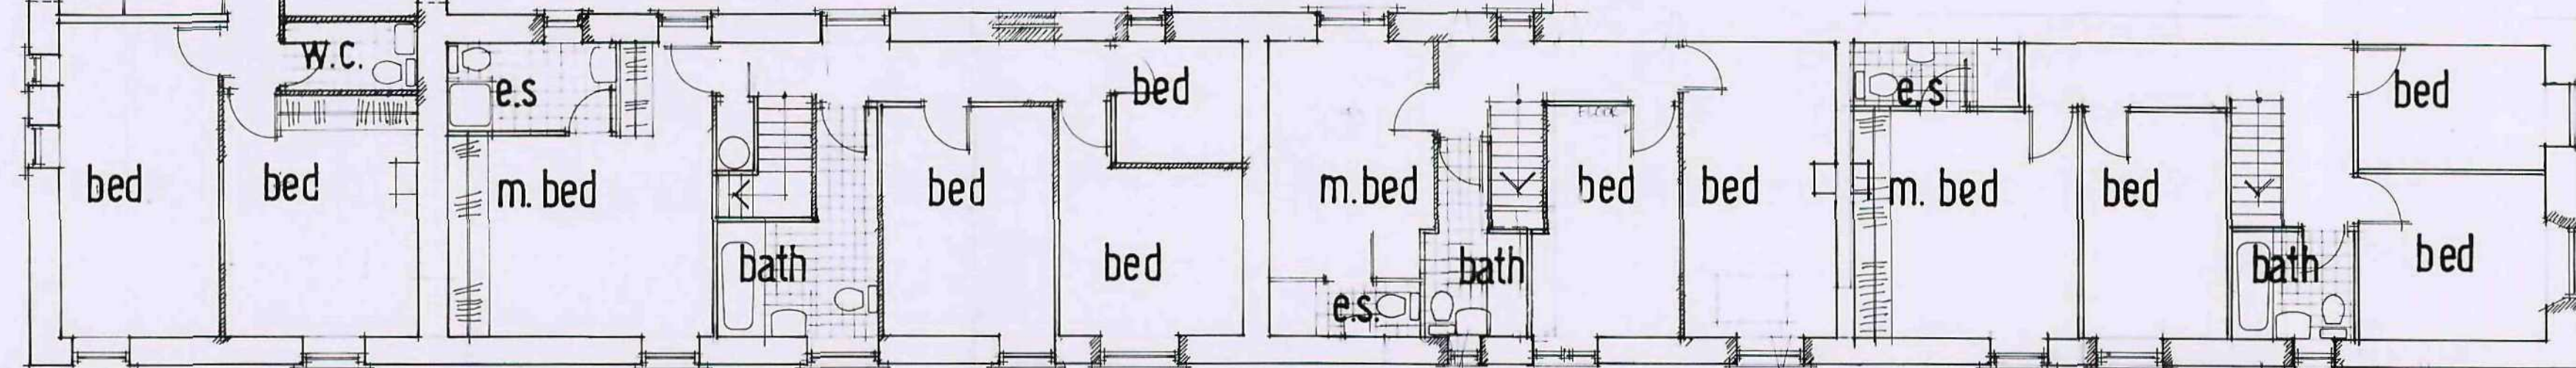


F.F. PLAN

REV A. OMISSION OF ROUNDOFFS TO SUIT PLANNING. 01/10/00
REVISION OF BLOCK PLAN

PROPOSED FIRST FLOOR PLANS
OF THE HOME FARM DEVELOPMENT, WORTLEY
FOR: P.D. SHERIFF LTD.
SCALE: 1:100 DRAWING NO: PBSW/1000/2

p.dimelow B.A.hons Dip Arch. M.A.
architectural design and planning consultant

the post office, wortley, shirefield, S30 4PD tel: 01422 681388

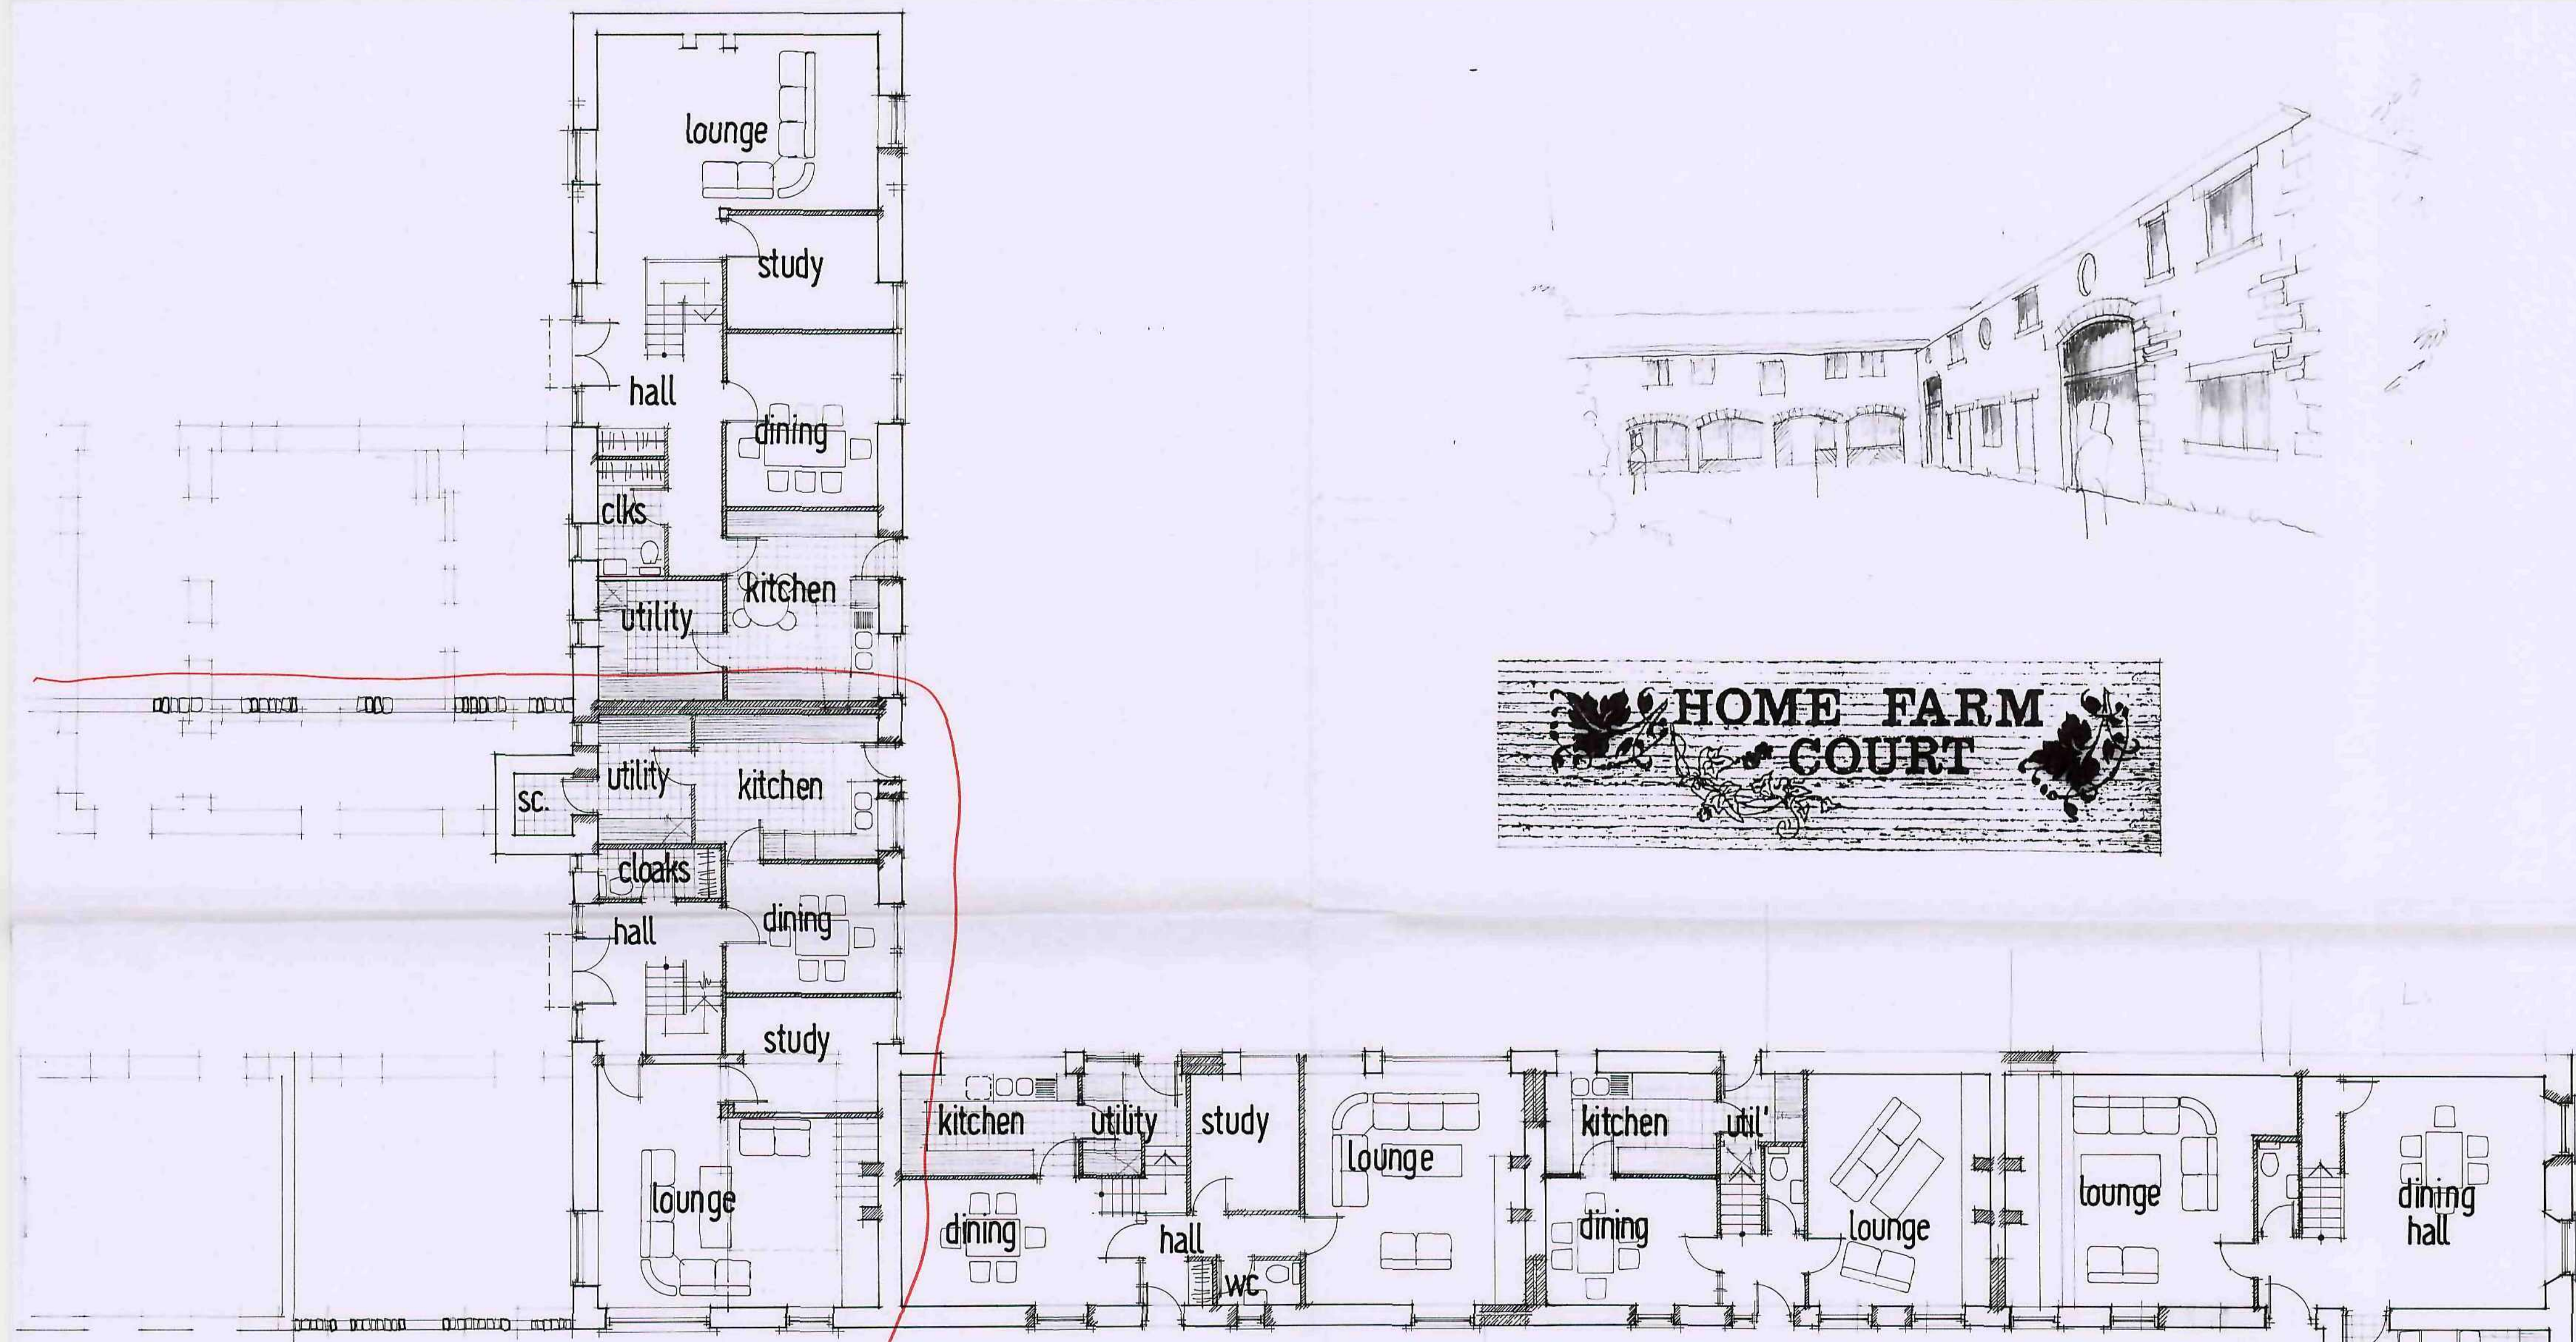

PLAN AS EXISTING


Barnsley Metropolitan
Borough Council
09 JAN 2009
Corporate Mail Room

p. dimelow B.A. (hons) Dip Arch. M.A.
architectural design and planning consultant




the post office, wortley, sheffield, S30 4BD tel (0742) 887988 & 884937


REVISION: OMISSION OF WINDOWS TO SUIT PLANNING 12.11.08
PROPOSED GROUND FLOOR PLANS
OF :- HOME FARM DEVELOPMENT, WORTLEY,
FOR :- P. B. SHERIFF LTD.
SCALE: 1:100 DRWG. N°: PBS W 1088.1

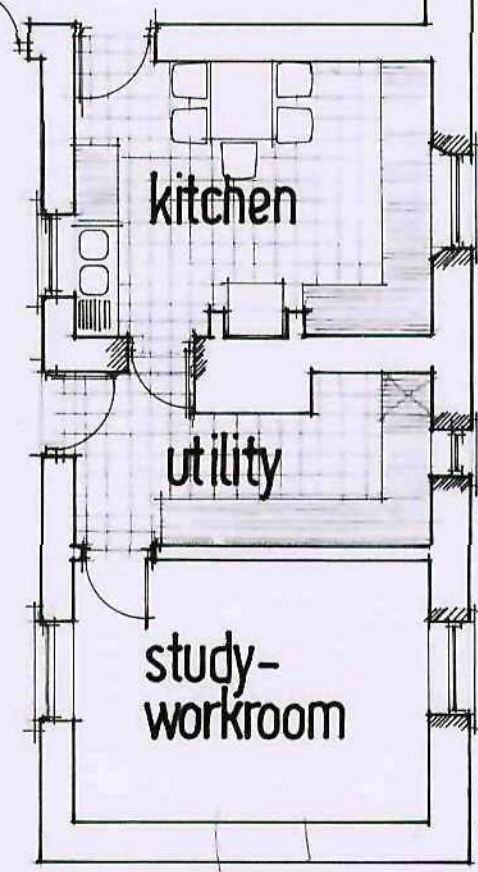

Derby Metropolitan
Borough Council
09 JAN 2009
Corporate Mail Room

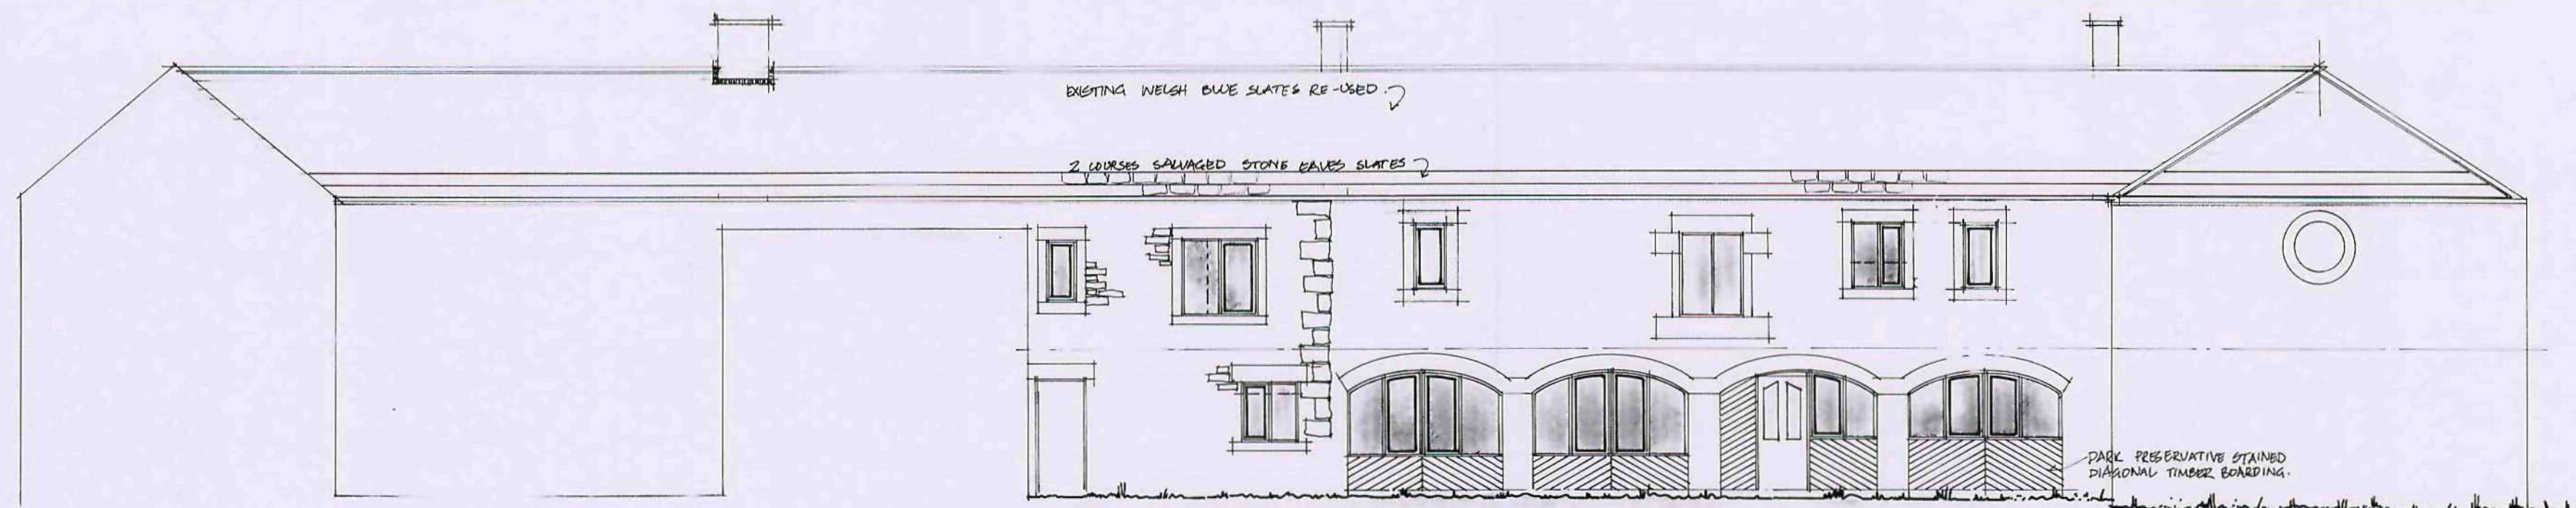


SOUTH ELEVATION FROM REAR GARDEN

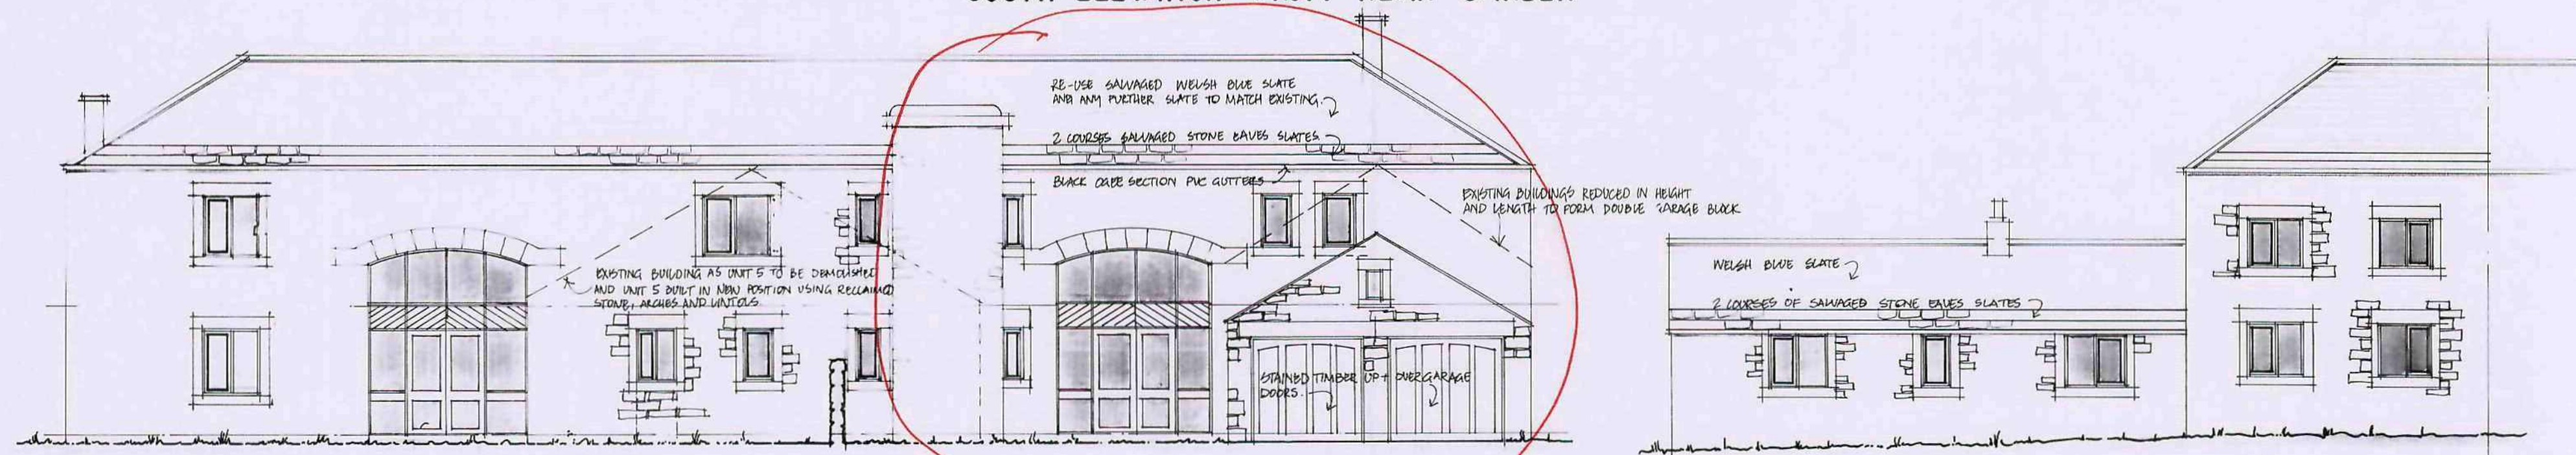

EAST ELEVATION


WEST ELEVATION FROM ROAD

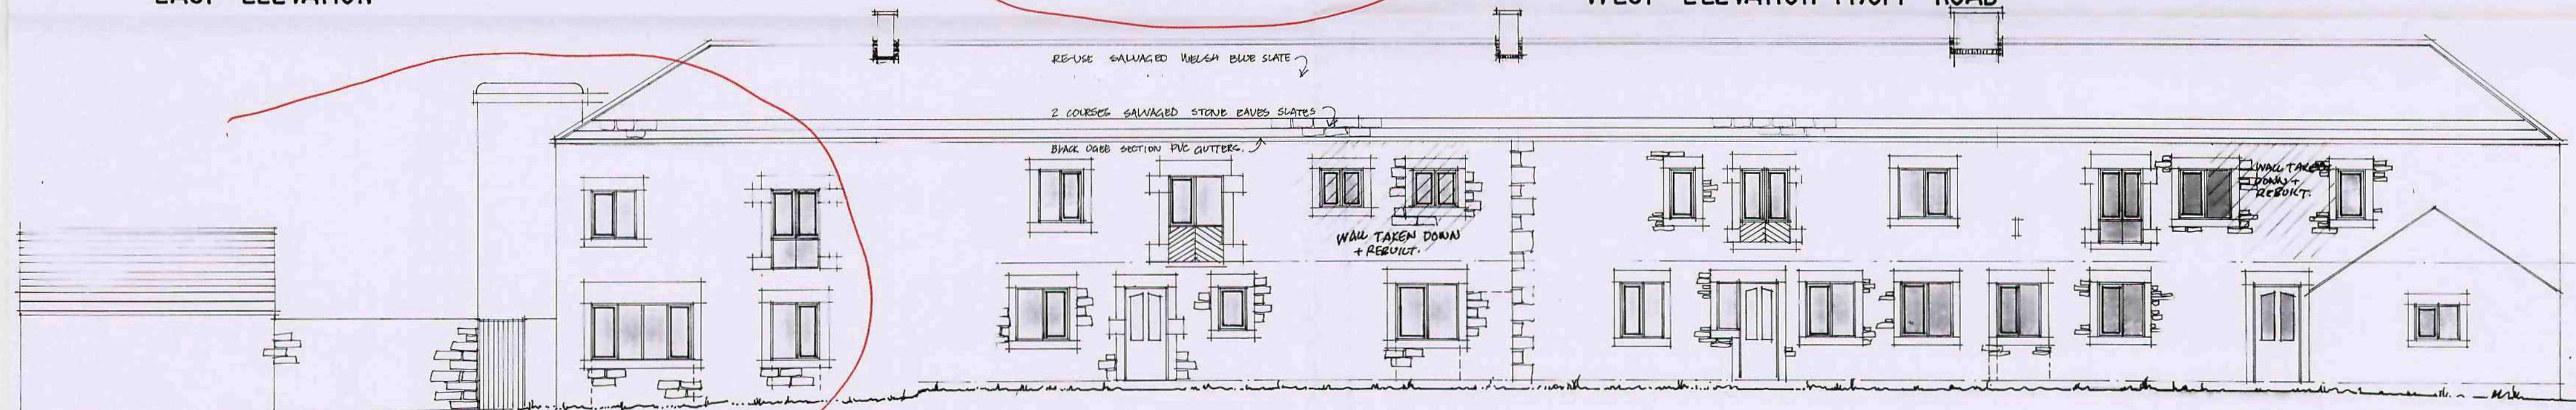


NORTH ELEVATION

ALL LINTOLS, JAMBES + CHAS TO BE IN MATCHING NATURAL STONE FROM STOKES HALL QUARRIES
ALL WINDOWS IN PRESERVATIVE / STAIN FINISHED HARDWOOD, ALL DOORS TO BE STAINED HARDWOOD

EXISTING

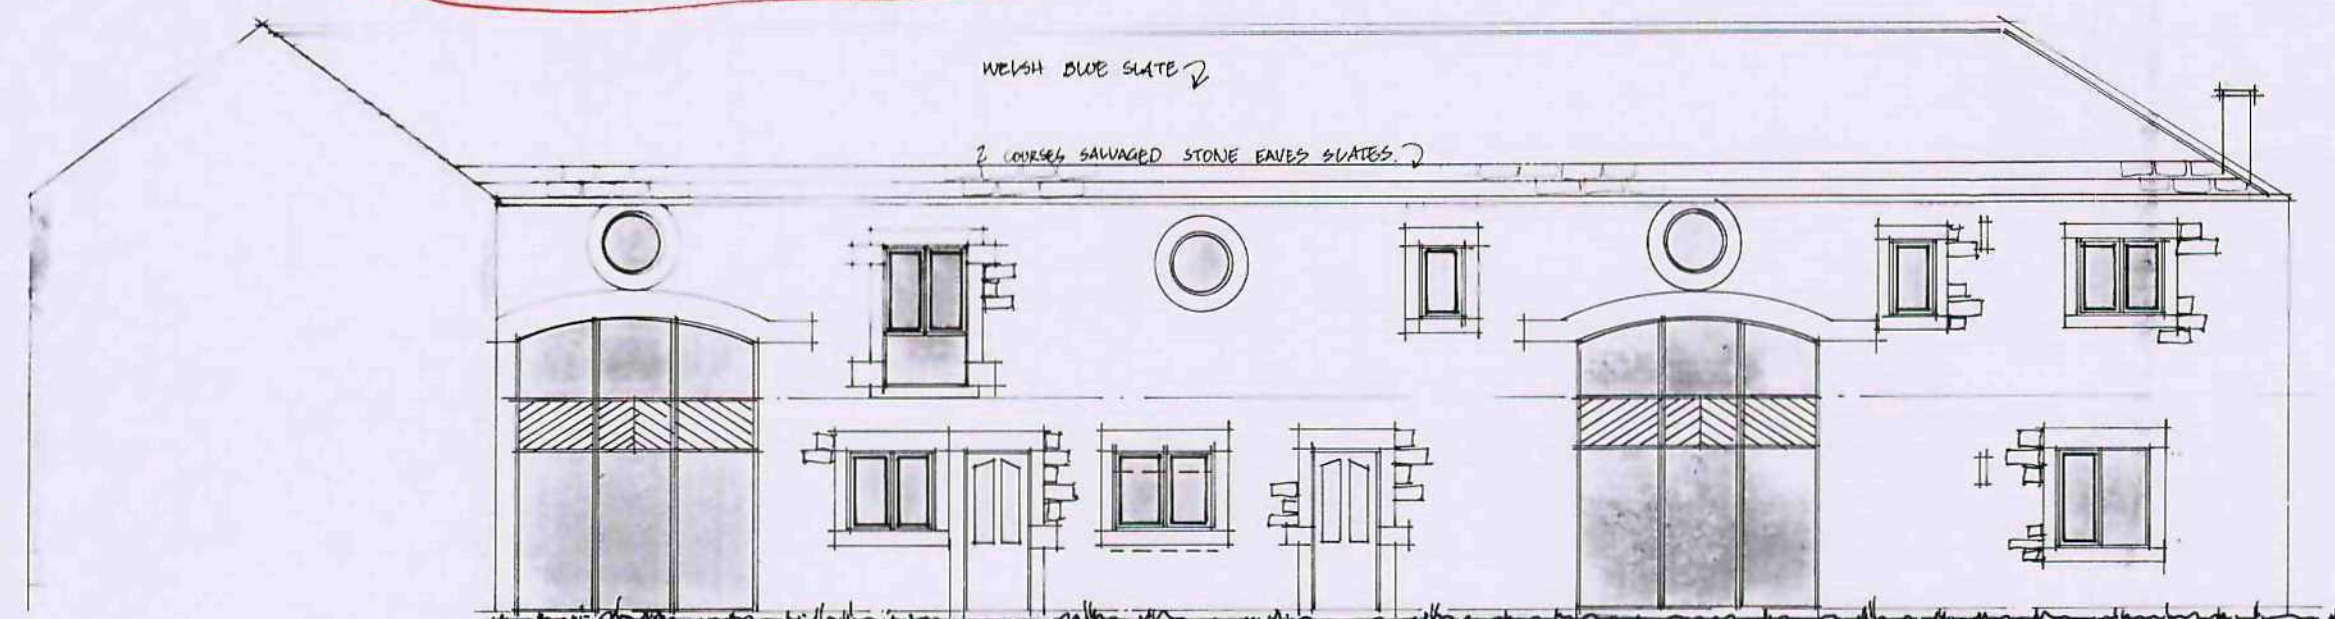

WEST ELEVATION FROM REAR GARDEN

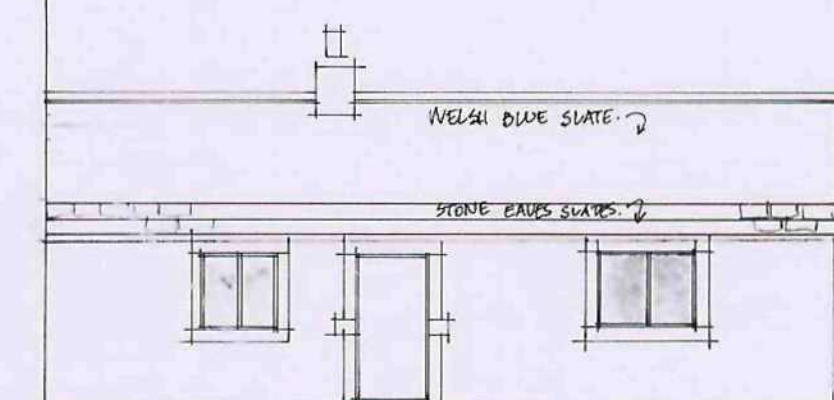

EAST ELEVATION


REV B. ADDITION OF CHIMNEYS 17.3.05.
REV A. OMISSION OF WINDOWS TO SUIT PLANNING 0-1-05

PROPOSED ELEVATIONS :-
HOME FARM DEVELOPMENT - WORTLEY
FOR P.D. SHERRIFF LTD.


SCALE 1:100.

PSW-1188-6.


p.dimelow B.A.(hons) Dip Arch. M.A.
architectural design and planning consultant

 

the post office, wortley, sheffield. S30 4BD tel (0712) 88773

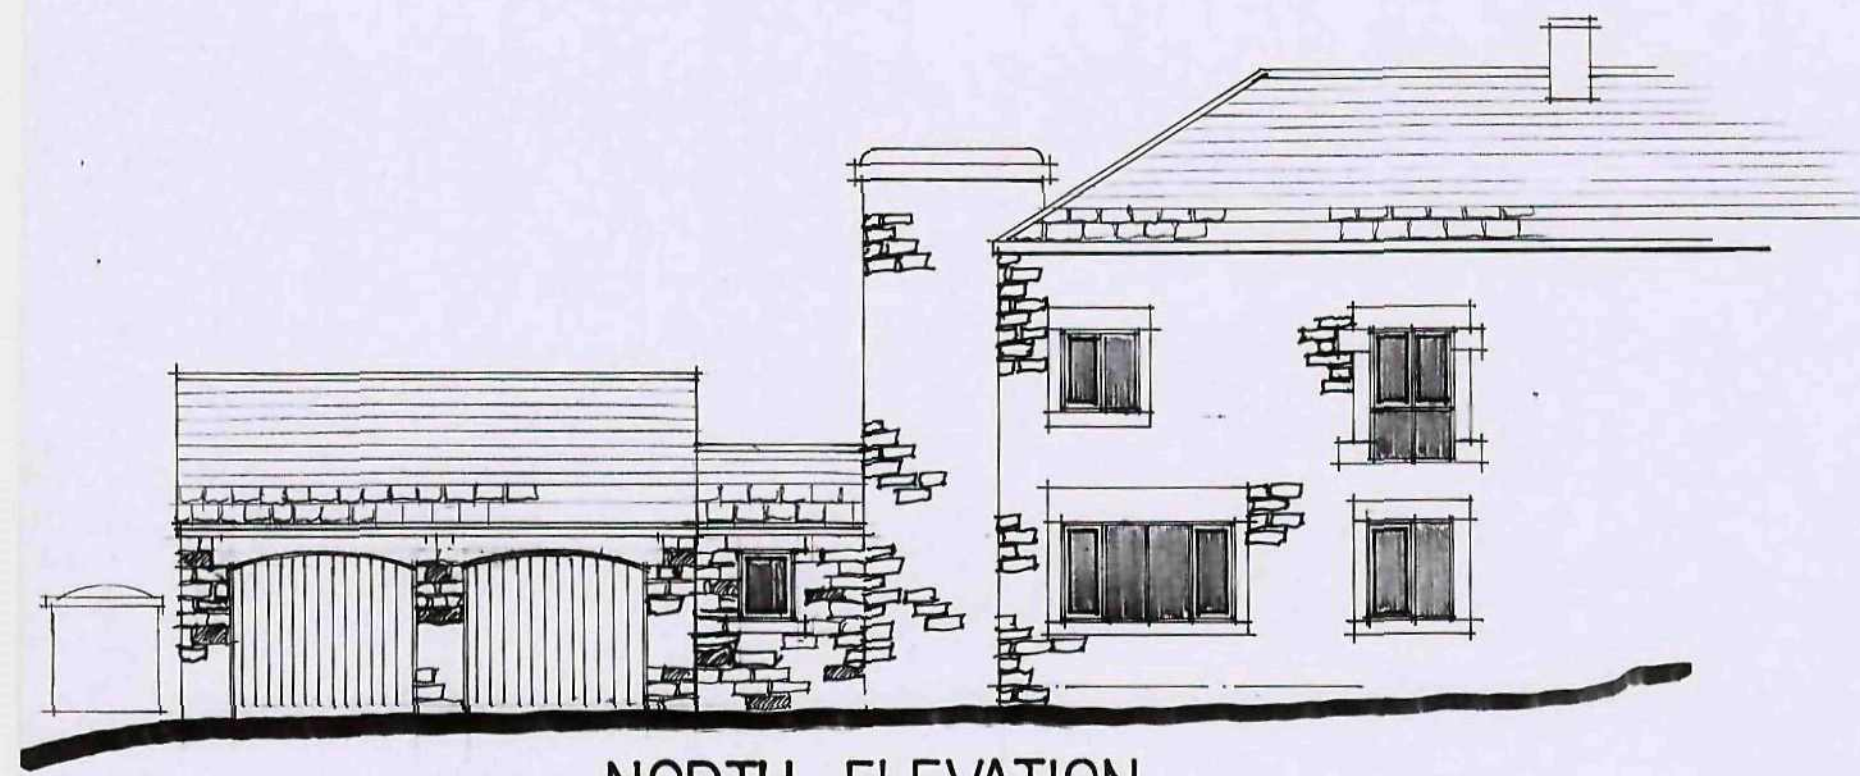


NORTH ELEVATION

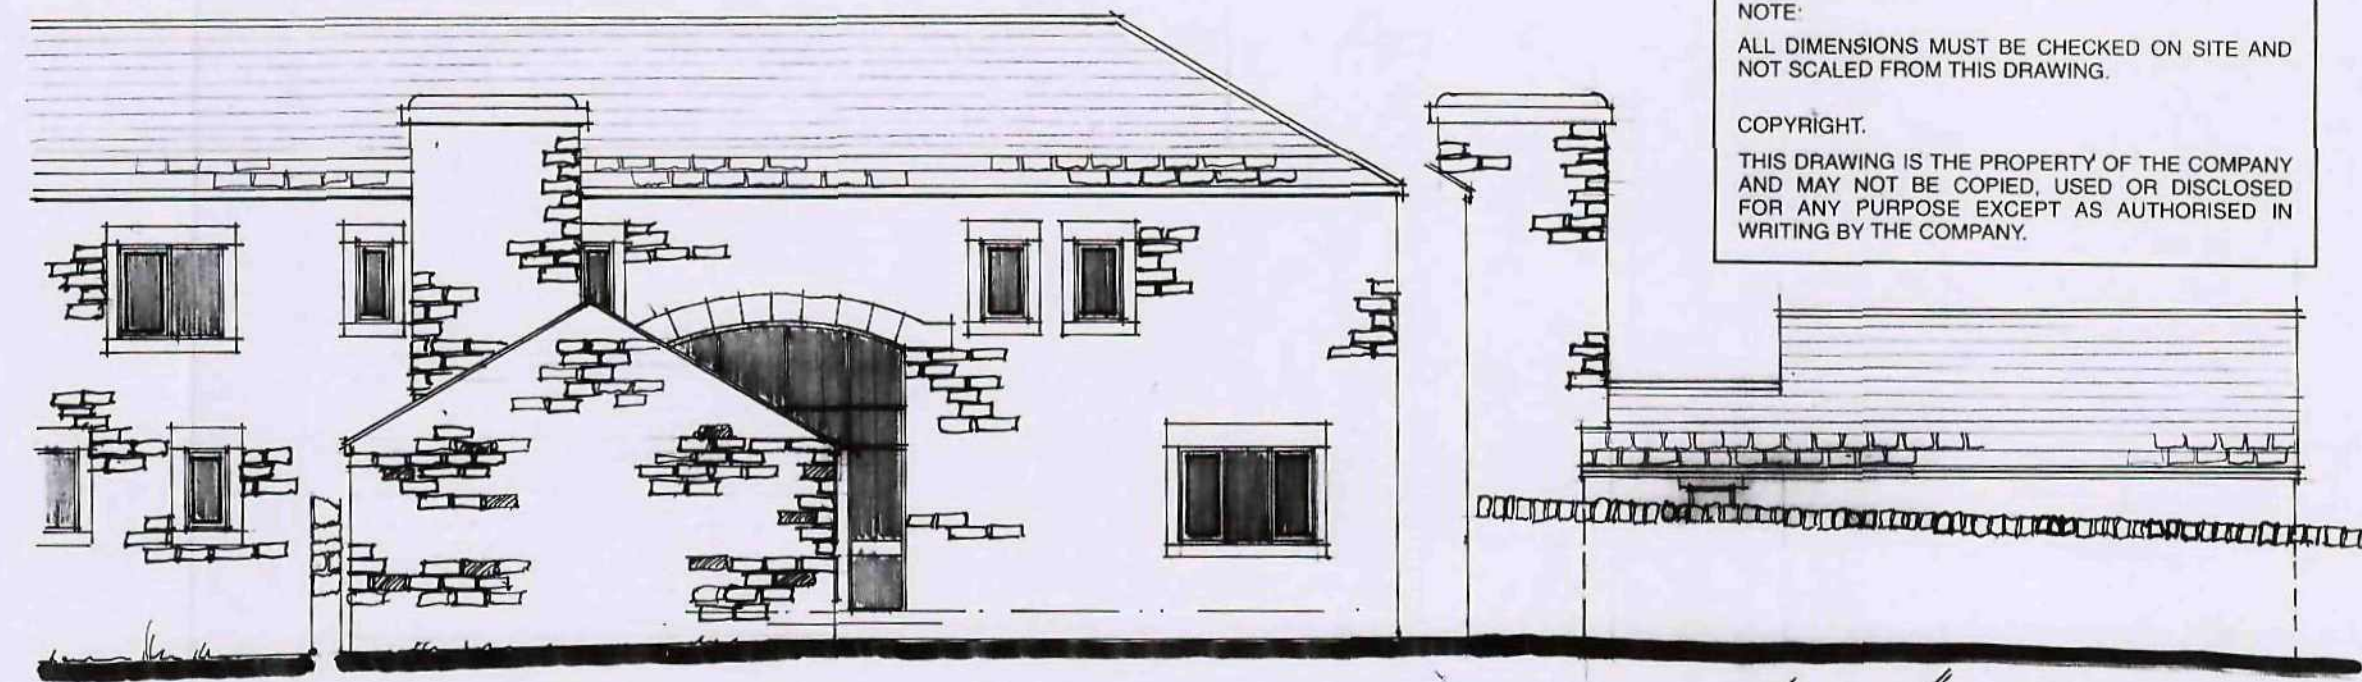


EAST ELEVATION


SOUTH ELEVATION

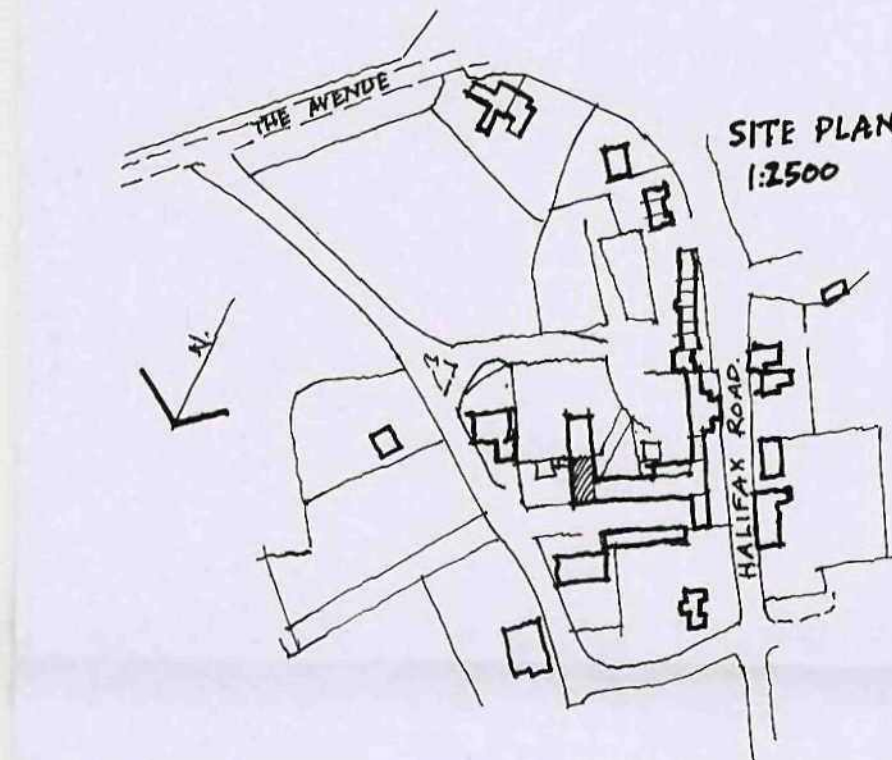


SITE PLAN
1:2500

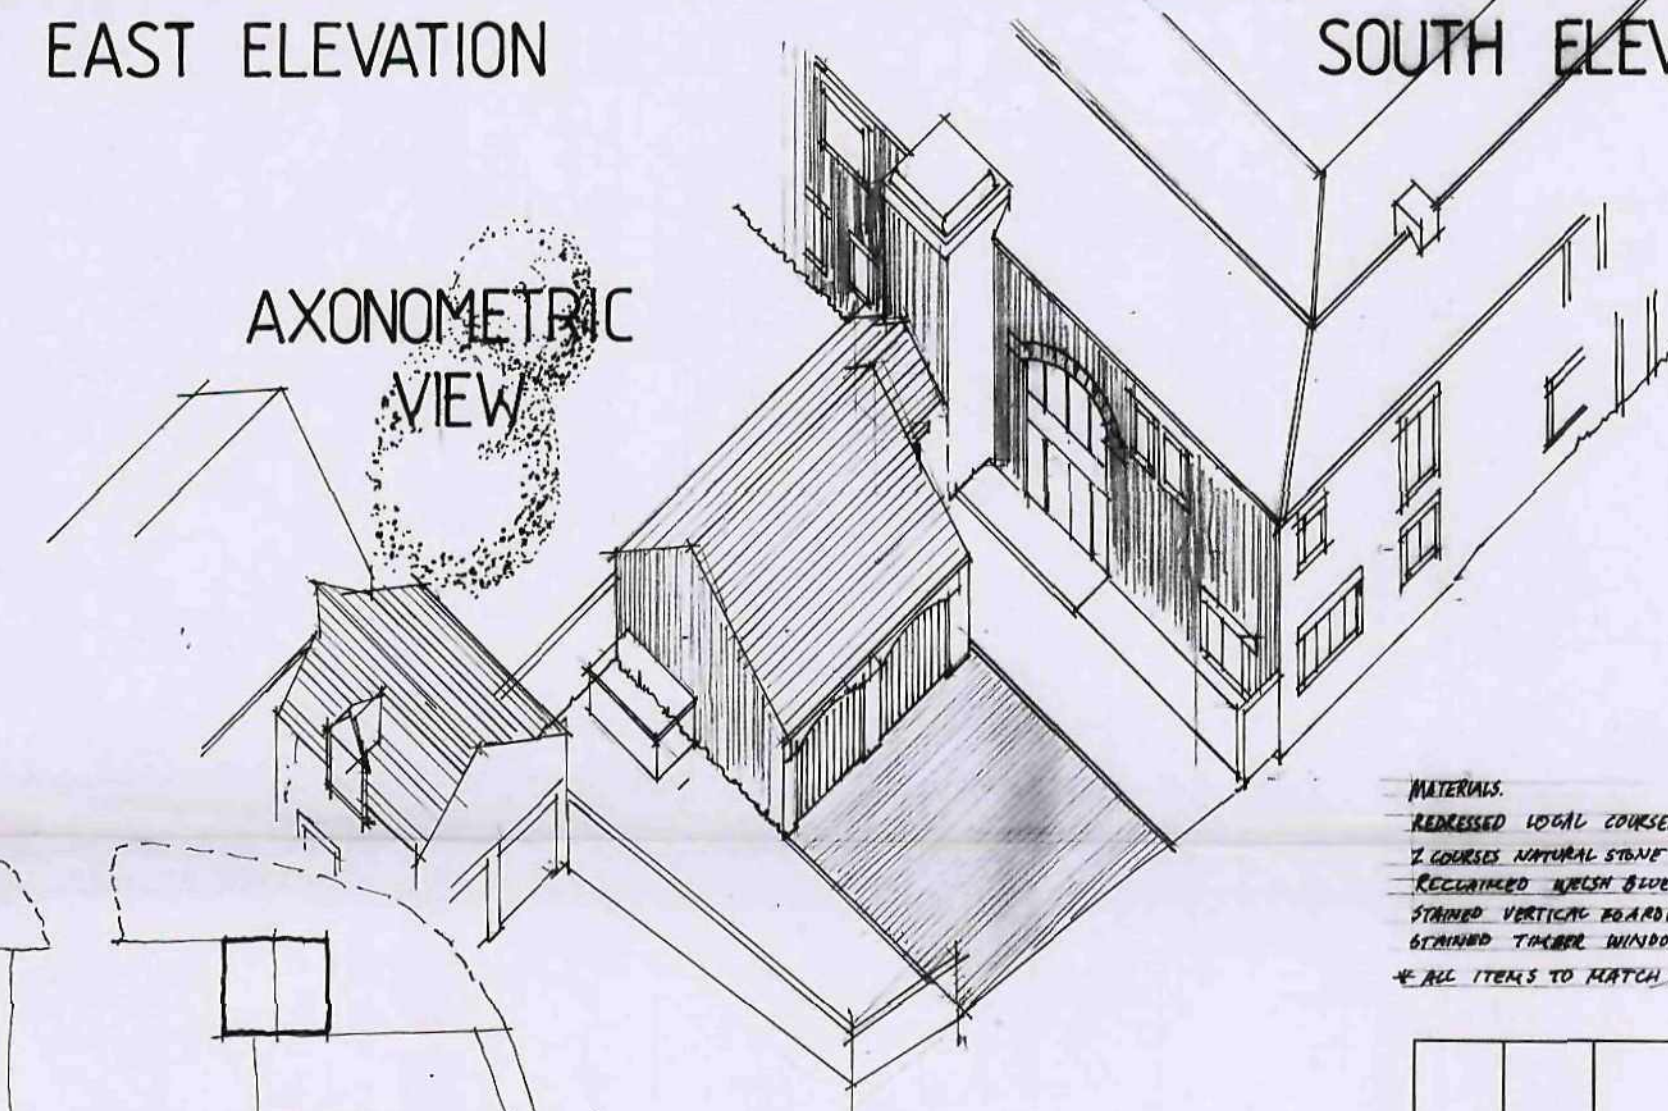

AXONOMETRIC
VIEW

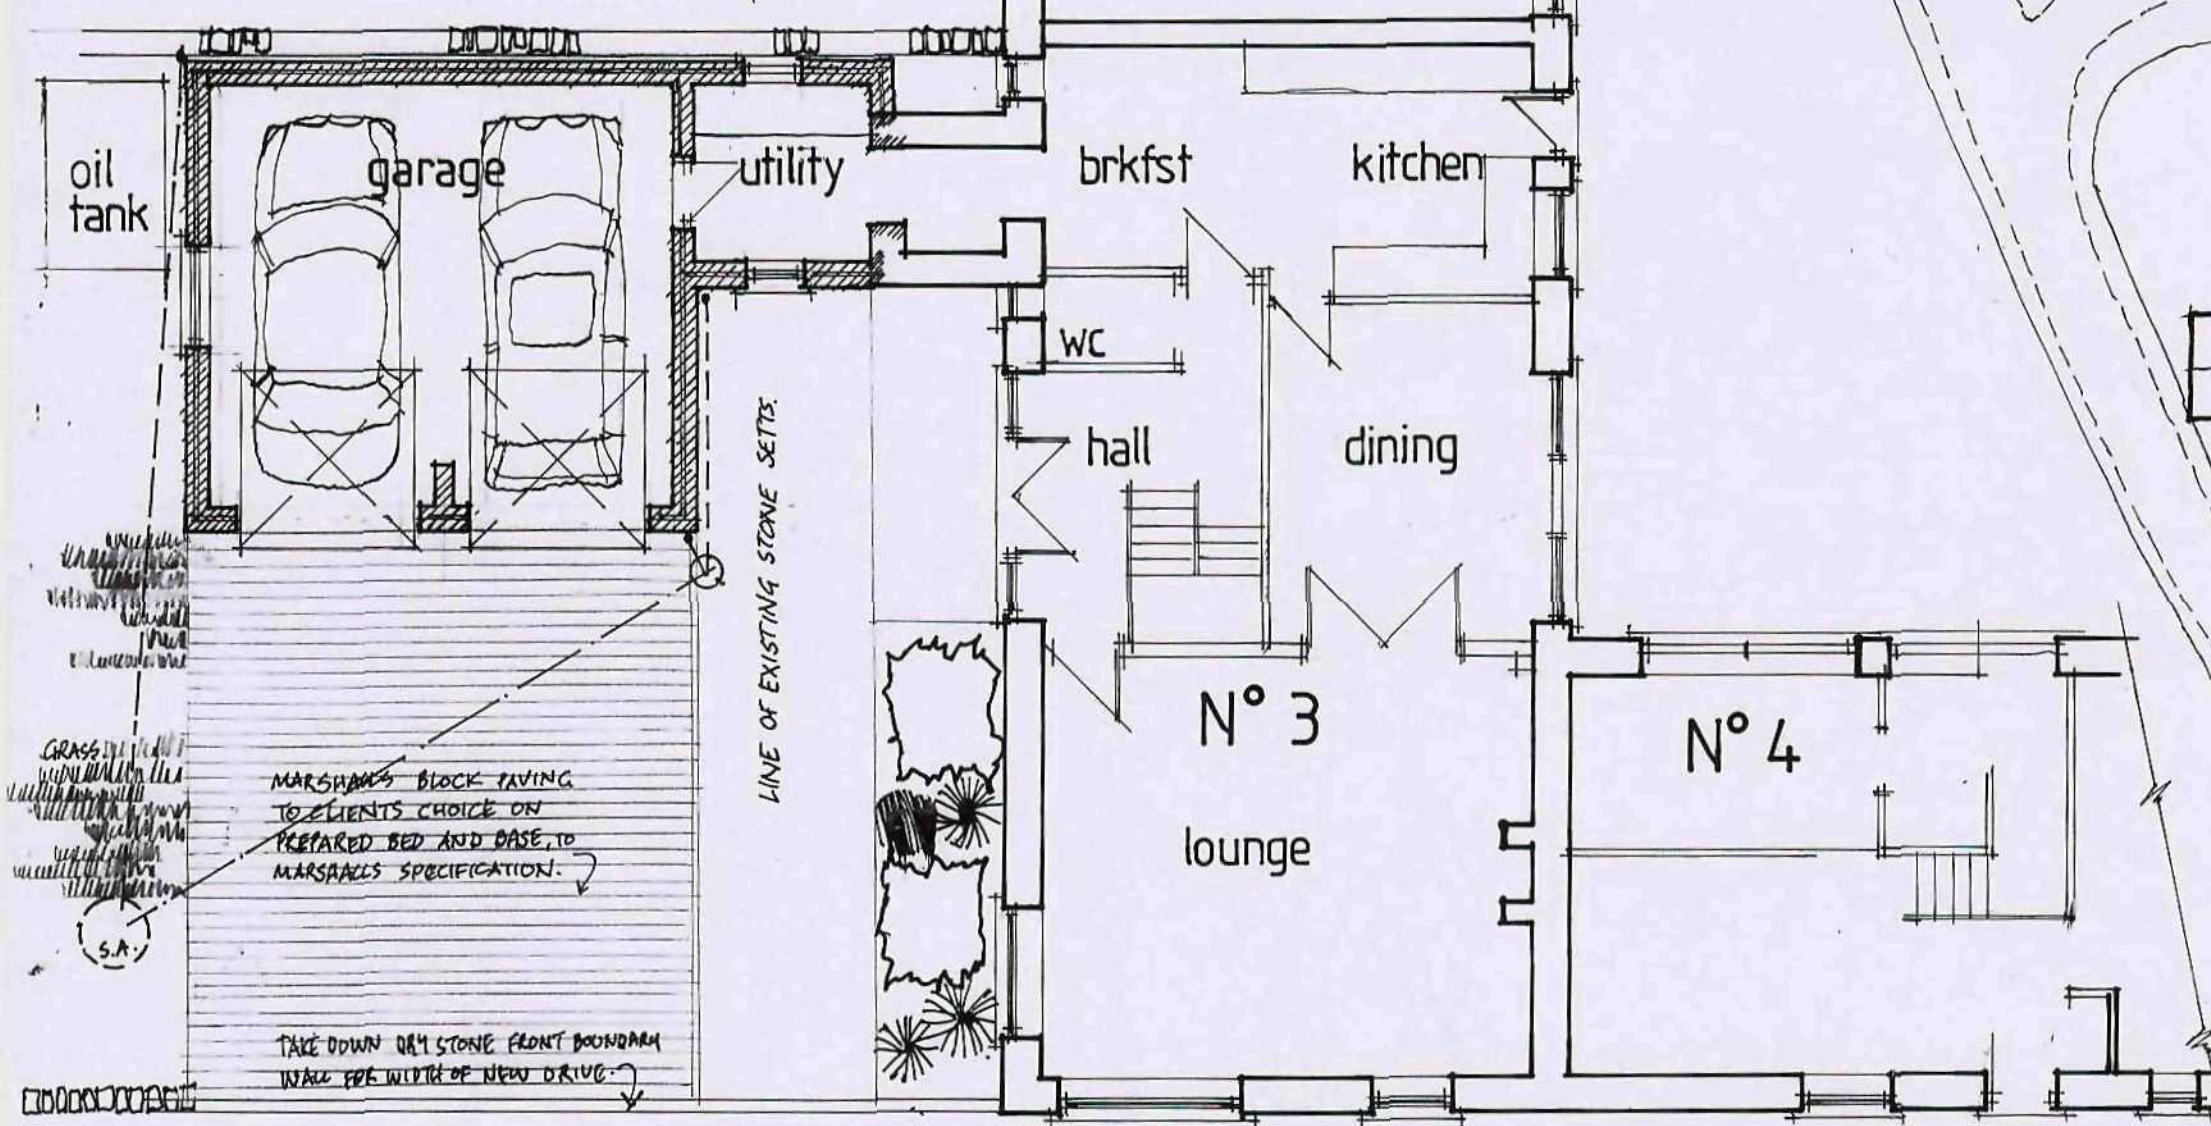

GROUND FLOOR PLAN

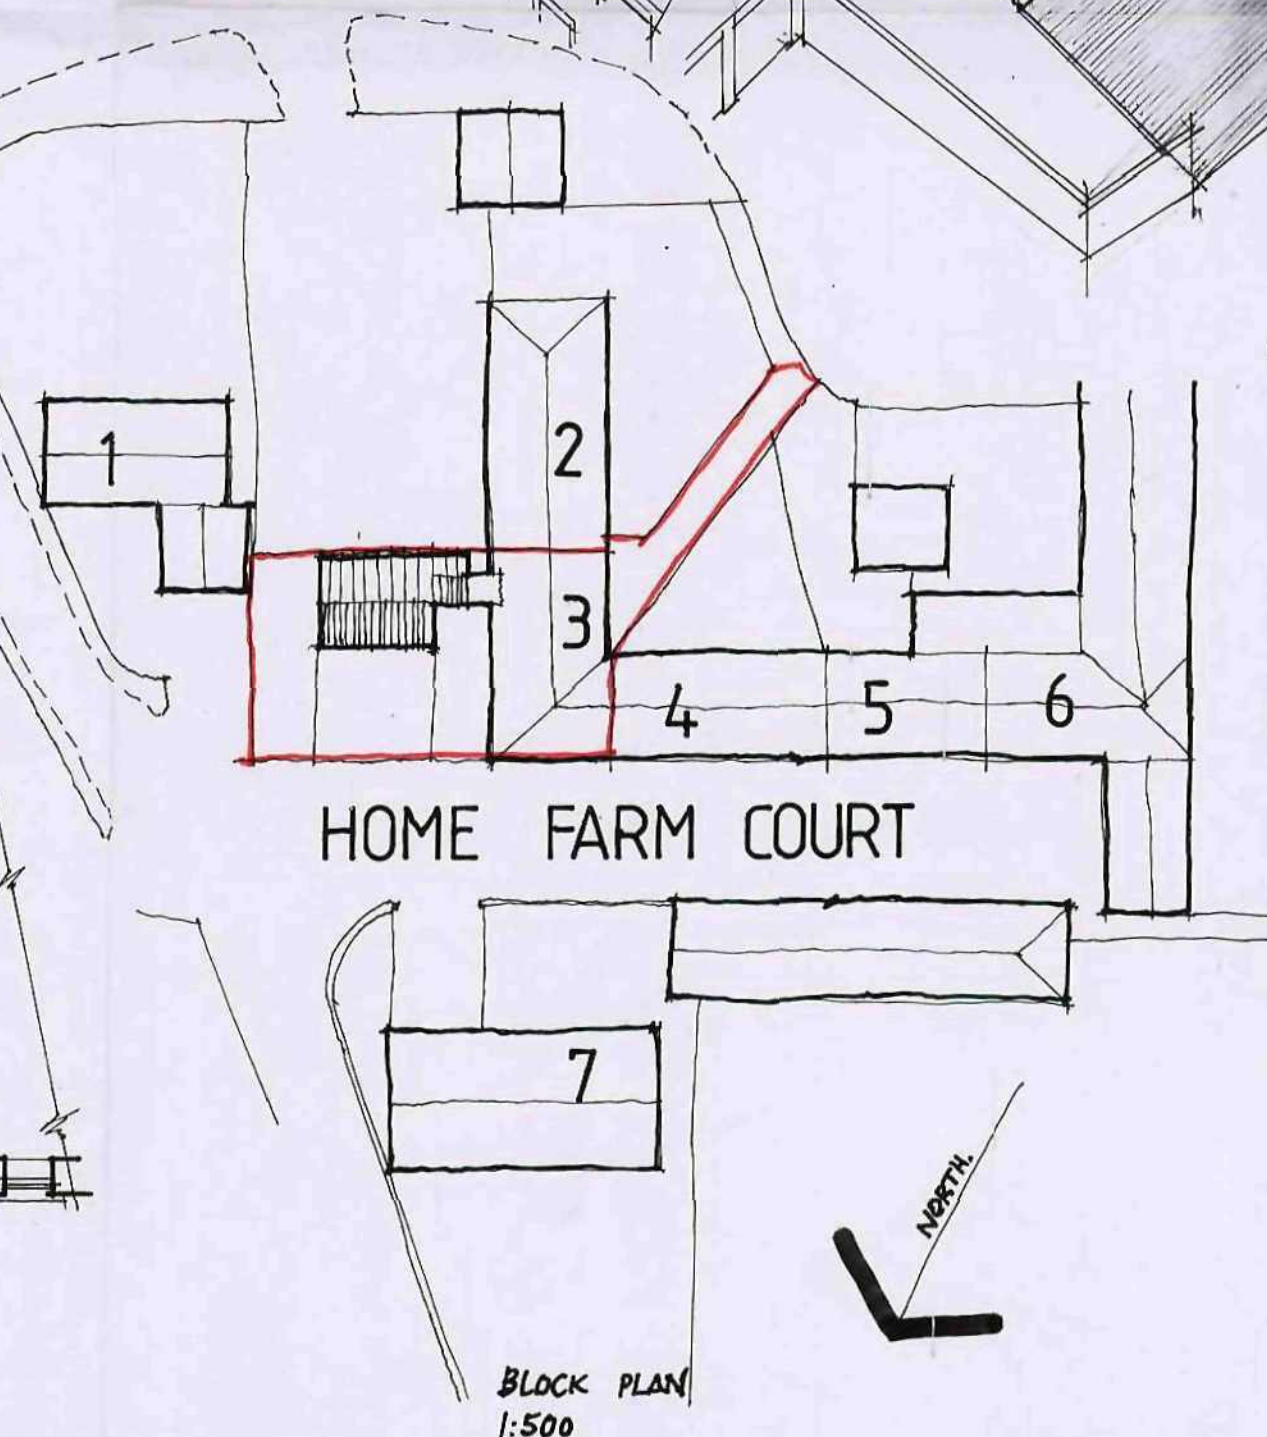

BLOCK PLAN
1:500

MATERIALS
 REDRESSED LOCAL CORNISH NATURAL STONE TO RAUUS.
 1. CORNISH NATURAL STONE SLATES TO RAUUS.
 2. CORNISH NATURAL STONE SLATES TO RAUUS.
REV.	DATE	AMENDMENT
CLIENT MR + MRS C. ROBINSON		
TITLE PROPOSED DOUBLE GARAGE + UTILITY ROOM TO SIDE OF EXISTING BUILDING NO 3 HOME FARM COURT, WORTLEY SHEFFIELD S35		
P. Dimelow B.A. Hons Dip Arch. M.A. Architectural Design and Planning Consultant		
Providence Villa, 42 Sackville Street, Barnsley S70 2DB Tel. (01226) 283222 Fax. (01226) 283222		
SCALE 1:100	DATE JAN 2003	DRAWN PD
DRAWING No. CRW - 100 - 1.	REV.	

Barnsley Metropolitan
Borough Council
09 JAN 2003
Corporate Mail Room