





FRONT ELEVATION FROM WINDHILL DRIVE




REAR ELEVATION    SIDE ELEVATION

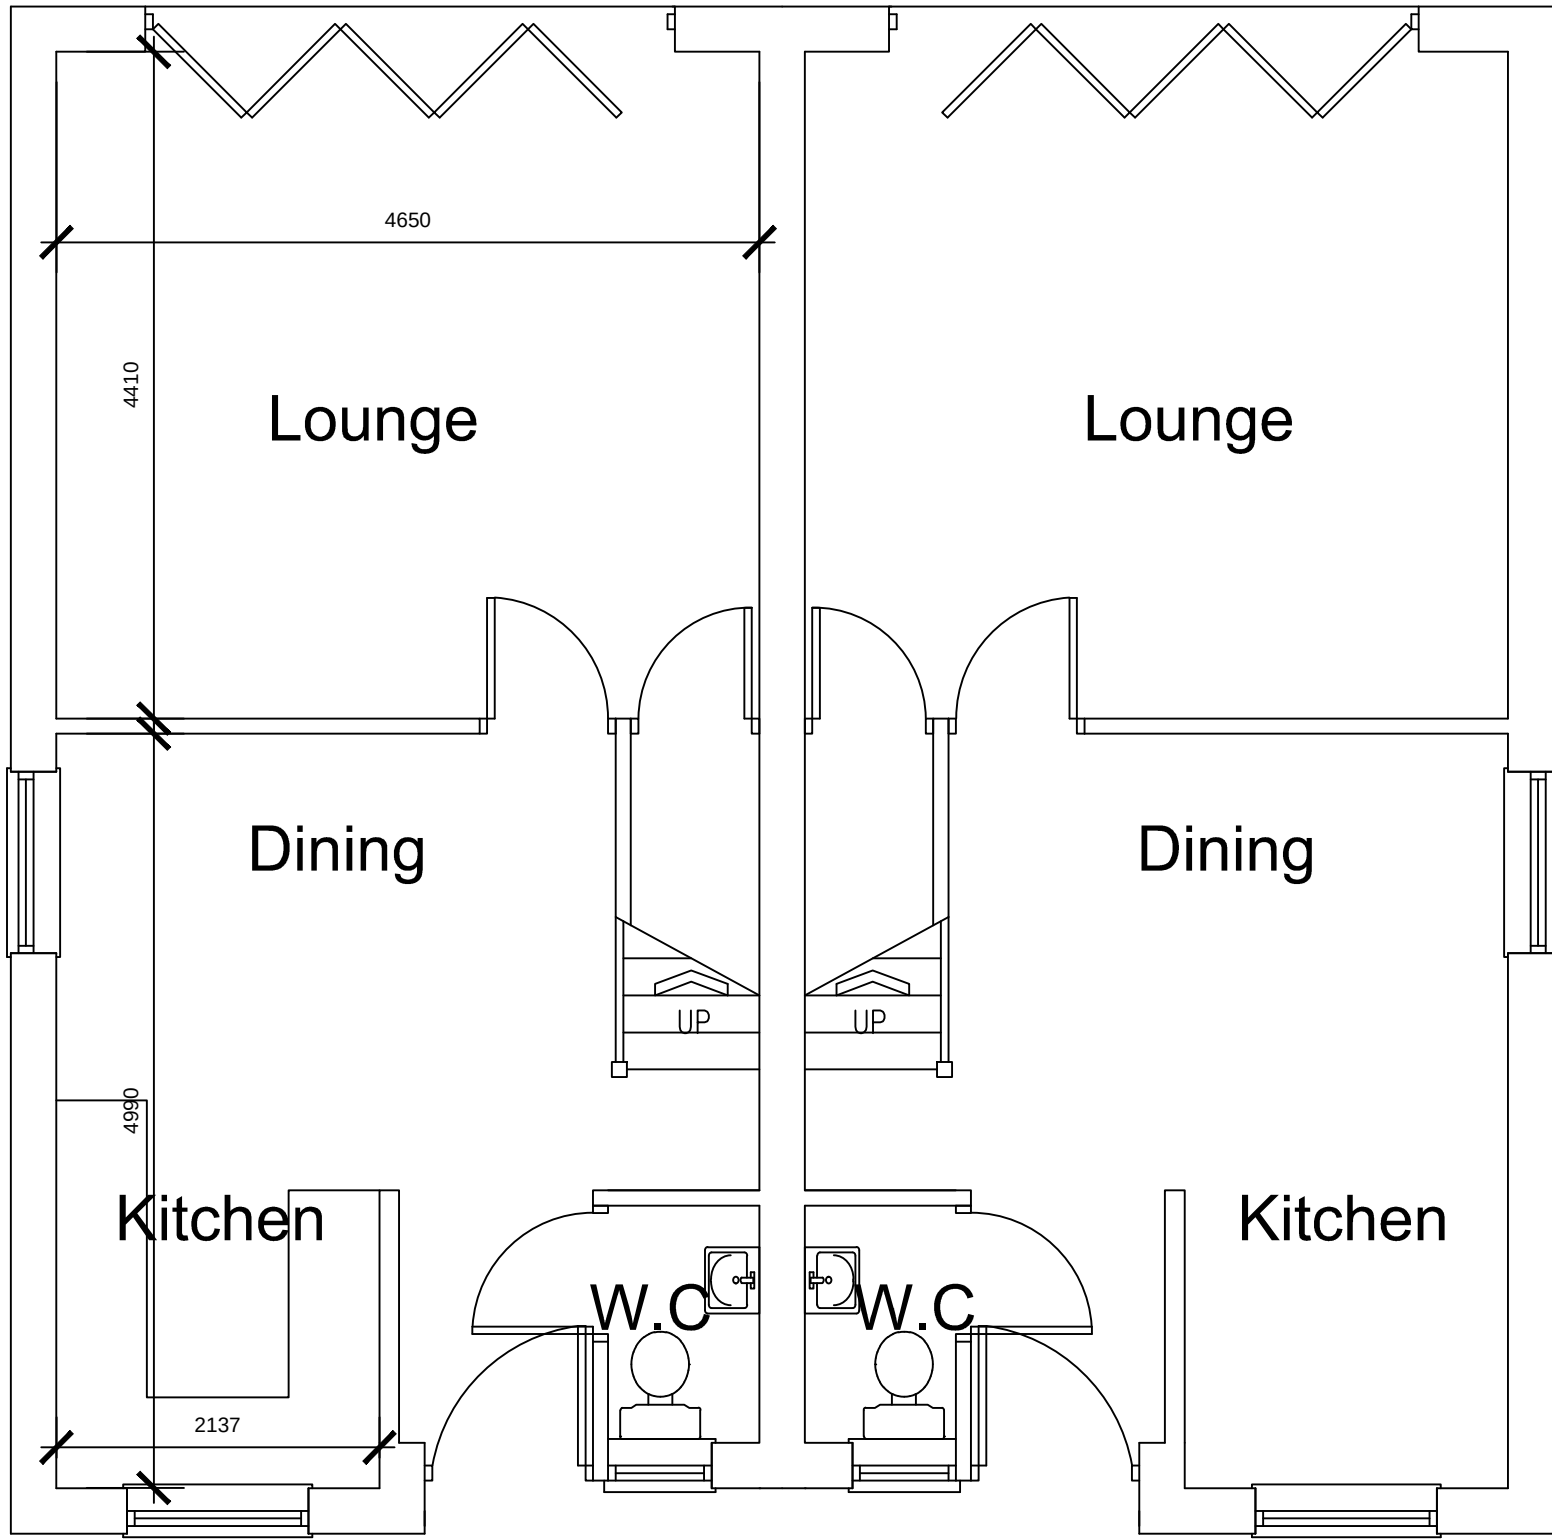

GROUND FLOOR PLAN

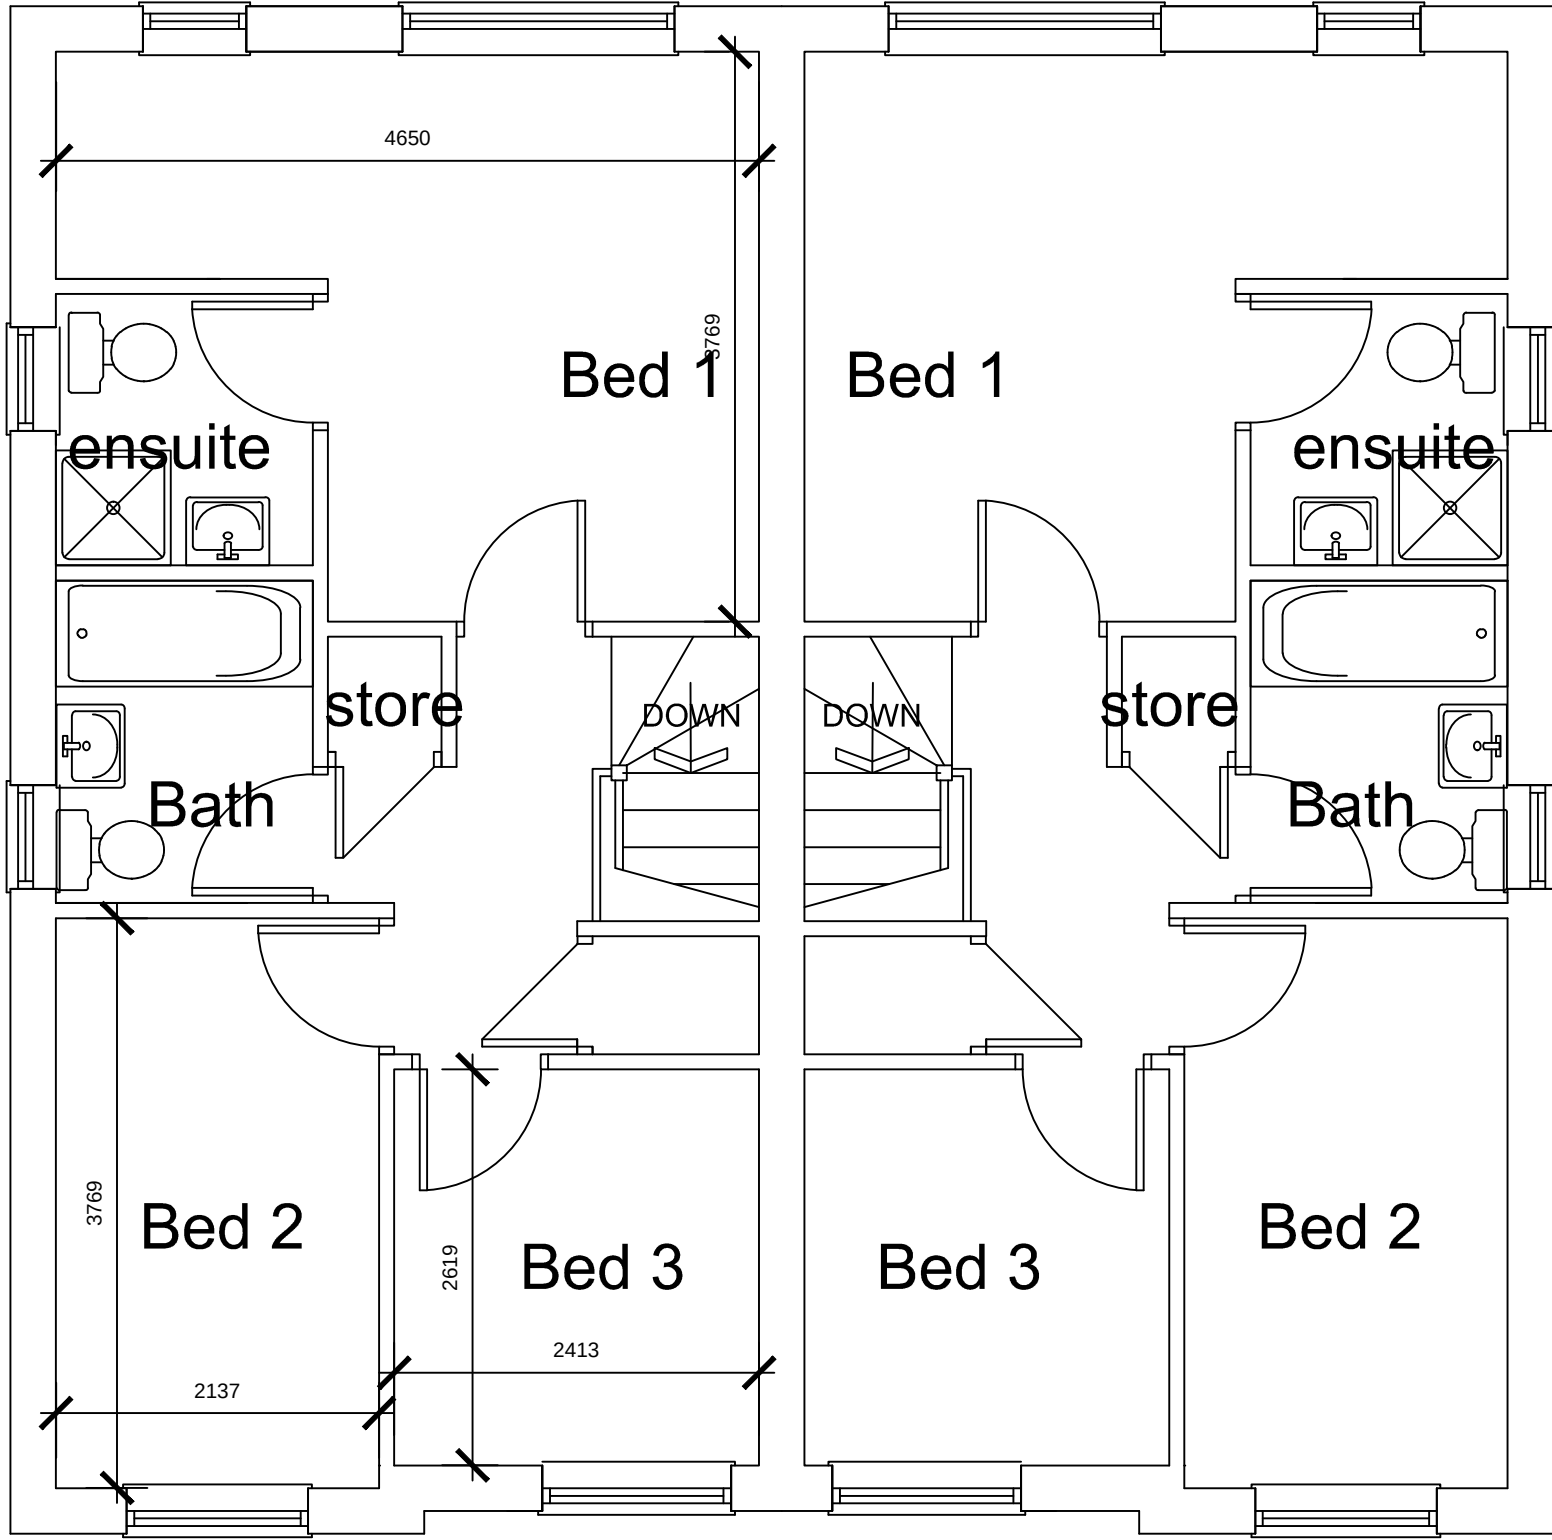

FIRST FLOOR PLAN
 
|                                                                                       |        |             |                                                                                 |  |                                       |   |                             |  |
|---------------------------------------------------------------------------------------|--------|-------------|---------------------------------------------------------------------------------|--|---------------------------------------|---|-----------------------------|--|
|  |        |             | 8 MORSTON BUSINESS PARK,<br>WHALEY ROAD, BARUGH GREEN,<br>BARNSELEY,<br>S75 1HQ |  |                                       | Phone: 01226 208482<br>Fax: 01226 283030<br>Email: info@whiteaguspartnership.co.uk<br>Web: www.whiteaguspartnership.co.uk |                             |  |
| ARCHITECTURAL SERVICES AND SURVEYORS                                                  |        |             |                                                                                 |  |                                       |   |                             |  |
| Project.<br>RESIDENTIAL DEVELOPMENT ON LAND AT<br>WINDHILL DRIVE<br>BARNSELEY S75 5BL |        |             |                                                                                 |  | Client.<br><br>PEARL DEVELOPMENTS LTD |   |                             |  |
| Drawing<br>Title.<br><br>PROPOSED HOUSES<br>PLOTS 1 - 4                               |        |             |                                                                                 |  | Date.<br>SEPT 2014                    |   | Scale.<br>1:50 & 1:100 @ A1 |  |
|                                                                                       |        |             |                                                                                 |  | Ref.<br>14-048                        |   | Dwg. No.<br>03              |  |
| Date                                                                                  | Suffix | Description |                                                                                 |  | Date                                  | Suffix   | Description                 |  |
|                                                                                       |        |             |                                                                                 |  |                                       |   |                             |  |