

Notes:

PLANNING DRAWINGS - THIS DRAWING SHOULD NOT BE USED FOR ANY OTHER PURPOSES THAN THAT SPECIFIED HERE

COPYRIGHT - THIS DRAWING MAY NOT BE REPRODUCED OR MODIFIED IN WHOLE OR PART BY ANY PERSON OR ORGANISATION WITHOUT THE ARCHITECTS CONSENT. ISSUING COPIES TO THIRD PARTIES MAY NOT BE DONE WITHOUT THE ARCHITECTS CONSENT

Revision: --

Revision List:

0 5m

PROPOSED MATERIALS

Walls - red/ brown brick to match

Roof - Concrete tiles to match

Doors/ Windows - Cream PVCu frames

Project/ Client: 41 Towngate / Orrell

Drawing Title: Elevations - Proposed


Drawing Number: 2140/TP/006

Scale at A3: 1:100

Date: May 22




North Elevation

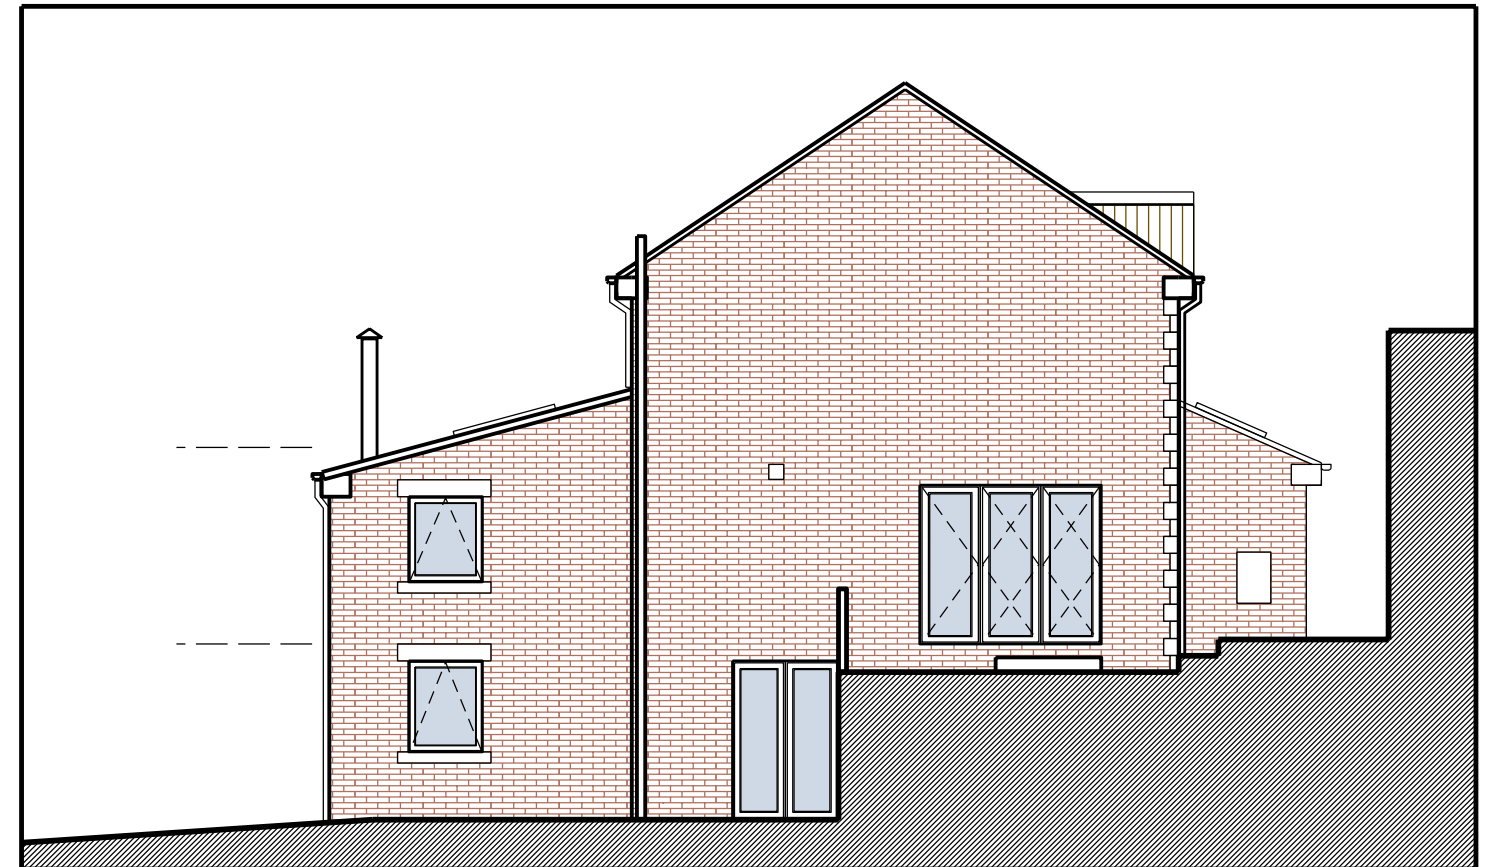

East Elevation



South Elevation

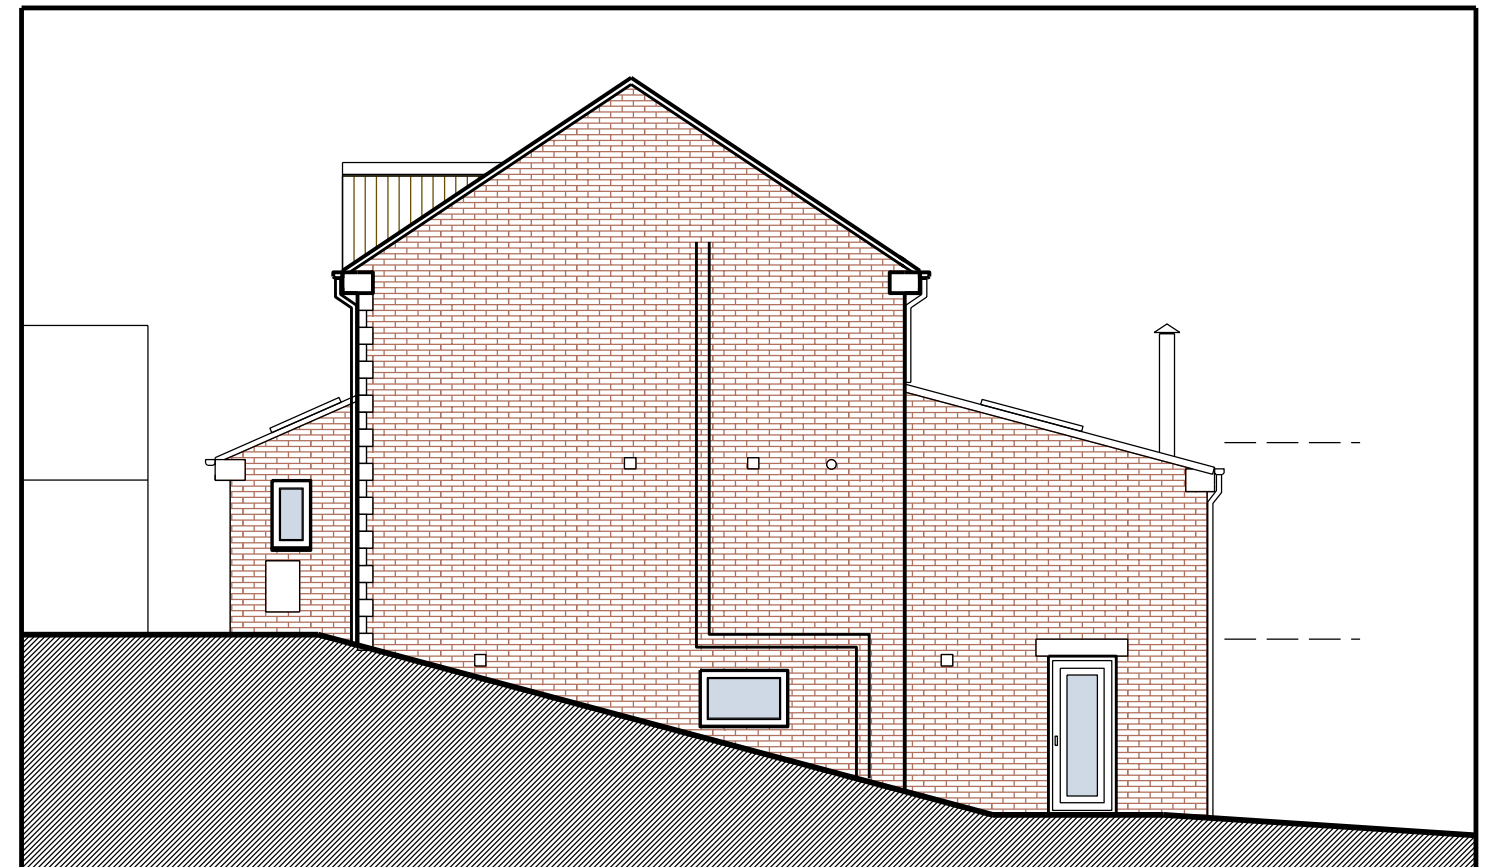

West Elevation