


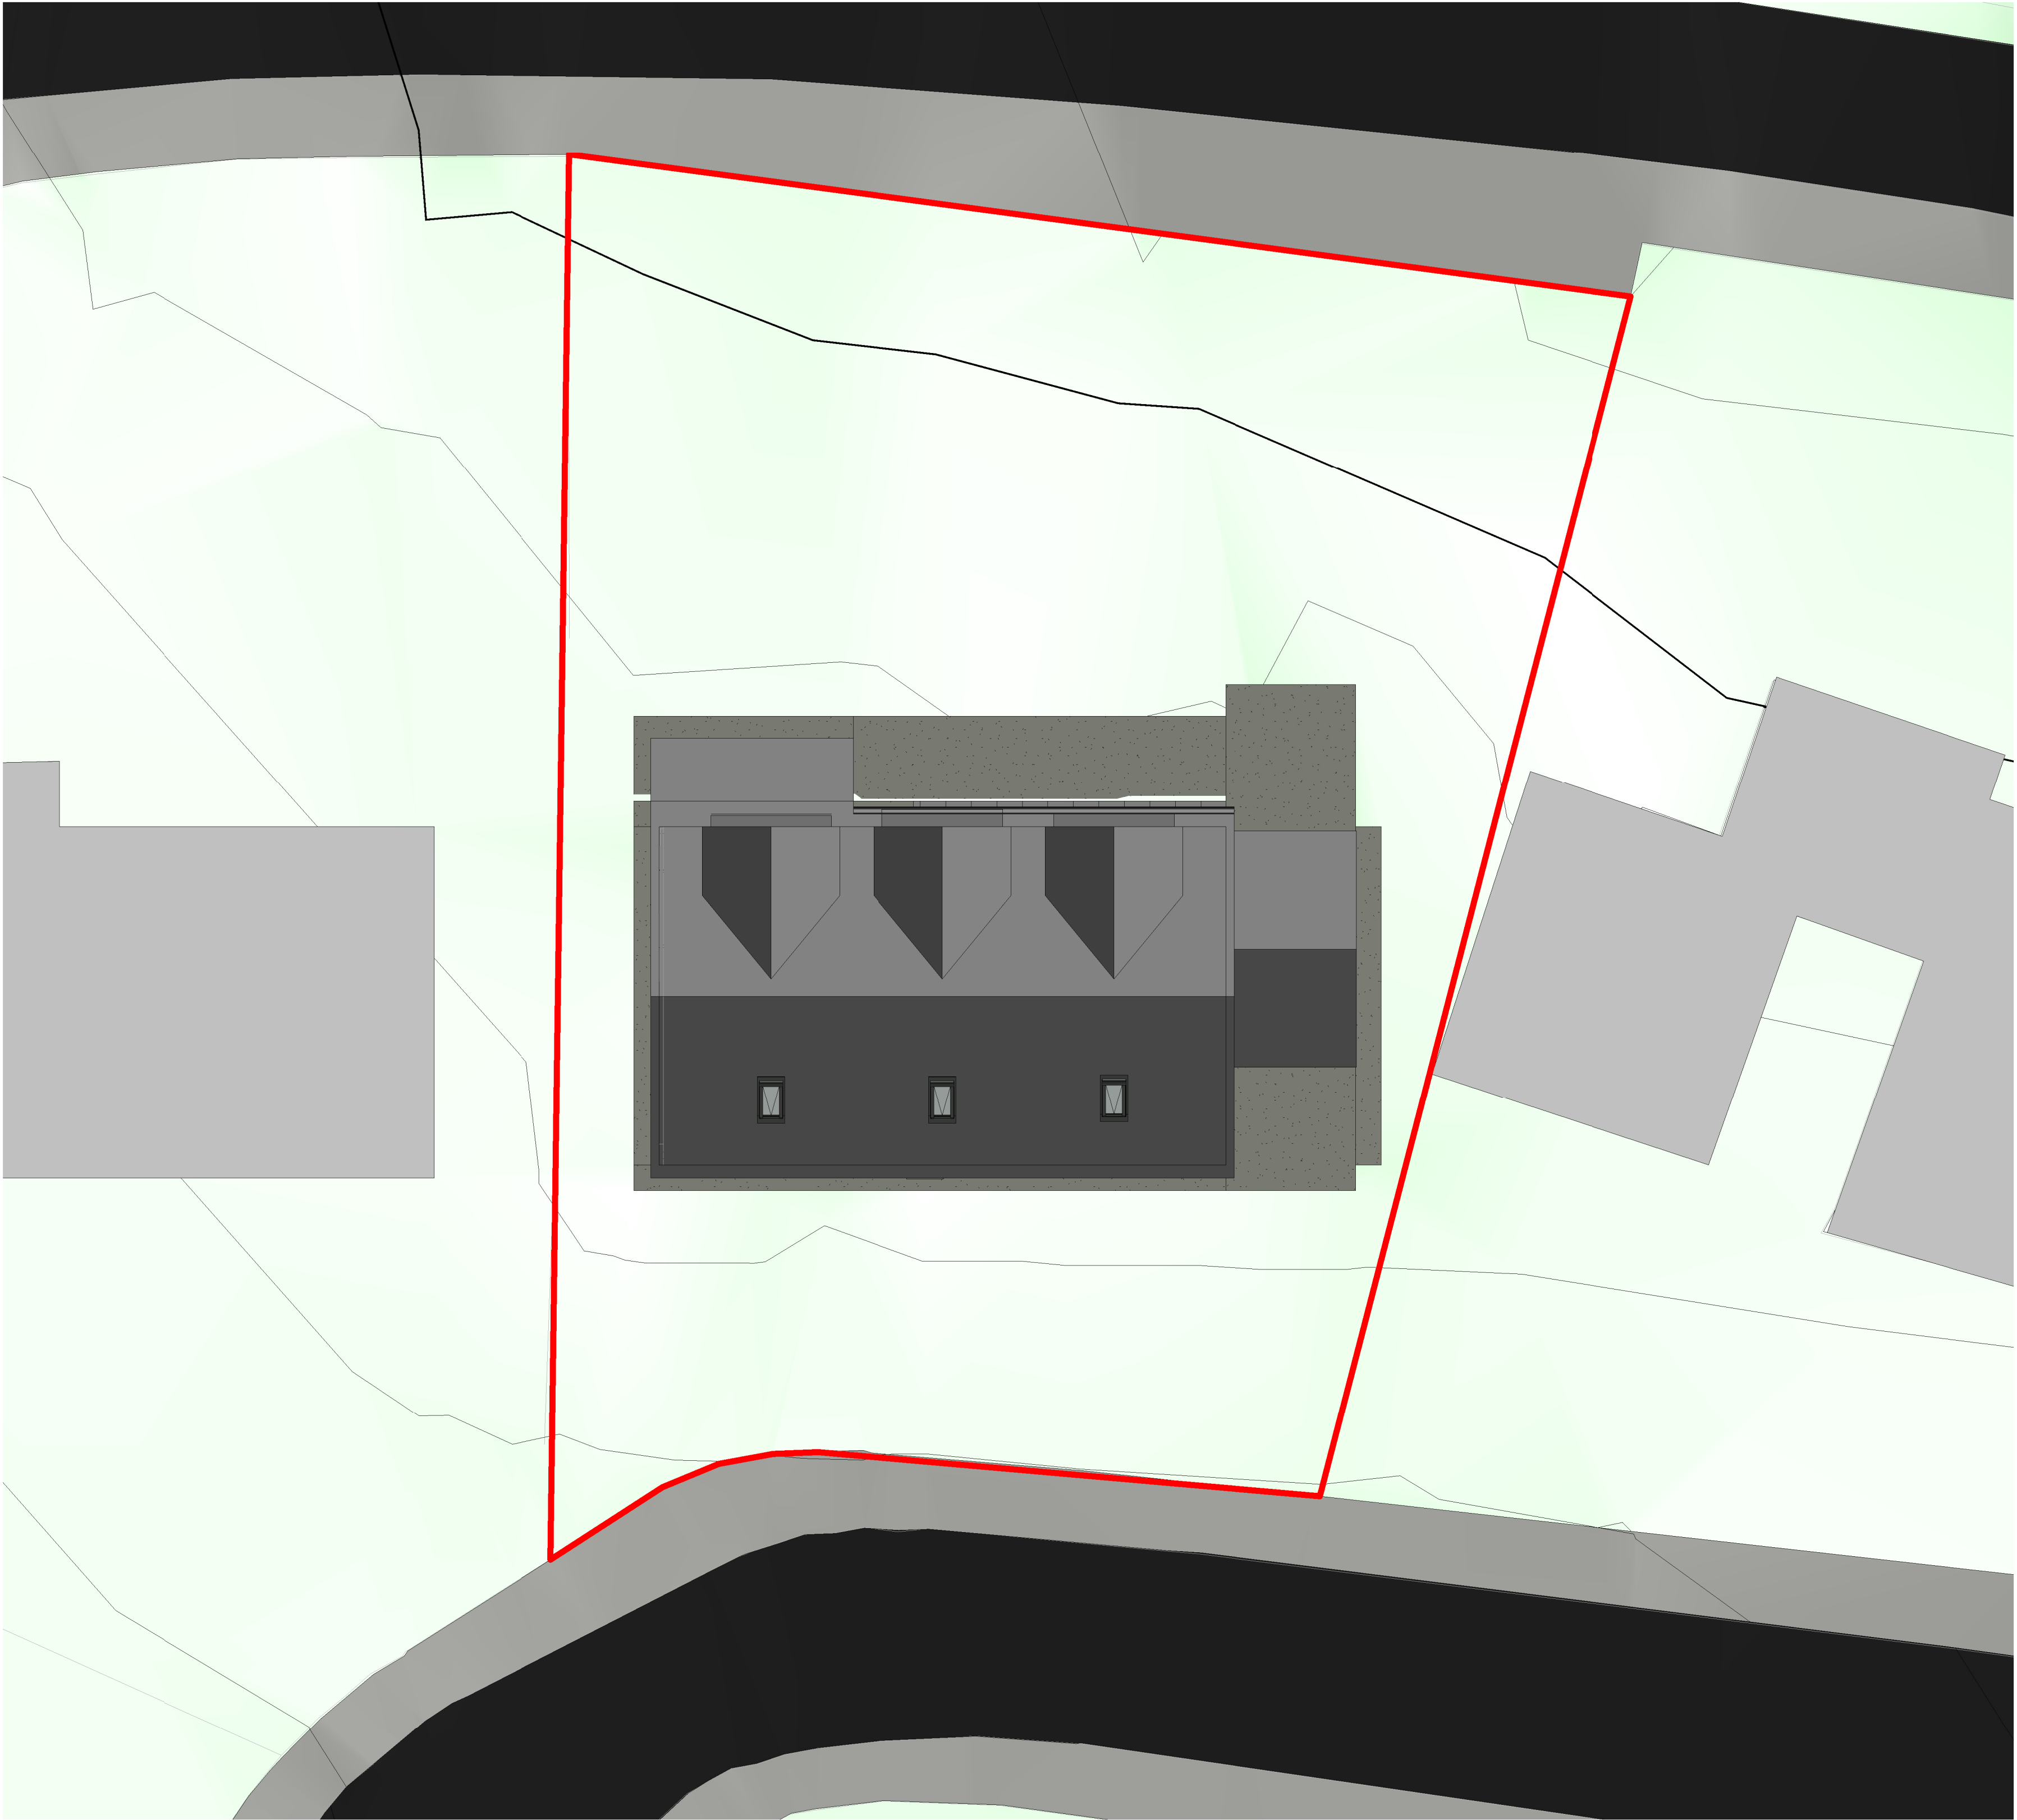

1 Proposed Site Plan
1 : 100




©2019 Google - Image Date: April 2011



©2019 Google - Image Date: July 2009



2 Site Location Plan
1 : 1250

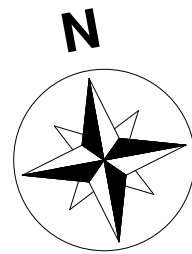

P04	07.04.2021	FOR RESUBMISSION FOLLOWING UPDATED DORMER MATERIAL FINISH & THE DORMER POSITION IN RELATION TO SOUTH ELEVATION WALL. WINDOW ADDED TO EAST ELEVATION TO MEET FIRE ESCAPE REQUIREMENTS	ARK
P03	01.12.2020	UPDATED DORMER SIZE FOLLOWING PLANNING AMENDMENTS	ARK
P02	27.11.2020	UPDATED FOLLOWING PLANNING REQUIREMENTS	ARK
P01	07.10.2020	FIRST ISSUE	ARK
REV	DATE	AMENDMENT	BY

DRAWING STATUS:	RIBA STAGE:
FOR RESUBMISSION	STAGE 3

CLIENT:
William Atha & Georgina Simpson



ARK CONSULTING
Drafting services for Architectural, Civil/Structural Engineers, Development Consultants, Project Managers.
Head Office
11A Ferryman Close, Penistone
Sheffield, South Yorkshire, S38 6GY.
Tel: 07930073801
E-mail: mail@arkconsulting.com
www.arkconsulting.co.uk

PROJECT:
16 Highfields, Hoylandswaine,
Sheffield, S36 7JP

TITLE:
Location Plan & Proposed Site Plan

DATE: JUL 2020	SCALE: As indicated @ A1	DRAWN: CHECKED:	ARK ARK
ARK PROJECT REF: 0001	ARK DRAWING REF: A010	REVISION: P04	

BIM DRAWING REF:
HHSY - ARK - 00 - XX - DR - A - A010 - P04

THIS DRAWING IS THE PROPERTY OF ARK CONSULTING AND MUST NOT BE COPIED OR OTHERWISE REPRODUCED WITHOUT THE EXPRESS WRITTEN PERMISSION OF THE COMPANY.