



Produced 09.08.2011 from the Ordnance Survey National Geographic Database and incorporating surveyed revision available at this date. © Crown Copyright 2011.

Reproduction in whole or part is prohibited without the prior permission of Ordnance Survey.

Ordnance Survey, the OS Symbol and OS Sitemap are registered trademarks of Ordnance Survey, the national mapping agency of Great Britain.

The representation of a road, track or path is no evidence of a right of way.


The representation of features as lines is no evidence of a property boundary.



Scale 1:1250

Supplied by: **Barnsley MBC**
Serial number: 00032200
Centre coordinates: 444925 405169

Further information can be found on the OS Sitemap Information leaflet or the Ordnance Survey web site:
www.ordnancesurvey.co.uk

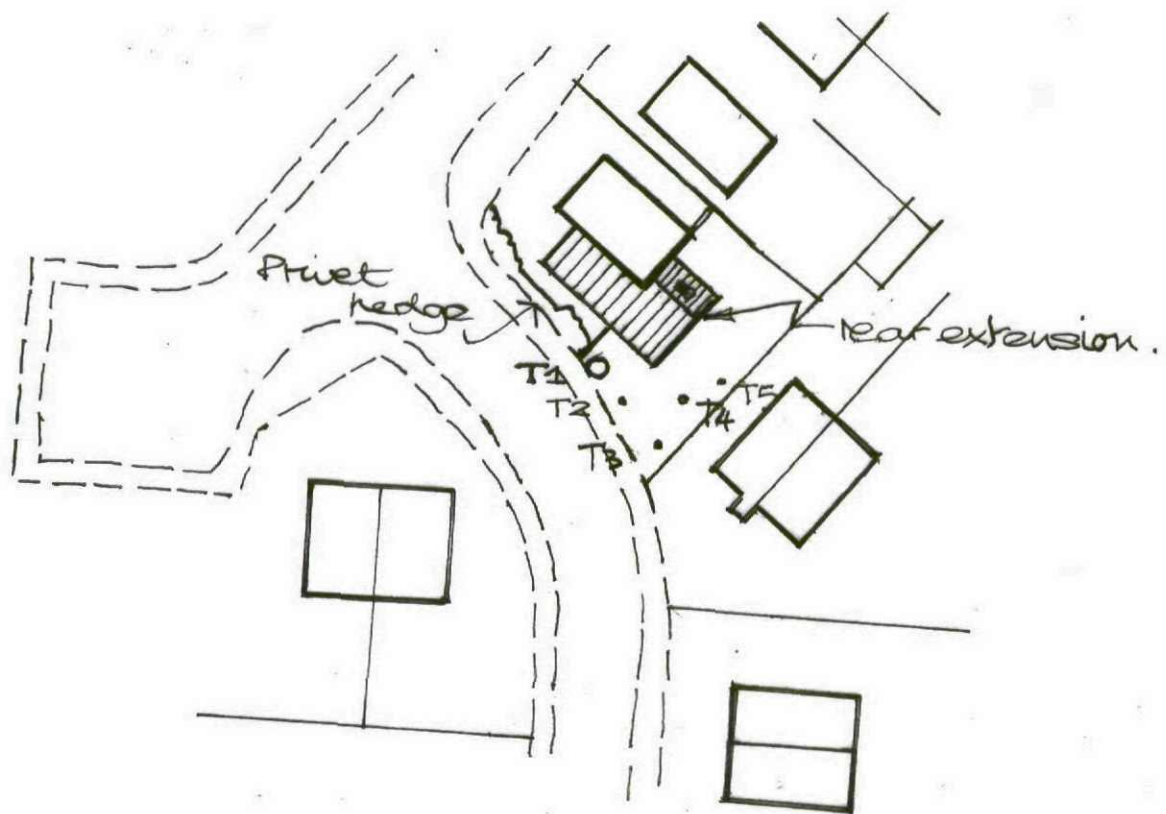

- T1 : conifer
- T2 : Dead tree to be removed.
- T3 : Rowan
- T4 : Flowering Cherry.
- T5 : Holly.

BLOCK/ROOF PLAN
REAR SINGLE STOREY EXTENSION TO
NO 37, PAGNELL AVE., THURNSCOE, S30RF.

SCALE: 1-500.
DWG. NO. JWY/2.