


This drawing is subject to Planning and Building Regulations approval.

Wall cladding colours to be Kingspan Spectrum (or similar approved)


- Onyx RAL 7016
- Basalt RAL 7012
- Adventura RAL 7000
- Moonstone RAL 7035

Roof to be Moonstone, with Onyx fascia and Basalt soffits. Rwps to be Basalt.


Office glazing to be Basalt with look alike panels to mask structure.

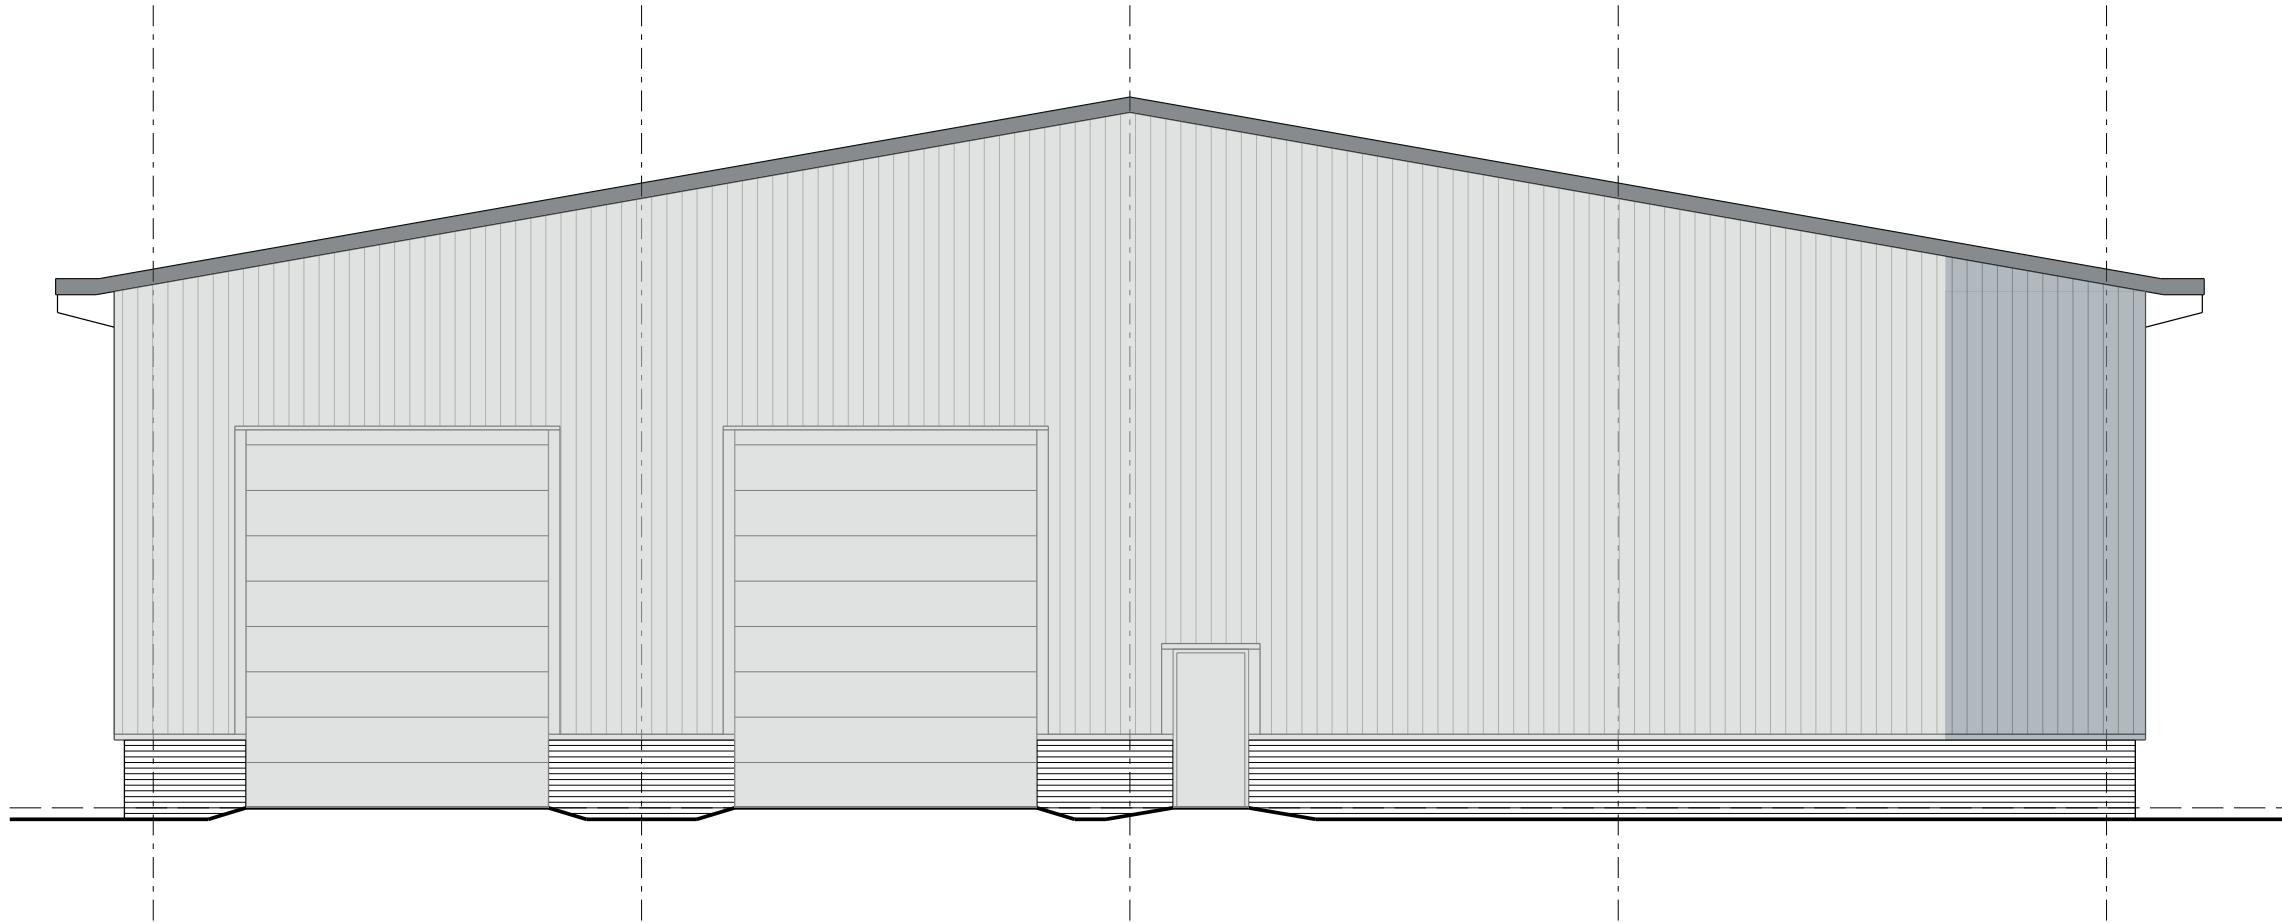


SOUTH EAST ELEVATION.

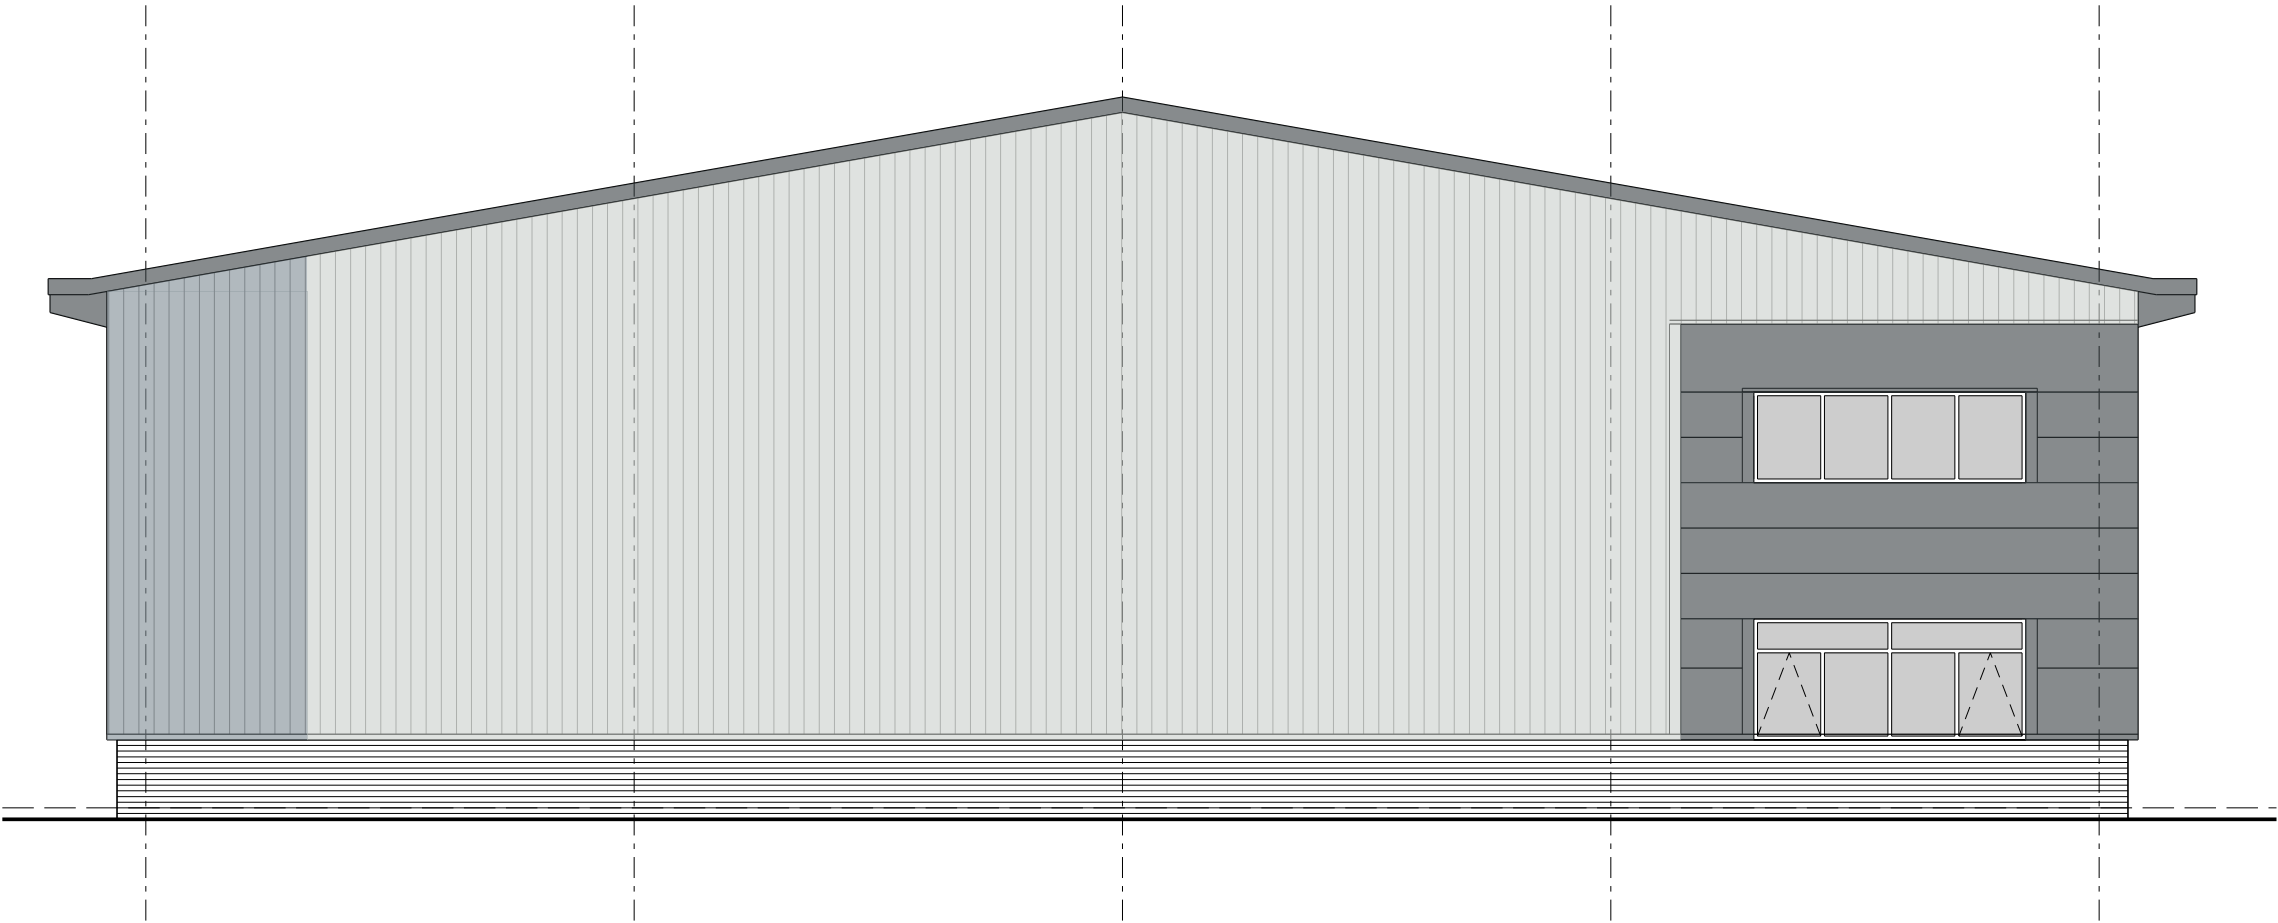

NORTH WEST ELEVATION.

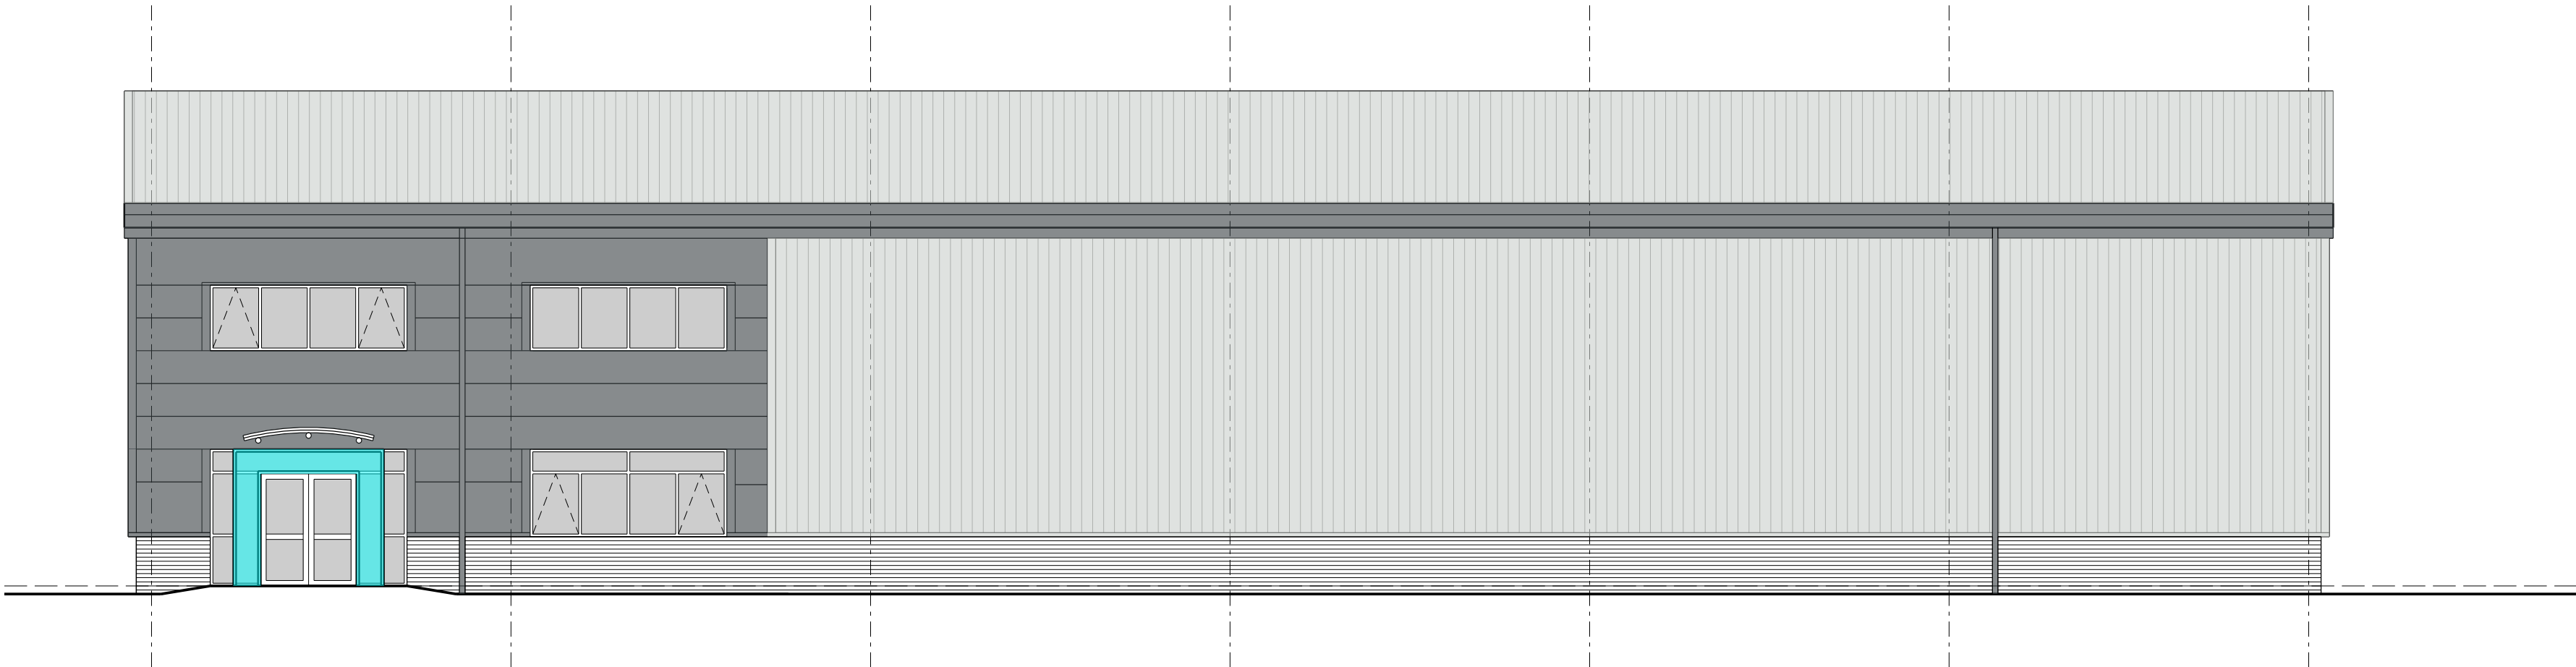

SOUTH WEST ELEVATION.

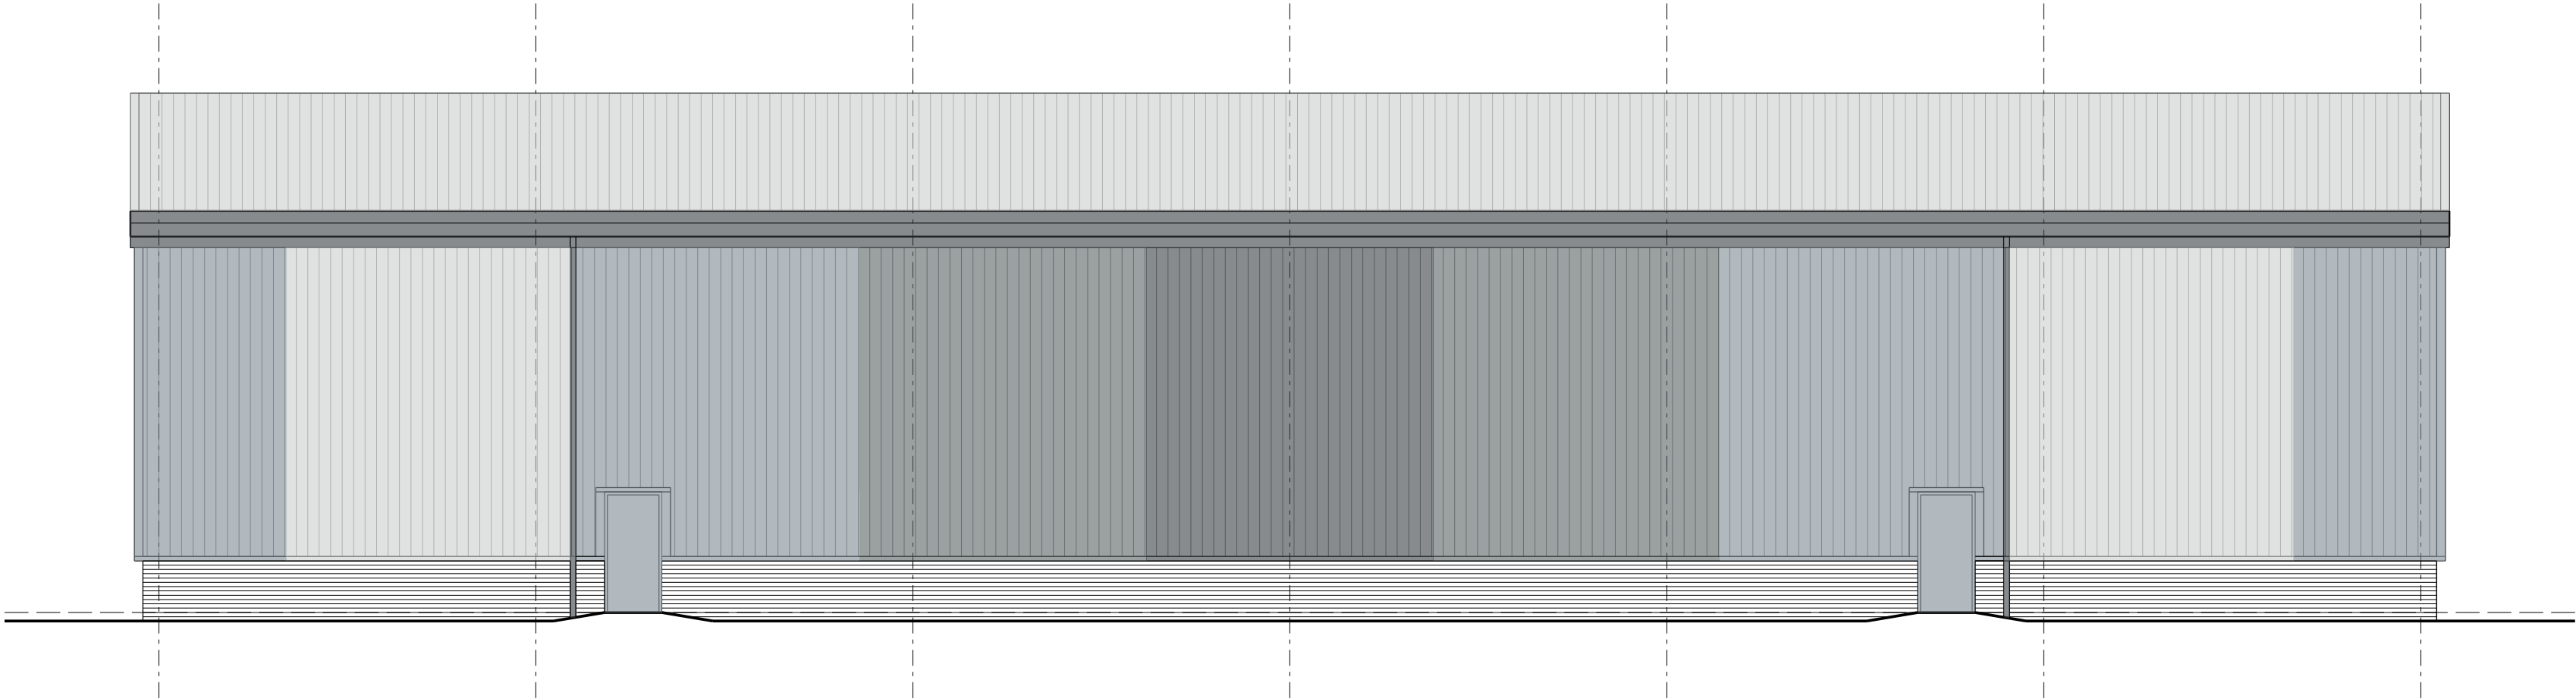

NORTH EAST ELEVATION.

ELEMENT	MATERIALS
Brickwork	Facing brickwork, with natural mortar.
Wall Cladding	HPS200 coated steel trapezoidal cladding systems, laid vertically to main areas. Kingspan Micro-rib KS600/900 MR, laid horizontally to office areas. All to incl. all necessary flashings
Roof	HPS200 coated steel cladding system, with fascia and soffit as shown, incl. all necessary flashings. Roof to have triple skin rooflights to 10% of roof area.
Loading Doors	HPS200 coated steel cladding system.
Office EntranceDoors/Windows	Powder coated aluminium, double glazed, colour ????, with dark grey tinted anti-sun glass & glass look alike infill panels.
Fire Exit Doors	Gloss painted steel.

Note. All colours/materials subject to the approval of the Employer and the Planning Department.

B A -	Glazing amended. Status amended. Issued for infromation	MB MB SW	SW SW NAC	04/15 04/15 03/15
Rev	Description	Drm	VF'd	Date
In accordance with CDM Regulations 7, 11 and 18, any significant risks (as defined in the Approved Code of Practice paragraph 133) relating to the design features shown on this drawing have been identified and are annotated thus:				
☒ No significant risks have been identified.				
☐ Significant risks have been identified - refer to notes on drawing for information on residual risks and any control measures to be employed.				
Refer to the current Designer's Risk Assessment sheets for further details.				
Designer's Signature SW		Date 03/15		

Drawing Status PLANNING

williamsaunders
architecture: engineering: building consultancy
Sheppard Lockton House Tel: 01636 704361
Cafferata Way Fax: 01636 702809
Newark-on-Trent W: wms-saunders.co.uk
Nottinghamshire, NG24 2TN
Also at Leeds, Cardiff, Wlrksworth

Project	Proposed Industrial Development, Ashroyd Business Park, Plot 2, Barnsley.		
Client	Ackroyd & Abbott Ltd		
Title	Unit 5 - Elevations.		
Drawn SW	Date March 2015	Scale 1:100	@ A1
Discipline Arch.	Project Number 9018	Drawing Number (D)09	Revision B