




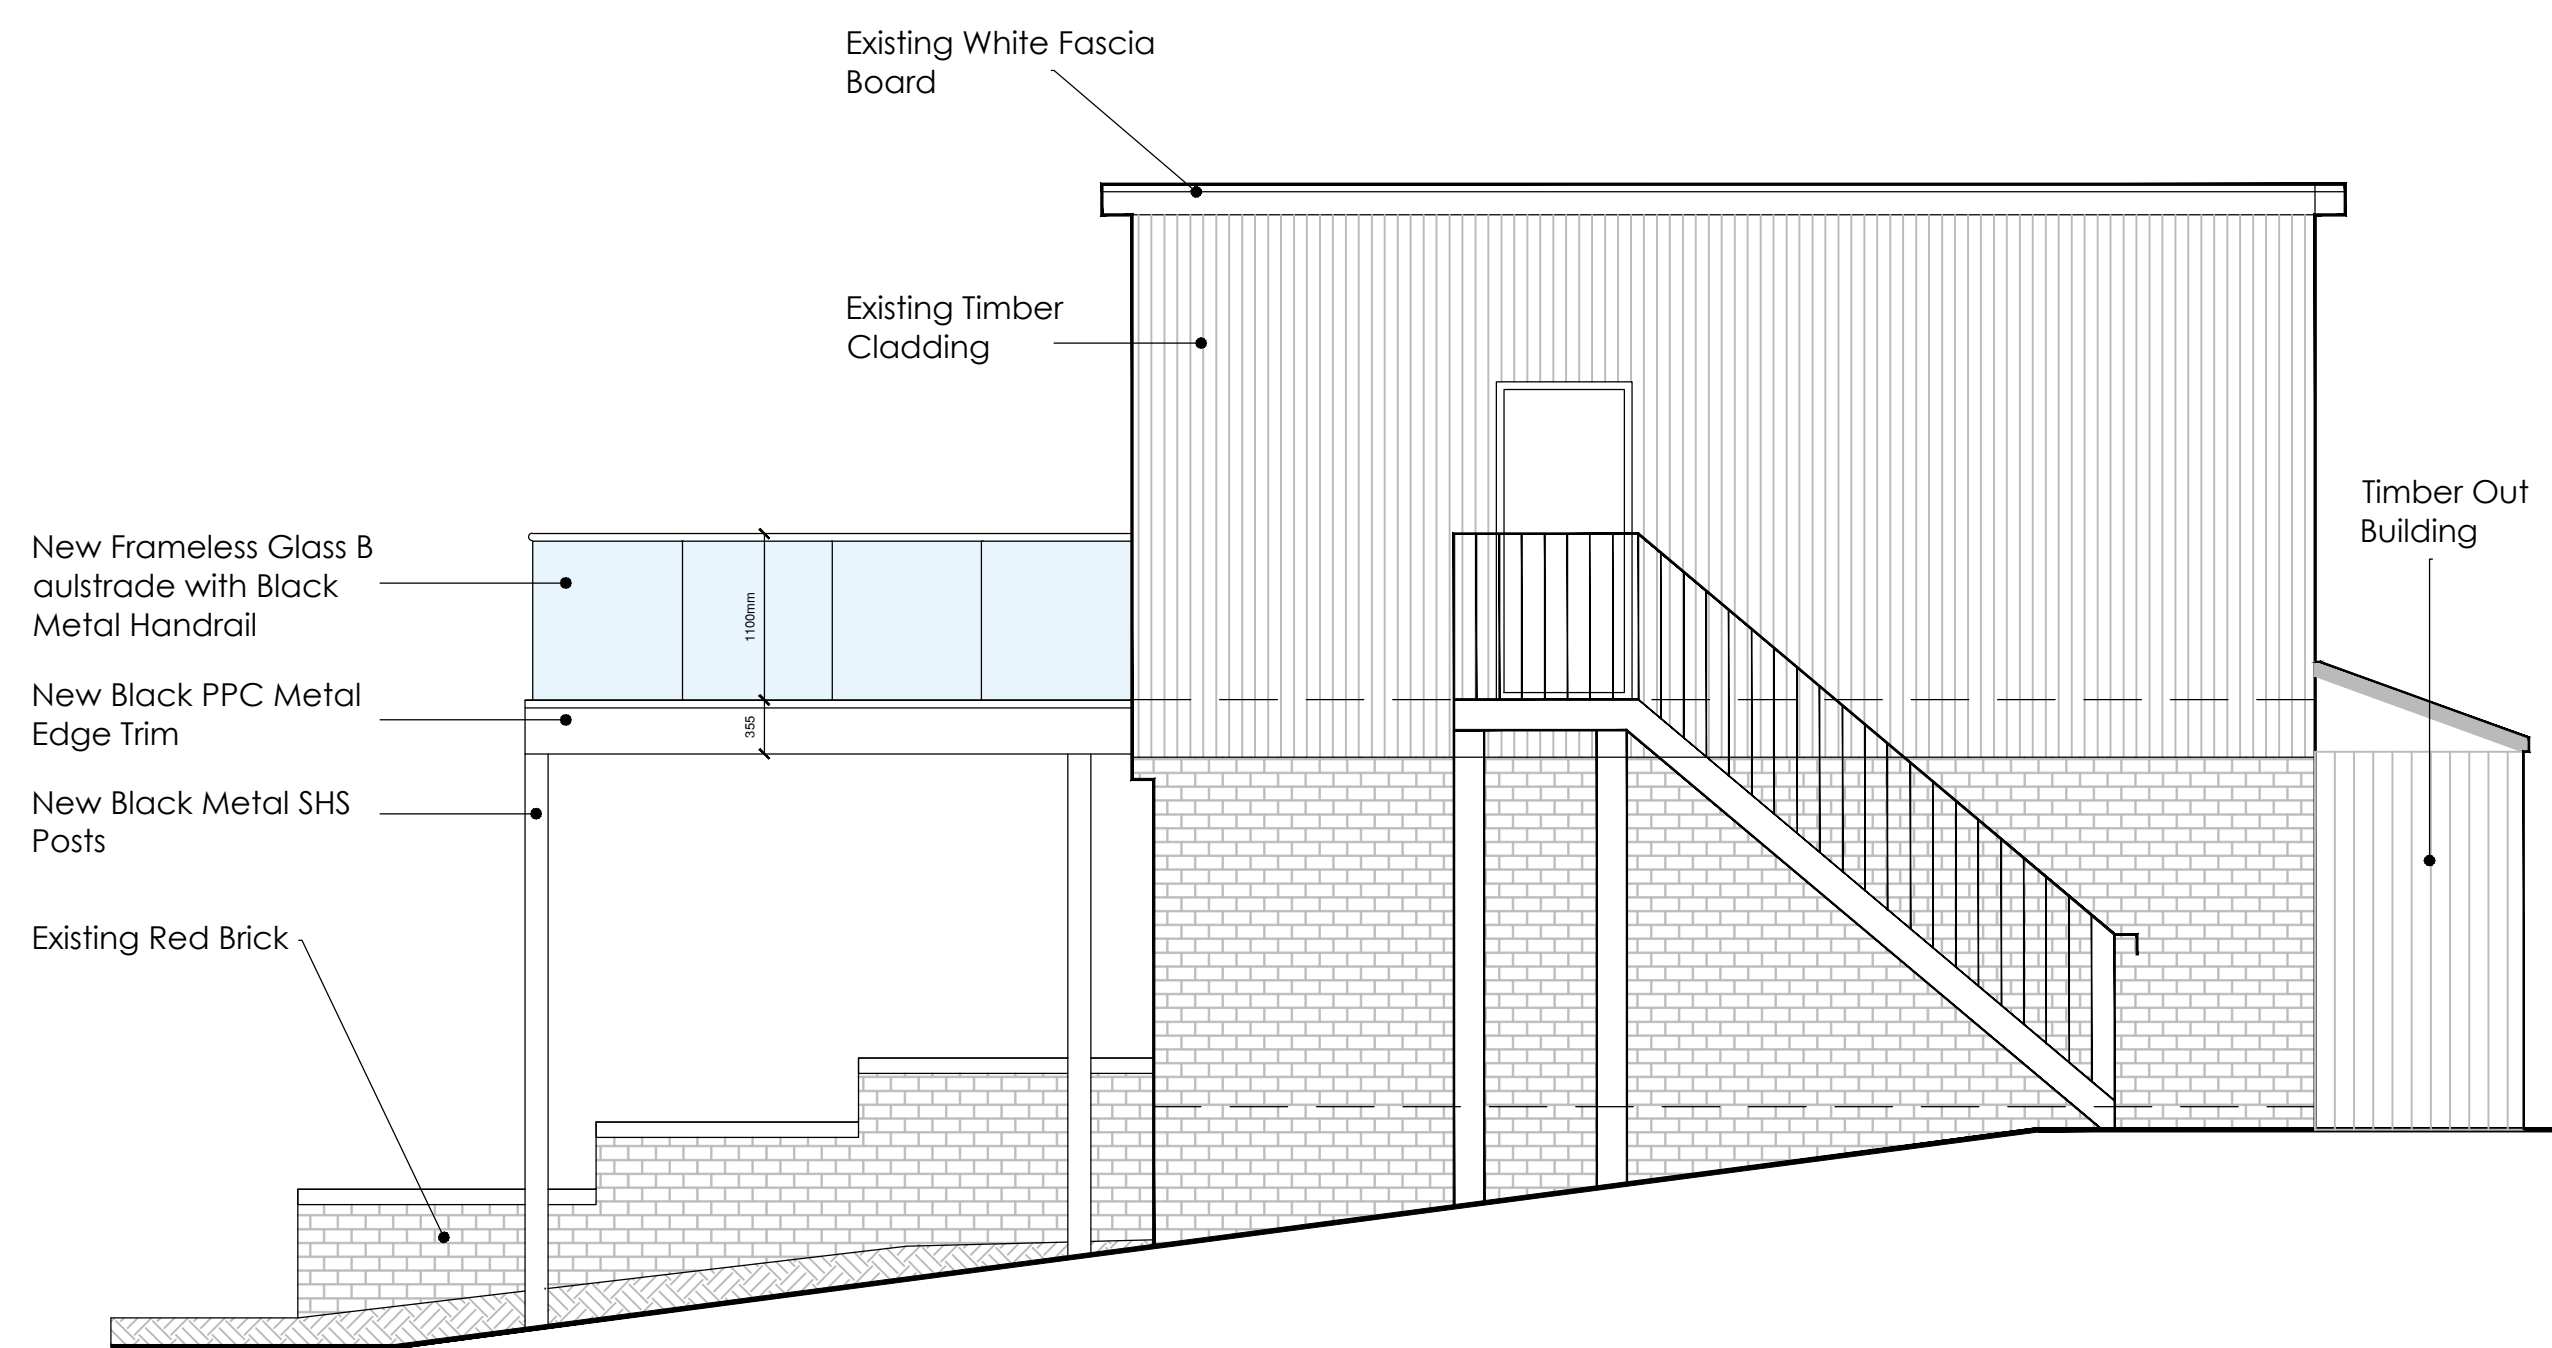


LHS ELEVATION as Proposed
scale 1:50 @ A1

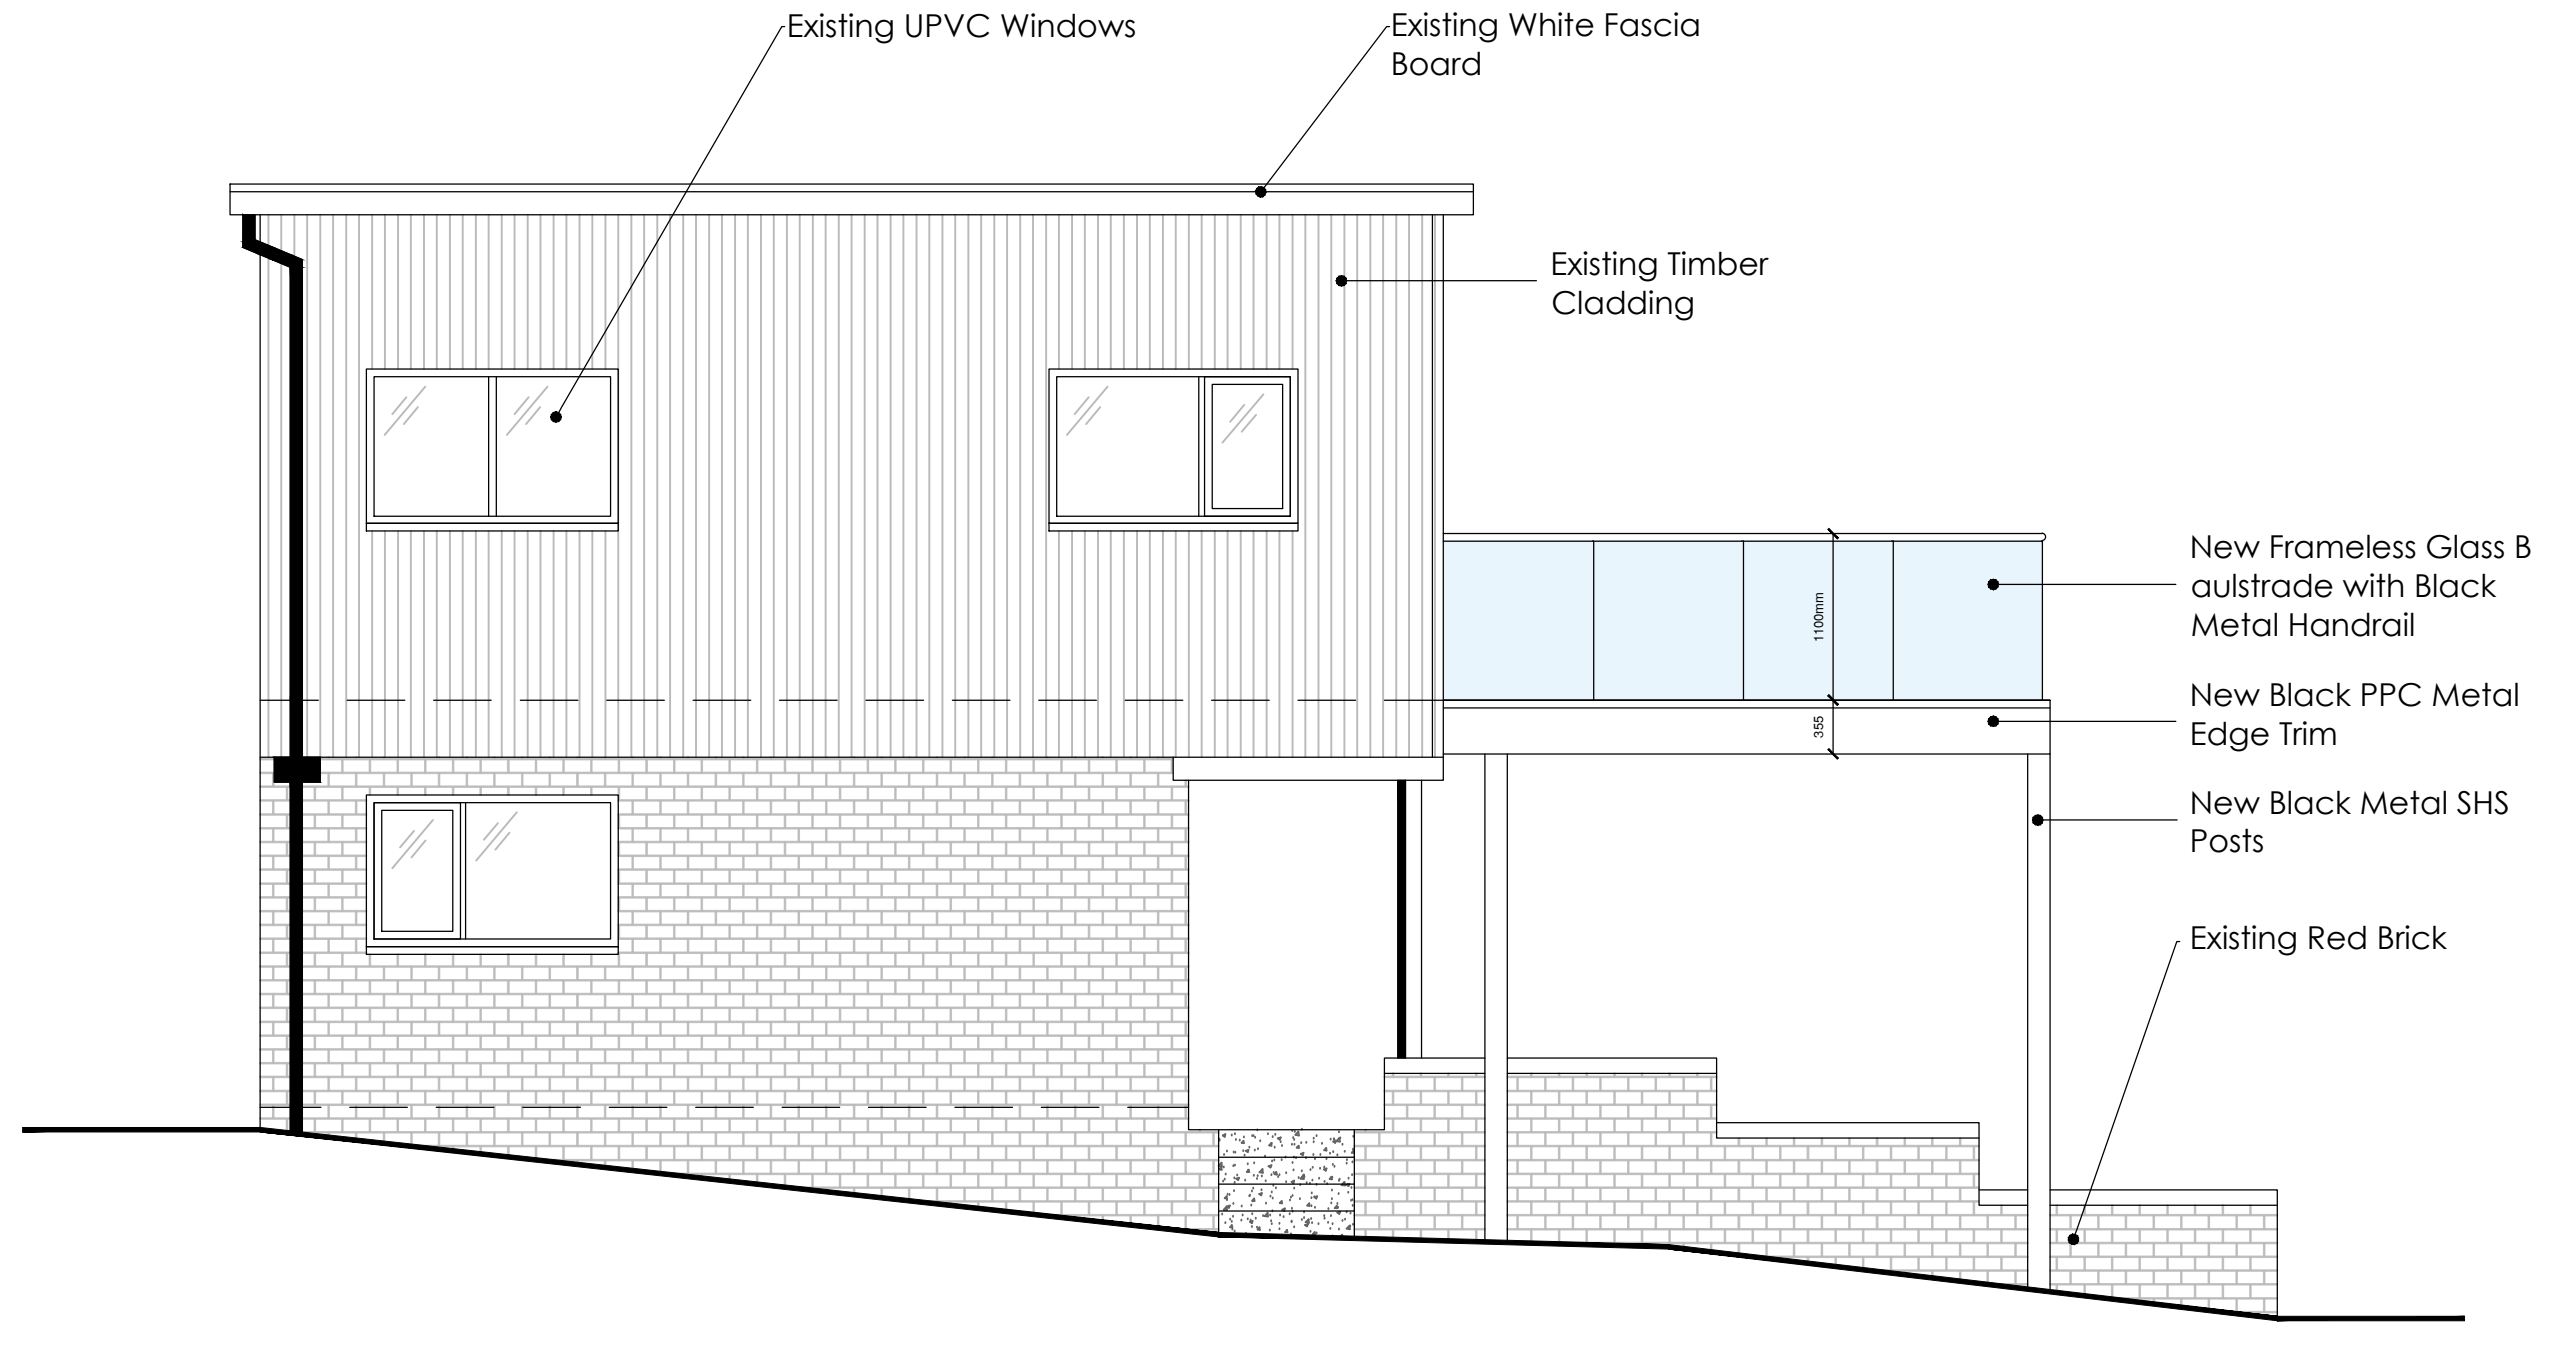


RHS ELEVATION as Proposed
scale 1:50 @ A1

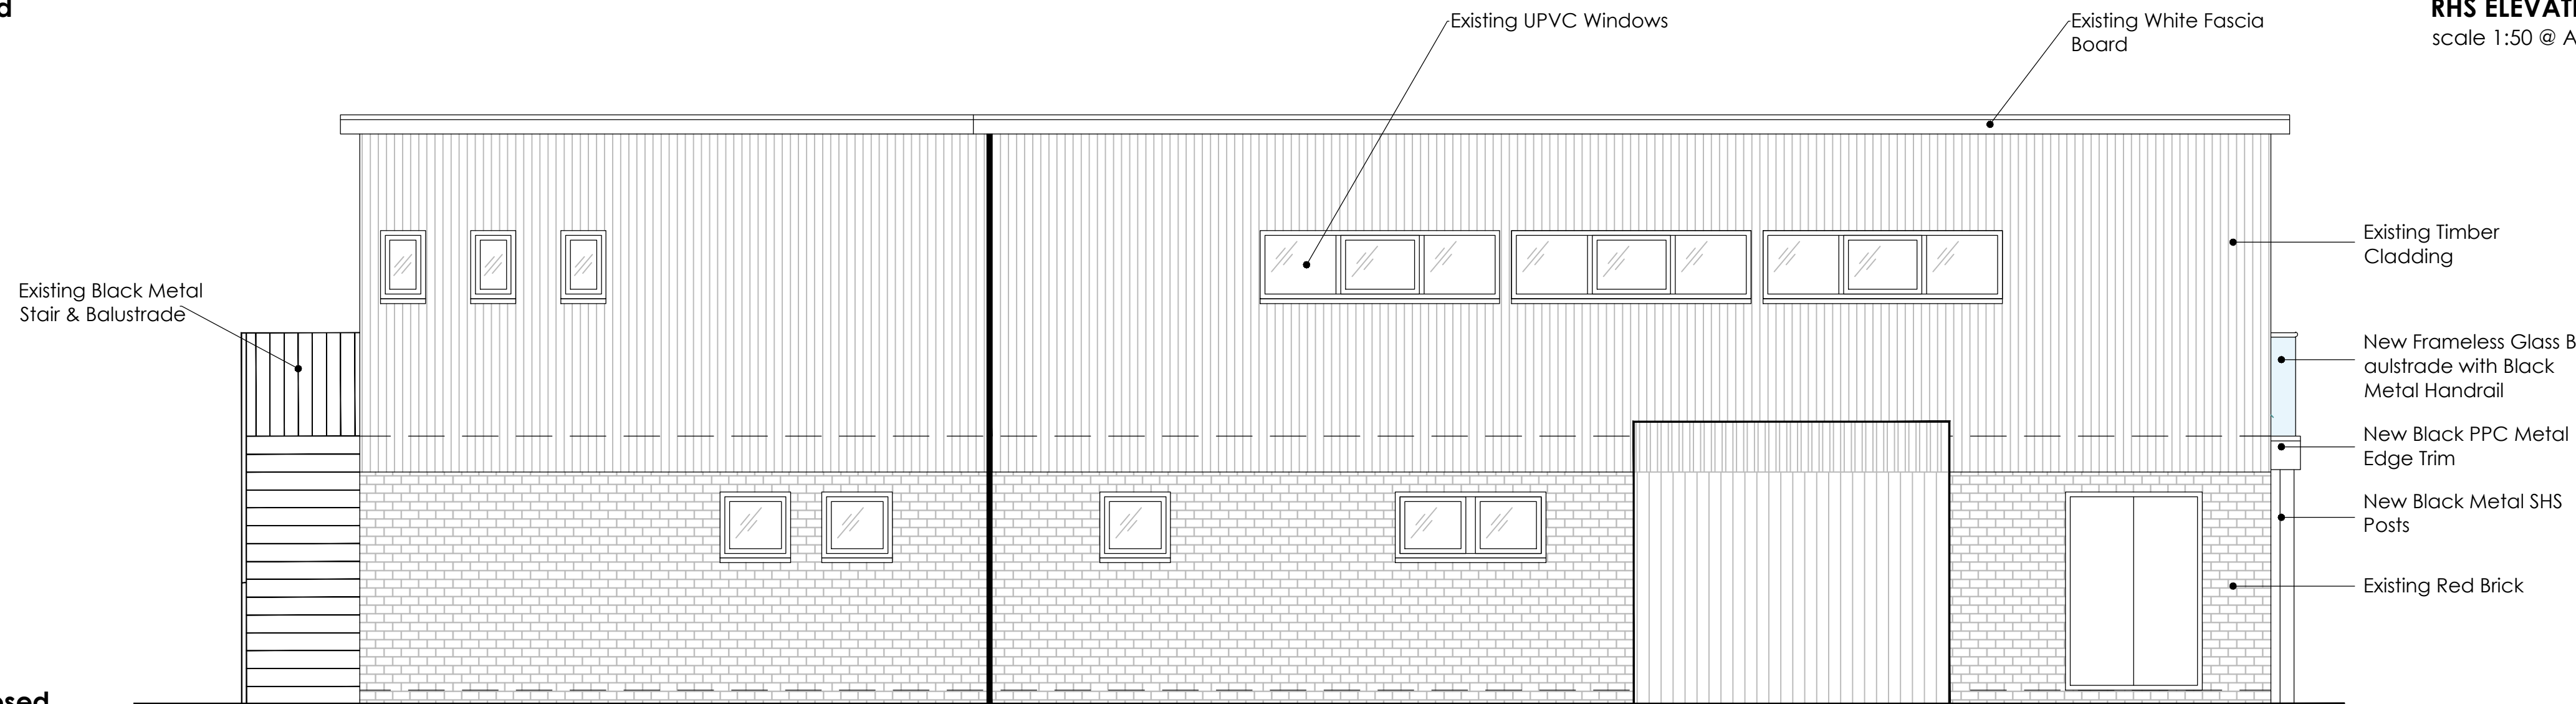


FRONT ELEVATION as Proposed
scale 1:50 @ A1

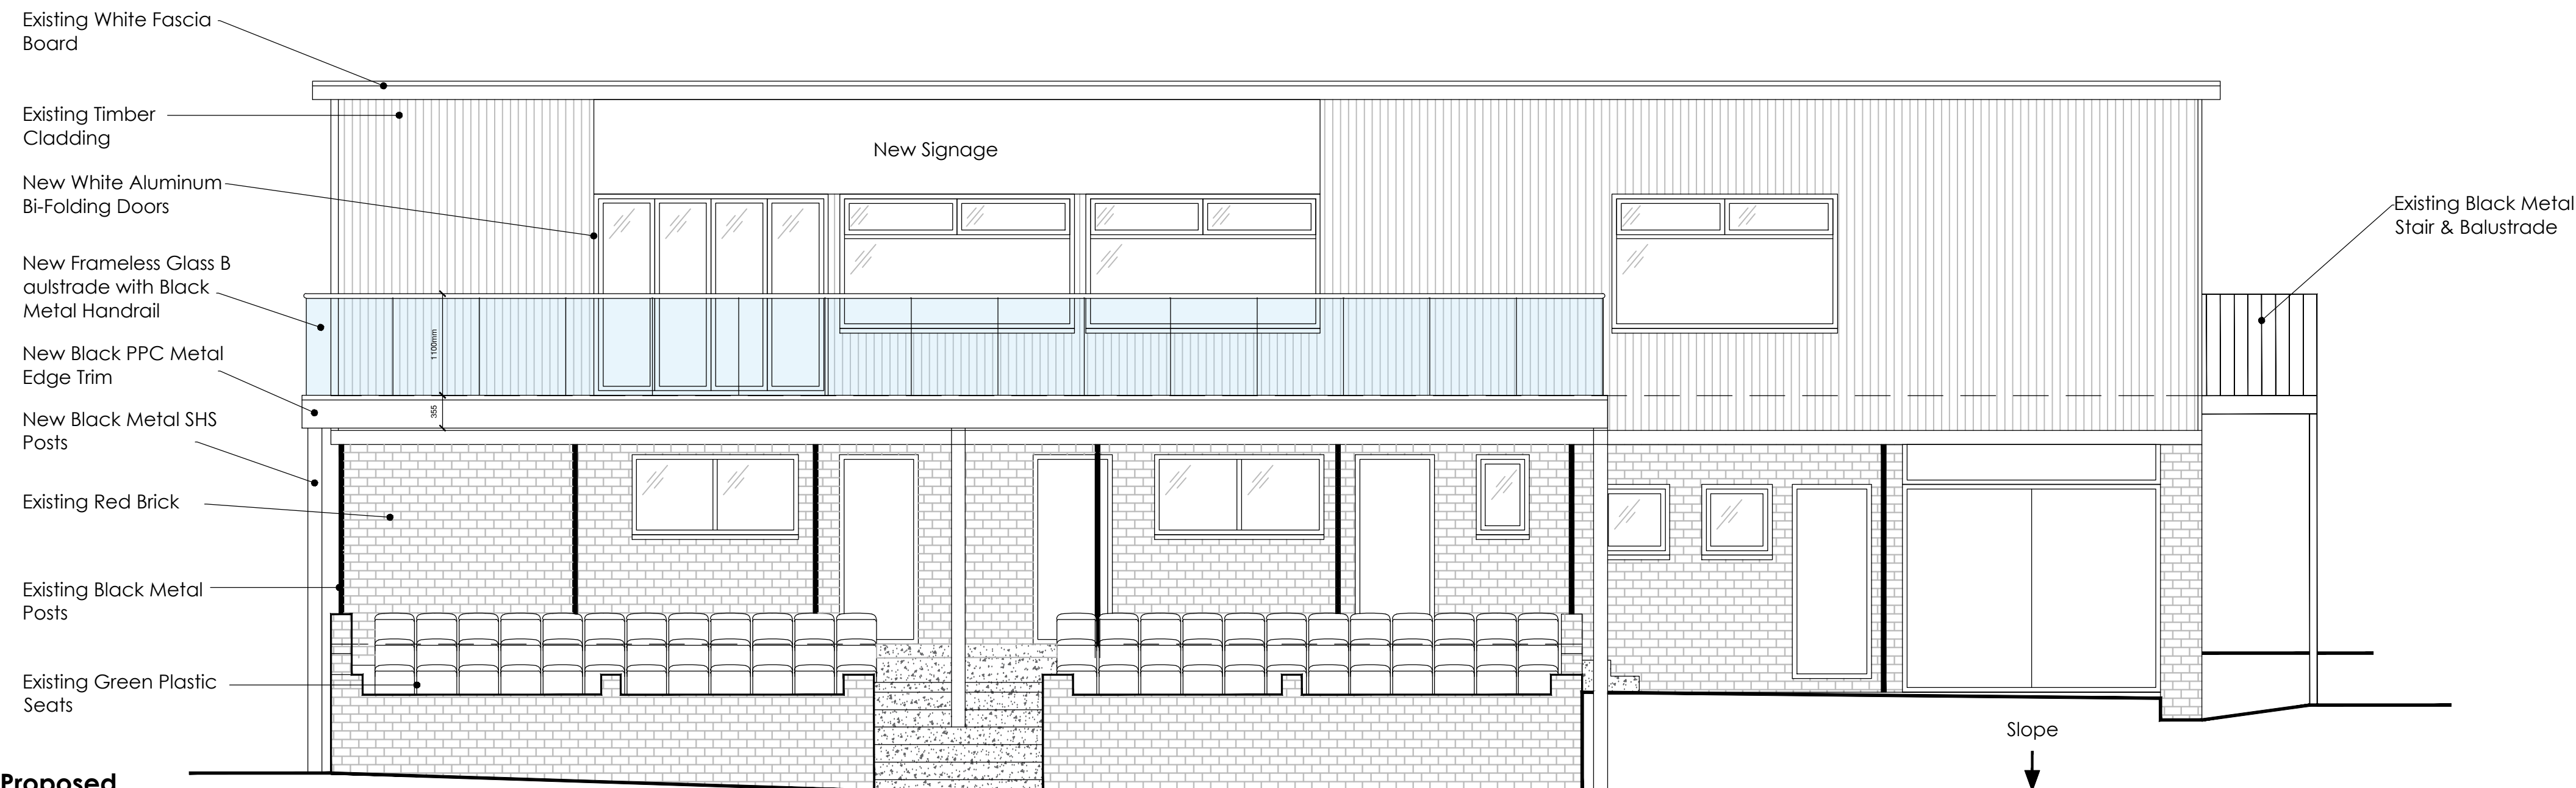

REAR ELEVATION as Proposed
scale 1:50 @ A1

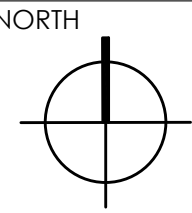

NOTES:
This drawing is produced for use in this project only and may not be used for any other purpose. We accept no liability for the use of this drawing other than the purpose for which it was intended in connection with this project as recorded on the title block. Please contact the author for any further information. This drawing may not be reproduced in any form without prior written agreement. Do not scale from the drawing, use written dimensions only.

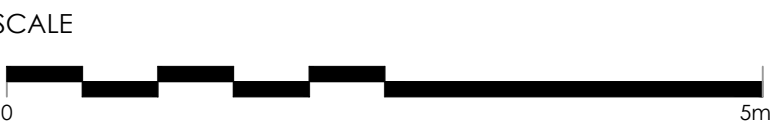

REV	DESCRIPTION	DATE	REVISED	CHECKED
-	-	-	-	-

Planning				
CLIENT Elsecar Cricket Club.				
PROJECT Balcony Construction Works @ Elsecar Cricket Club, Armroyd Lane.				
TITLE Elevations as Proposed				
SCALE 1:50 @ A1	DATE 30/03/2021	DRAWN AF	CHECKED DD	
FILE / DRAWING NAME				REV CODE
PROJECT NR WACBLD				UNIQUE NR (20)001
				-