


The general contractor is responsible for the verification of all dimensions on site and the accuracy of the information or any discrepancy.

The state of information provided is to be used as a guide only. A copy of the drawing shall be printed to not conveyed by the paper copy.

Readers:
Rev A
Layout updated to be based on topographical data. Drawing status updated to show approval.
13.10.2008

Rev B
Window added to first floor landing on plot 1.
27.11.2008
RJ

Rev C
Window on first floor plot 1 increased in size. Updated in site section updated in line with site plans.
09.12.2008
RJ

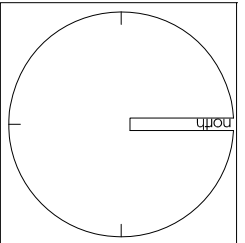


drawing status
■ approved
□ construction
□ preliminary
□ record
□ information
□ comment
□ tender

Scale 1:200, 1:50 & 1:25 @ A1
Date 08/09/08
Drawn DWJ
Drawn 12/18-12/01/C




Site Layout, GA Plan
6no. 3 bed House
Colley Cres. - Kendray
Infill site 10

Schedule of Accommodation
1no. 3 bed 5 person House - 86m² (925ft²) (Plot 1)
5no. 3 bed 5 person House - 86m² (925ft²)

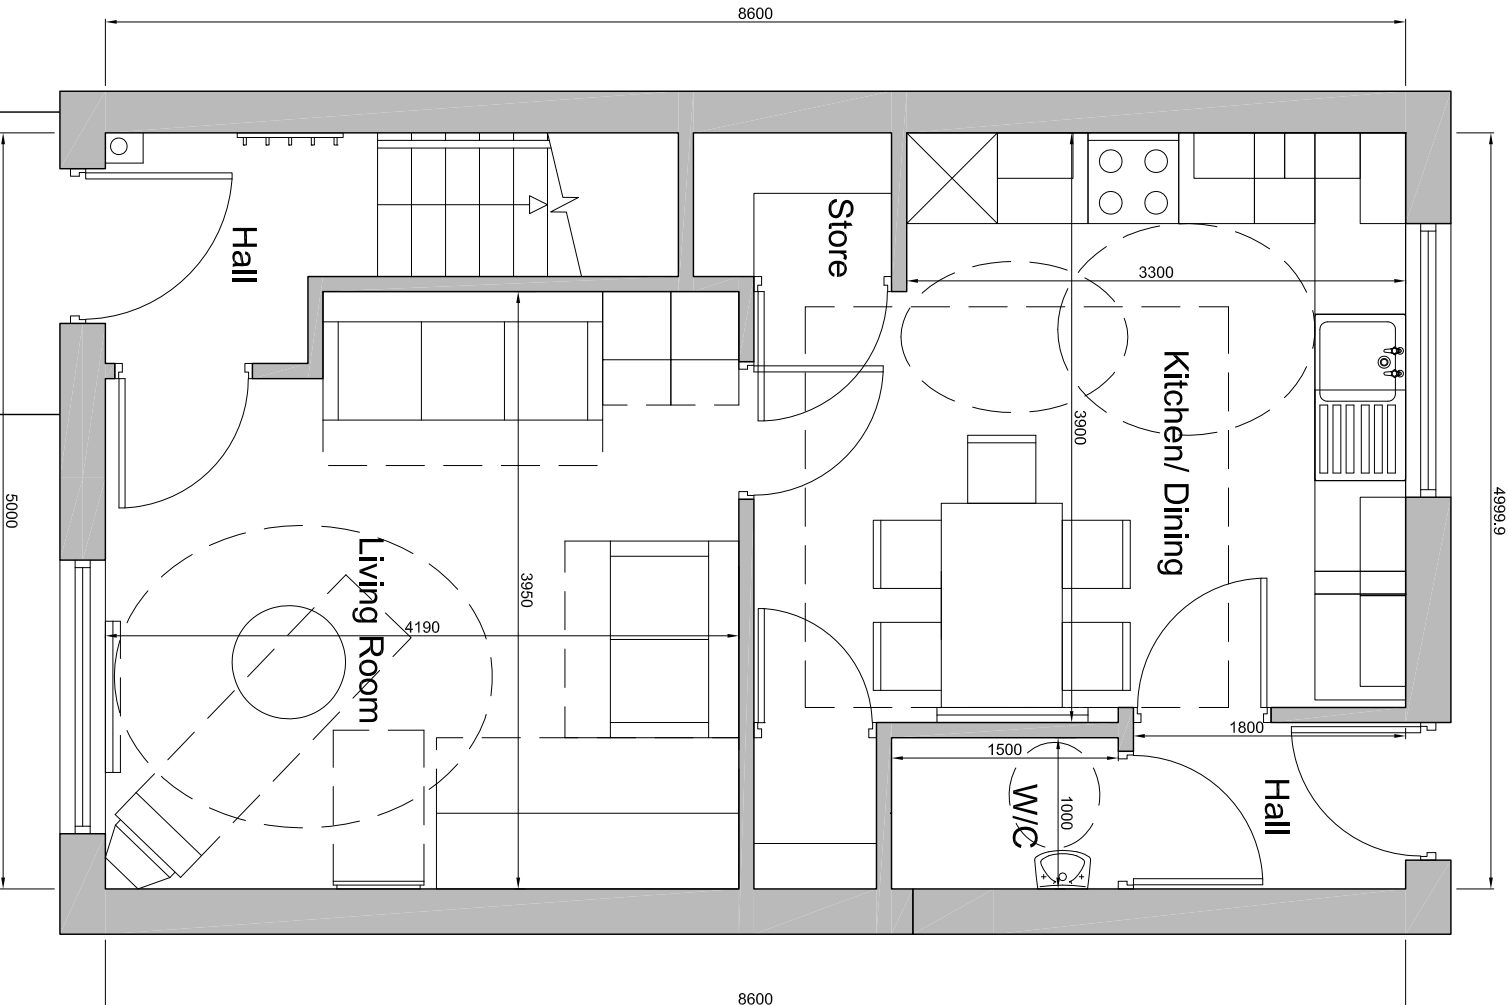


Plot 2 - 3 Bed House - Ground Floor Plan

3B5P 2 Storey House (Scale 1:50)

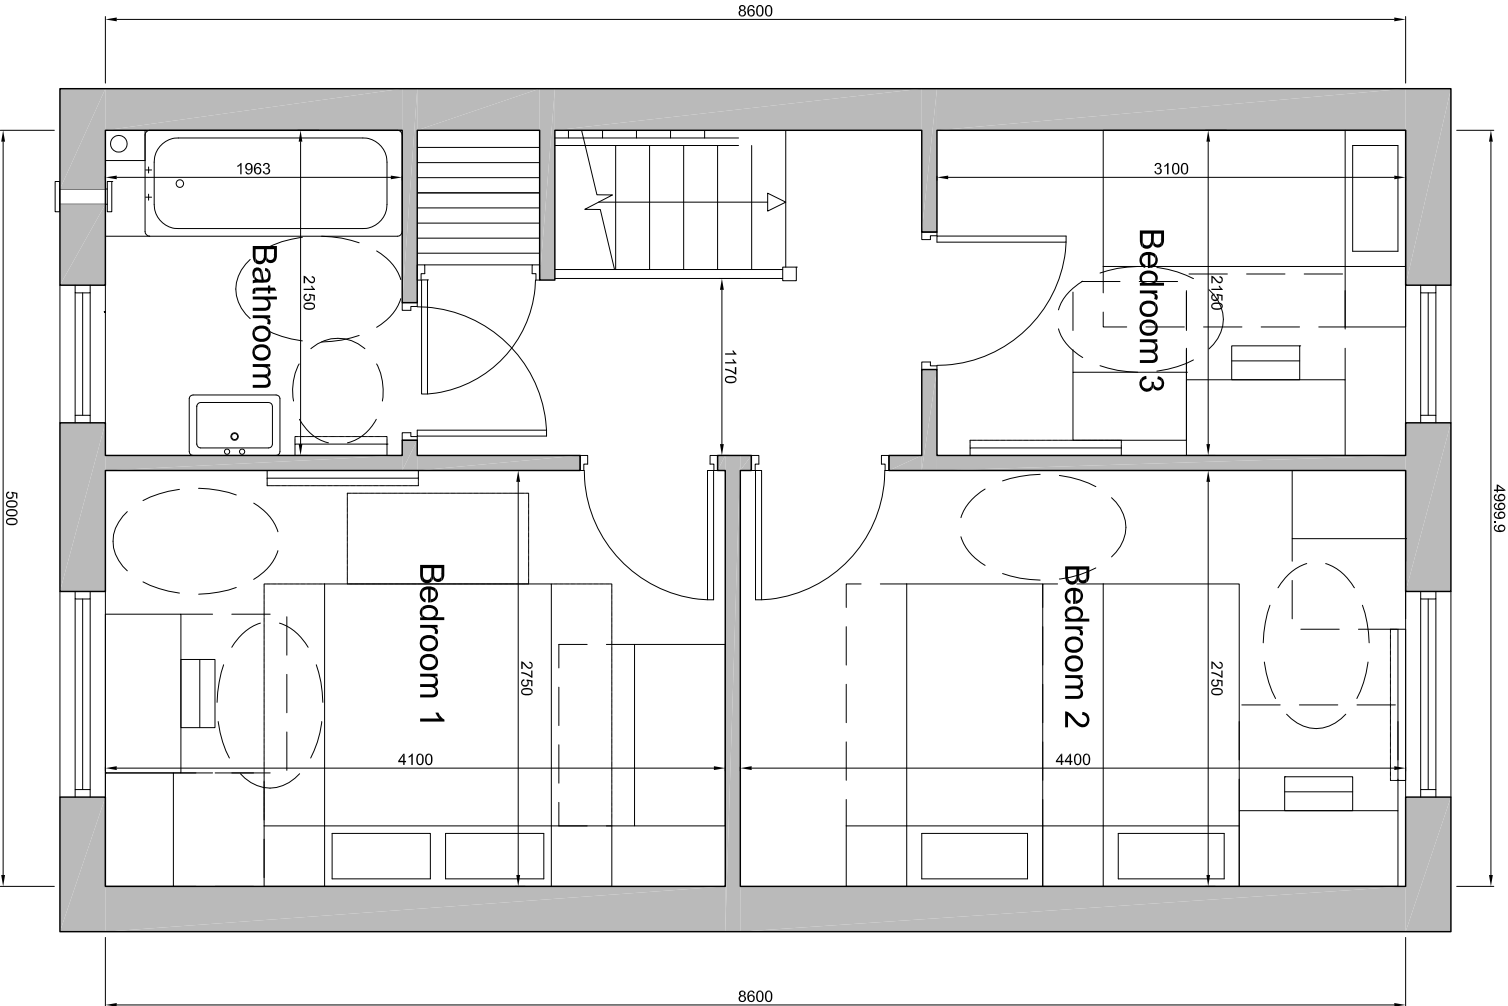


Plot 2 - 3 Bed House - First Floor Plan

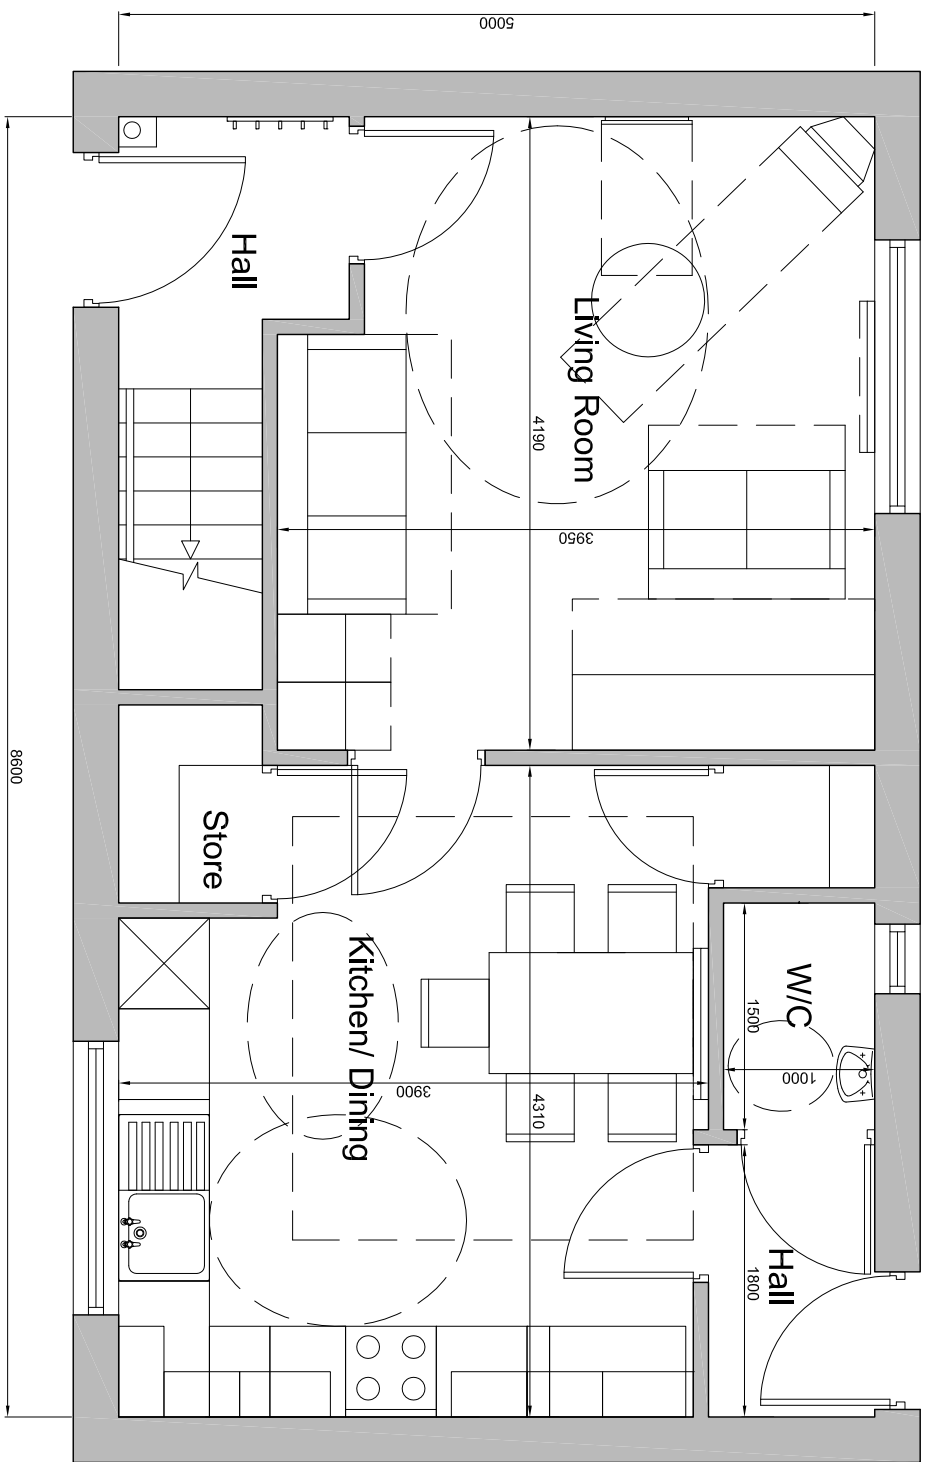


Plot 1 - 3 Bed House - Ground Floor Plan


3B5P 2 Storey House (Scale 1:50)

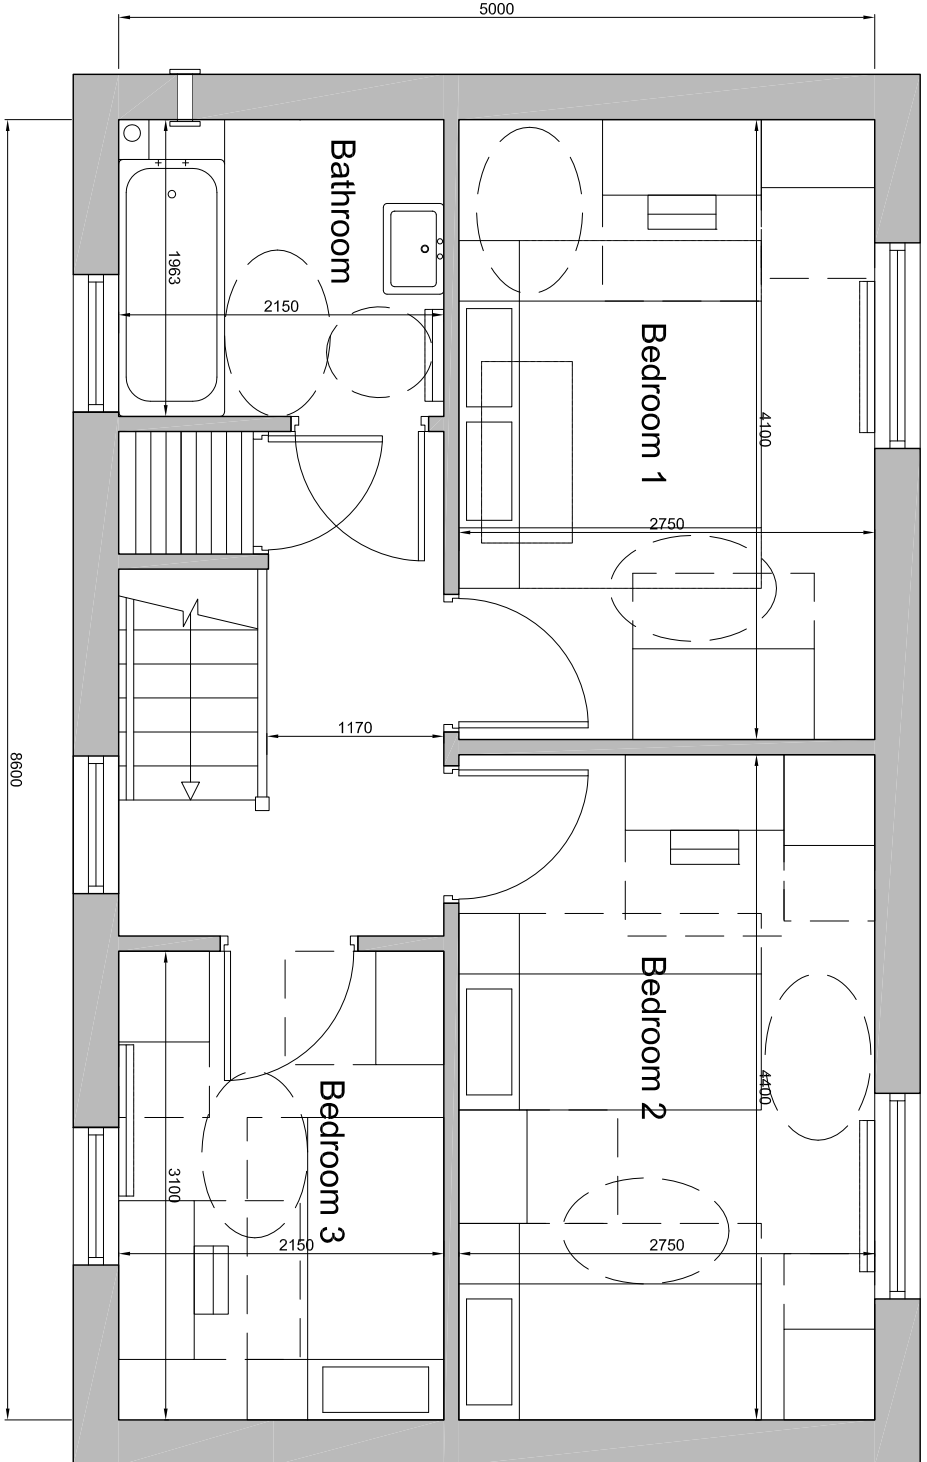


Plot 1 - 3 Bed House - First Floor Plan

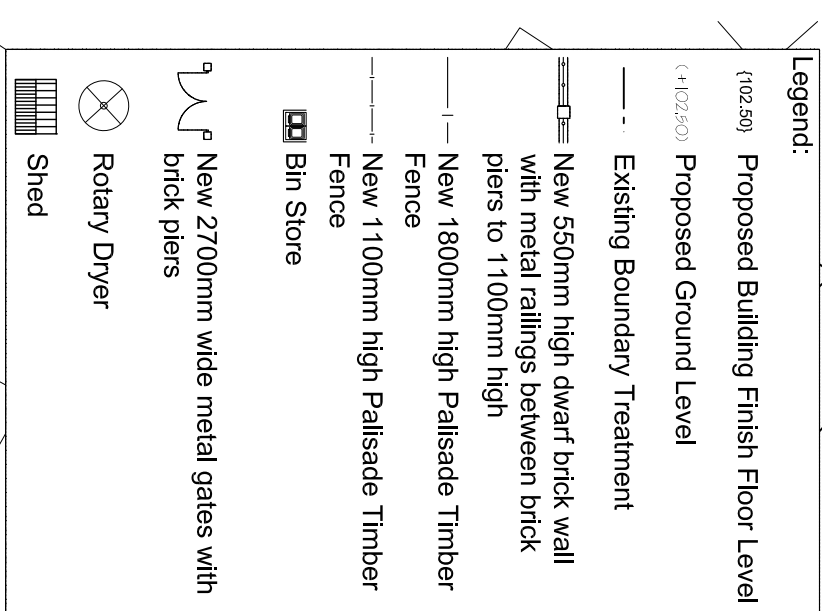

Site 10 Site Plan (Scale 1:200)

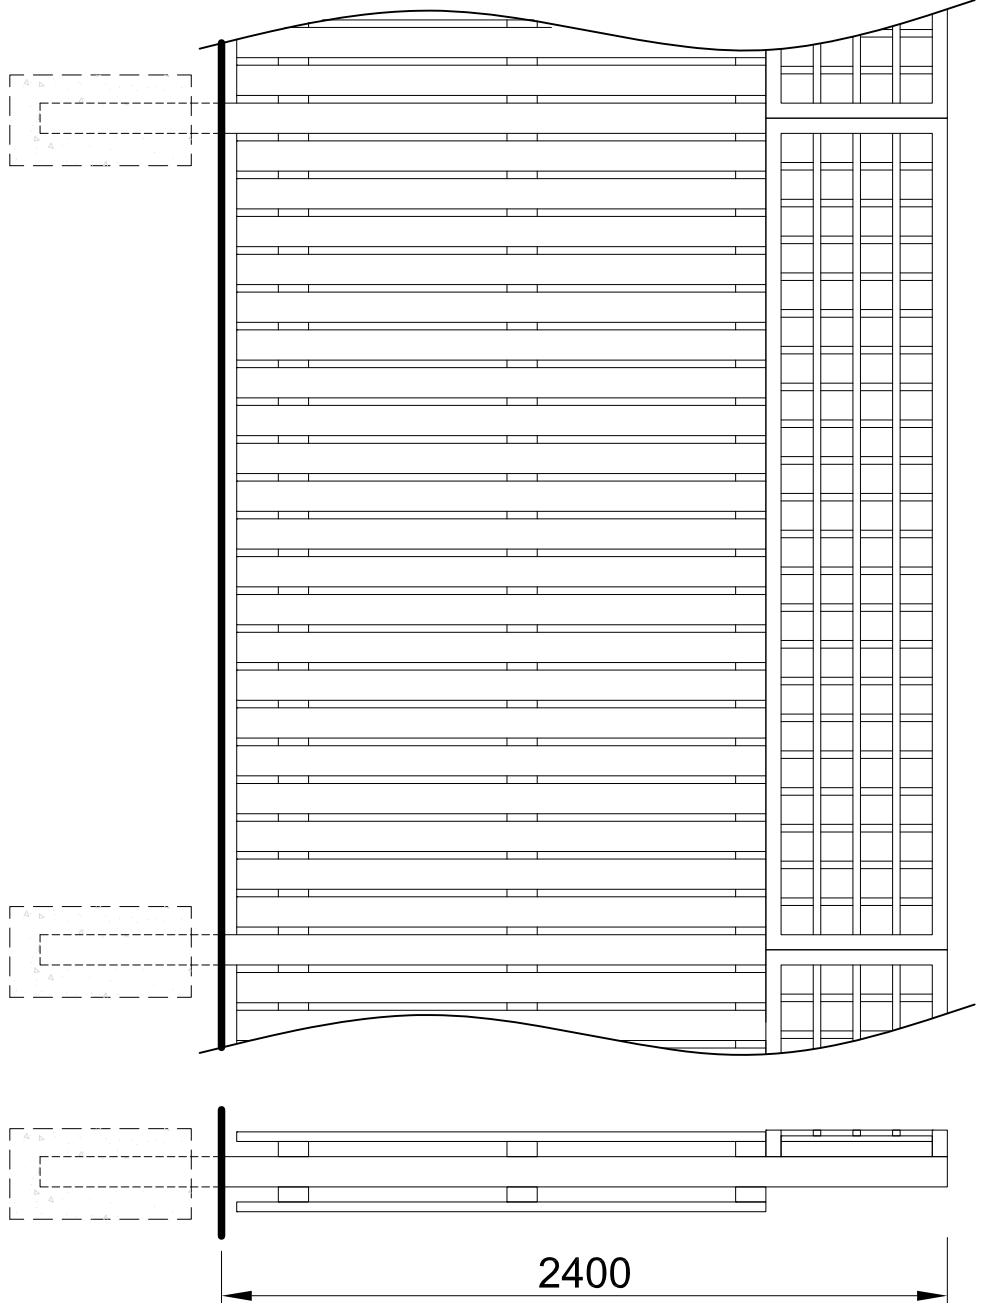

Fencing Details (Scale 1:25)

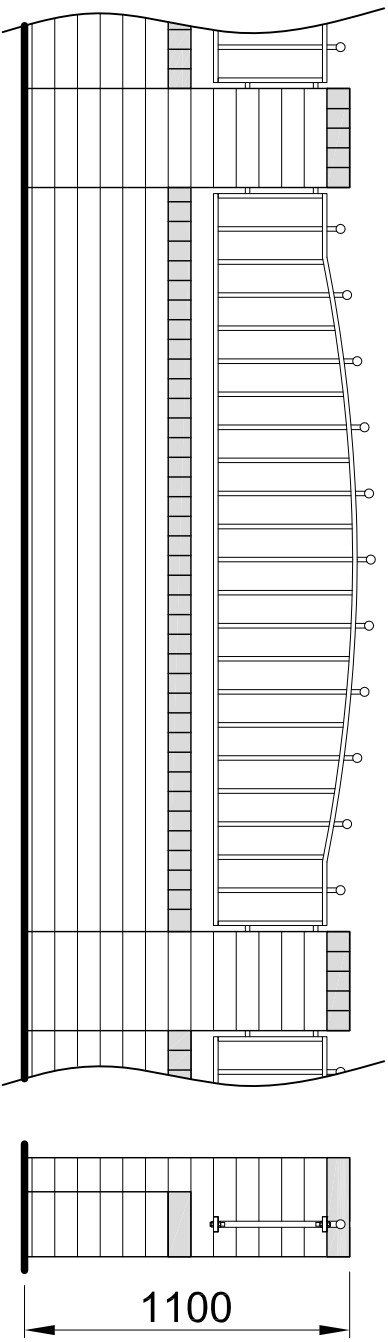

Section

