

NOTES



©SIDLEYS - THE COPYRIGHT OF ALL OR PART OF THIS DRAWING RESITS WITH SIDLEYS CHARTERED SURVEYORS.
ALL DIMENSIONS SHALL BE CHECKED BY THE PARTY TO WHOM THE DRAWING HAS BEEN ISSUED.
ANY DISCREPANCIES SHALL BE BROUGHT TO THE ATTENTION OF SIDLEYS.

DO NOT SCALE FROM THIS DRAWING.

THIS DRAWING HAS BEEN REPRODUCED FROM INFORMATION PROVIDED BY WINCORE NIDDOFF AND HAS NOT BEEN SUBJECT OF A MEASURED SURVEY BY SIDLEYS CHARTERED SURVEYORS.

THE INFORMATION PROVIDED ON THIS DRAWING IS SPECIFICALLY TO IDENTIFY THE LOCATION OF AUTOMATED TLL MACHINES(S) AND SHALL NOT BE USED FOR ANY OTHER PURPOSE.

ASSUMES NO LEVEL DIFFERENCE BETWEEN INTERNAL FLOOR LEVEL & EXTERNAL GROUND LEVEL.

 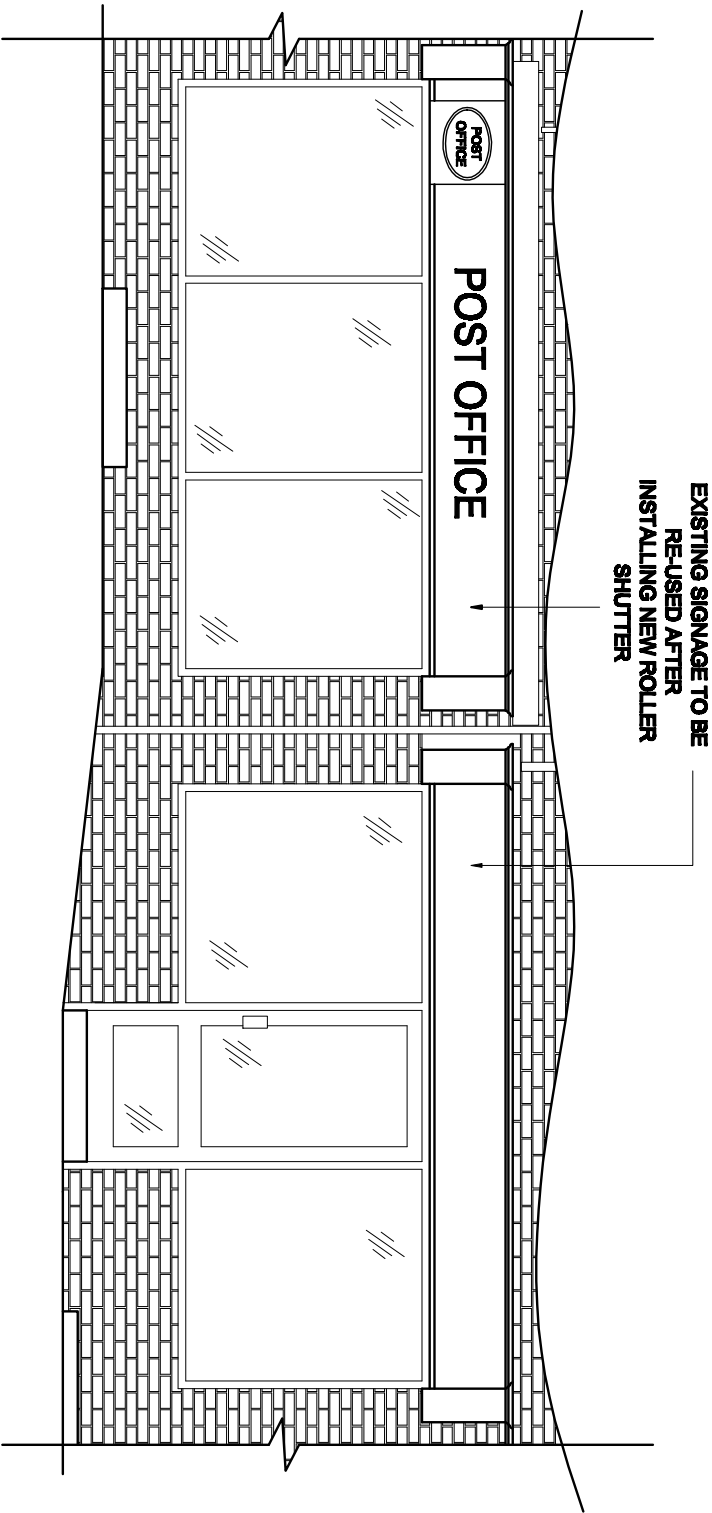

FRONT ELEVATION AS EXISTING

PHOTO OF EXISTING FRONT ELEVATION

Rev:		Date:		Details:	
Date	MAY 09	Job No.	8/0211/031	Client	66 POGMOOR ROAD, BARNSLEY, SOUTH YORKSHIRE, S75 2EF
Scale	1:100 @ A3	Dwg. No.	04	Title	FRONT ELEVATION AS EXISTING
				<div><div><div>Sidleys</div><div>CHARTERED SURVEYORS</div></div><div><div>6, King Edward Street, Oxford, OX1 4JL.</div><div>Telephone (01865) 726016, Facsimile (01865) 791493</div><div>www.sidleys.co.uk</div></div><div><div><div><div></div></div><div>RICS</div></div></div></div>	