



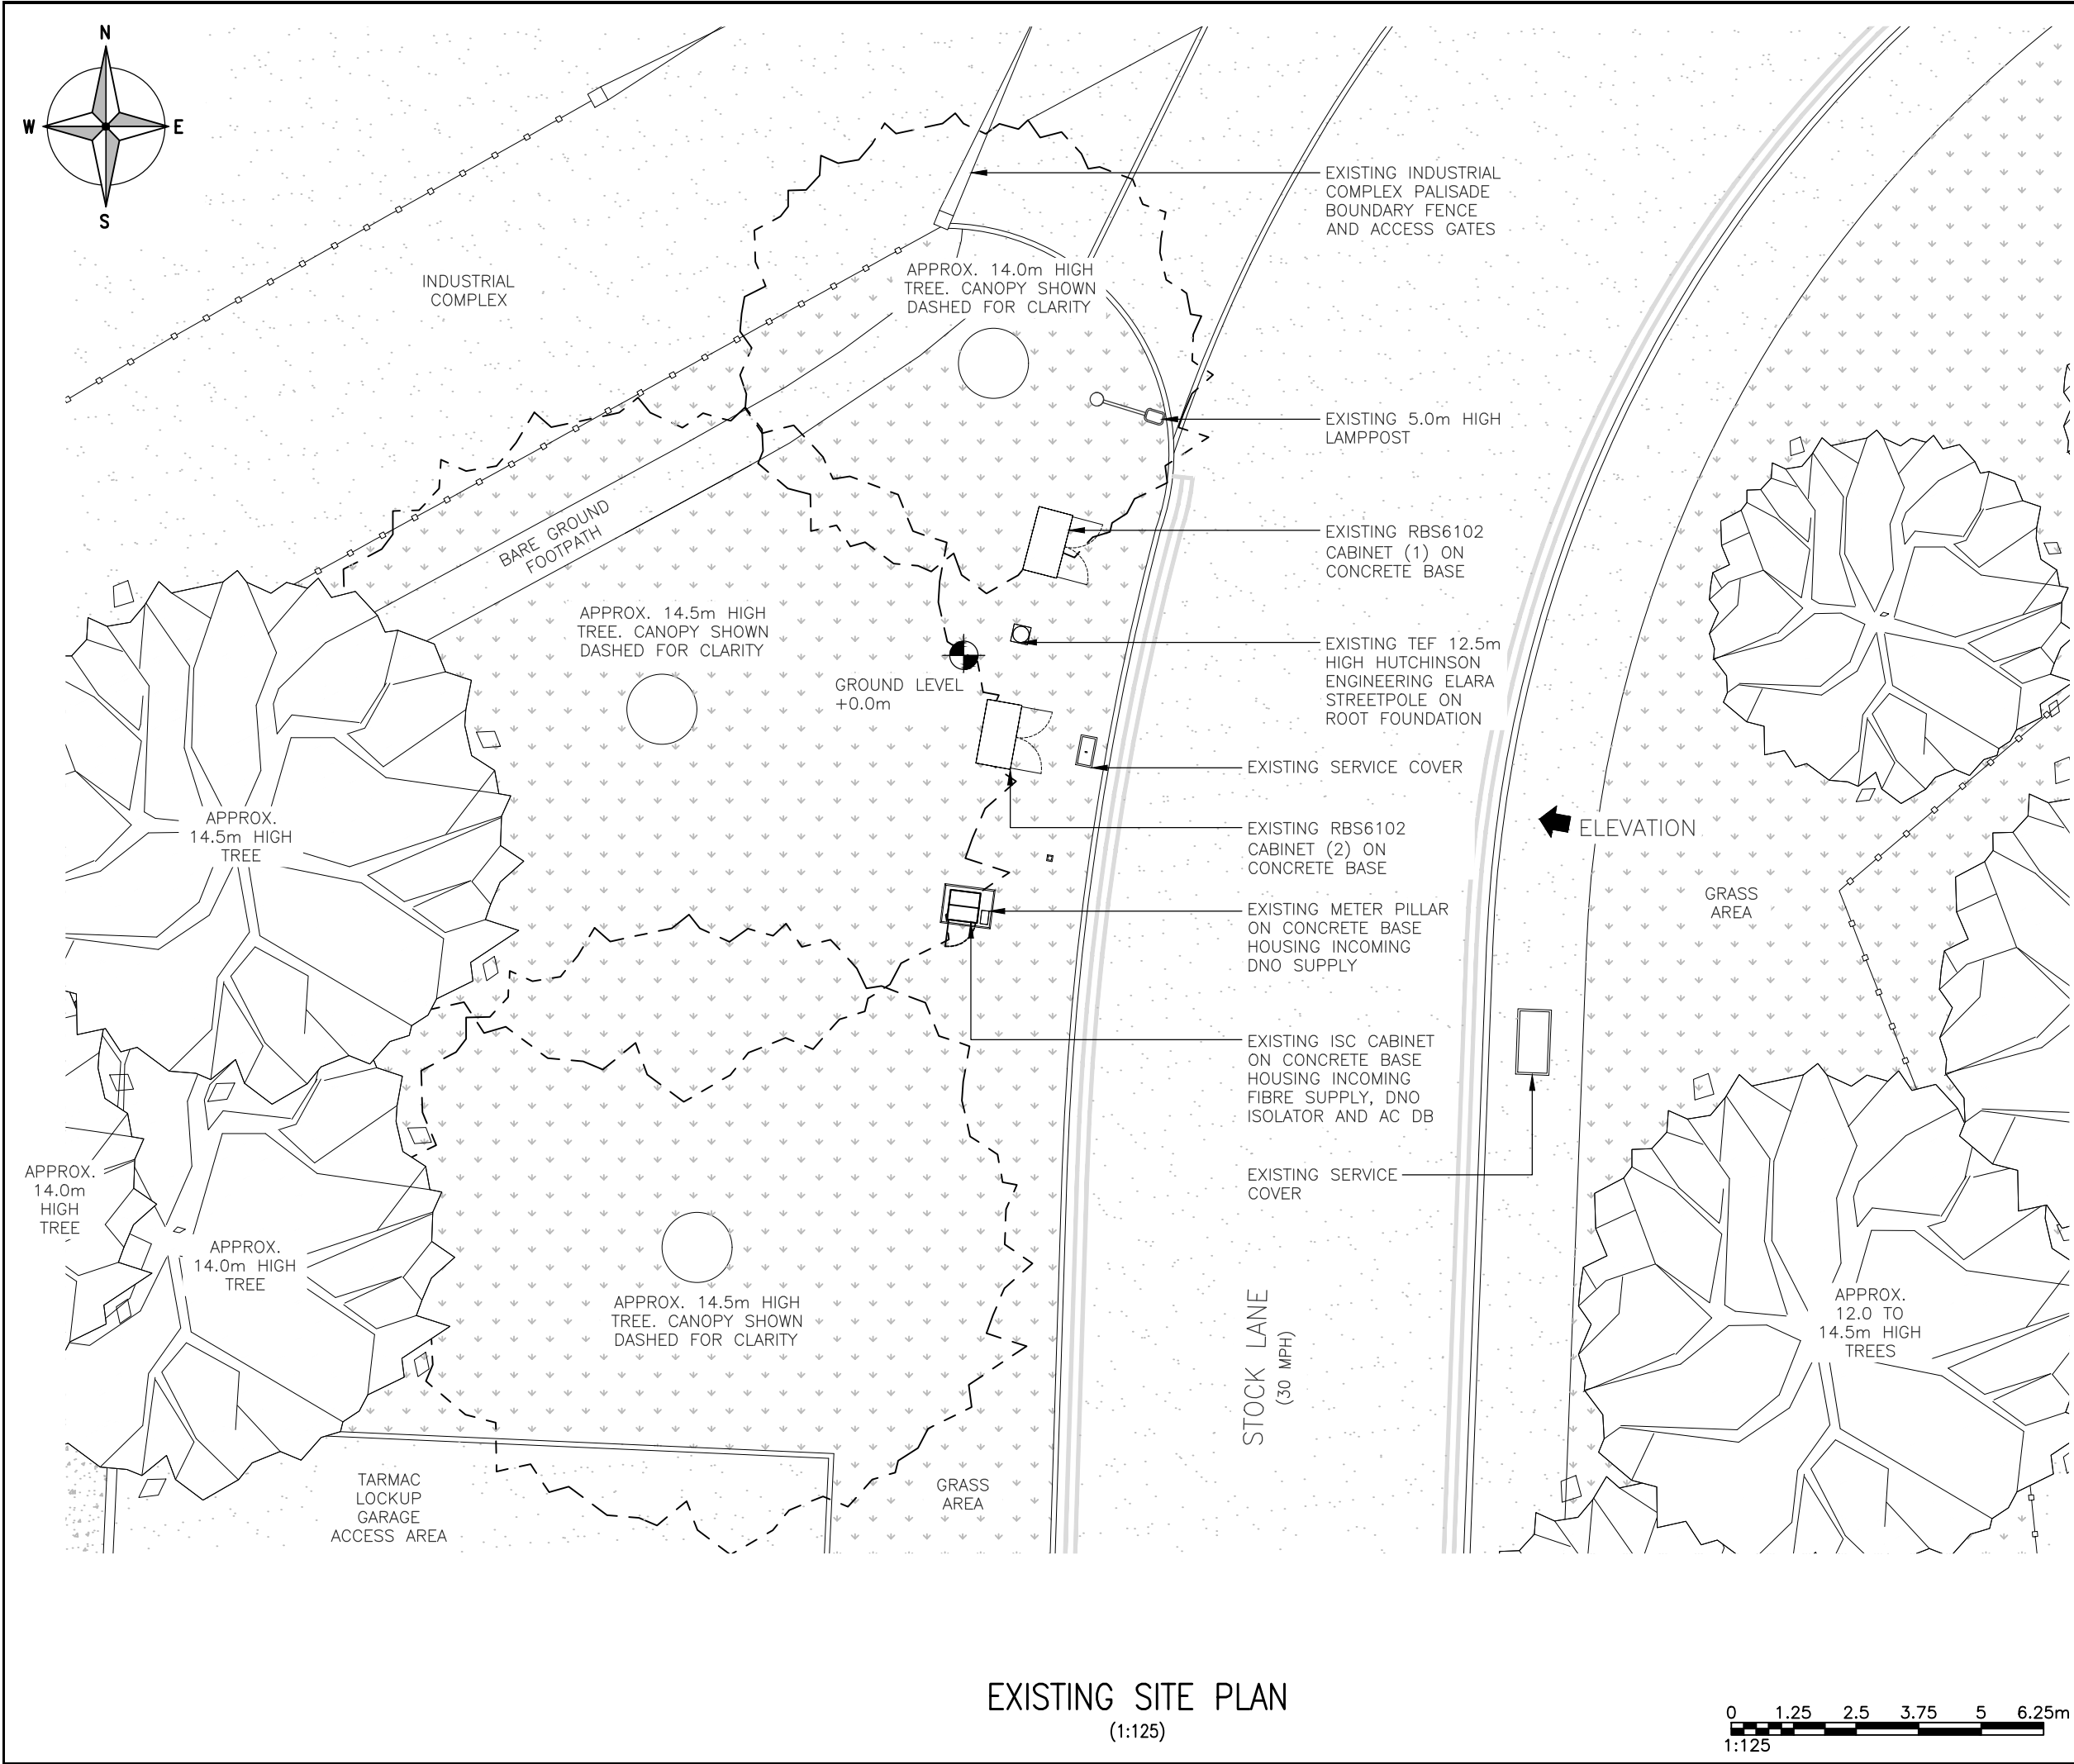

EXISTING SITE PLAN
(1:125)

 

ALL DIMENSIONS ARE IN mm UNLESS NOTED OTHERWISE				
N.G.R		E: 433367 N: 406556		
NOTES:				

CORNERSTONE - BEACON 3		
Cell Name		Opt.
STOCK LANE SW		-
Cell ID No		
CTIL	TEF	VF
114506 22	071716	N/A
Site Address / Contact Details		
STOCK LANE SW STOCK LANE BARNSELY SOUTH YORKSHIRE S75 2DS		
Drawing Title: EXISTING SITE PLAN		
Purpose of issue: PLANNING		Dwg Rev:
Drawing Number: 200		A
Surveyed By: NDS		Original Sheet Size: A3
Drawn: SSC	Date: 14.07.21	Checked: NDS
Date: 14.07.21		Pack Issue: A