



COPYRIGHT: This drawing and design and all the information contained therein is the sole copyright of M J H Design and reproduction in any form without written permission is obtained in writing.
NOTES: All dimensions must be checked on site and not scaled from this drawing.

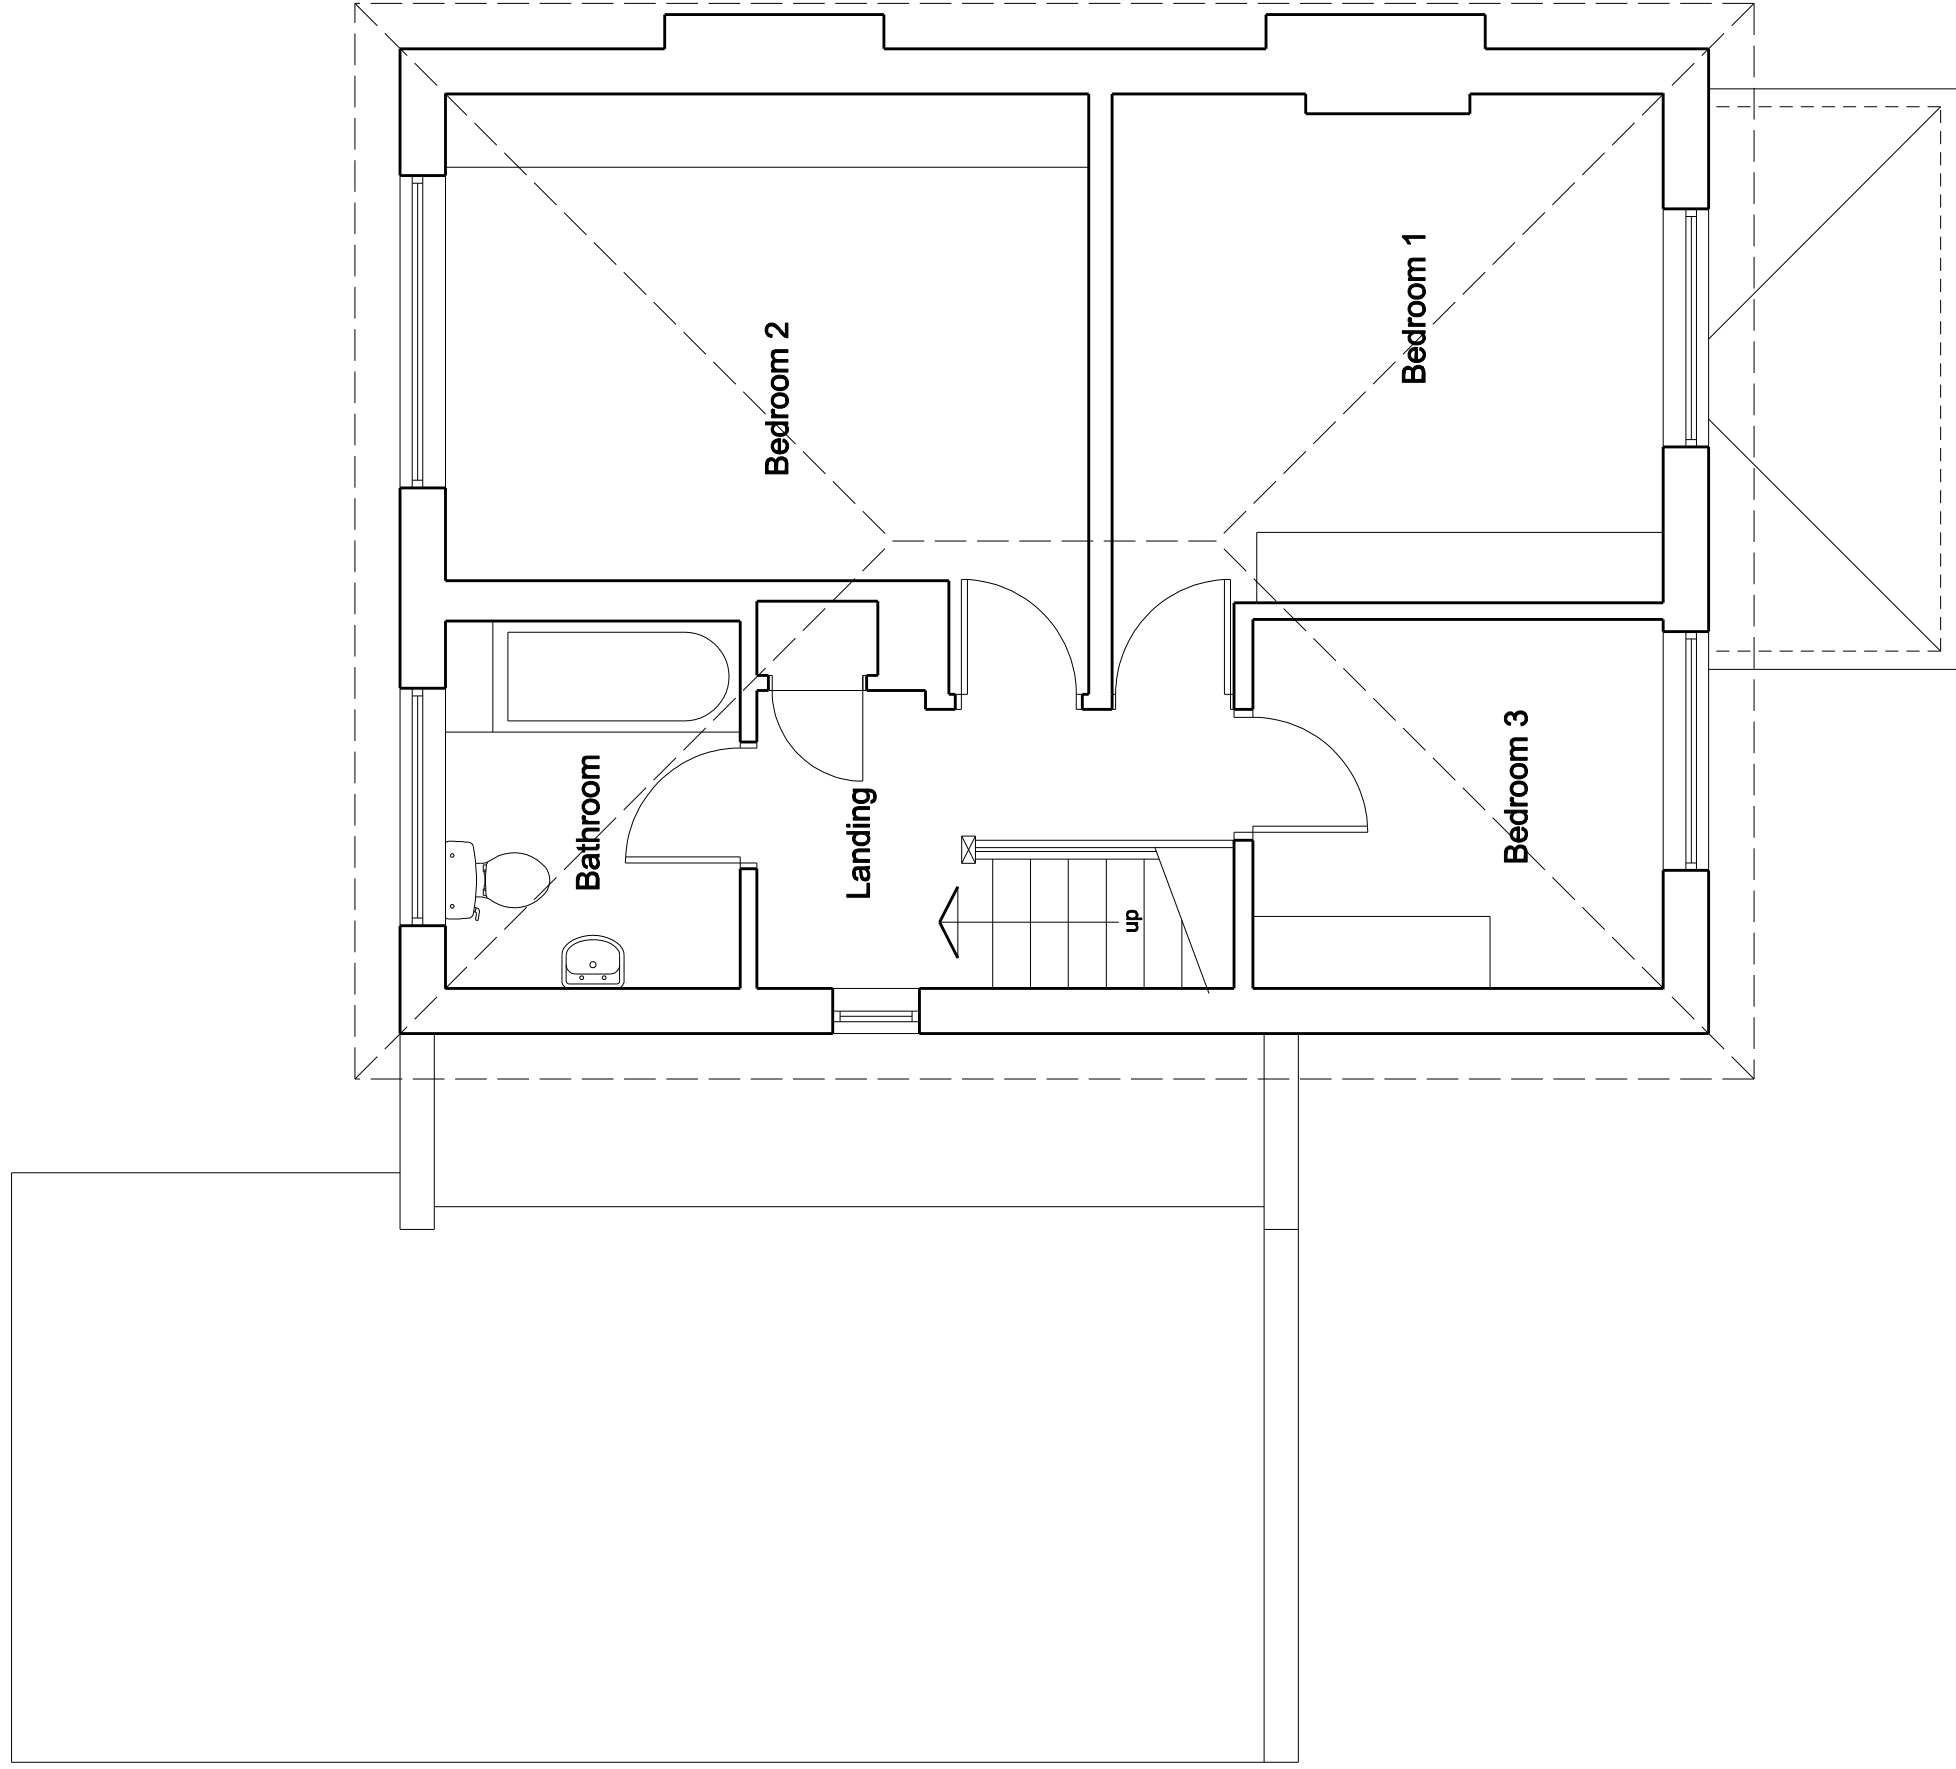

First Floor Plan

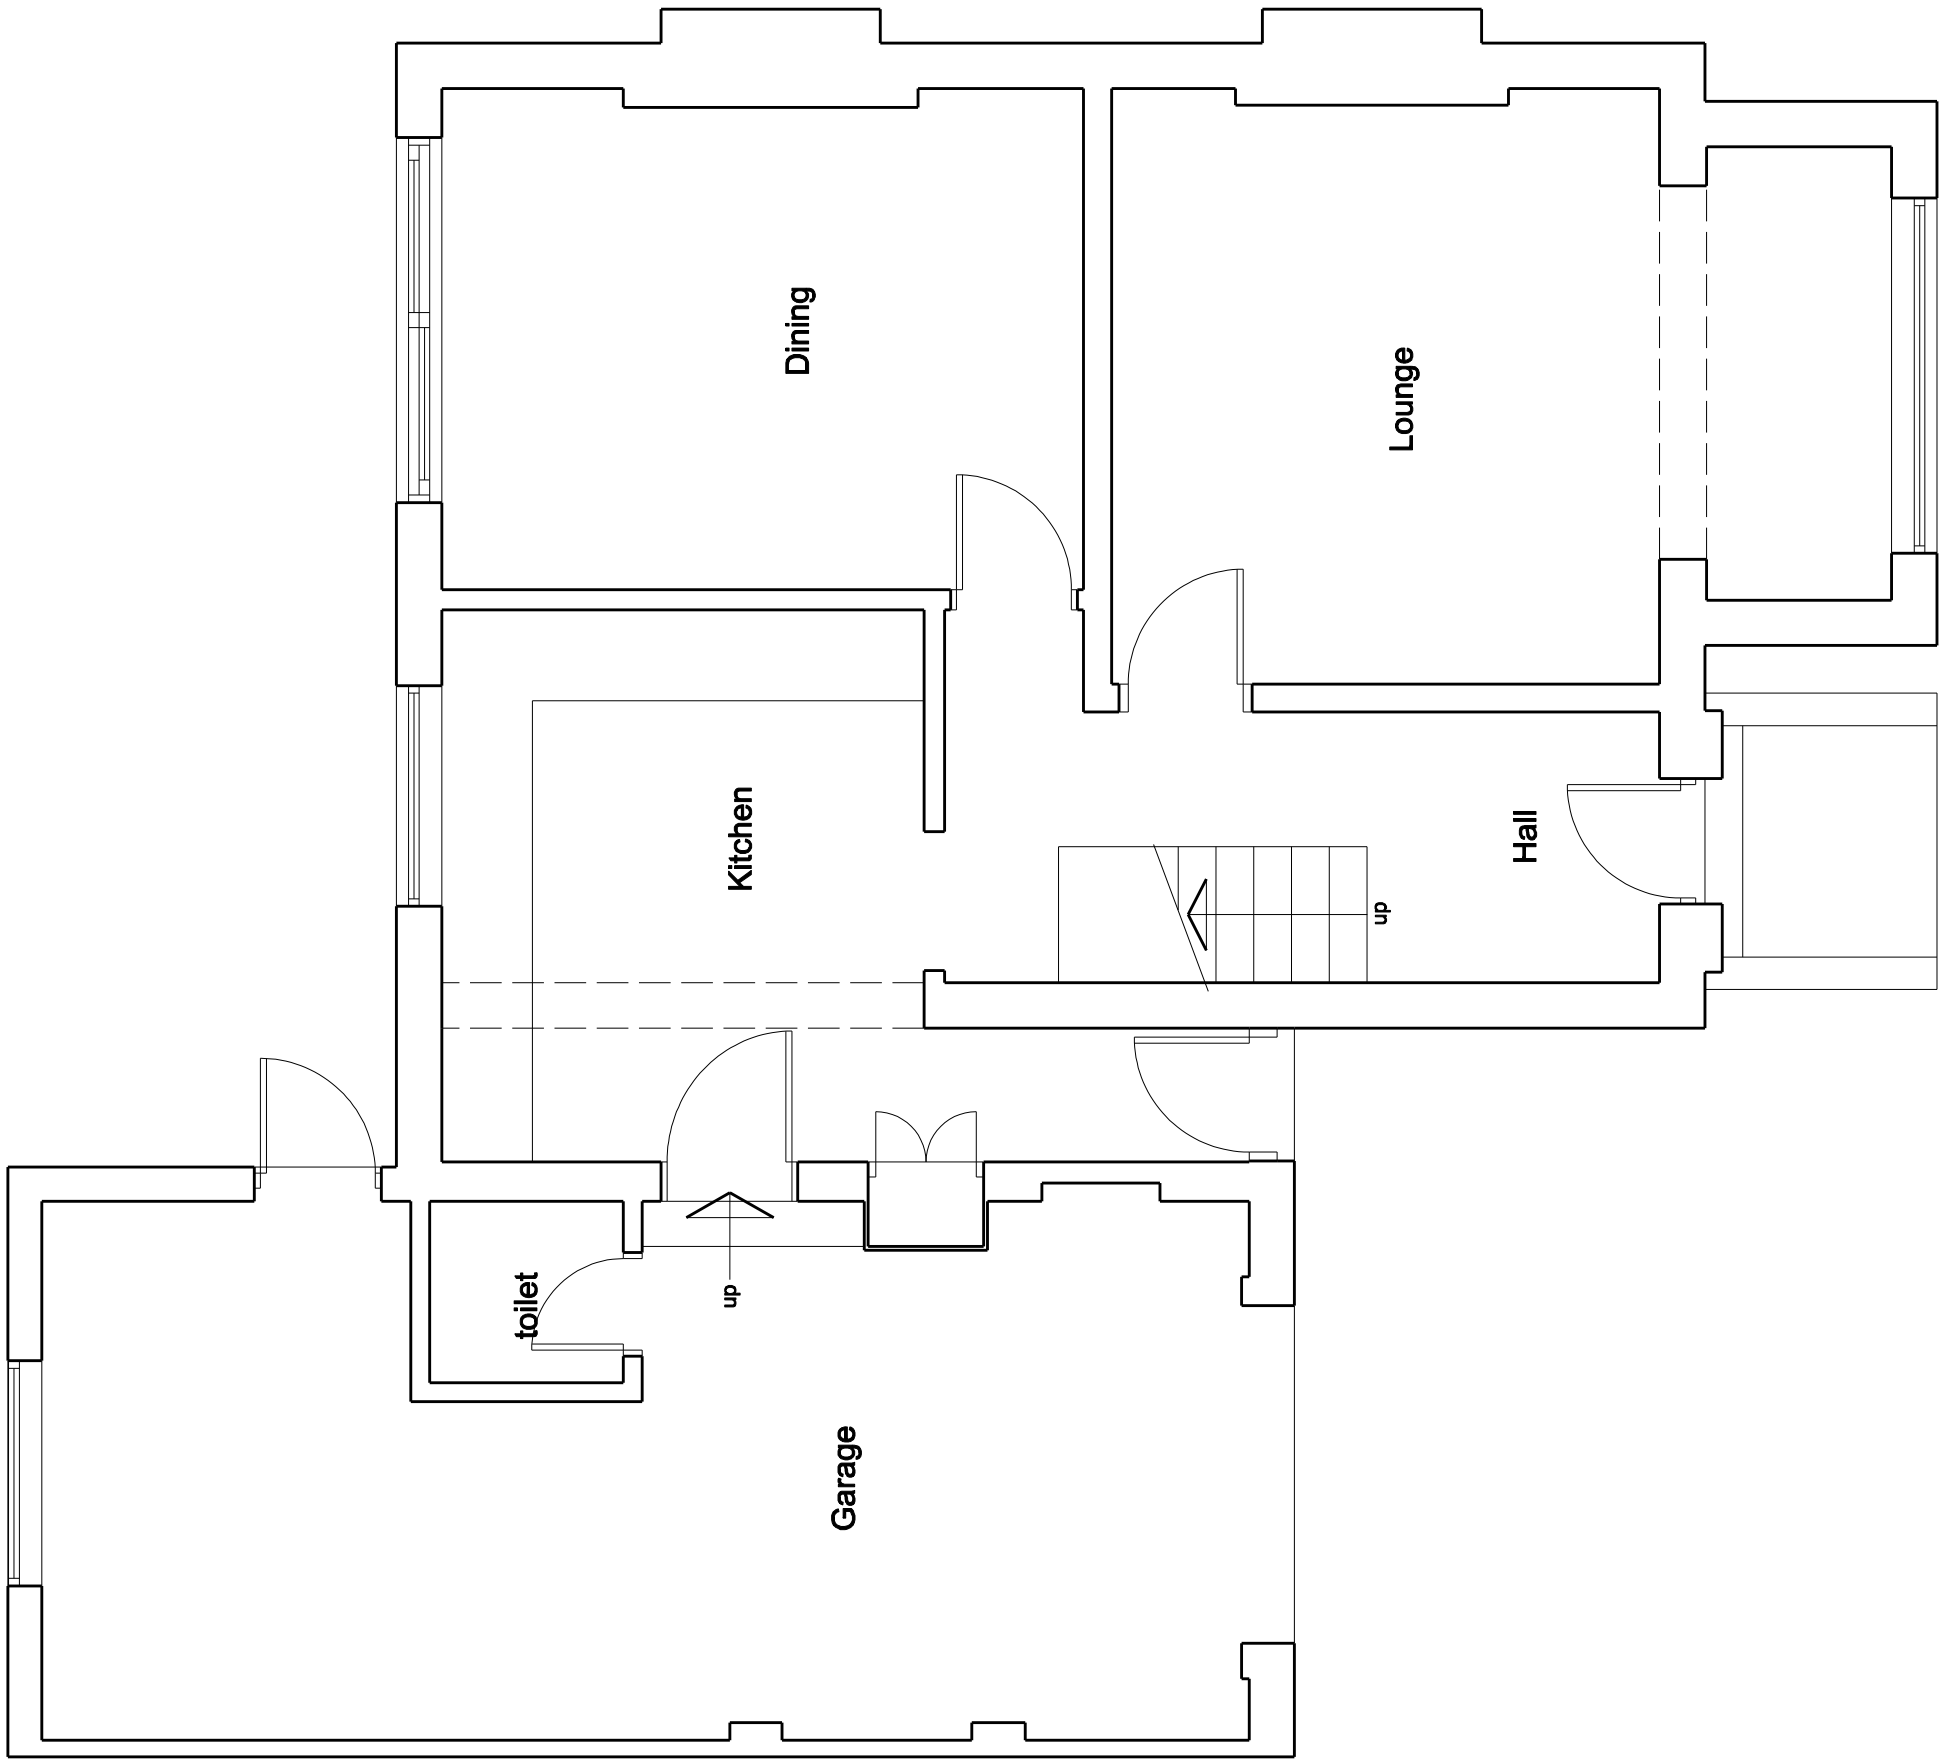

Ground Floor Plan

A	Date

Revisions

MJHDesign
Architectural Services

53 Bartholomew Street
Widnes
Barnsley
S73 8LB

Tel: 07887549711
e-mail: concord@mjharper@virgin.net

Client
Miss. C. Auckland & Mr. K. Reekie

Project

Proposed Alterations
23 Clough Road
Hoyland
Barnsley
S74 9EA

Title

Existing Plans and Elevations

Scale	1:50
Drawn by	MJH
Drawing No.	1248-01
Date	Feb 2021
Revision	