




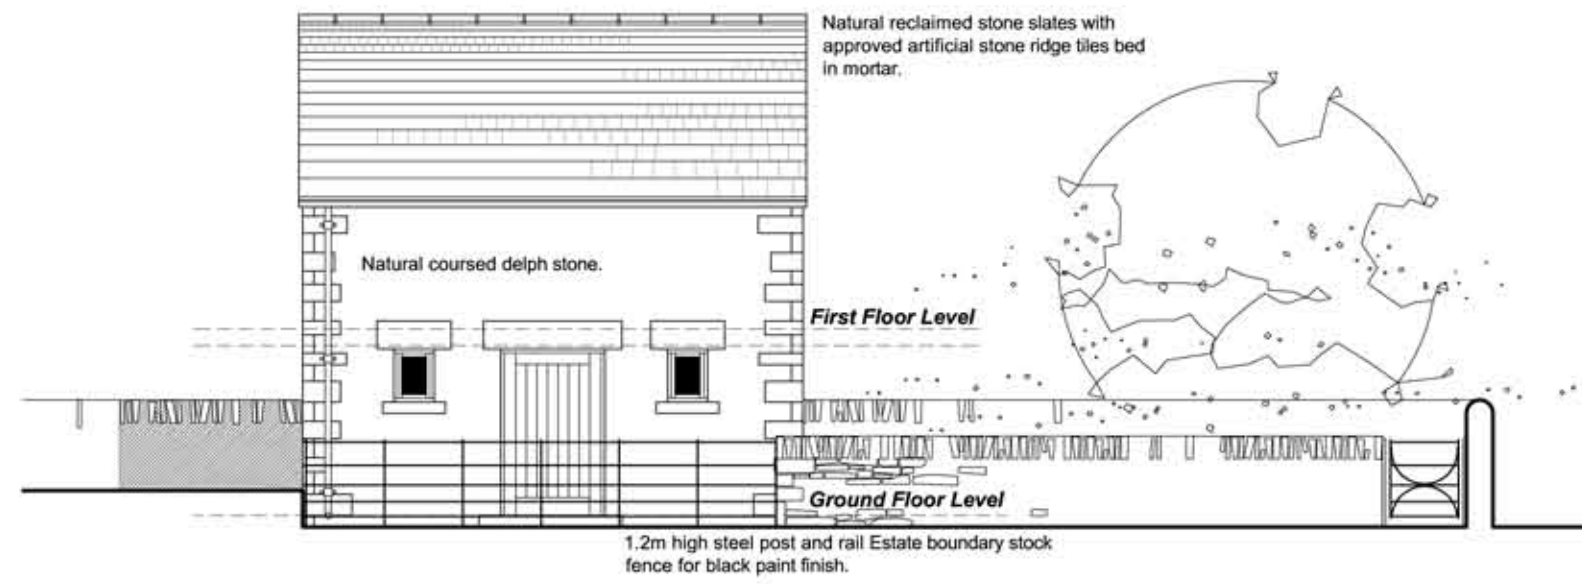


SOUTH EAST ELEVATION

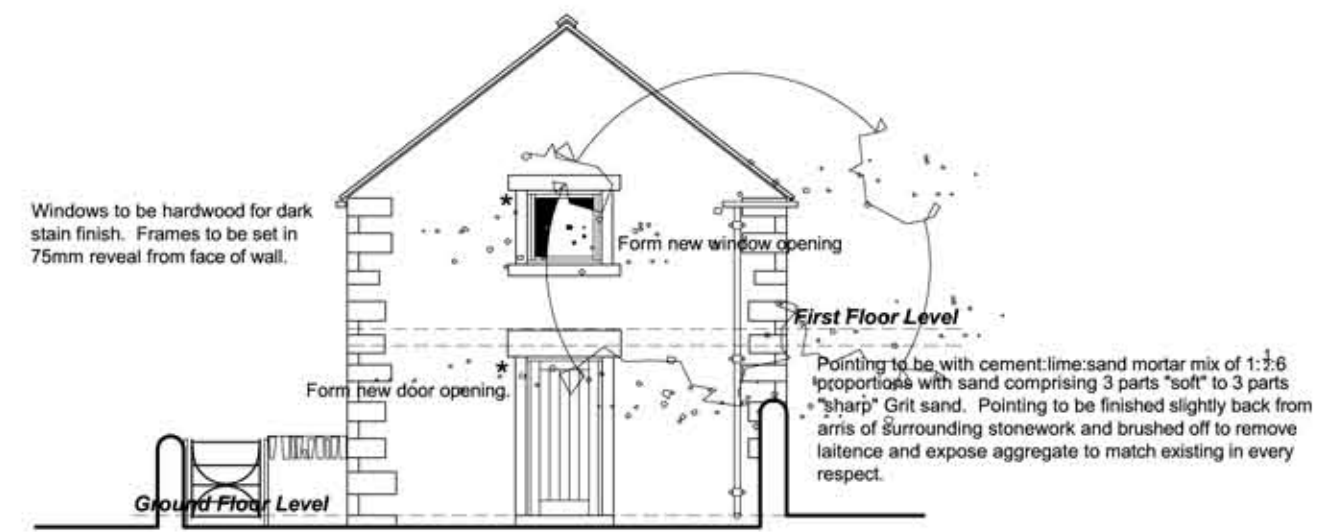


NORTH EAST ELEVATION

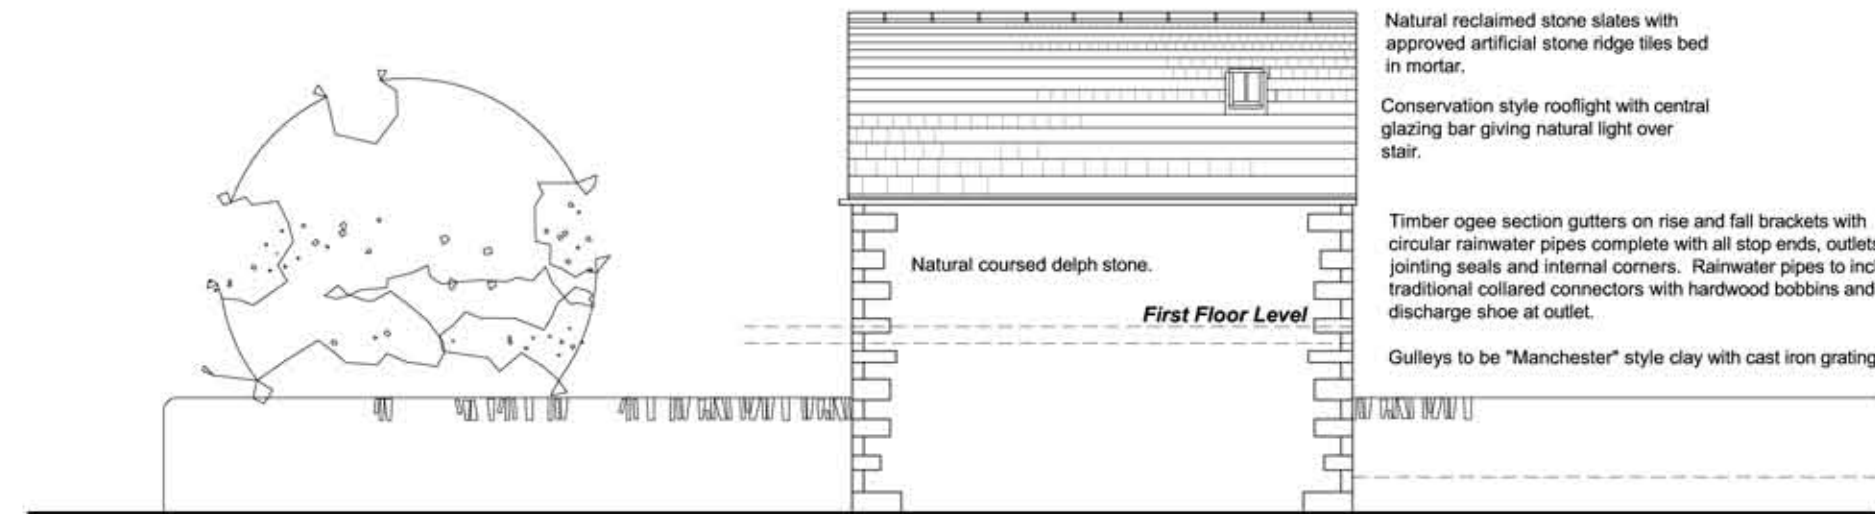


NORTH WEST ELEVATION

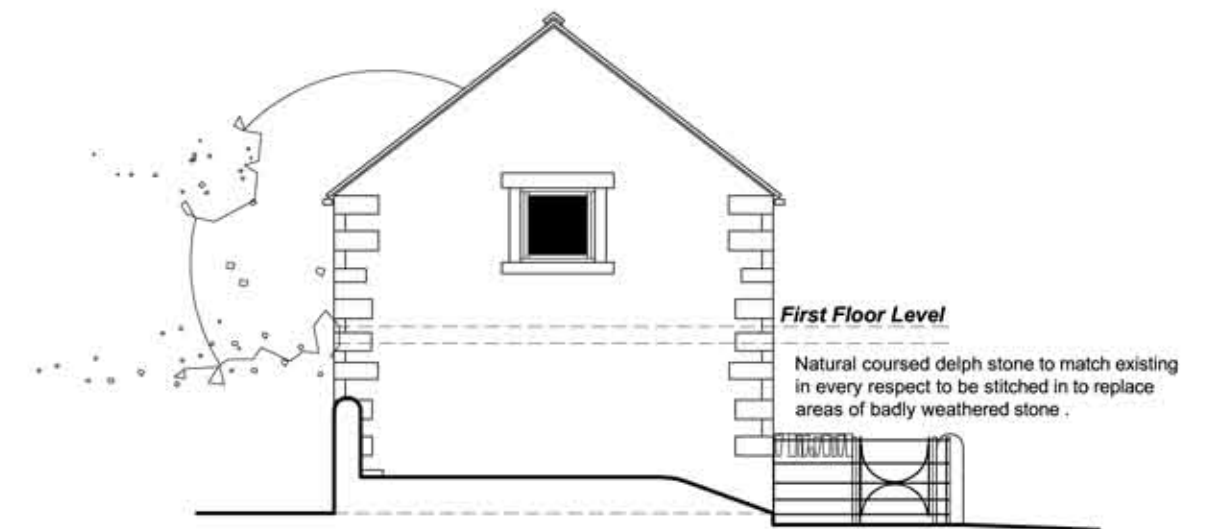

SOUTH WEST ELEVATION

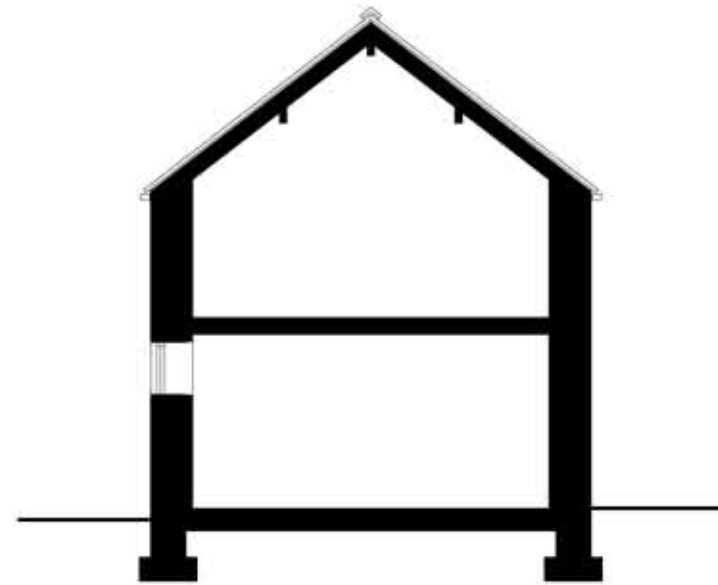


TYPICAL SECTION

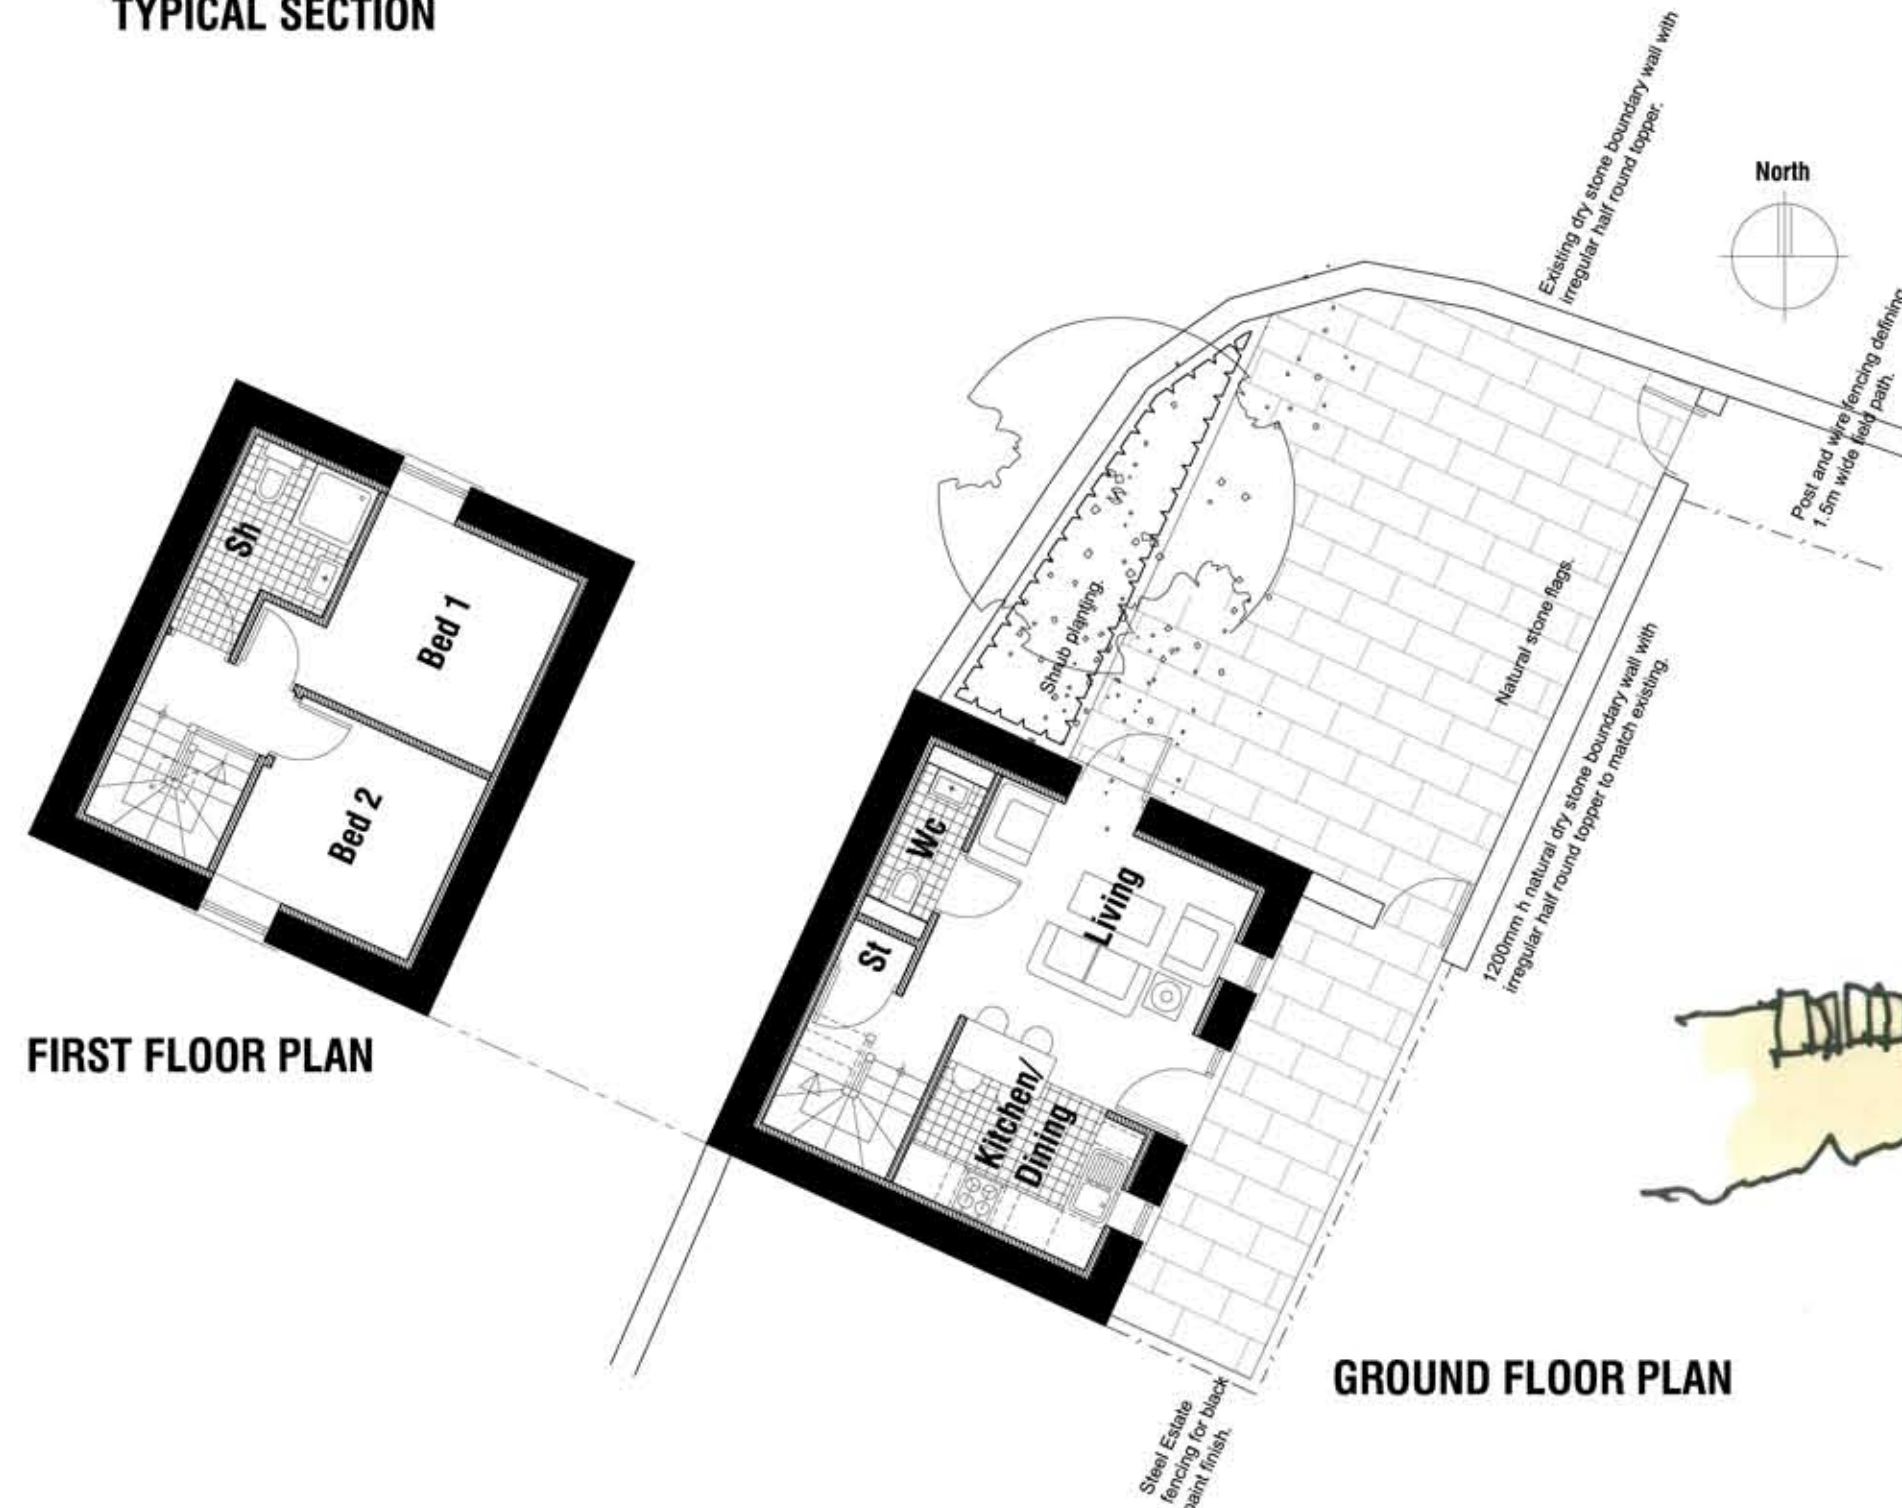

GROUND FLOOR PLAN

FIRST FLOOR PLAN

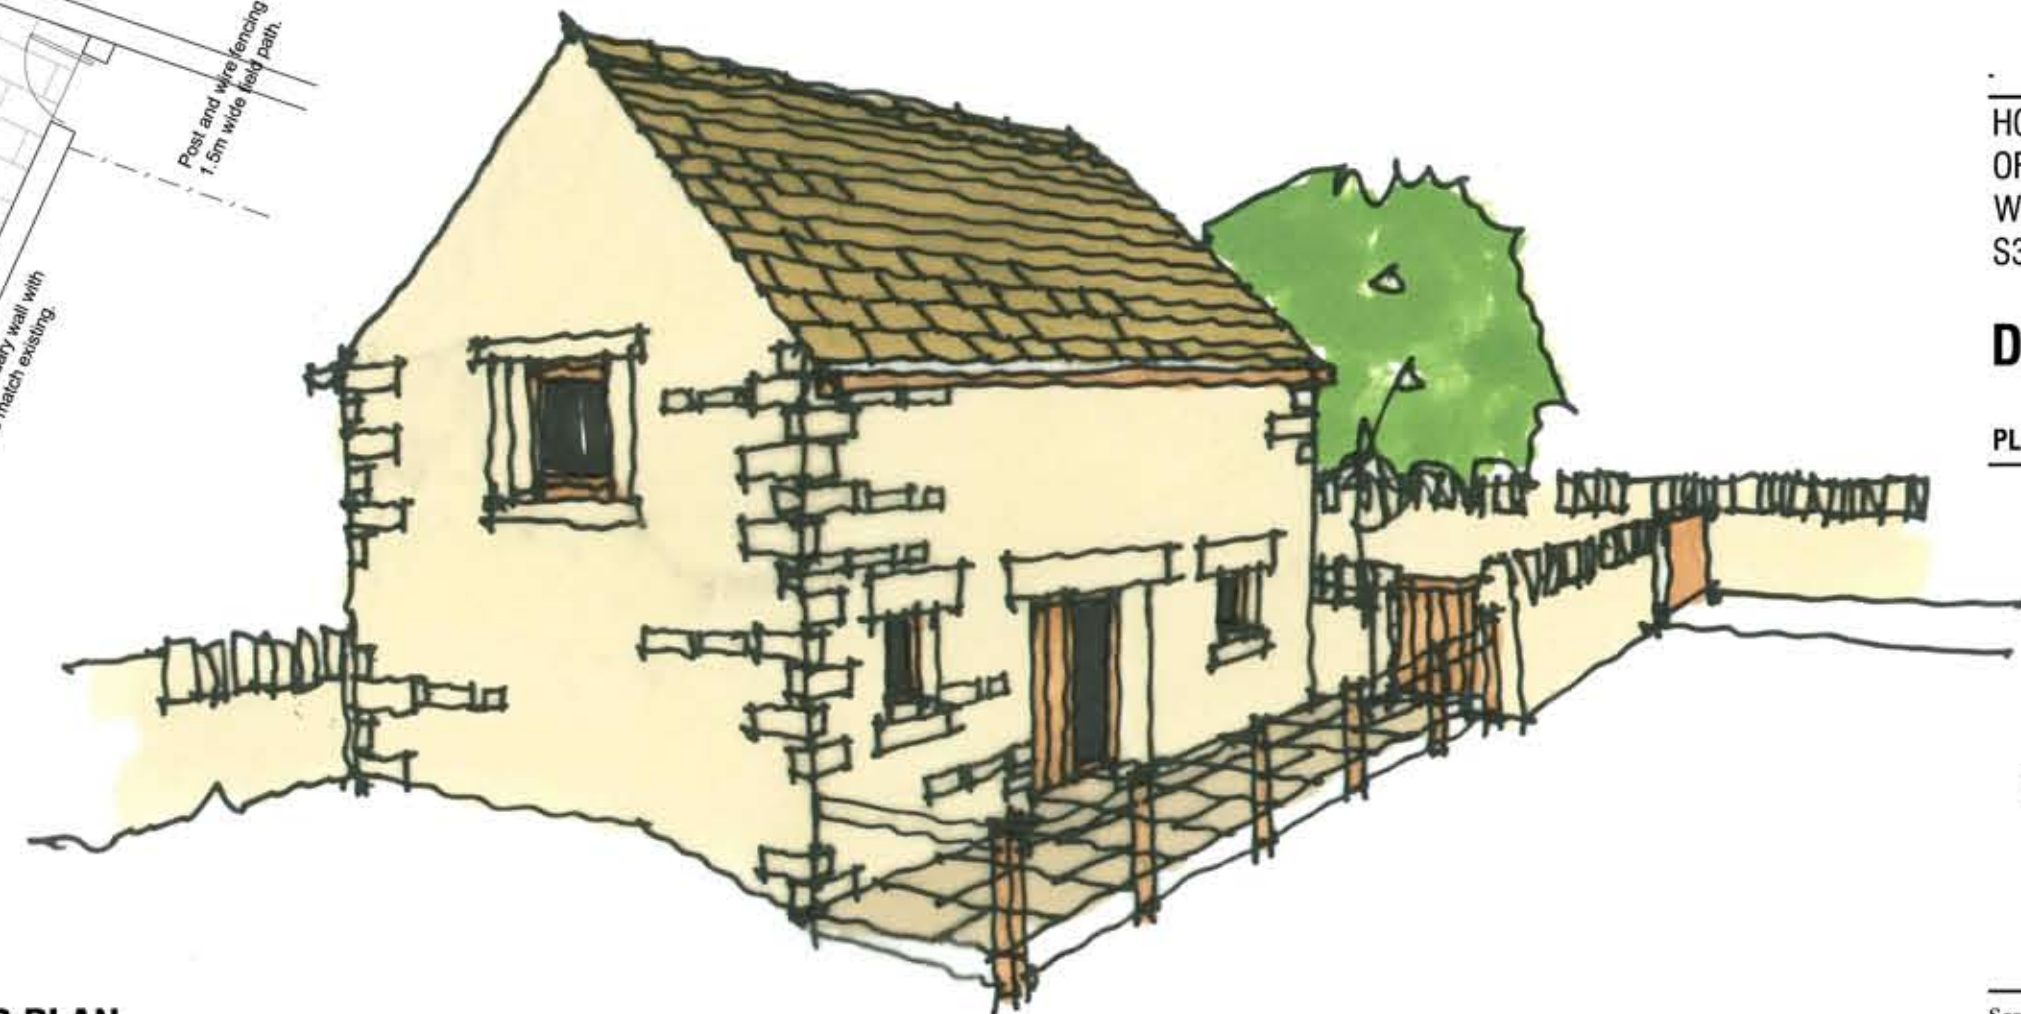

HOLLINS WOOD BARN
OFF HERMIT HILL LANE
WORTLEY, SHEFFIELD
S35 7DF

DESIGN PROPOSALS

PLANS AND ELEVATIONS



Chris Carr Associates
ARCHITECTS

6A Eastgate, Barnsley, S70 2EP

Tel: (01226) 286256 Fax: (01226) 207304

email: mail@cca-arch.co.uk

Scale.	1:100 @A1	Drawn.	ECC
Date.	FEB 2010	Ref. No.	24.45
DWG. No.	P1	Rev.	