




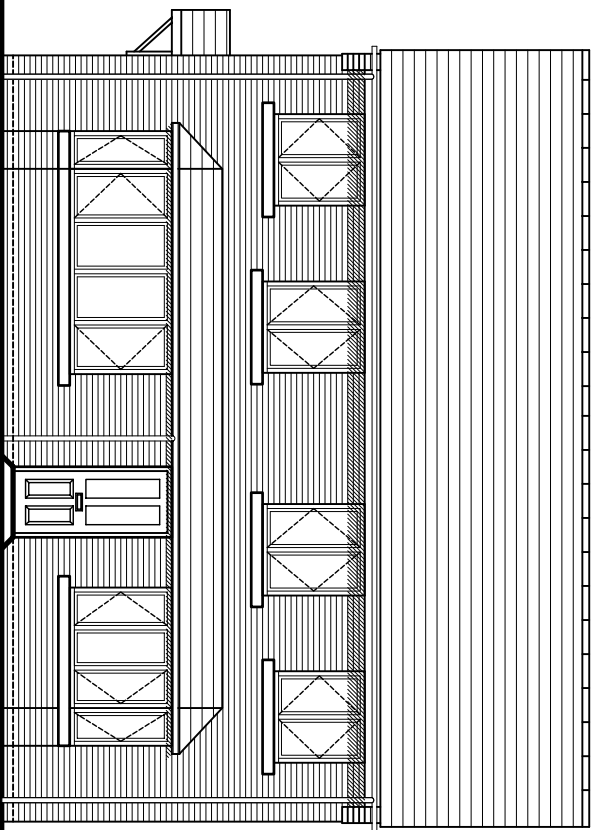

PLOT 4 TYPE B

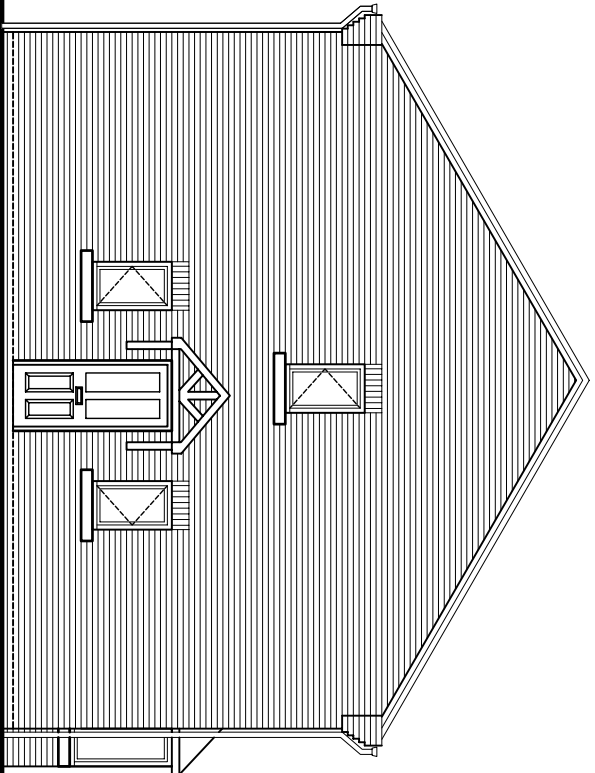

PLOT 1 & 4 TYPE B

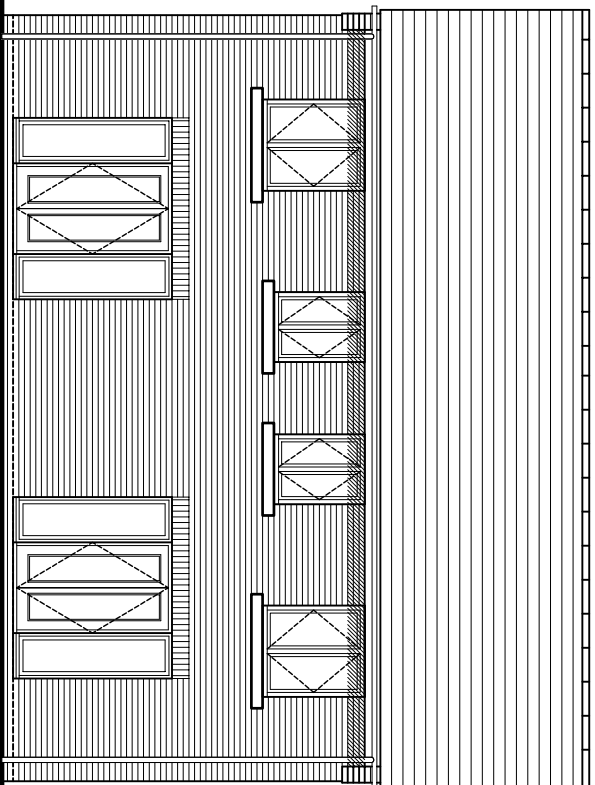


PLOT 3 TYPE A

PLOT 4 TYPE B


FRONT ELEVATION

SIDE ELEVATION


REAR ELEVATION

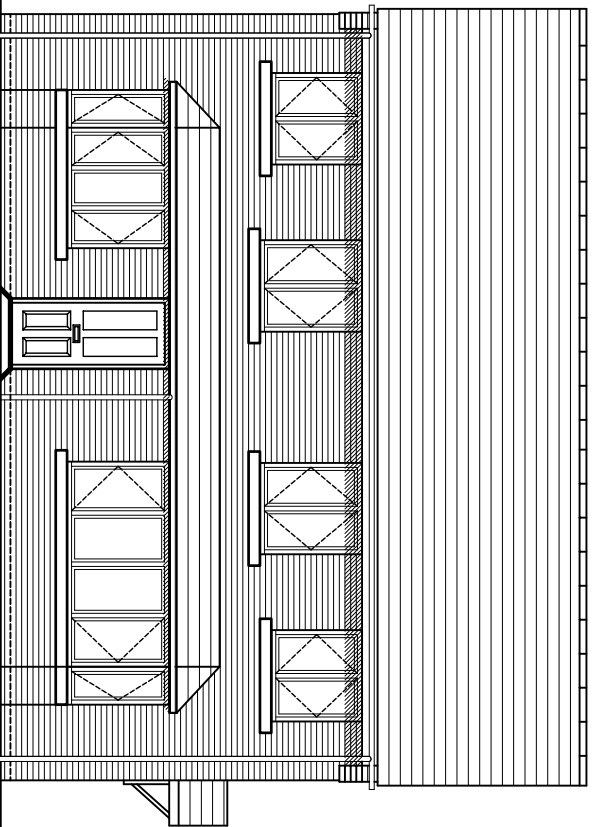

PLOT 2 TYPE A

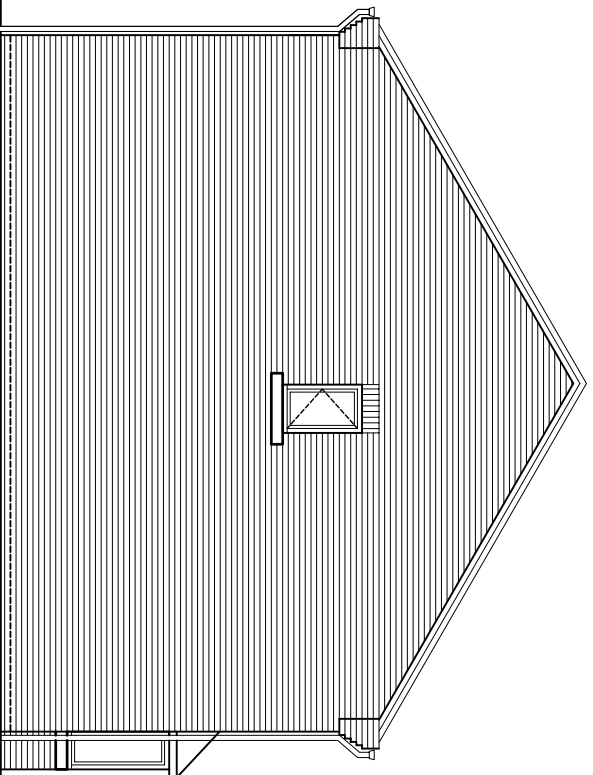

PLOT 2 & 3 TYPE A

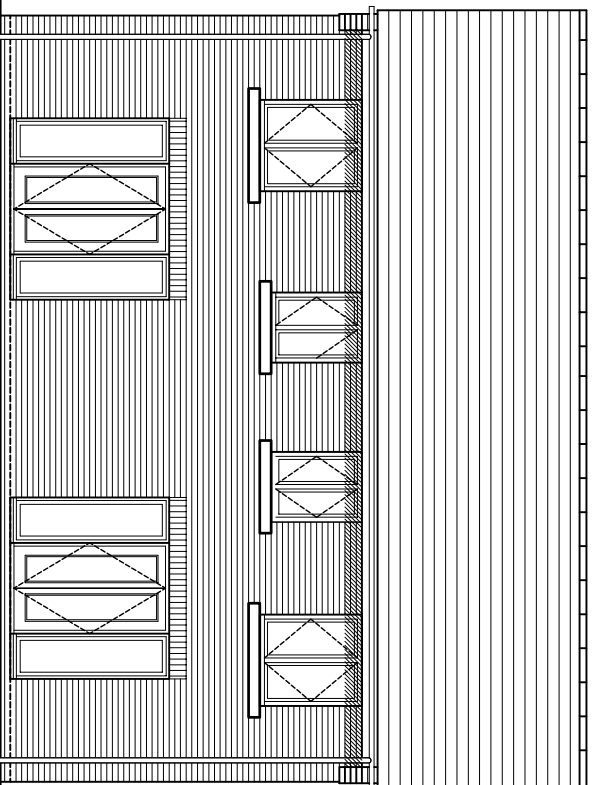

PLOT 1 TYPE B

PLOT 2 TYPE A

FRONT ELEVATION

SIDE ELEVATION

REAR ELEVATION

A: 15.04.12: Plot 1 revised to Type B
Revision :
Scale : 1:100 @A3
Date : 01/09/09
Drawn by :

Project :
Proposed Development at
Church Street,
Jump

Title :
Elevations

Dwg No : CS-J/03 Rev: A