


Bondfield Crescent Barnsley

DO NOT SCALE
FIGURED DIMENSIONS ONLY TO BE TAKEN



A Member of The Chevin Housing Group

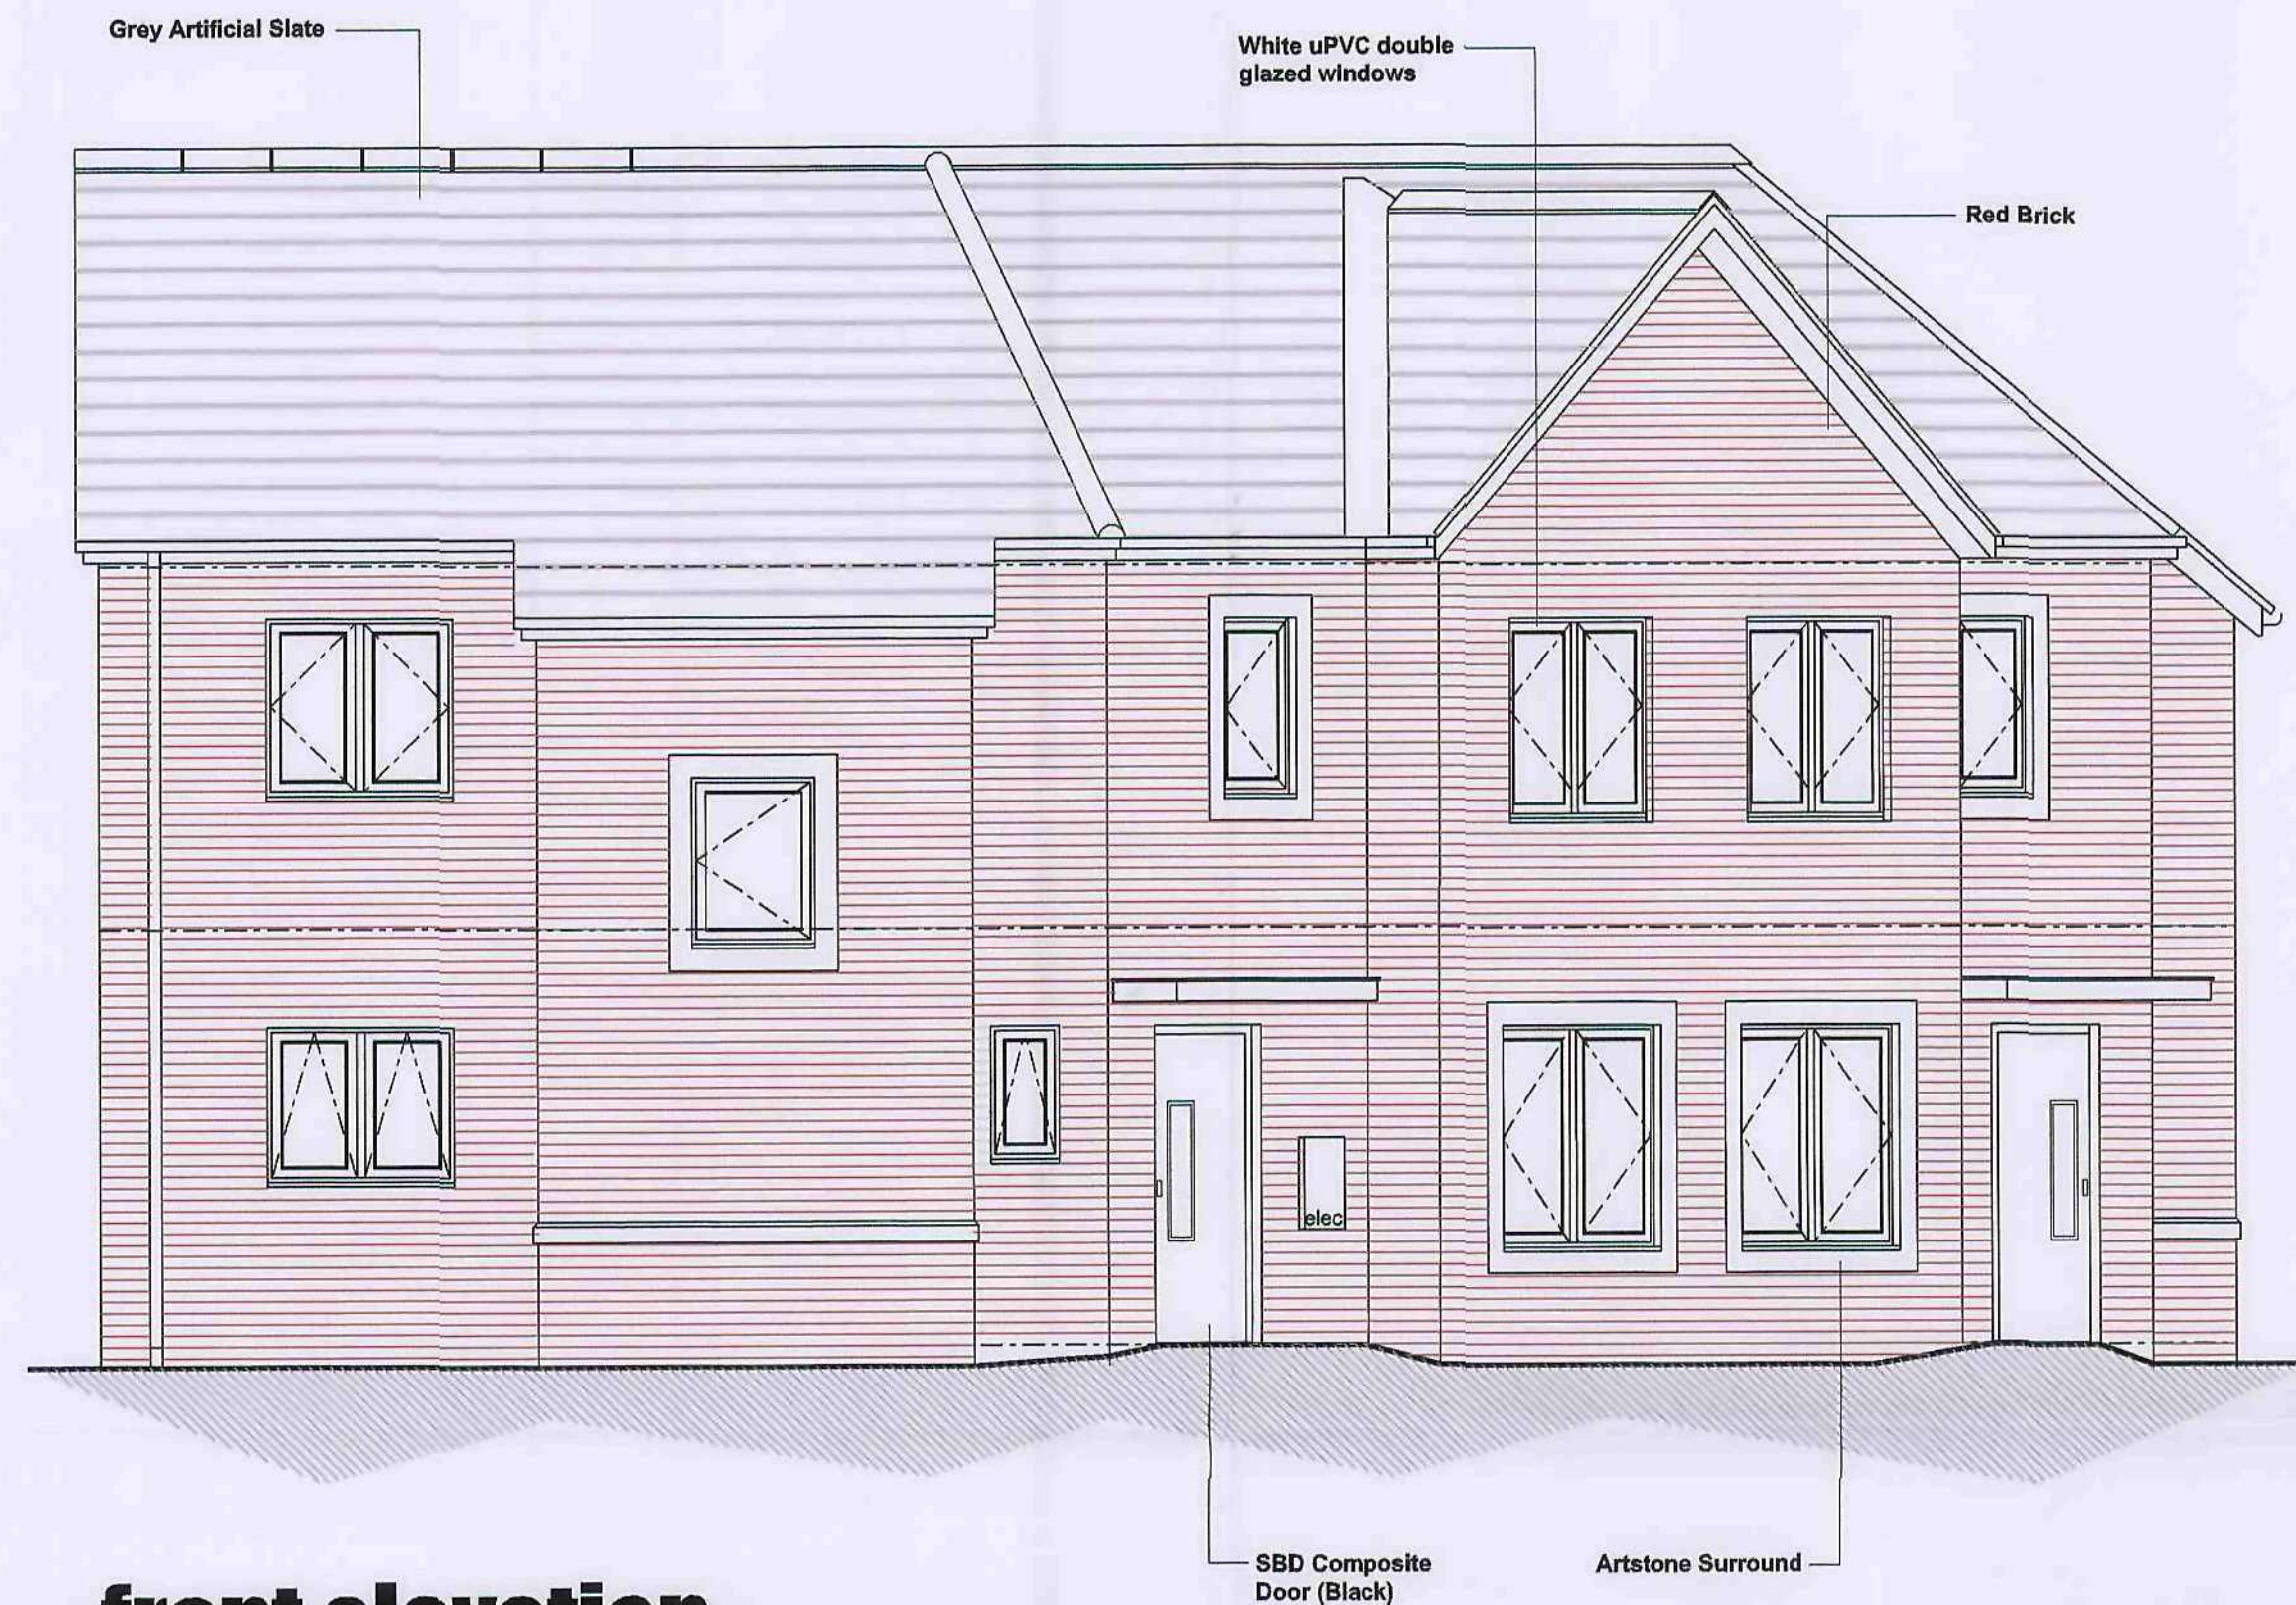

front elevation



front elevation



front elevation



rear / side elevation



Rev. B - 31 01 11
Elevational treatments amended following comments from Local
Planning Authority
Rev. A - 03 12 10
Consultation issue
revisions

A.A. DESIGN LTD
architects surveyors
interior designers

UNIT 2
SHEFFIELD
TELEPHONE 0114 2589571
E - Mail architects@aadesign.co.uk
AIZLEWOOD ROAD
S8 0YX
FAX 0114 2500669

**Bondfield Crescent,
Housing Development
Barnsley
for
Chevin Housing Association**

**FLOOR PLANS
Plots A01 / A02 / A05 & A06
(Type C3.1)**

DATE **Sept. '10** SCALE **1:50**
DRAWN

DRAWING No. **10003/P/03 B**

