




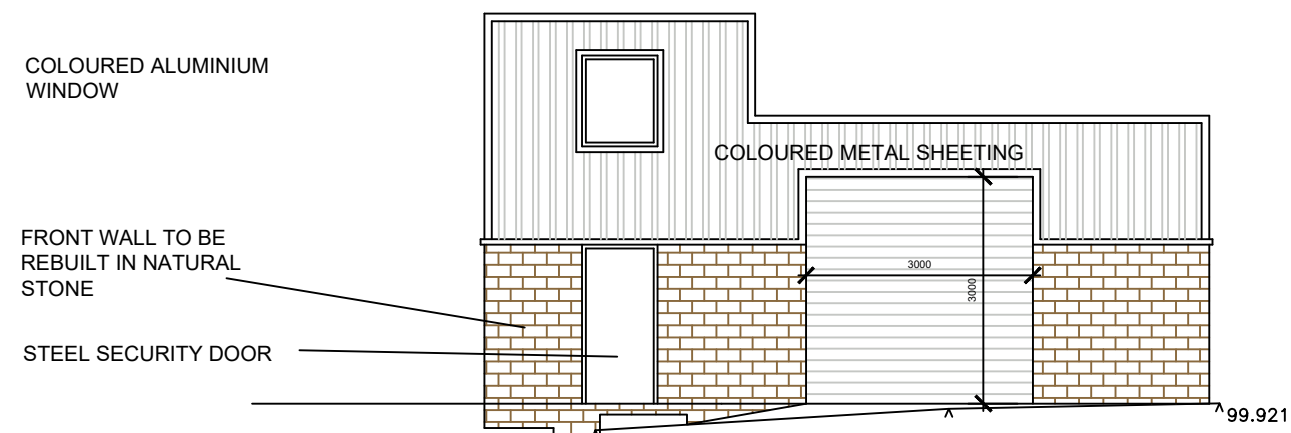


WEST ELEVATION

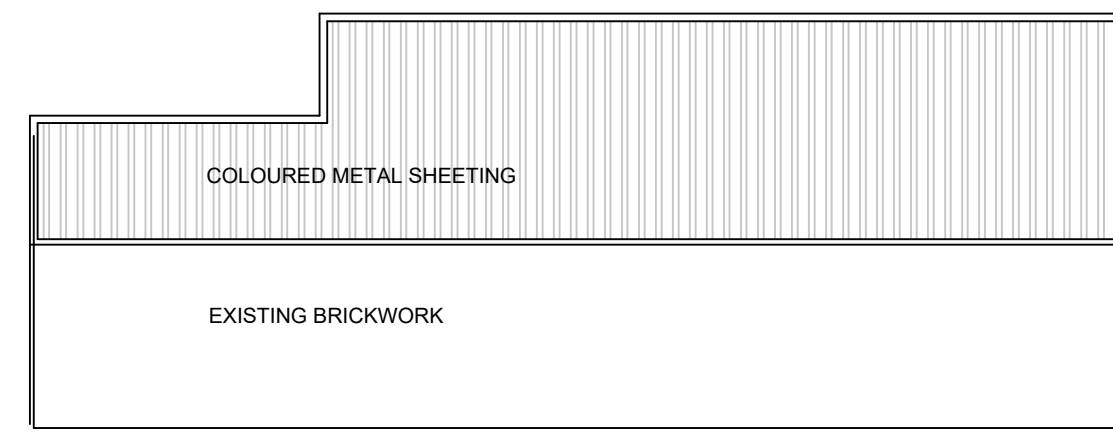


NORTH ELEVATION

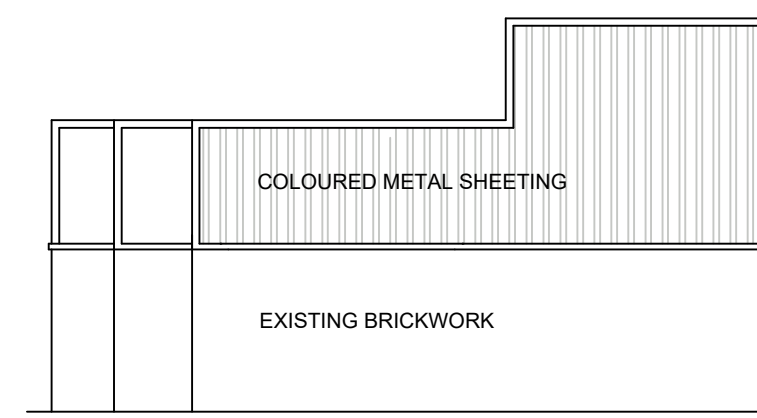

EAST ELEVATION

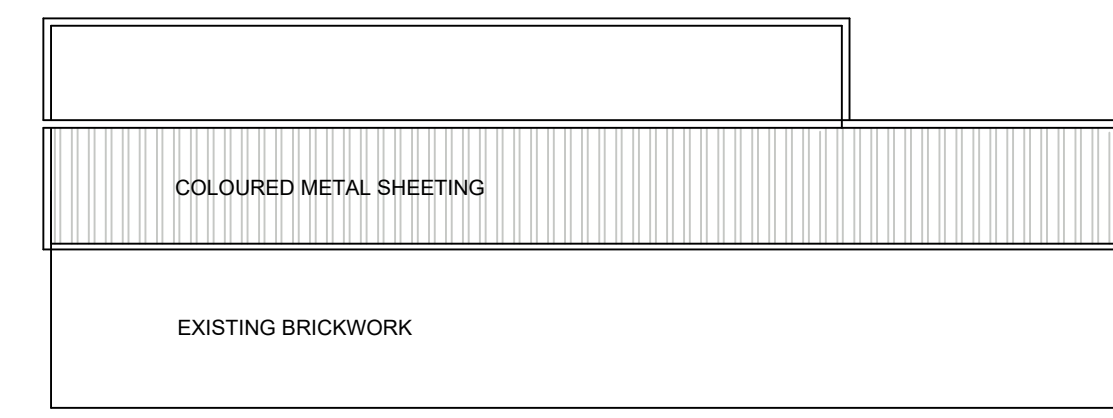


SOUTH ELEVATION

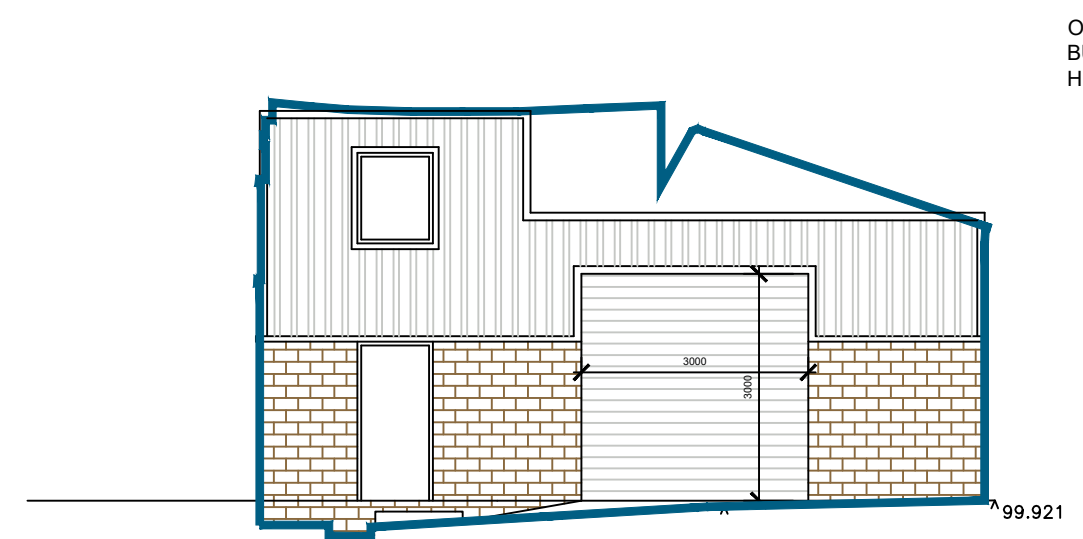


WEST ELEVATION


OUTLINE OF EXISTING BUILDING SHOWN WITH HEAVY BLUE LINE

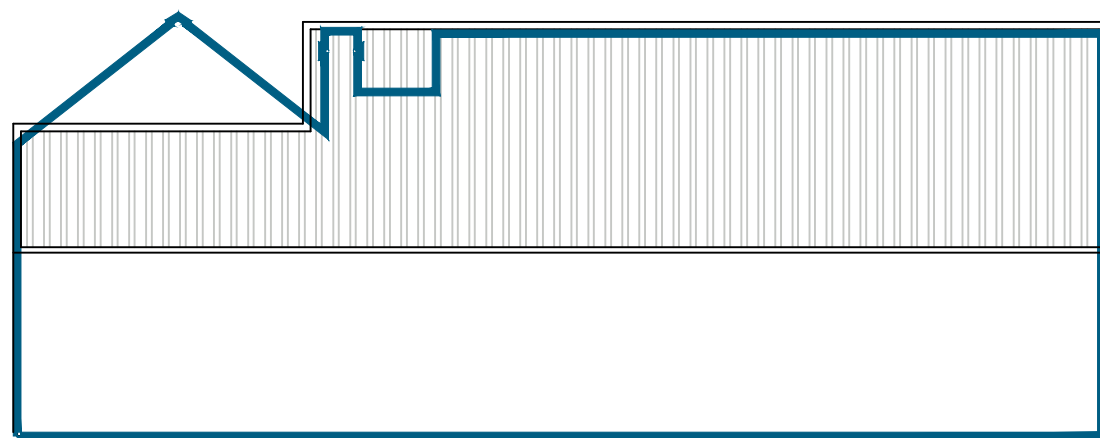


NORTH ELEVATION

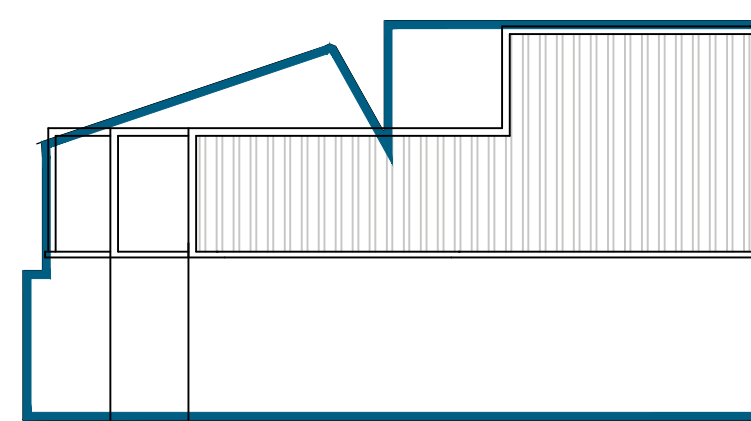


EAST ELEVATION

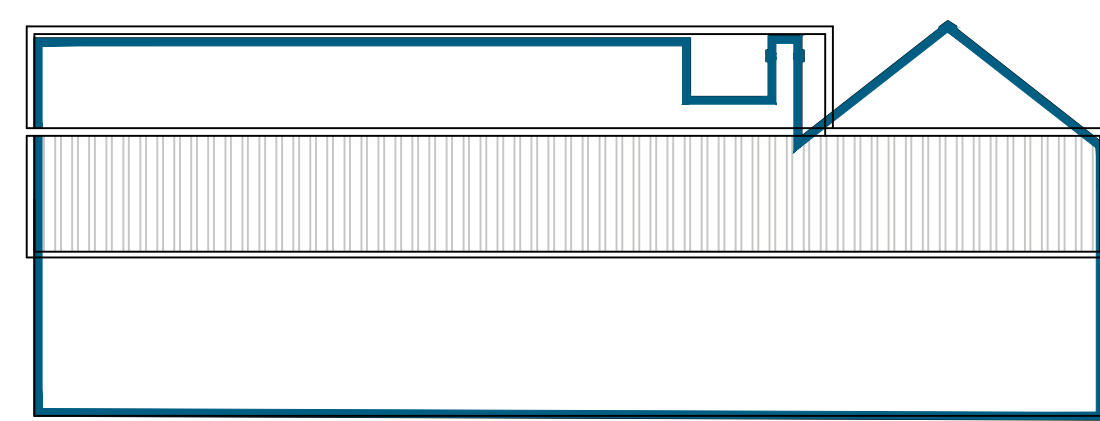


SOUTH ELEVATION

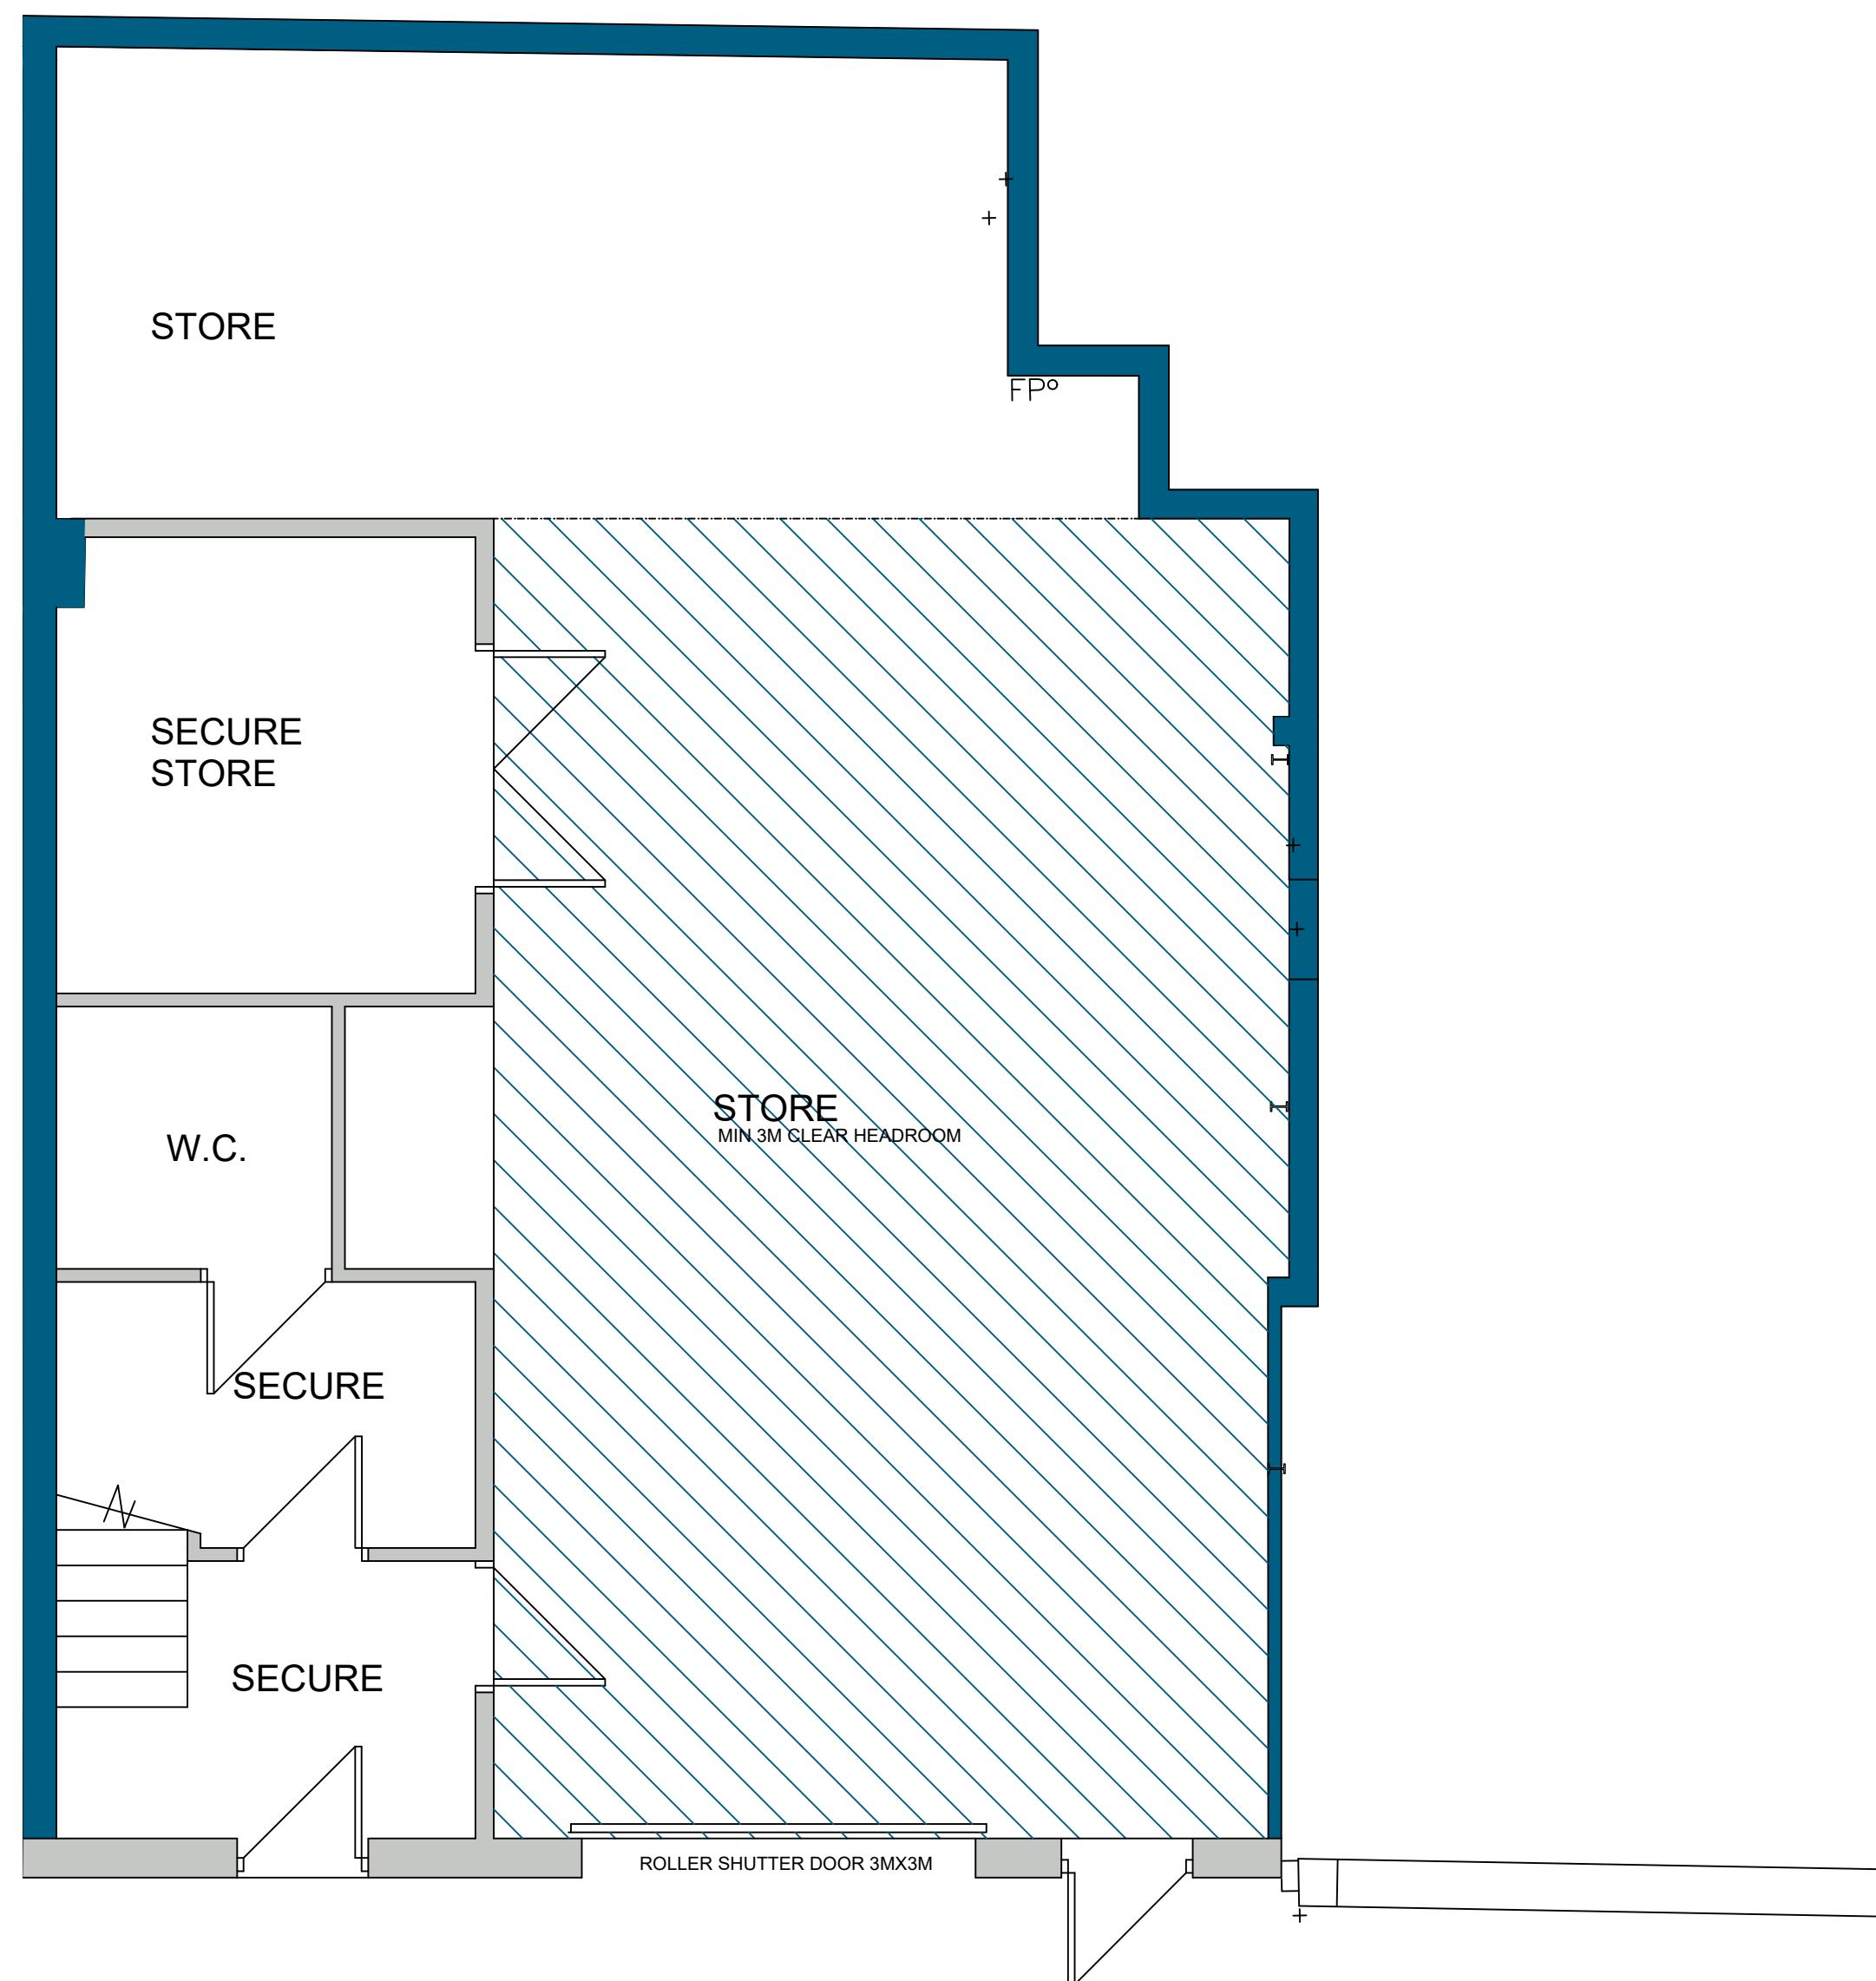


GROUND FLOOR PLAN

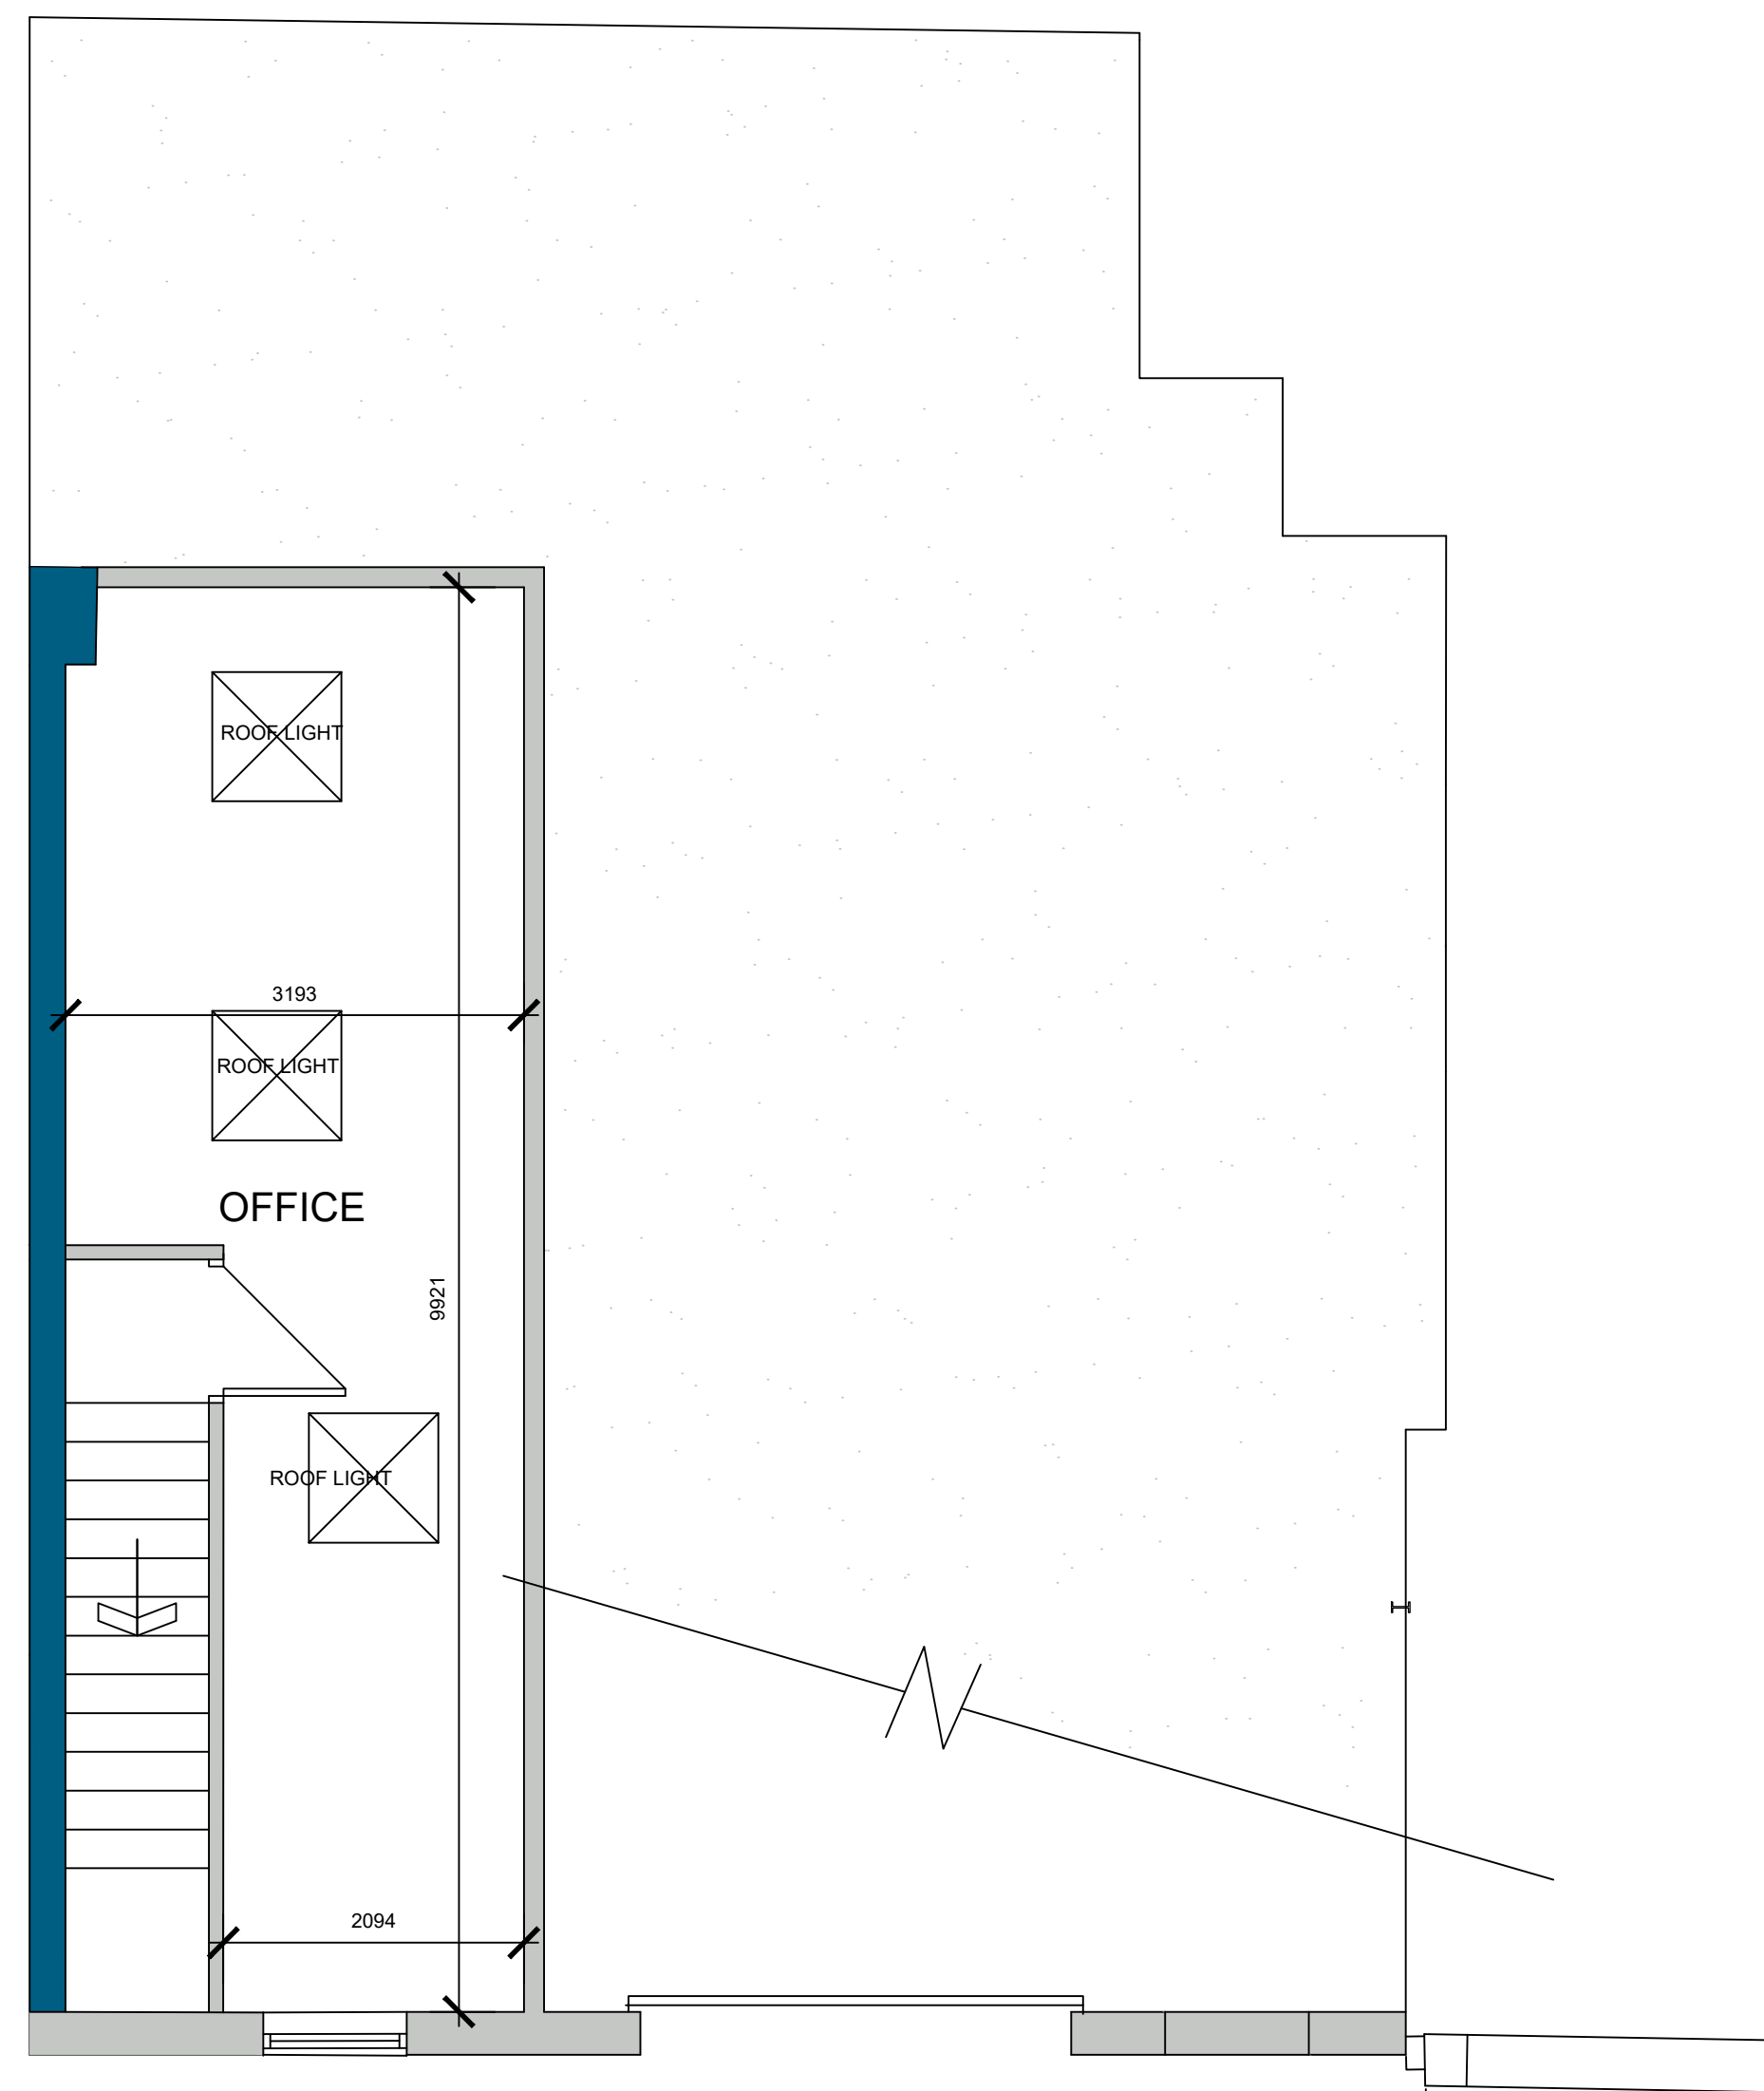

FIRST FLOOR PLAN

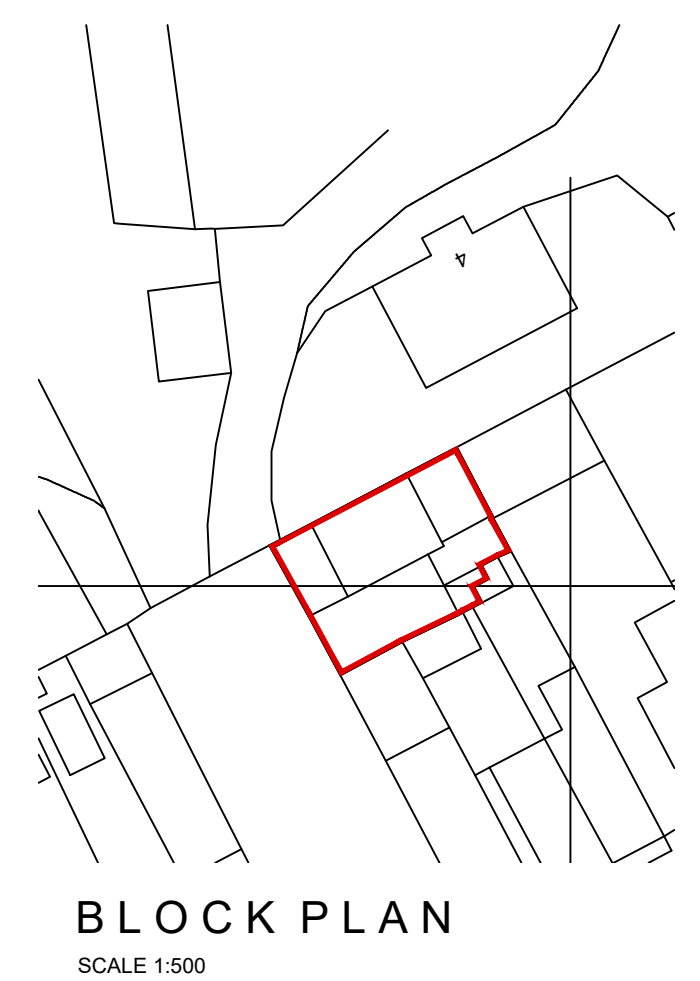

BLOCK PLAN
SCALE 1:500

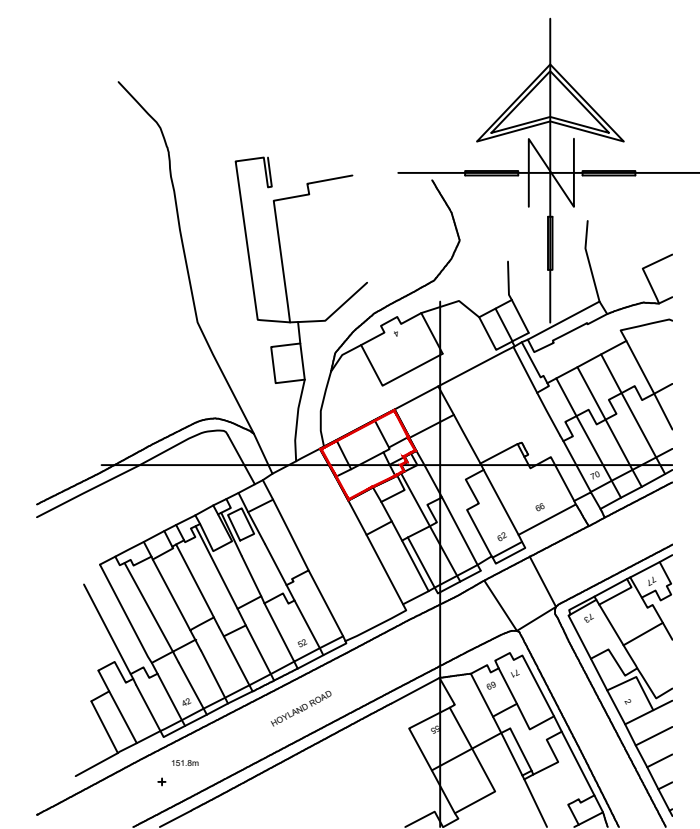

LOCATION PLAN
SCALE 1:1250

WhiteAgus PARTNERSHIP			OFFICE ONE, 34 VICTORIA ROAD, BARNESLEY, S70 2BU			Phone: 01226 208482 Email: info@whiteaguspартnership.co.uk Web: www.whiteaguspартnership.co.uk		
ARCHITECTURAL SERVICES			Project: ALTERATIONS TO OFFICE AND STORE AT 56A HOYLAND ROAD BARNESLEY			Client: DEVELOPMENTS BY BOUTIQUE		
Drawing Title: PLANS AND ELEVATIONS AS PROPOSED			Date: DEC 2020		Scale: 1:50 & 1:100 @ A1		Ref: 20-188	
Date			Suffix		Description		Date	