




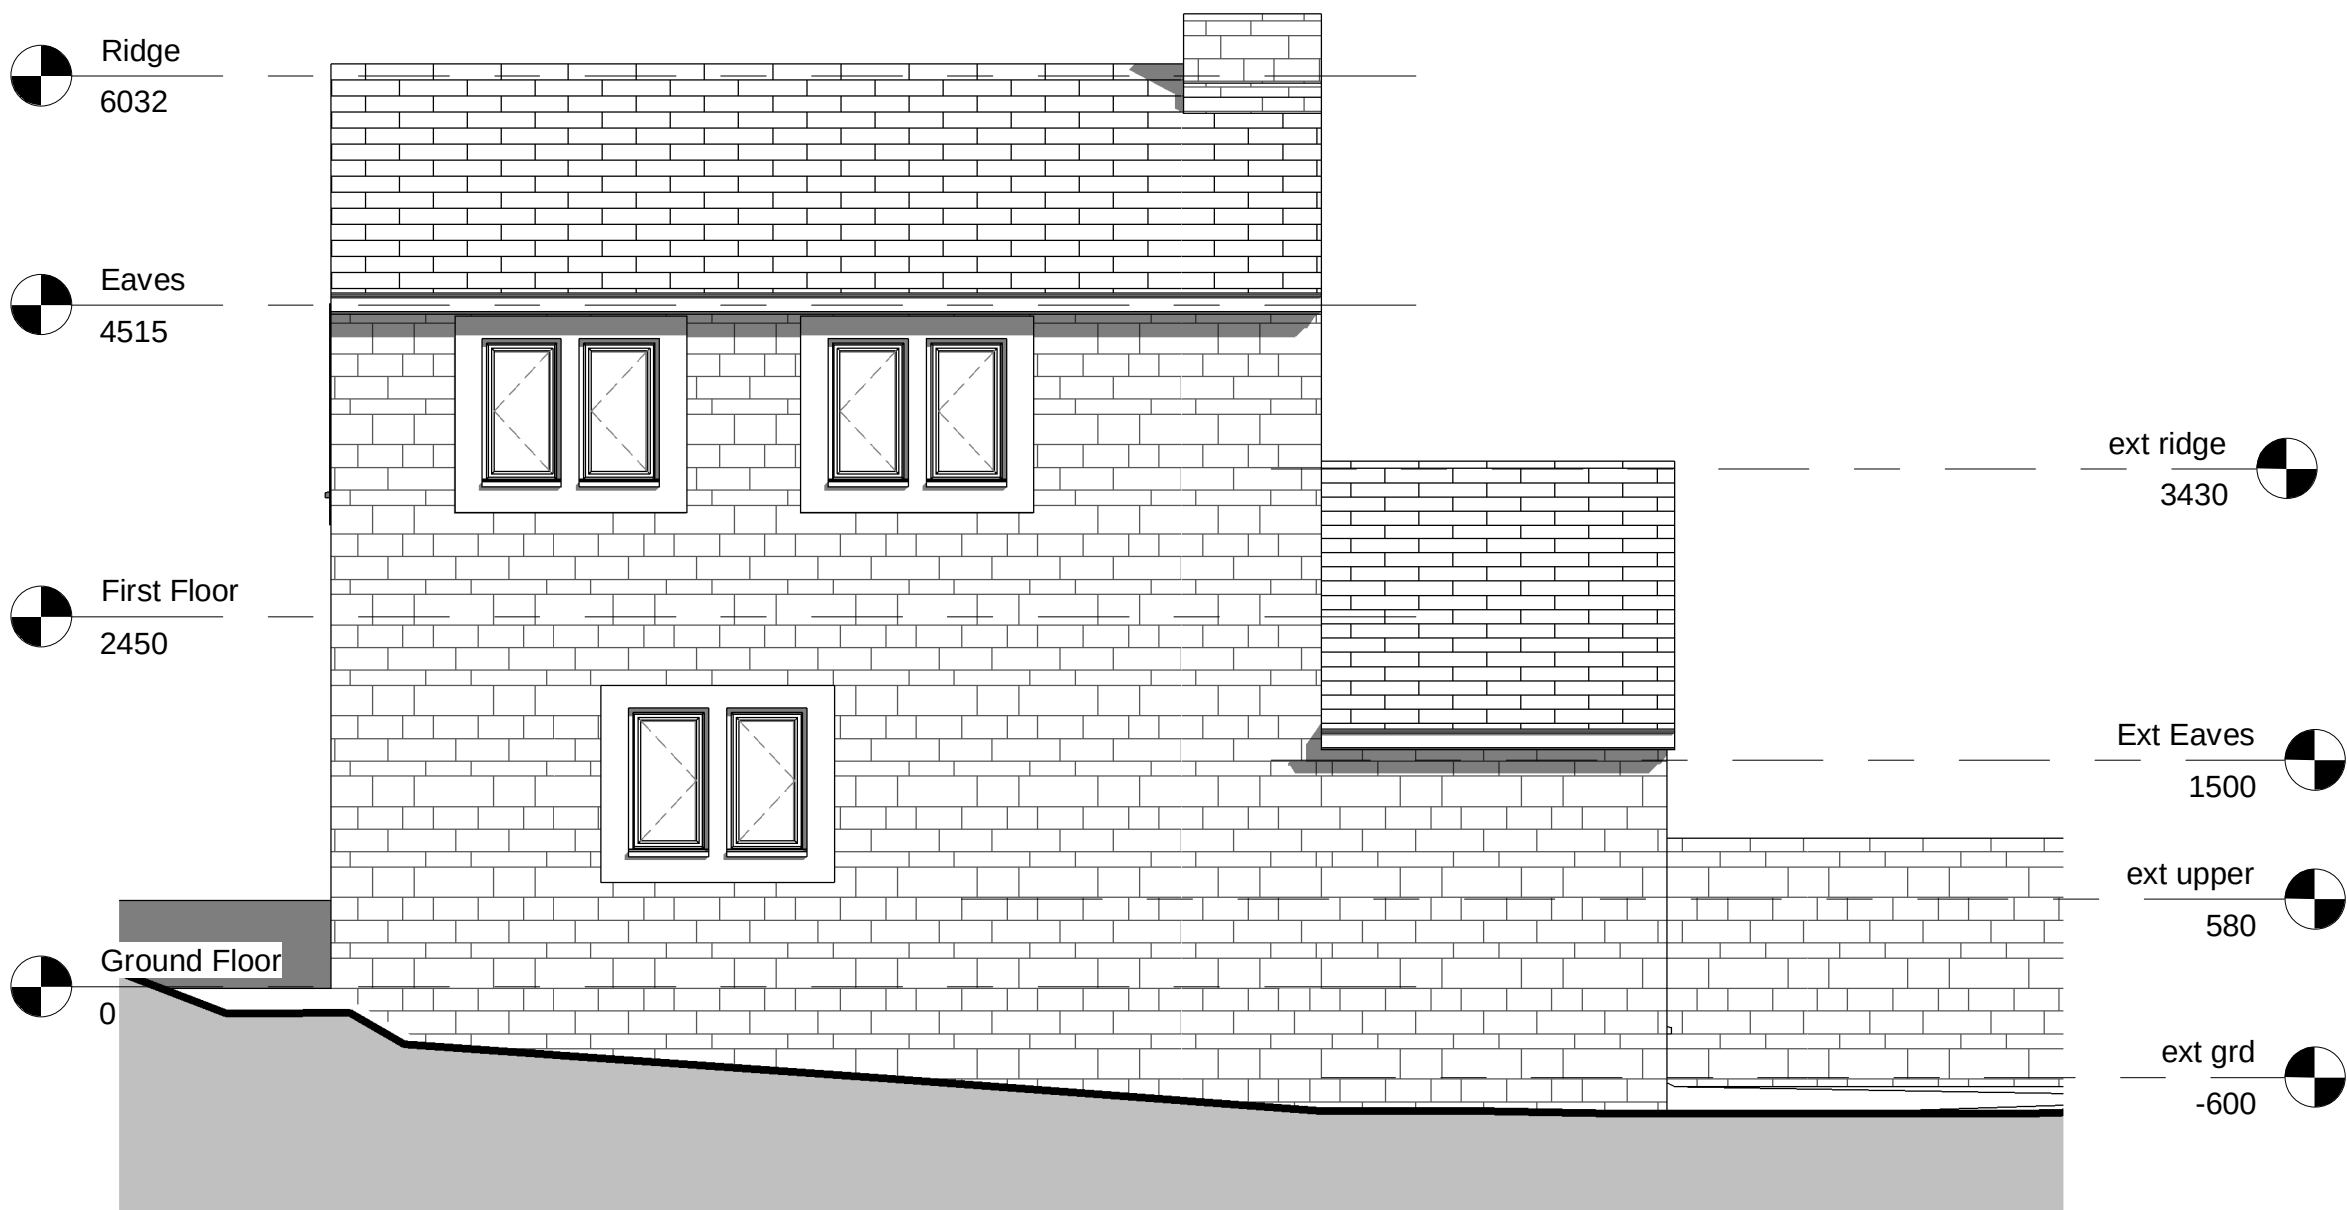


Front Elevation  
1 : 50

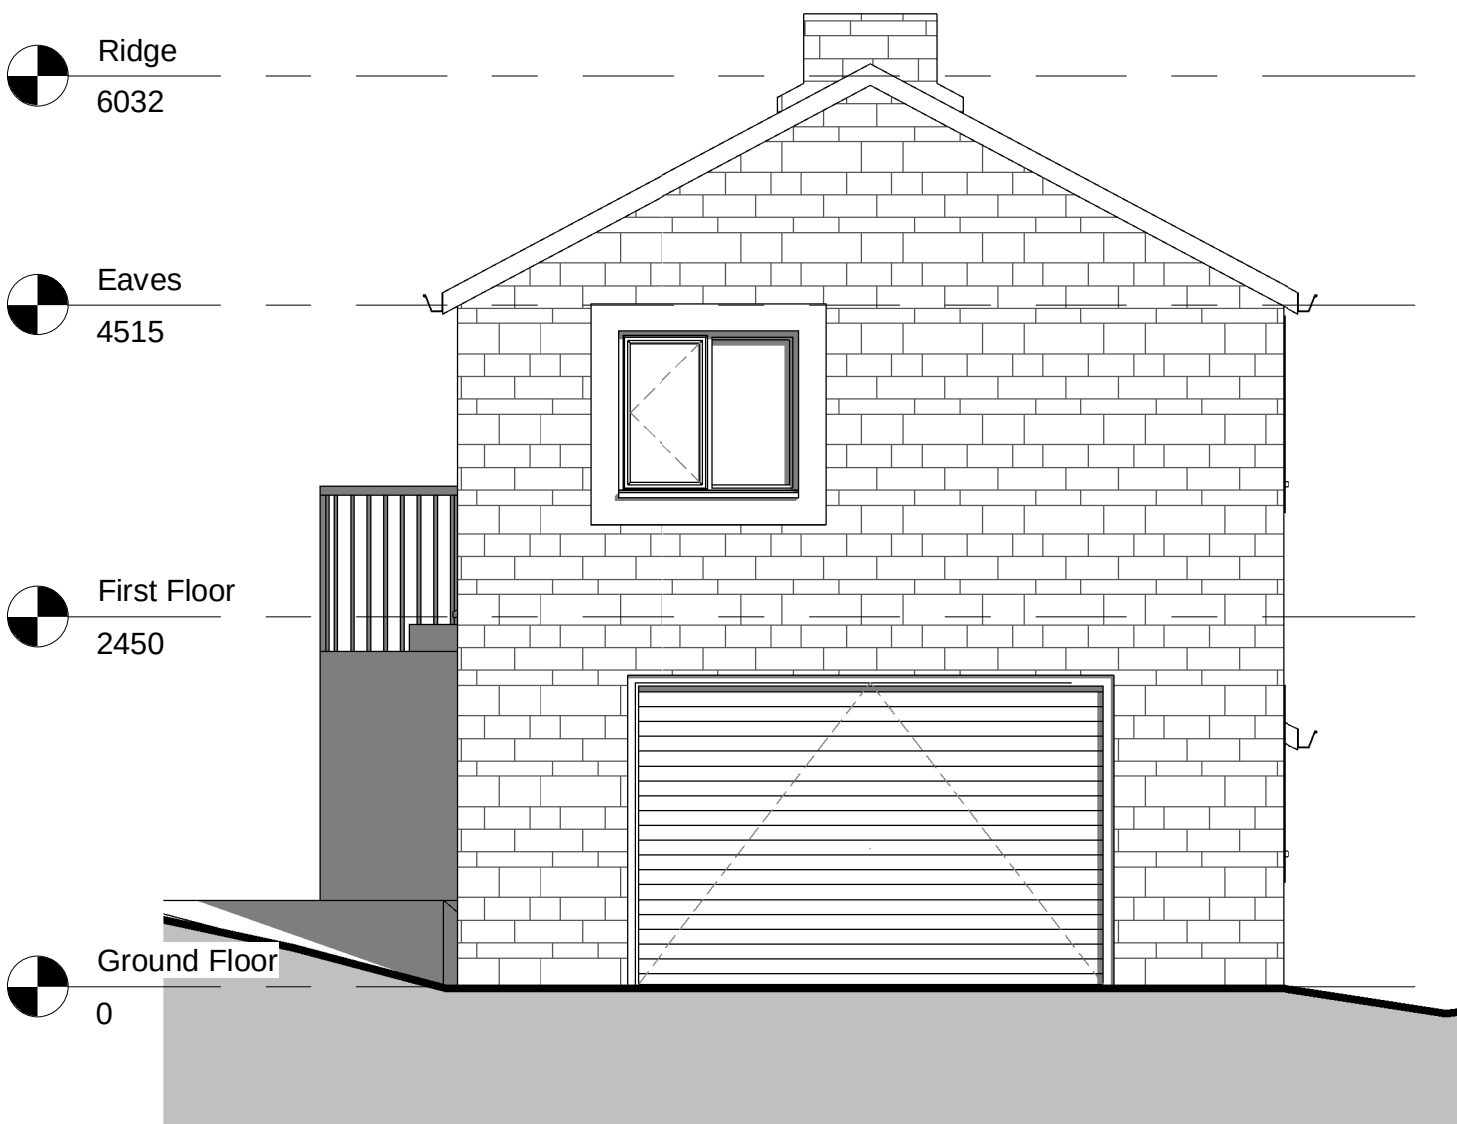


Side Elevation - From Shore Hall Lane  
1 : 50

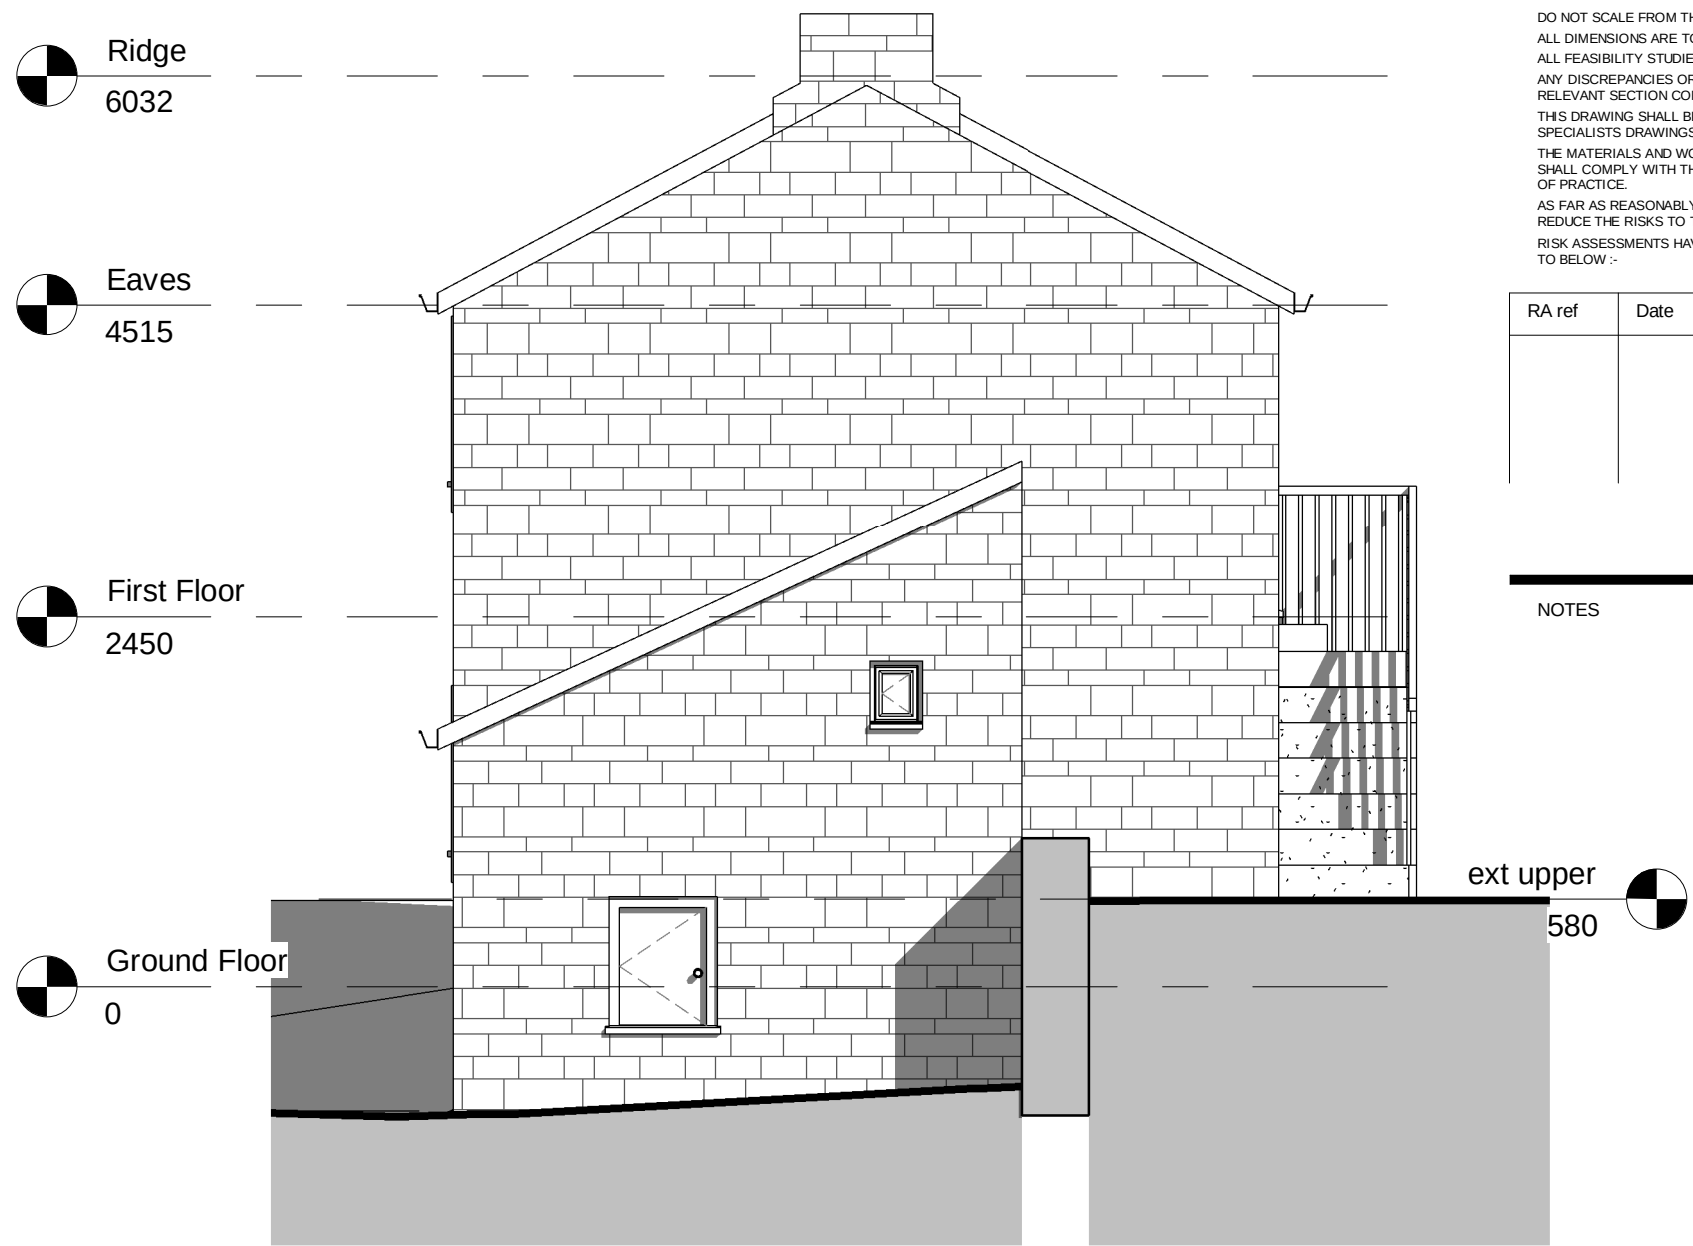


Side Elevation  
1 : 50

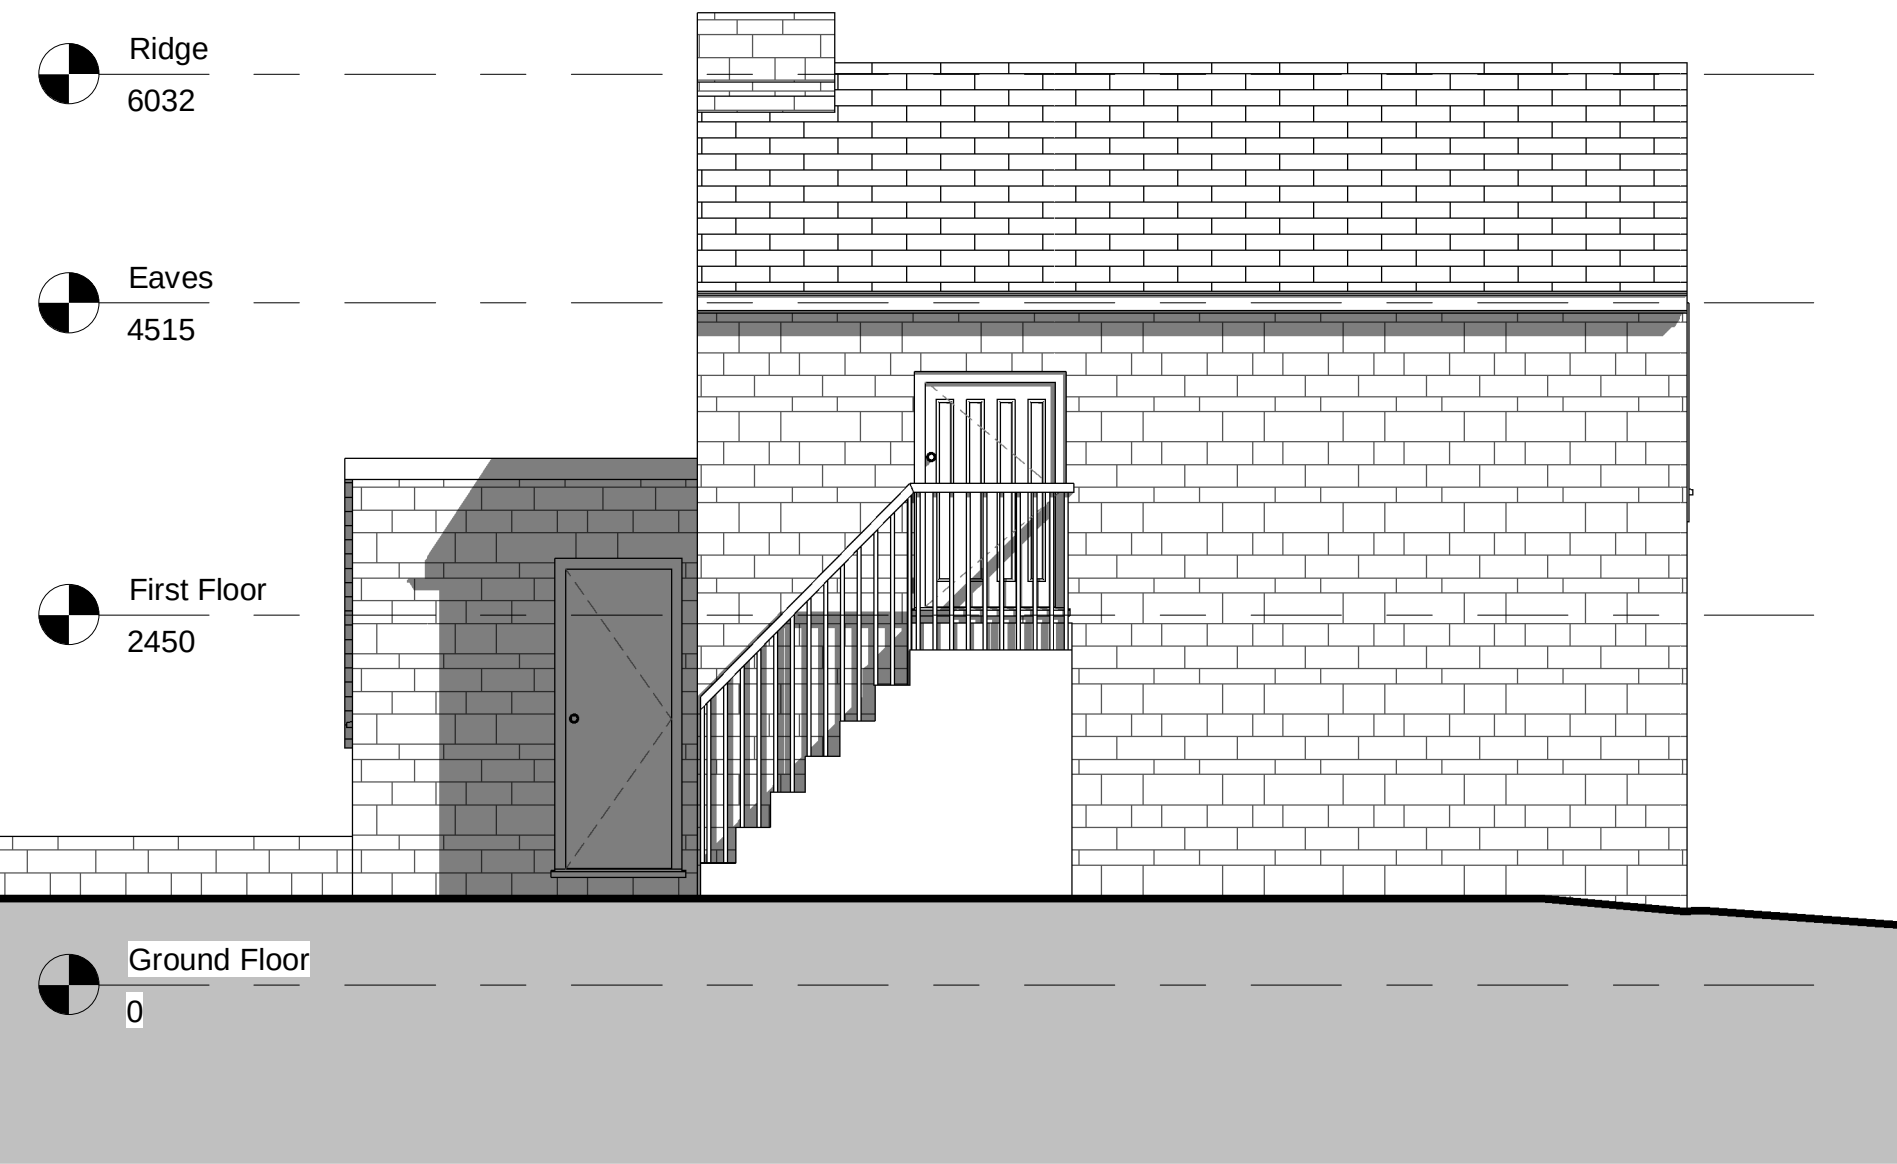


Rear Elevation  
1 : 50

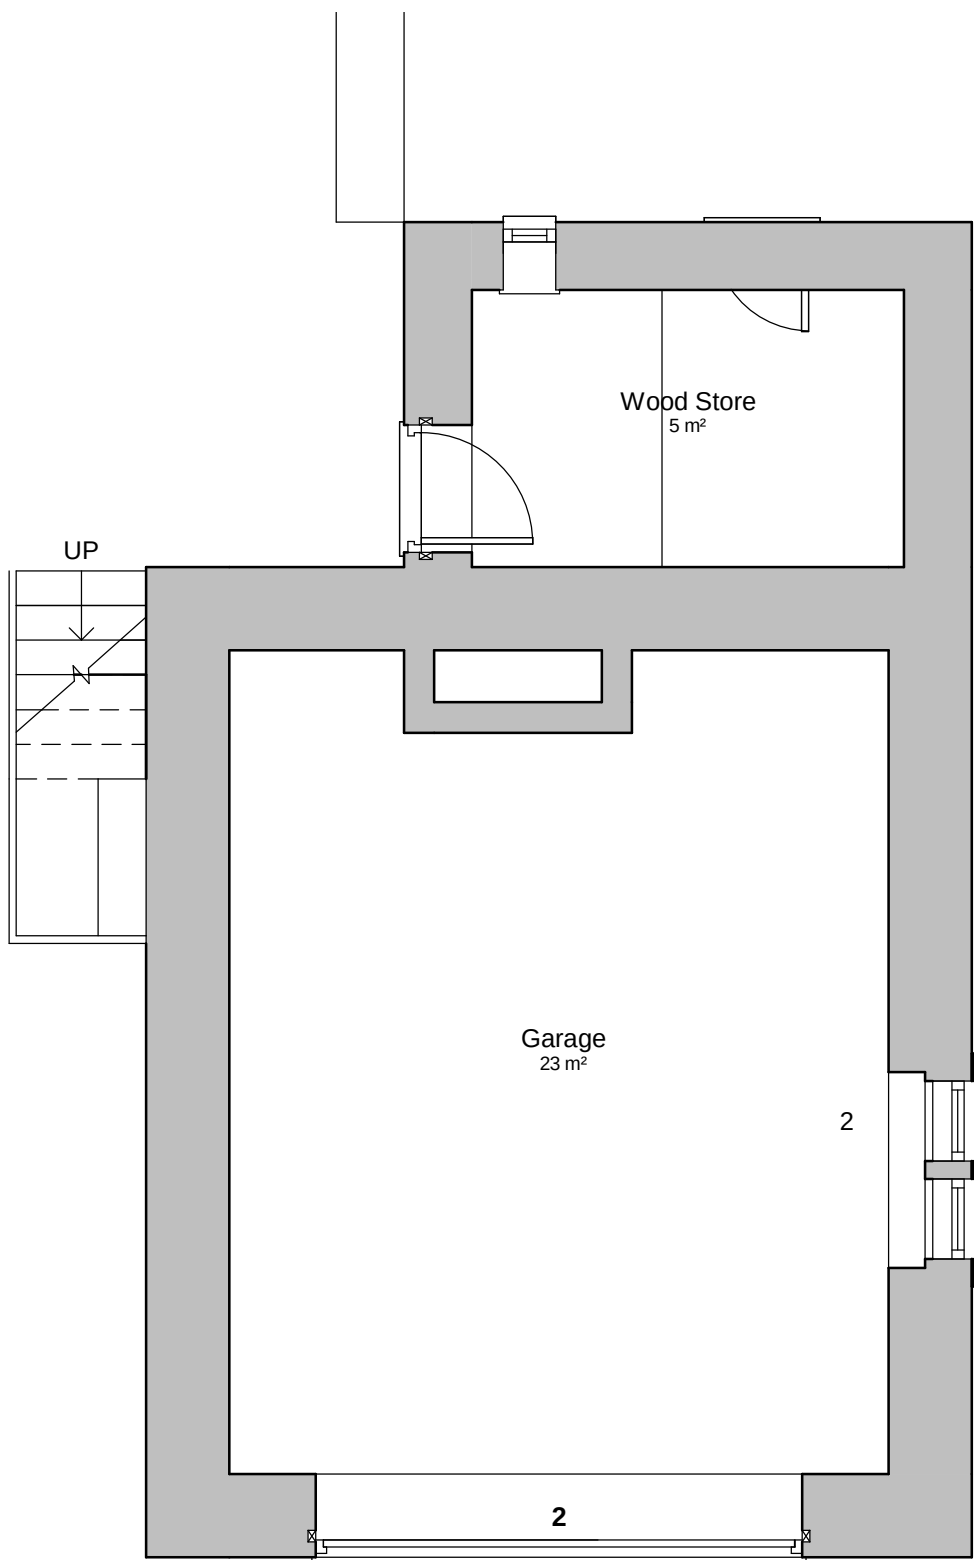


Ground Floor  
1 : 50

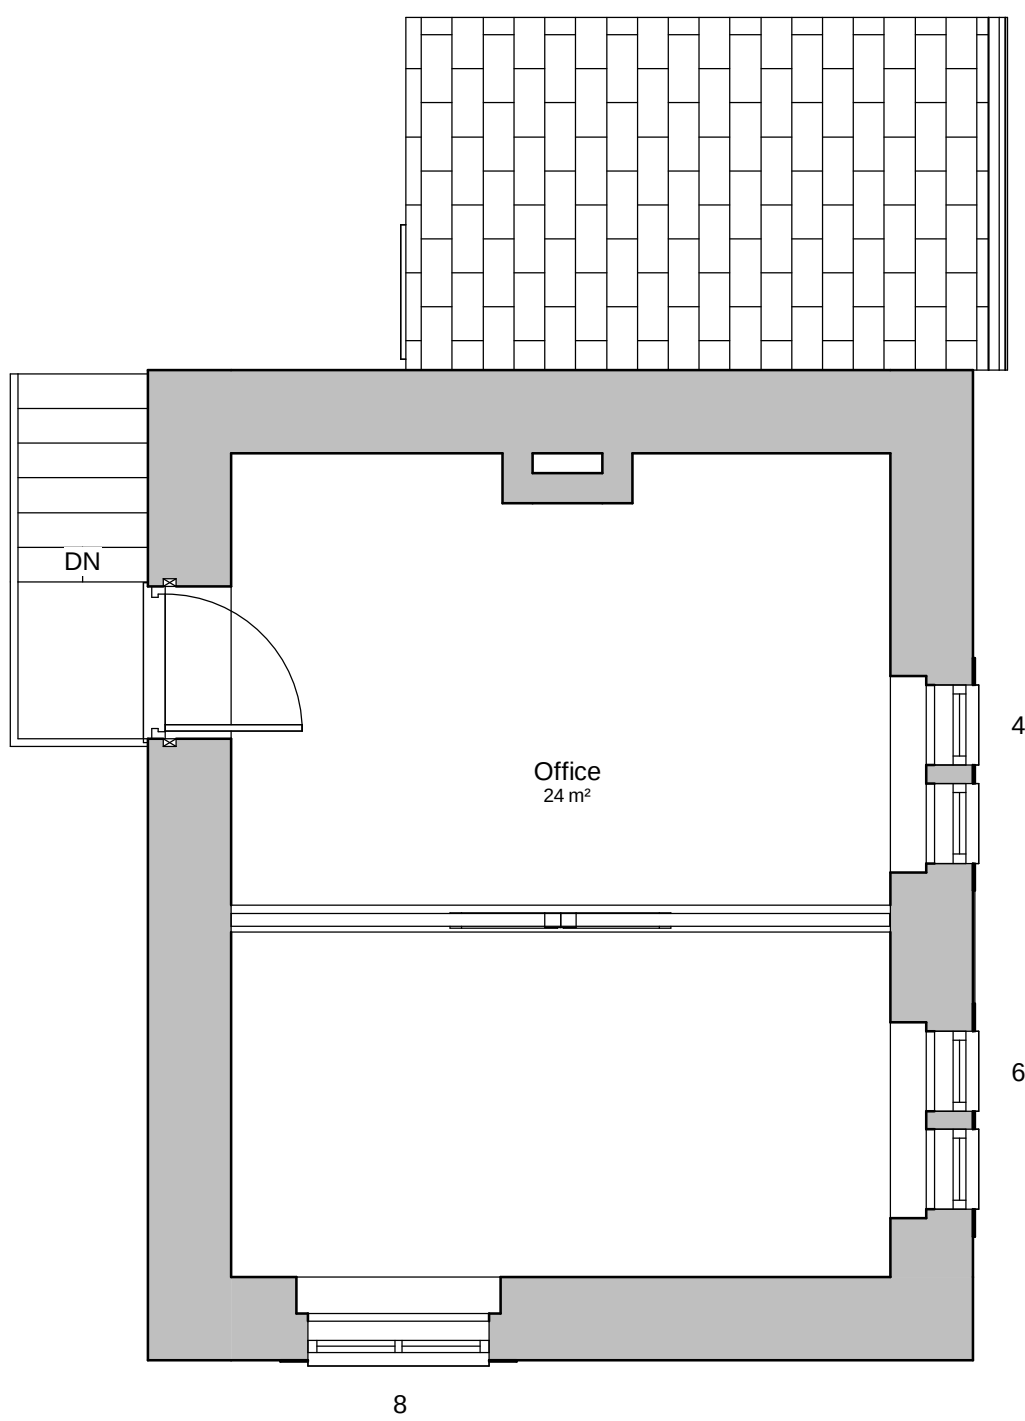


First Floor  
1 : 50

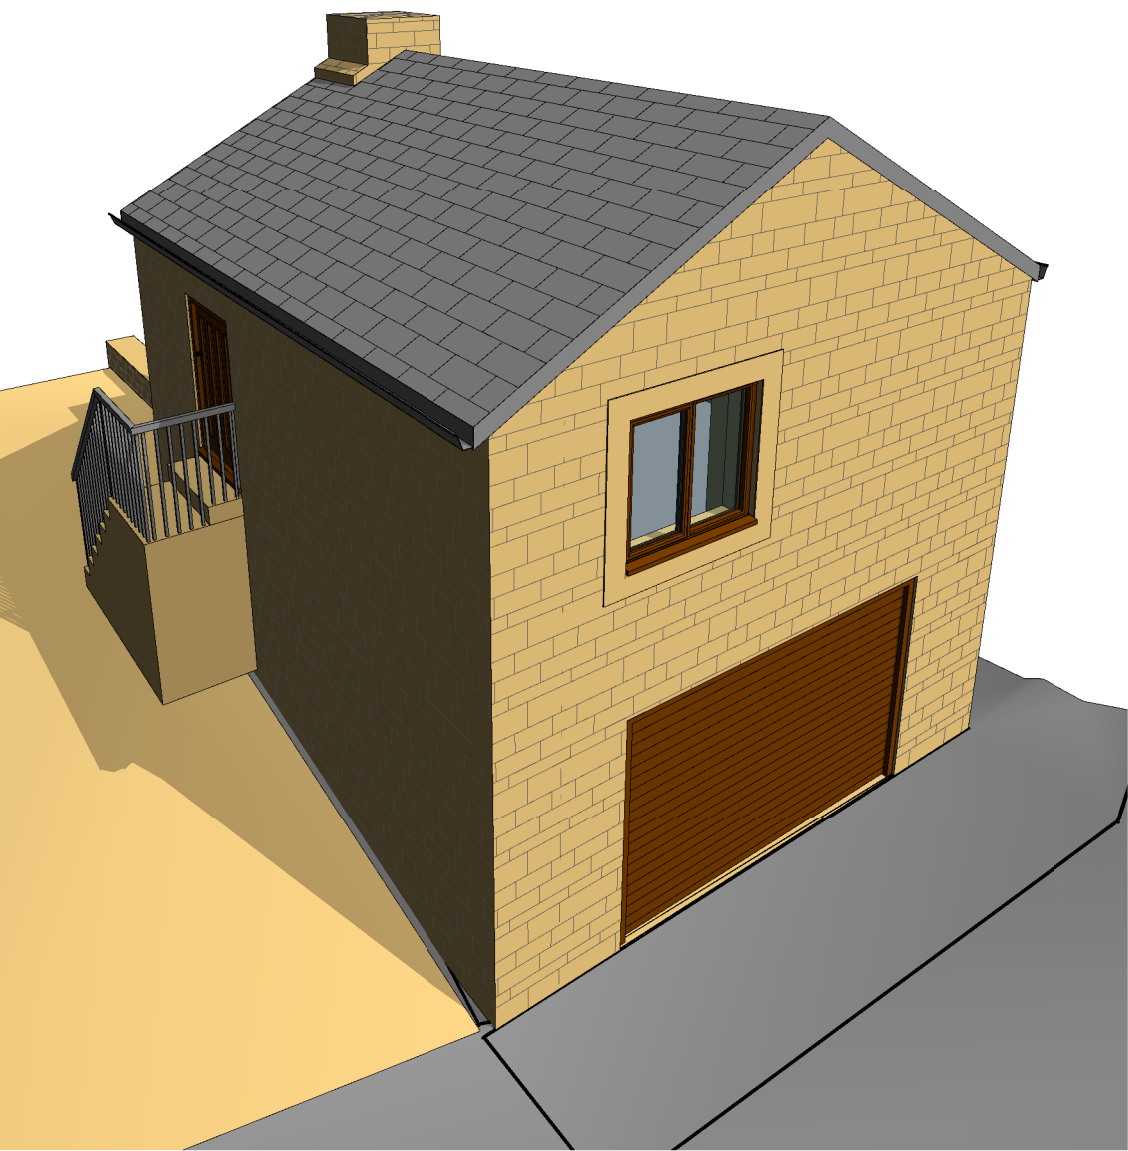


Perspective View From Shore Hall Lane

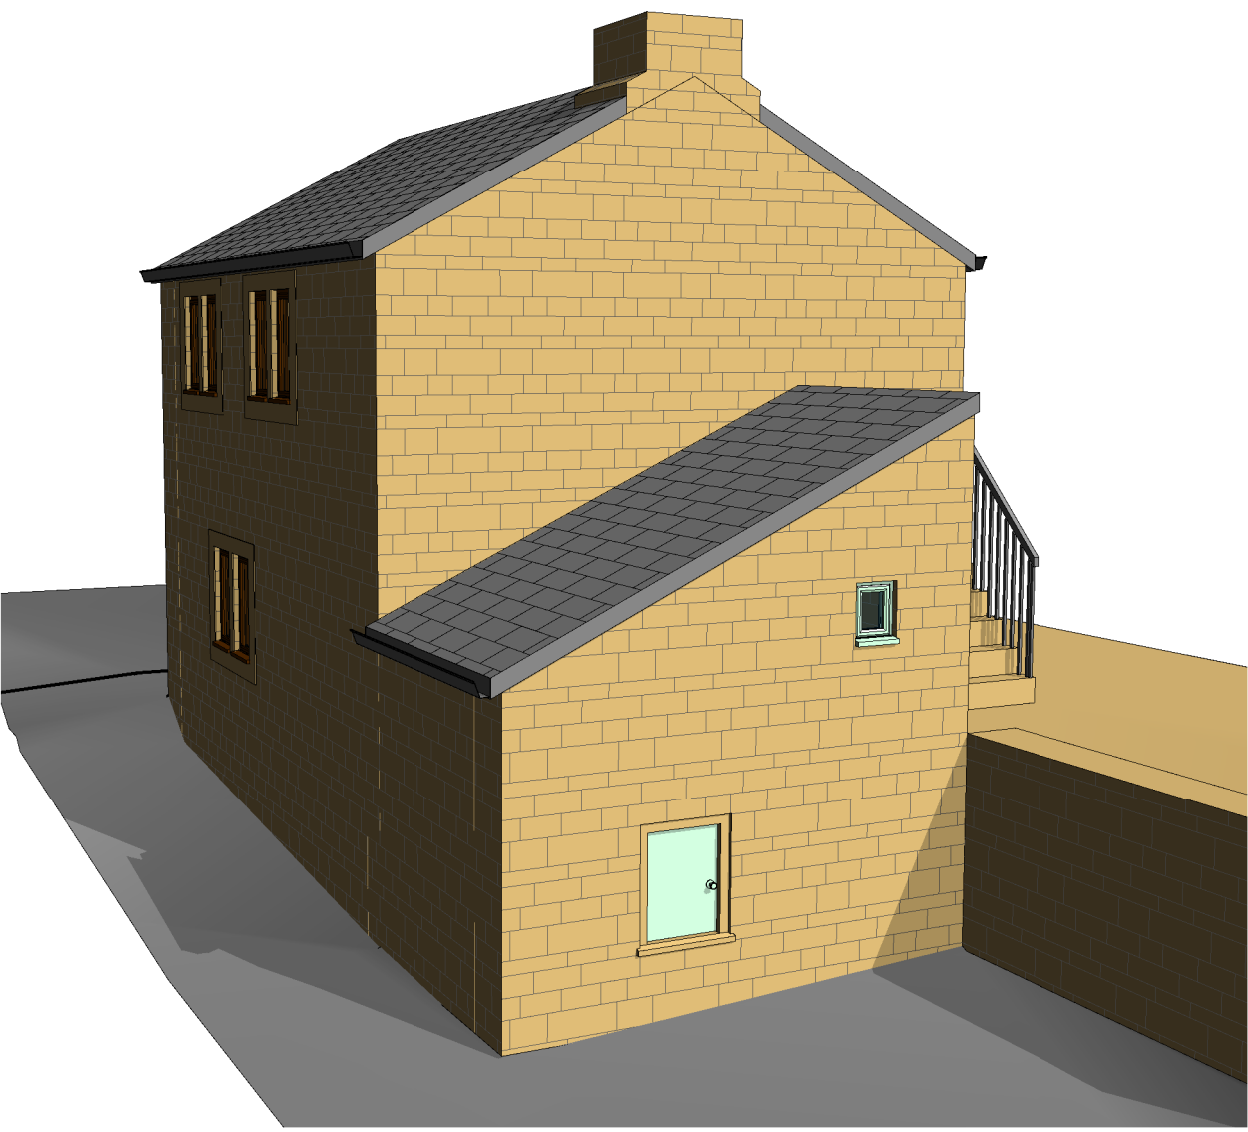

Side Perspective View

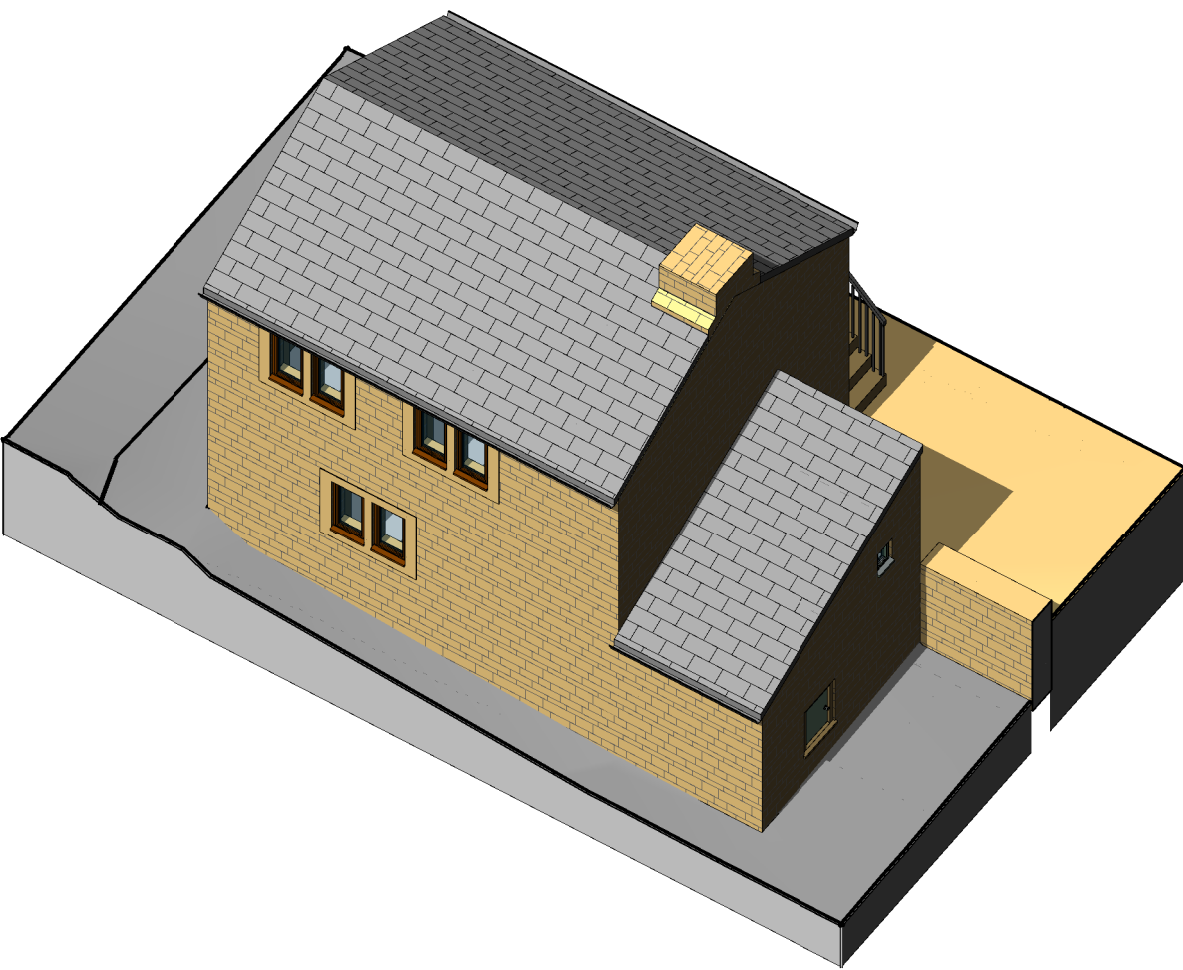

Isometric View 1

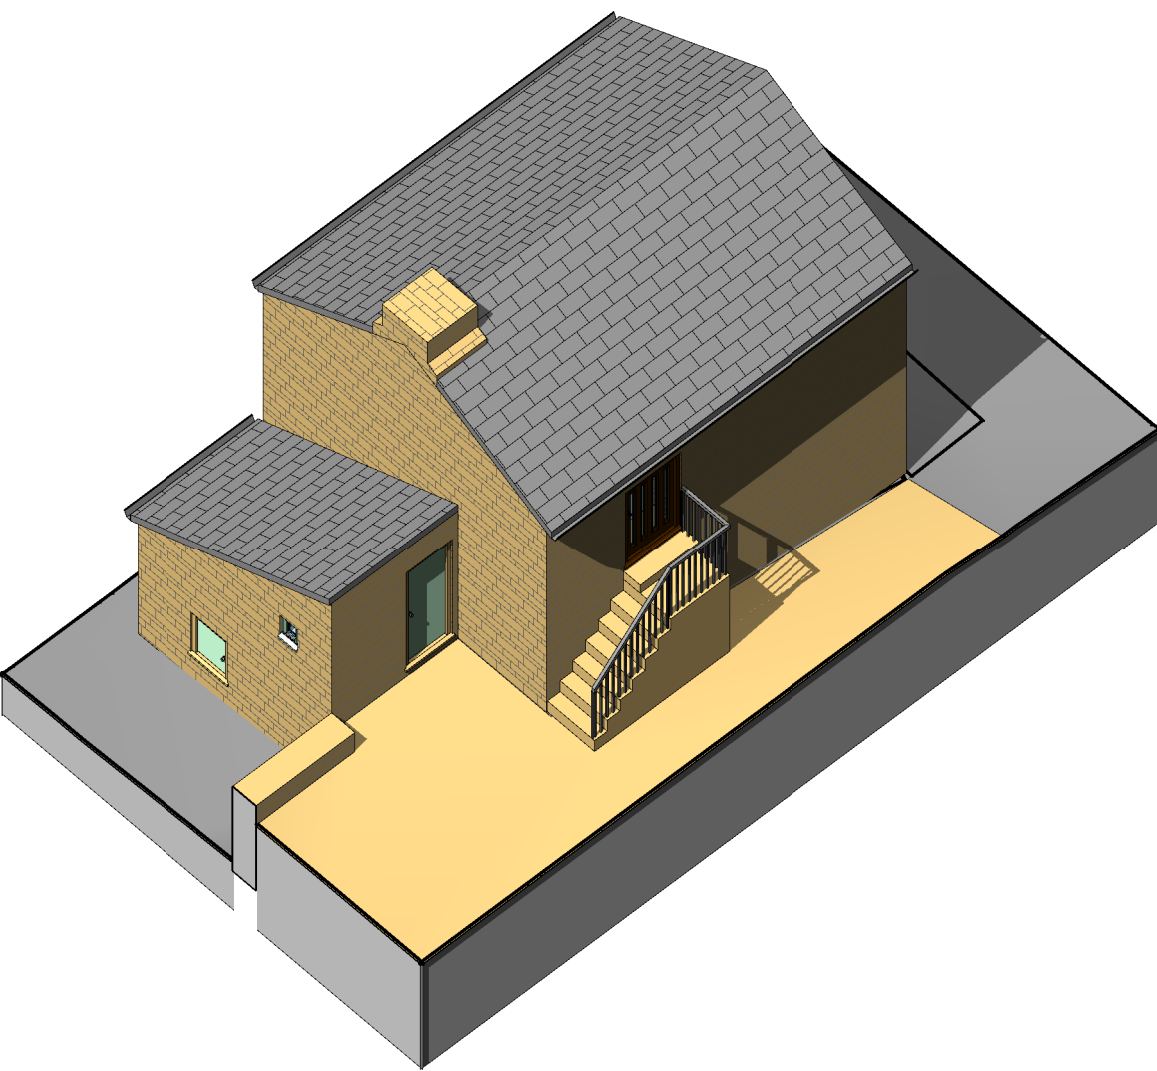

Isometric View 2

| GENERAL                                                                              |      |          |      |
|--------------------------------------------------------------------------------------|------|----------|------|
| DO NOT SCALE FROM THIS DRAWING.                                                      |      |          |      |
| ALL DIMENSIONS ARE TO BE CHECKED ON SITE AND CONFIRMED TO AUTHOR.                    |      |          |      |
| ALL FEASIBILITY STUDIES ARE SUBJECT TO FULL SITE SURVEY + LOCAL AUTHORITY APPROVALS. |      |          |      |
| ANY DISCREPANCIES OR VARIATIONS SHALL BE NOTICED TO AVOID BEFORE WORK ON THE         |      |          |      |
| RELEVANT SECTION COMMENCES.                                                          |      |          |      |
| THIS DRAWING SHALL BE READ IN CONJUNCTION WITH ALL RELEVANT CONSULTANTS AND / OR     |      |          |      |
| SPECIALISTS DRAWINGS / DOCUMENTS.                                                    |      |          |      |
| THE MATERIALS AND WORKMANSHIP OF ALL RELEVANT TRADES AND BUILDING OPERATIONS         |      |          |      |
| SHALL COMPLY WITH THE RECOMMENDATIONS OF CURRENT BRITISH STANDARDS AND CODES         |      |          |      |
| OF PRACTICE.                                                                         |      |          |      |
| AS FAR AS REASONABLY PRACTICABLE, THIS DESIGN HAS BEEN PREPARED IN SUCH A WAY AS TO  |      |          |      |
| REDUCE THE RISKS TO THE HEALTH AND SAFETY OF PERSONS WHO MAY BE AFFECTED             |      |          |      |
| RISK ASSESSMENTS HAVE BEEN PREPARED FOR ANY UNAVOIDABLE RISKS AND ARE REFERRED       |      |          |      |
| TO BELOW -                                                                           |      |          |      |
| RA ref                                                                               | Date | Prepared | Item |
|                                                                                      |      |          |      |

NOTES

| rev     | date       | dr      | app   | notes     |
|---------|------------|---------|---|-----------|
| scale:  | 1 : 50     | drawn:  | PSI   | apprv: AM |
| date:   | APRIL 2009 | drawn:  | G:\work\docs\Architectural\2008\0801 - Shore Hall Farm, Pennine\Architecting\2009 - Existing - Planning.rvt |           |
| status: |            |         | PLANNING   |           |
| job no: | 1081       | dwg no: | A(00)-01   | rev: -    |



...making dreams happen..

The Towers - 237 Wakefield Road - Lepton  
Huddersfield - West Yorkshire - UK - HD8 0DH  
Tel: 01484 300054 / 07955 898 269  
Email: info@cadvis3d.co.uk  
www.cadvis3d.co.uk

project  
Proposed Granny Flat  
Shore Hall Farm, Shore Hall Lane  
Millhouse Green  
Sheffield S36 9LY

client  
Mrs Ann Mount

title  
Plans & Elevations - As Existing