




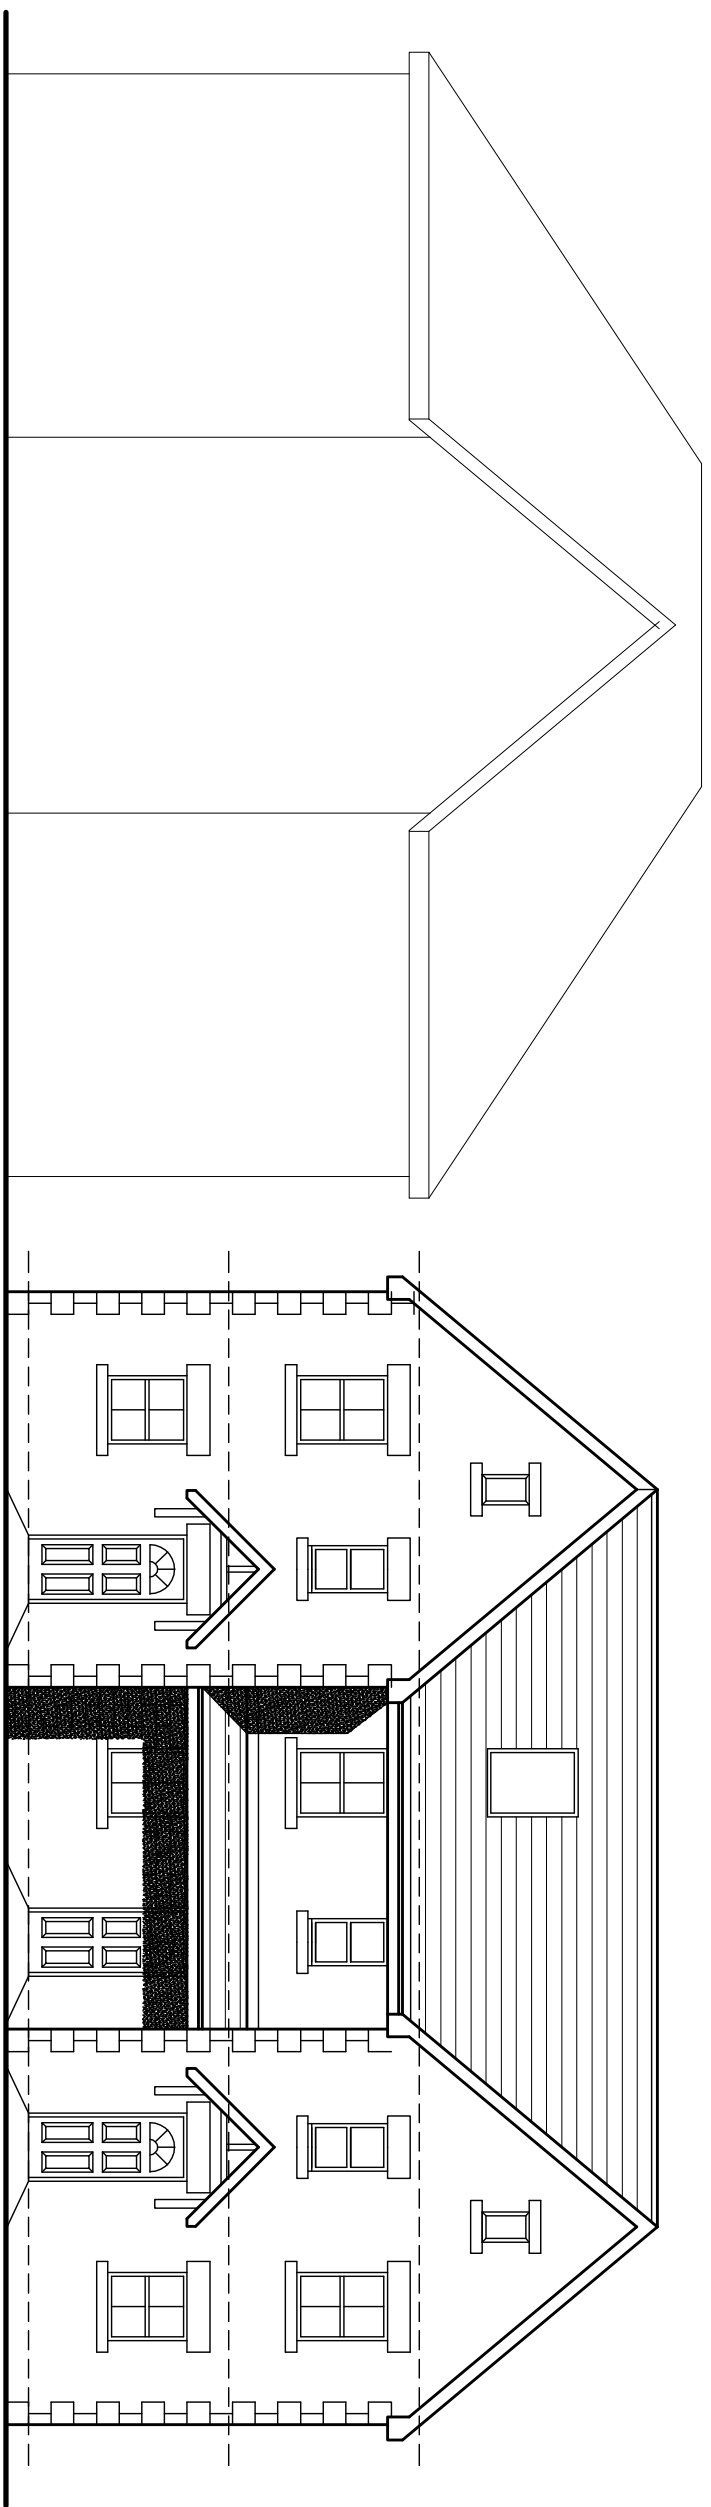


FRONT ELEVATION

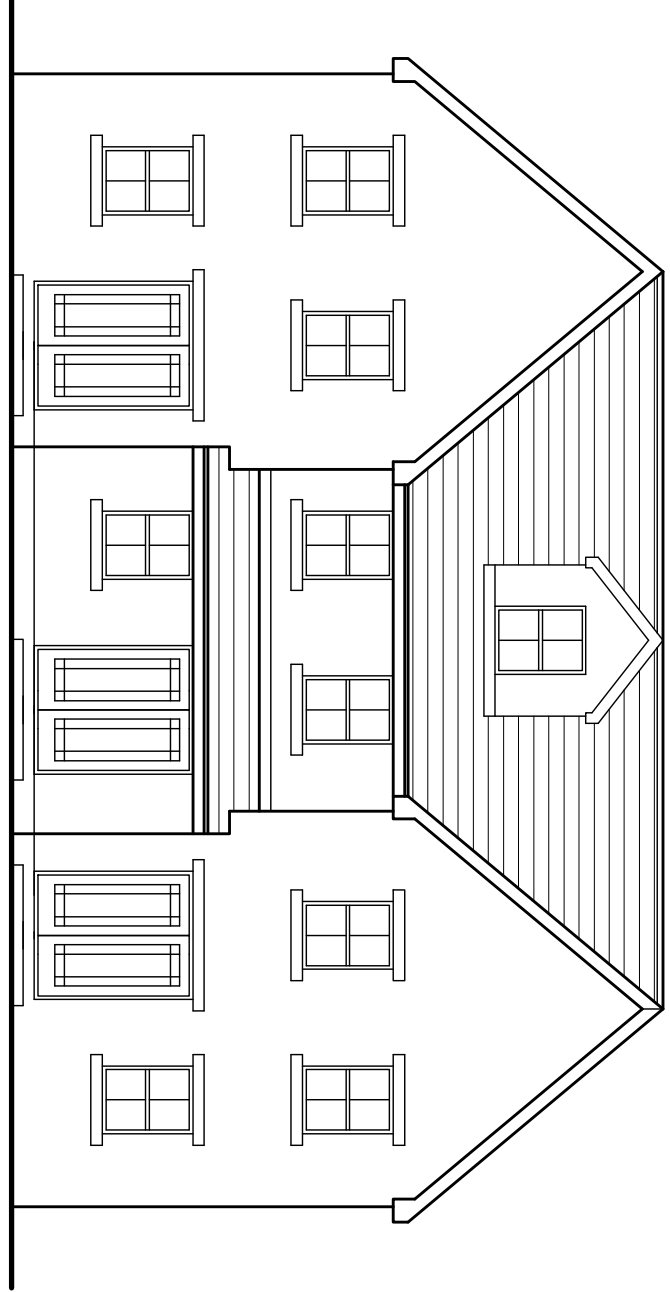



REAR ELEVATION

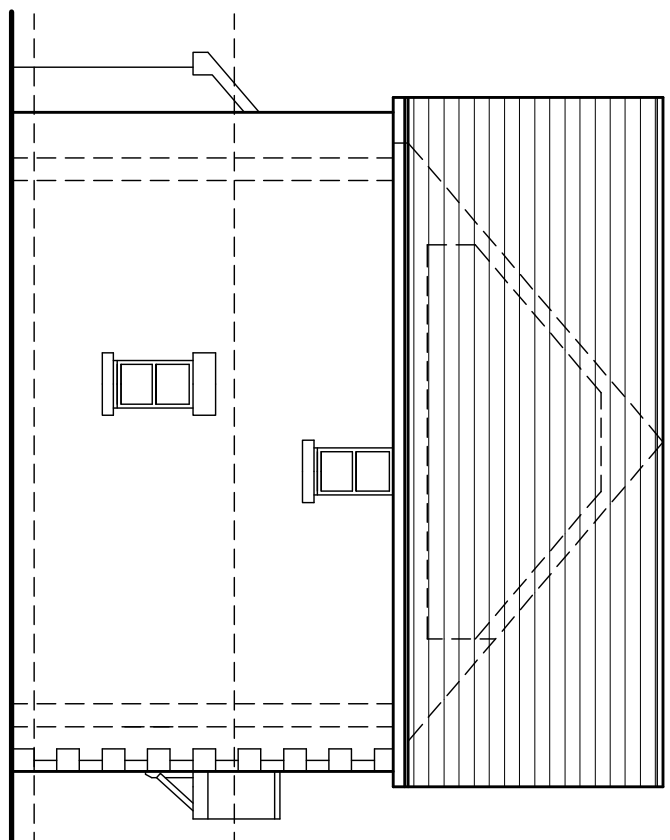


SIDE ELEVATION

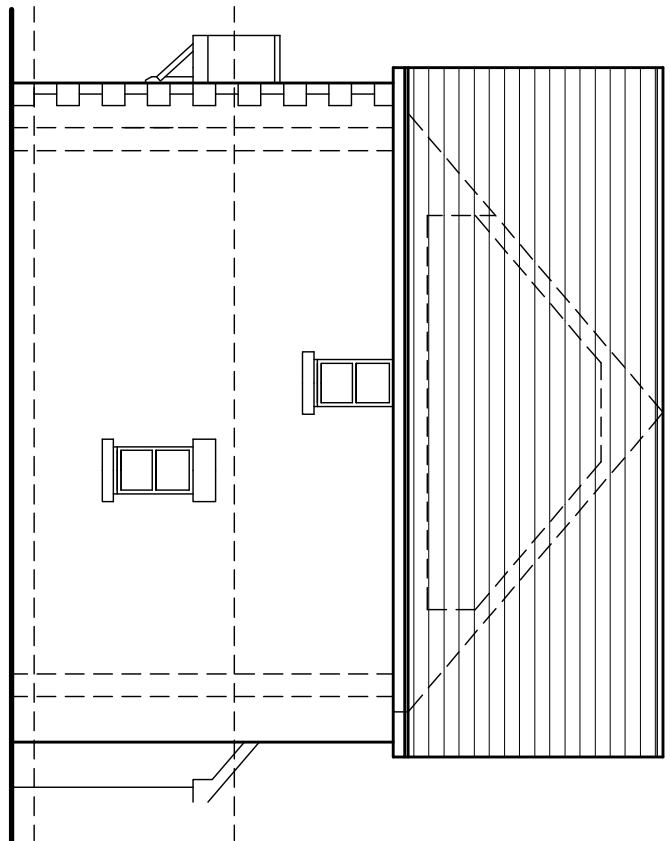


SIDE ELEVATION

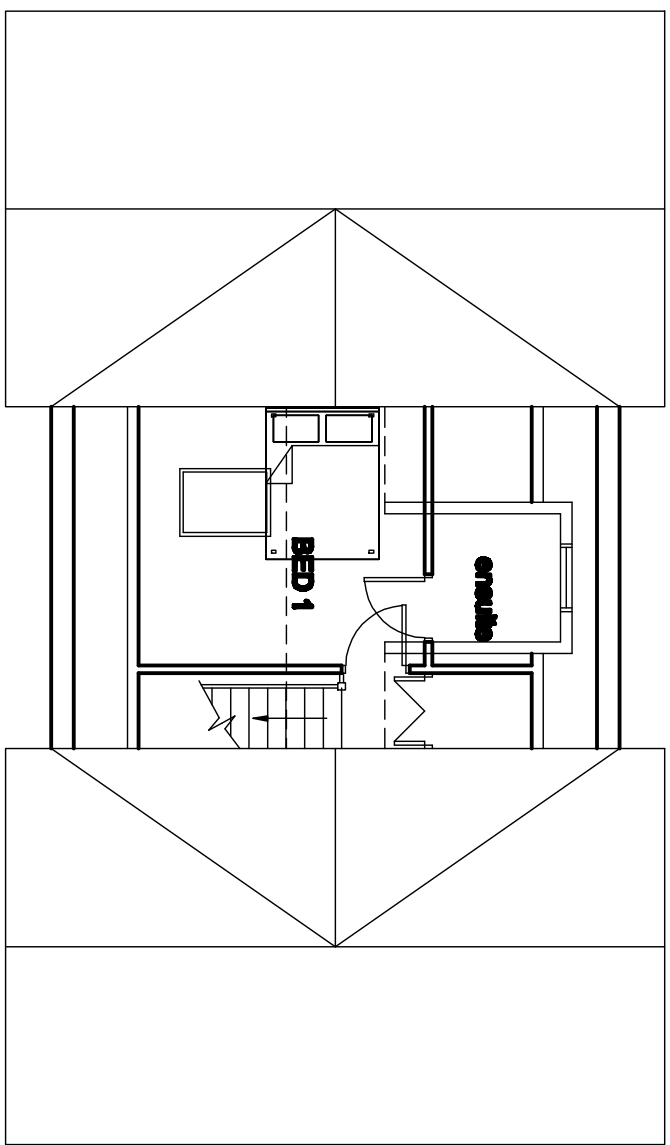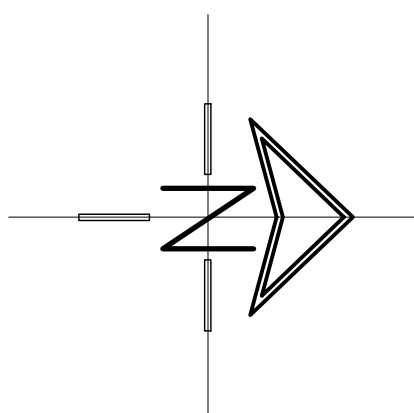


SECOND FLOOR PLAN

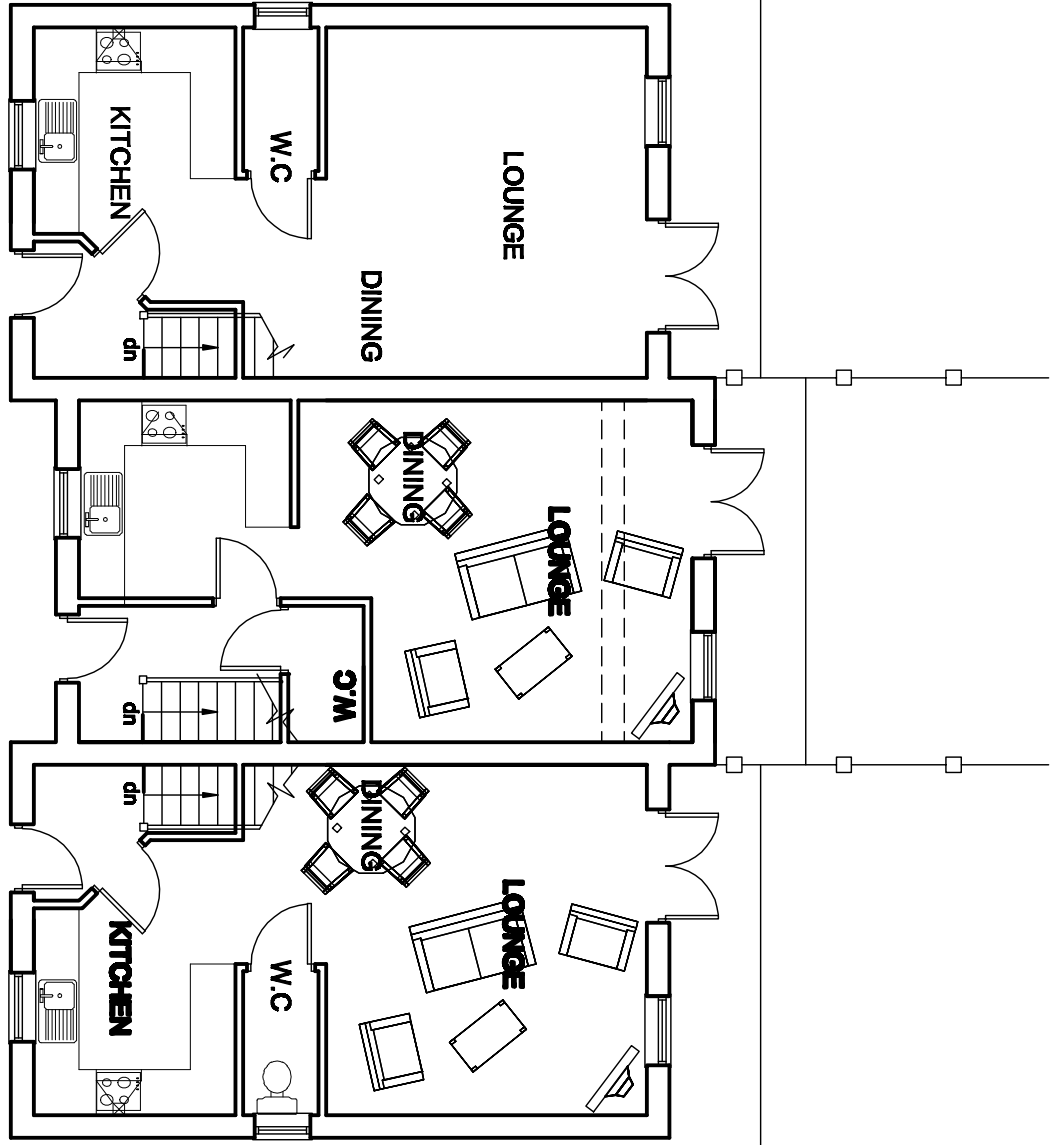


FIRST FLOOR PLAN

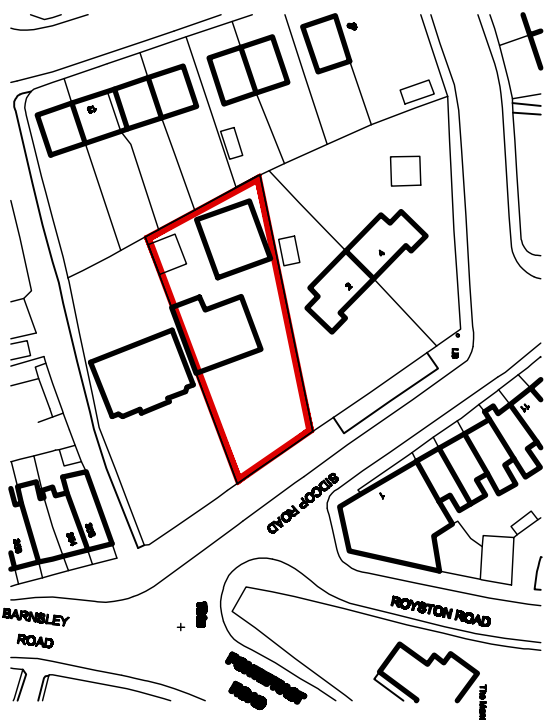


SITE PLAN
SCALE 1:1250

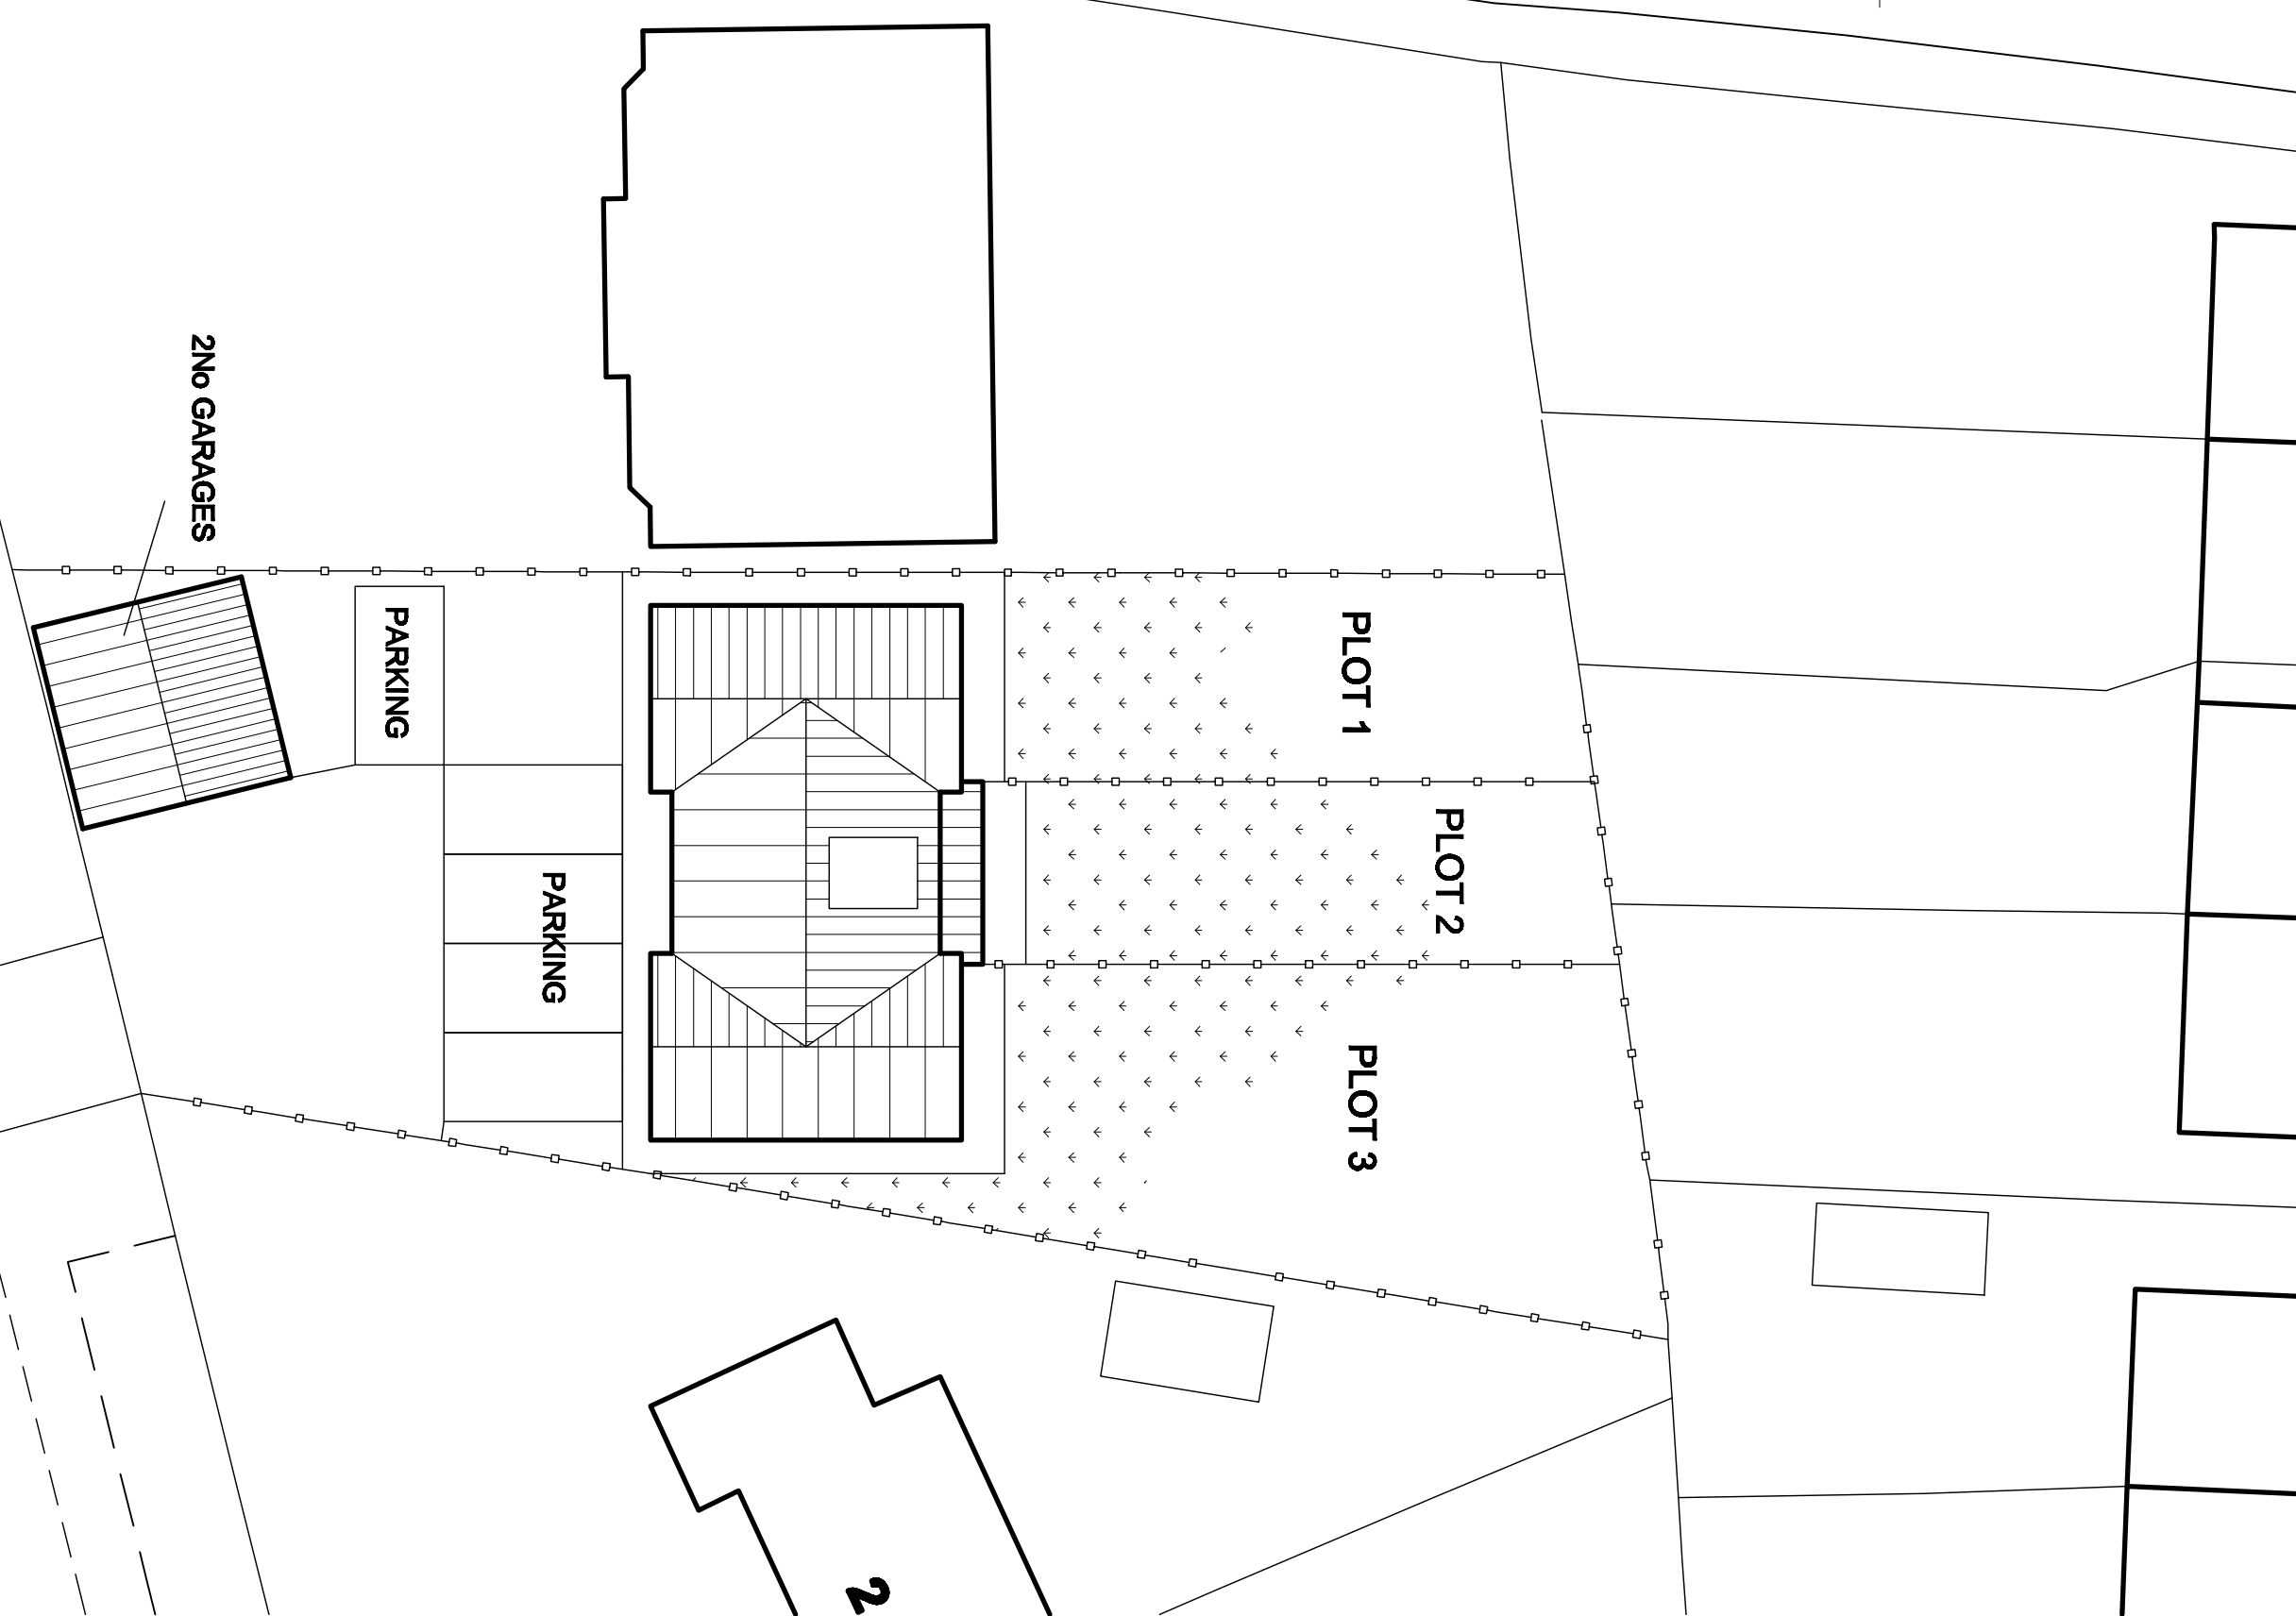


SITE PLAN
SCALE 1:250

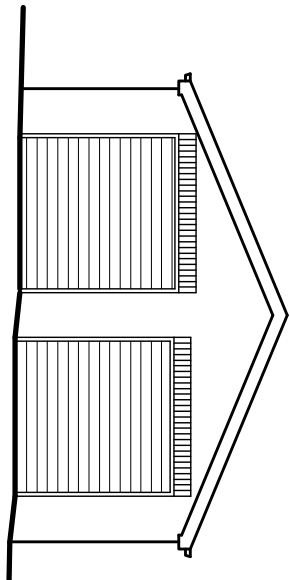


PROPOSED EAST ELEVATION

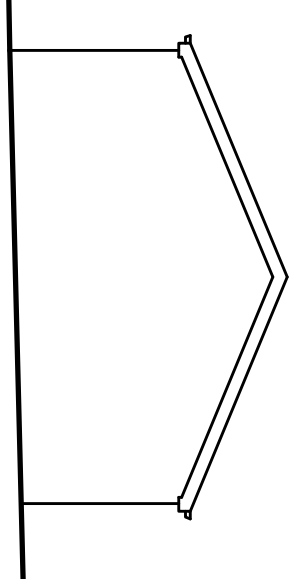


PROPOSED WEST ELEVATION

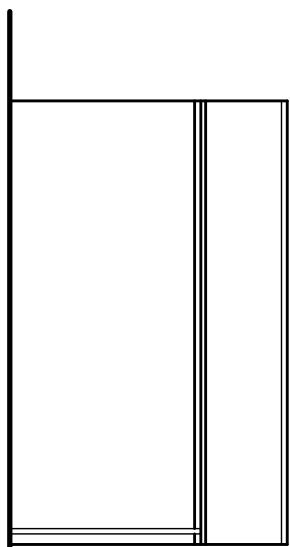

PROPOSED NORTH ELEVATION

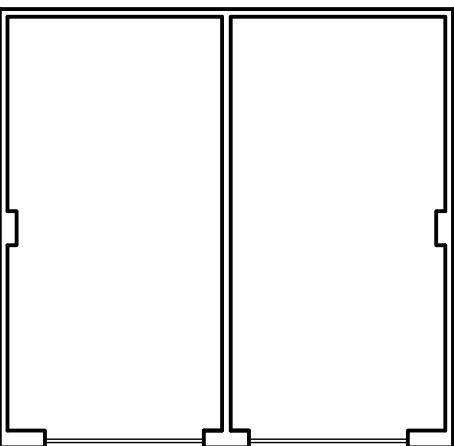

GARAGE PLAN
PROPOSED GARAGES

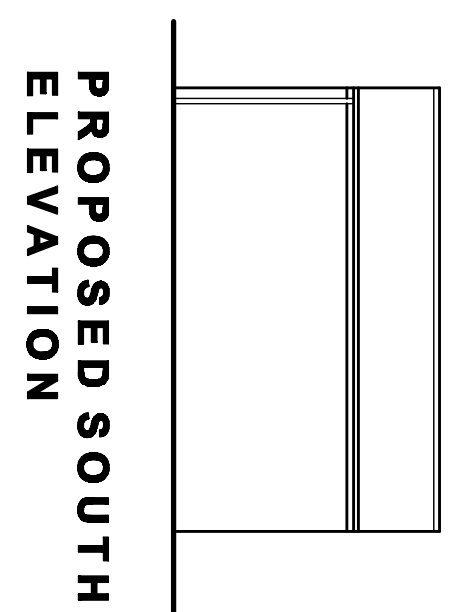

PROPOSED SOUTH ELEVATION

White Agus Partnership

1298, NEW ROAD, STAINCROSS, BARNESLEY, S75 8PP

PHONE/FAX 01228 209482
e mail info@whiteaguspартnership.co.uk
www.whiteaguspартnership.co.uk

Project

RESIDENTIAL DEVELOPMENT
SIDCOP ROAD, CUDWORTH
BARNESLEY

Client

MR BROOKE

Date

JAN 2010

Scale

1:100 @ A1

Drawing Title

PLANS AND ELEVATIONS

Ref

09-092

Dwg. No.

01

Rev.

C

Date

27-05-10

Suffix

B

Description

DOORER SKETCH TO P.A. REQUIREMENTS

Date

18-10-10

Suffix

C

Description

DRAWINGS ADDED

GROUND FLOOR PLAN