




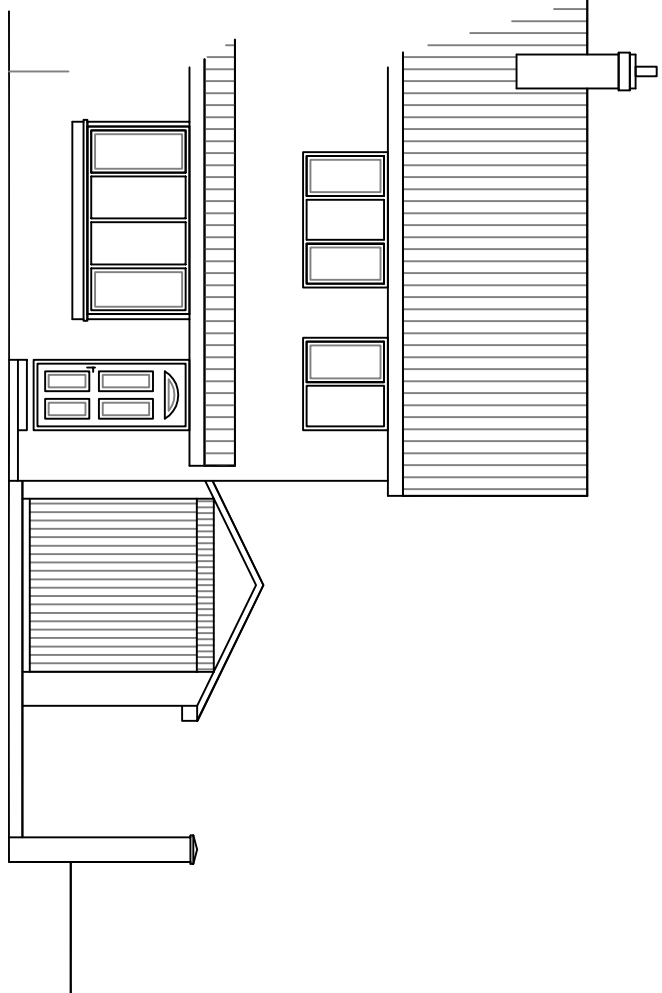


EXISTING FRONT ELEVATION

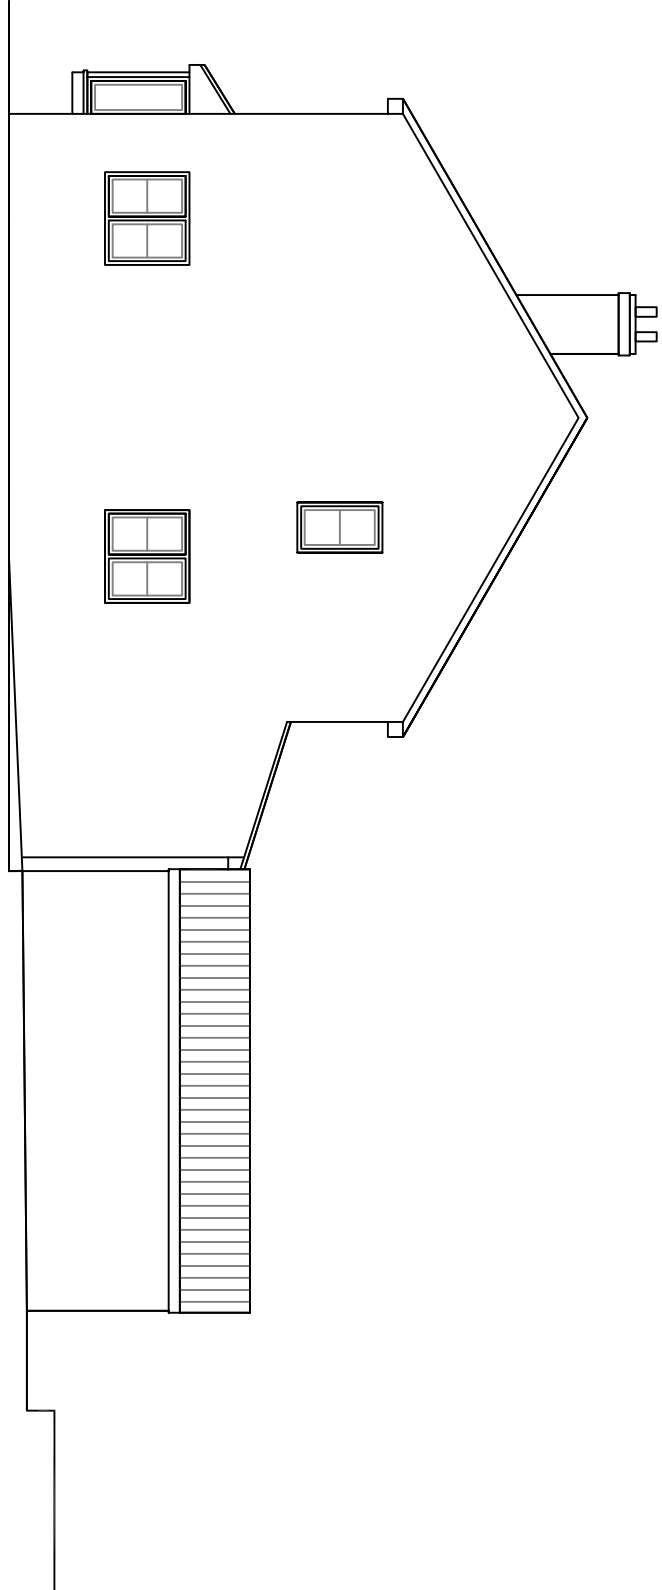


EXISTING SIDE ELEVATION

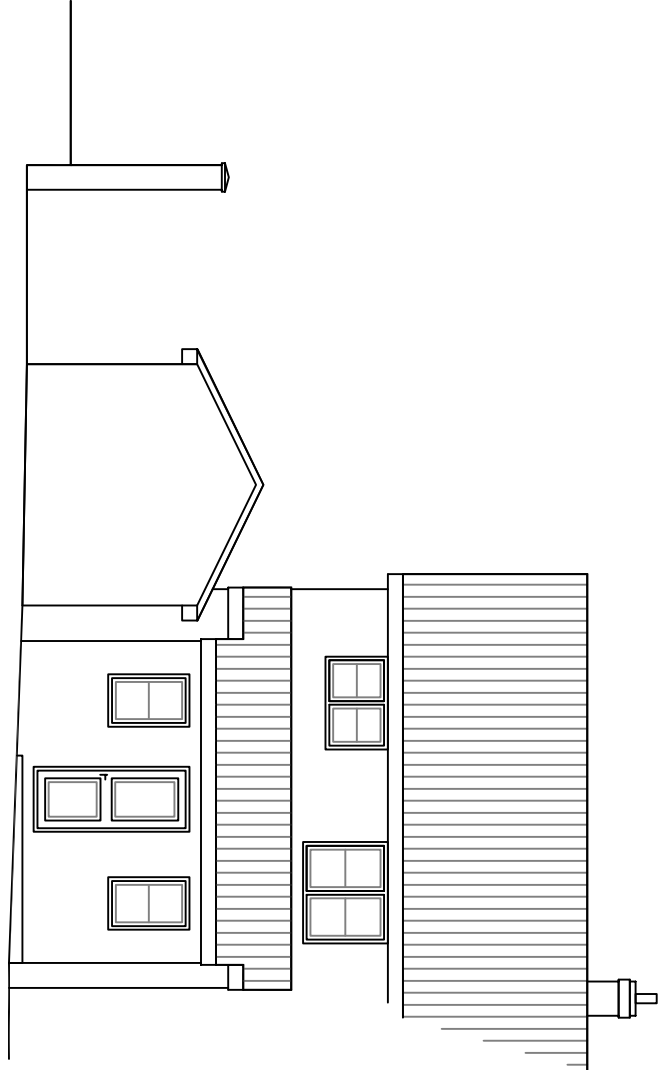


EXISTING REAR ELEVATION

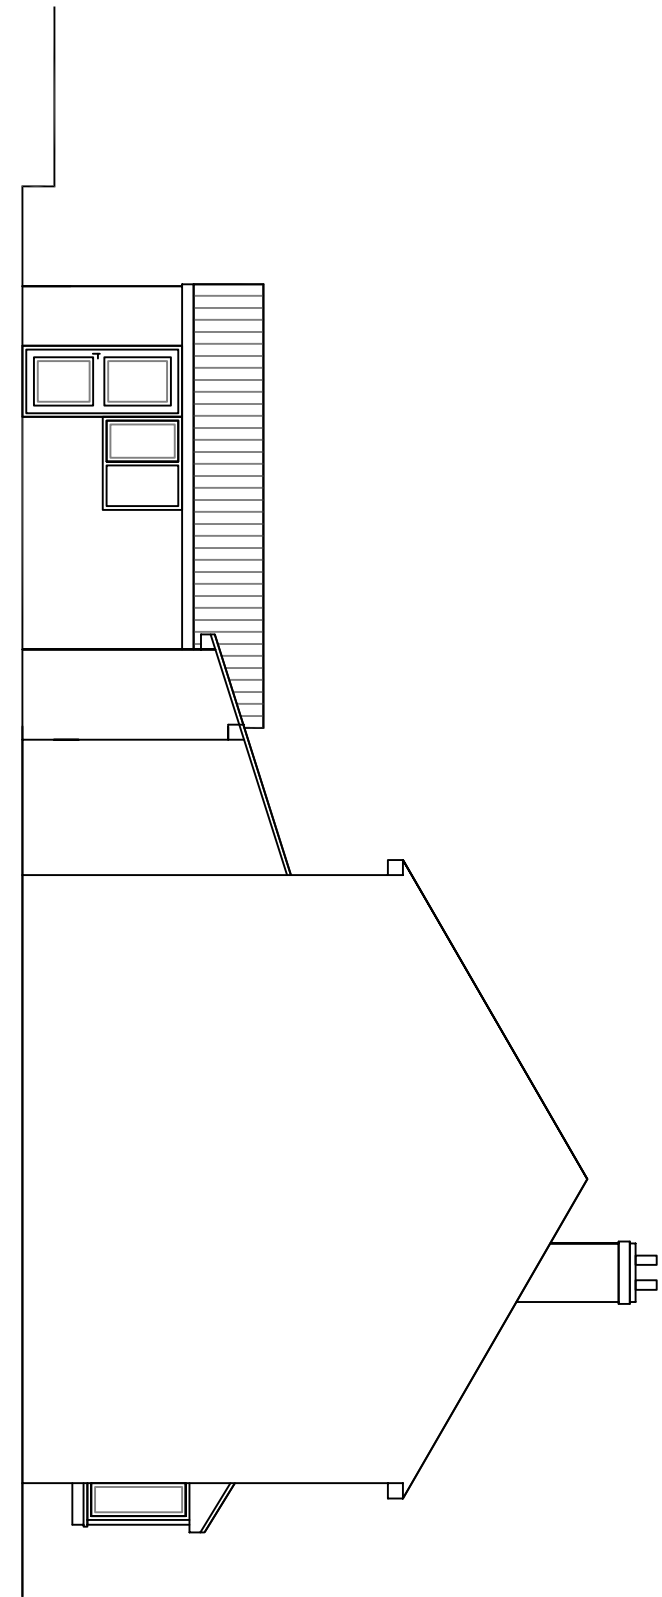


EXISTING SIDE ELEVATION

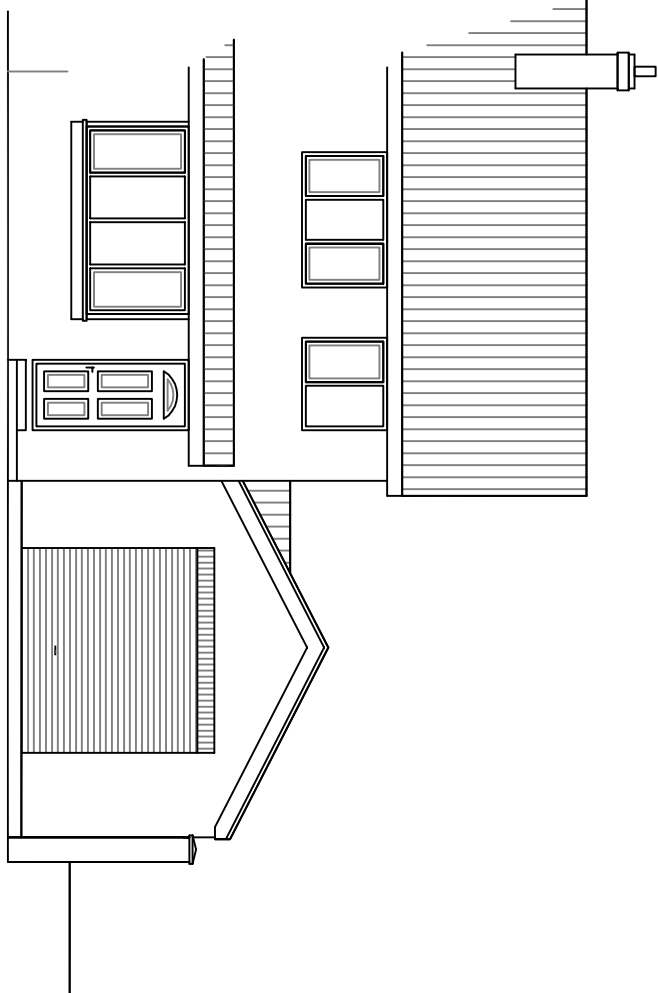


PROPOSED FRONT ELEVATION

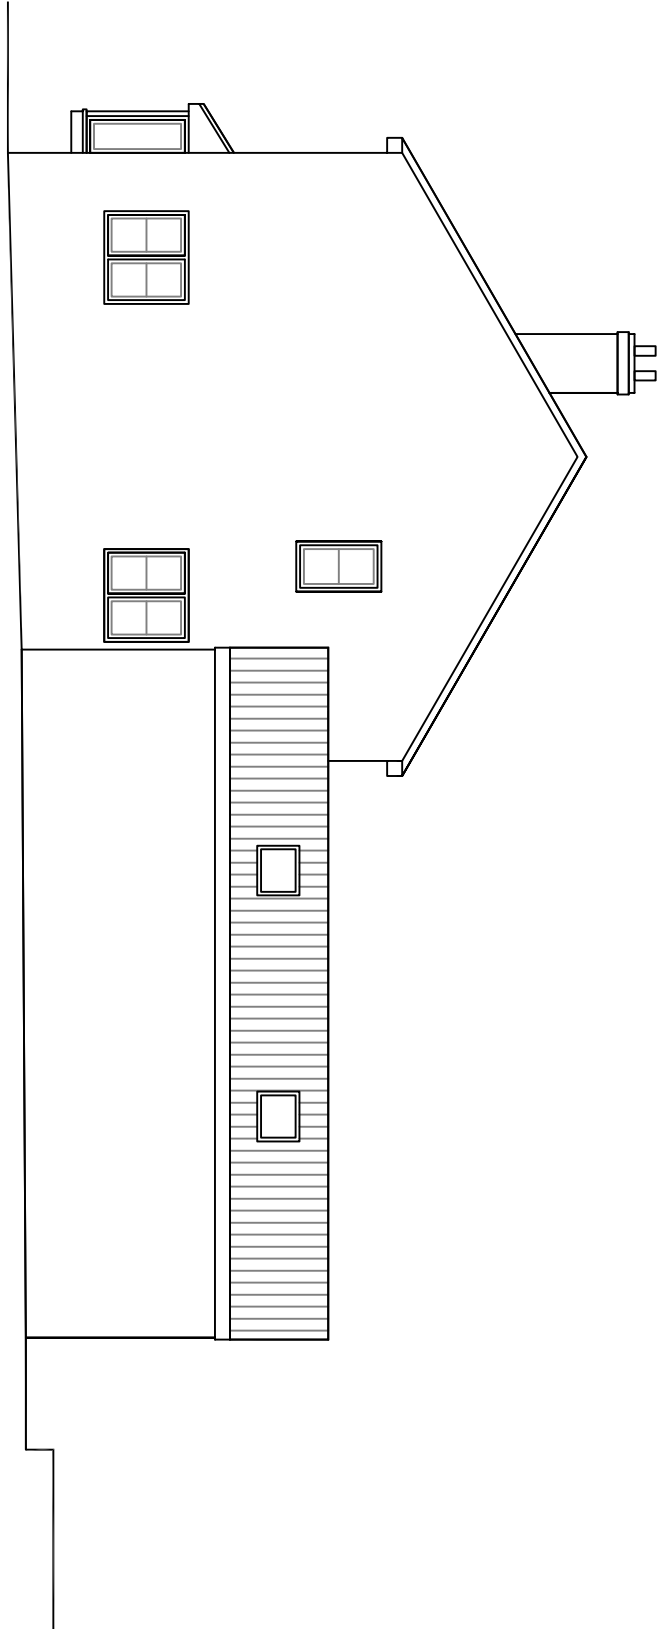


PROPOSED SIDE ELEVATION

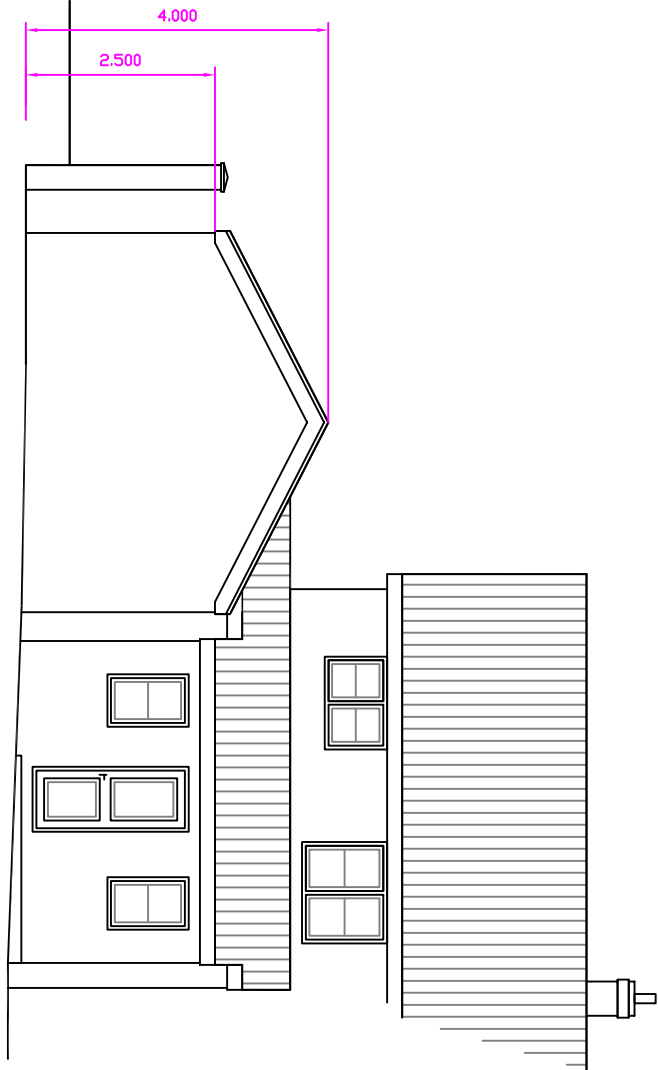


PROPOSED REAR ELEVATION

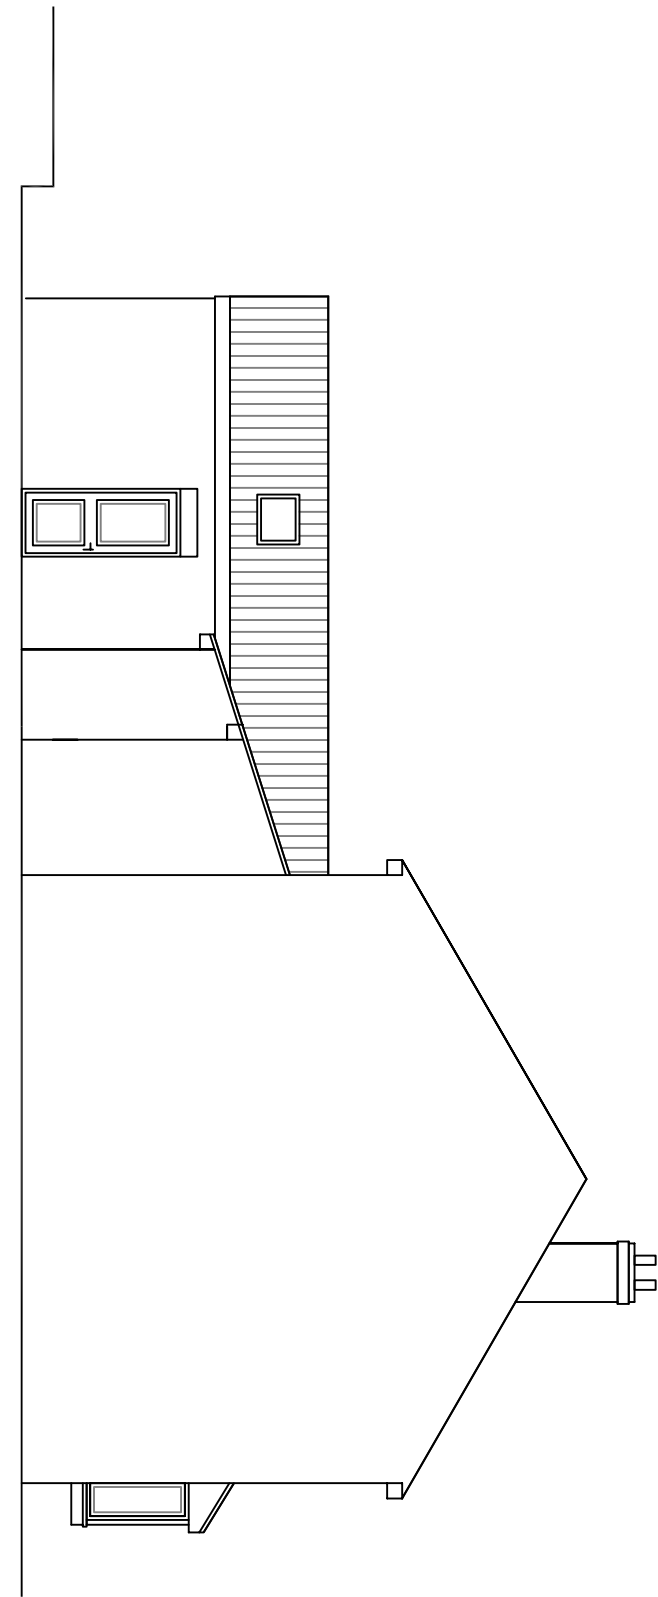

PROPOSED SIDE ELEVATION

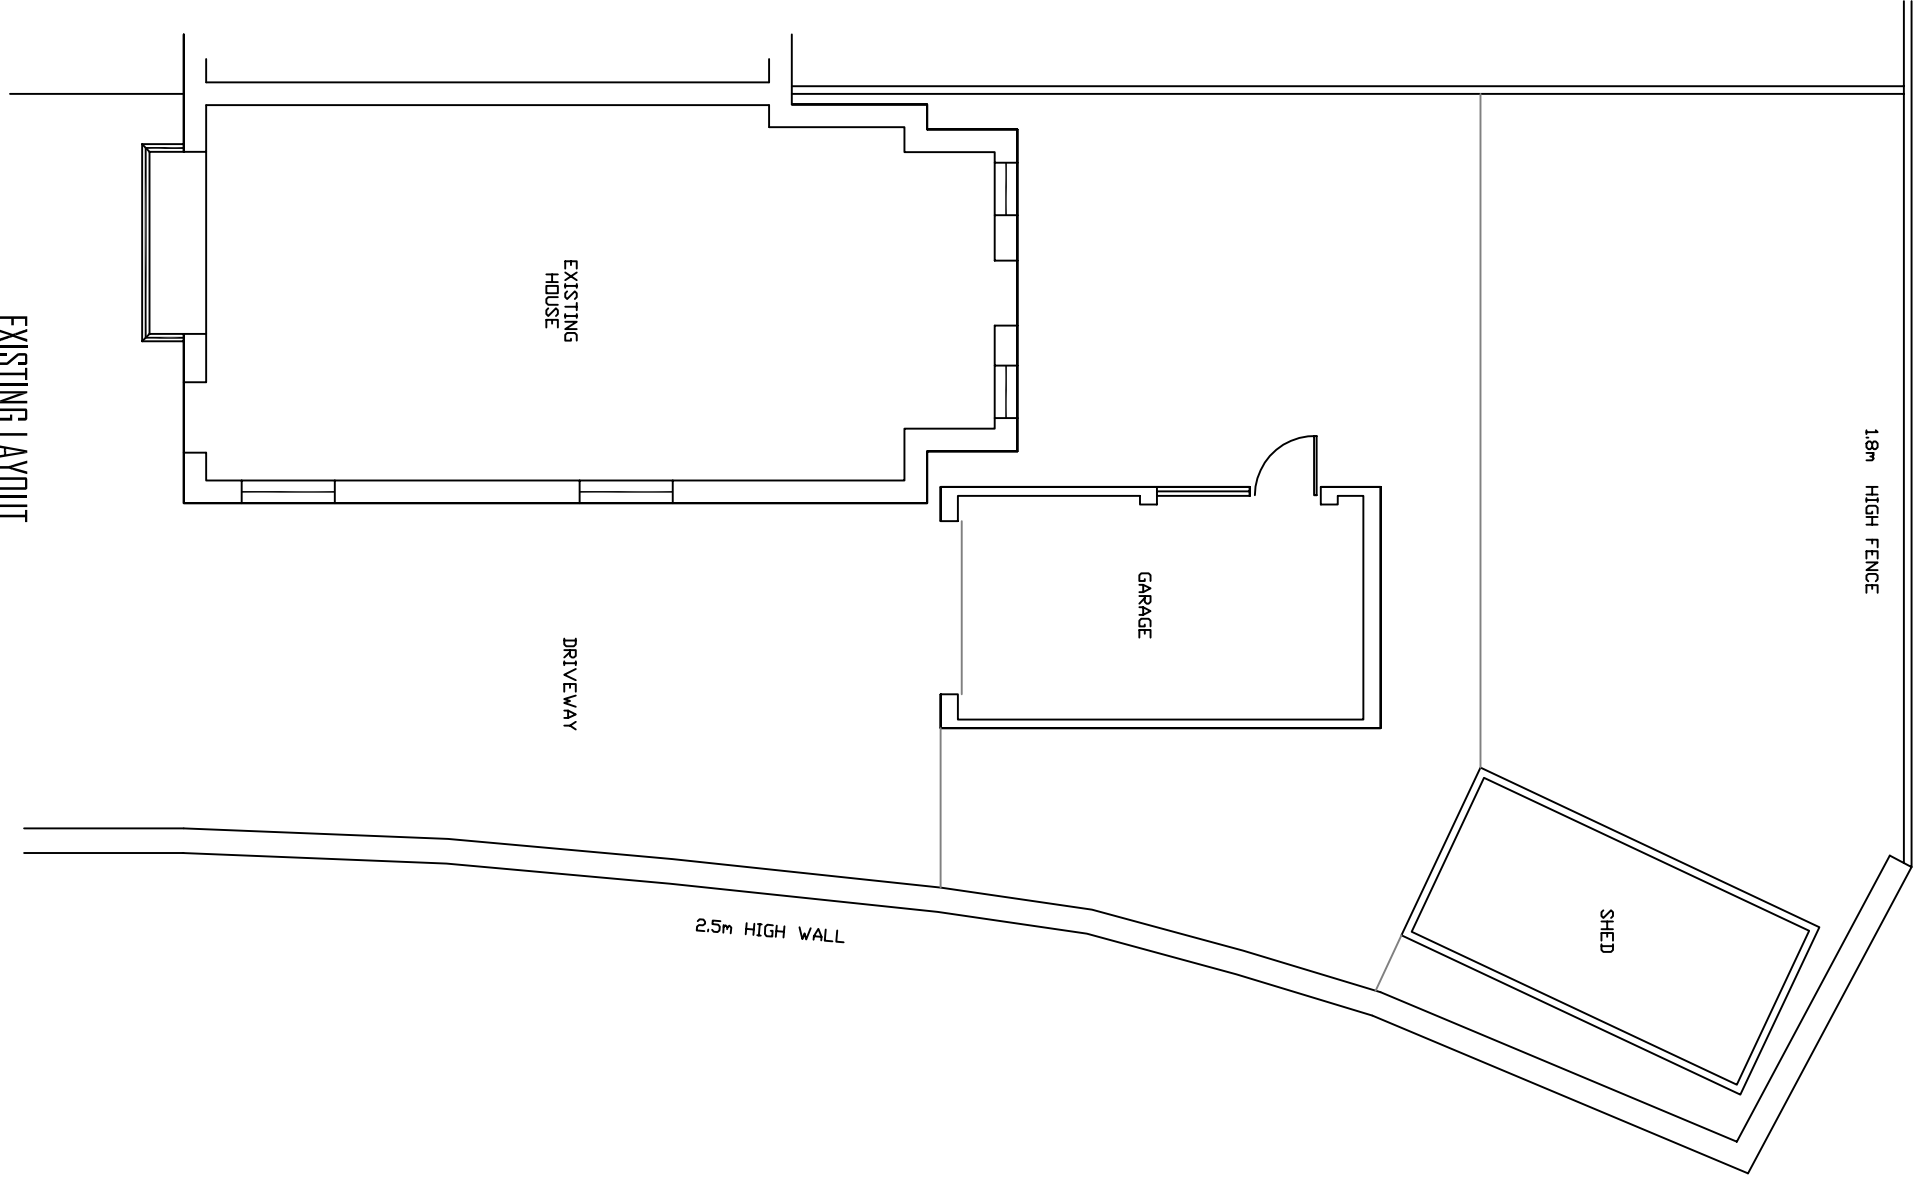

EXISTING LAYOUT

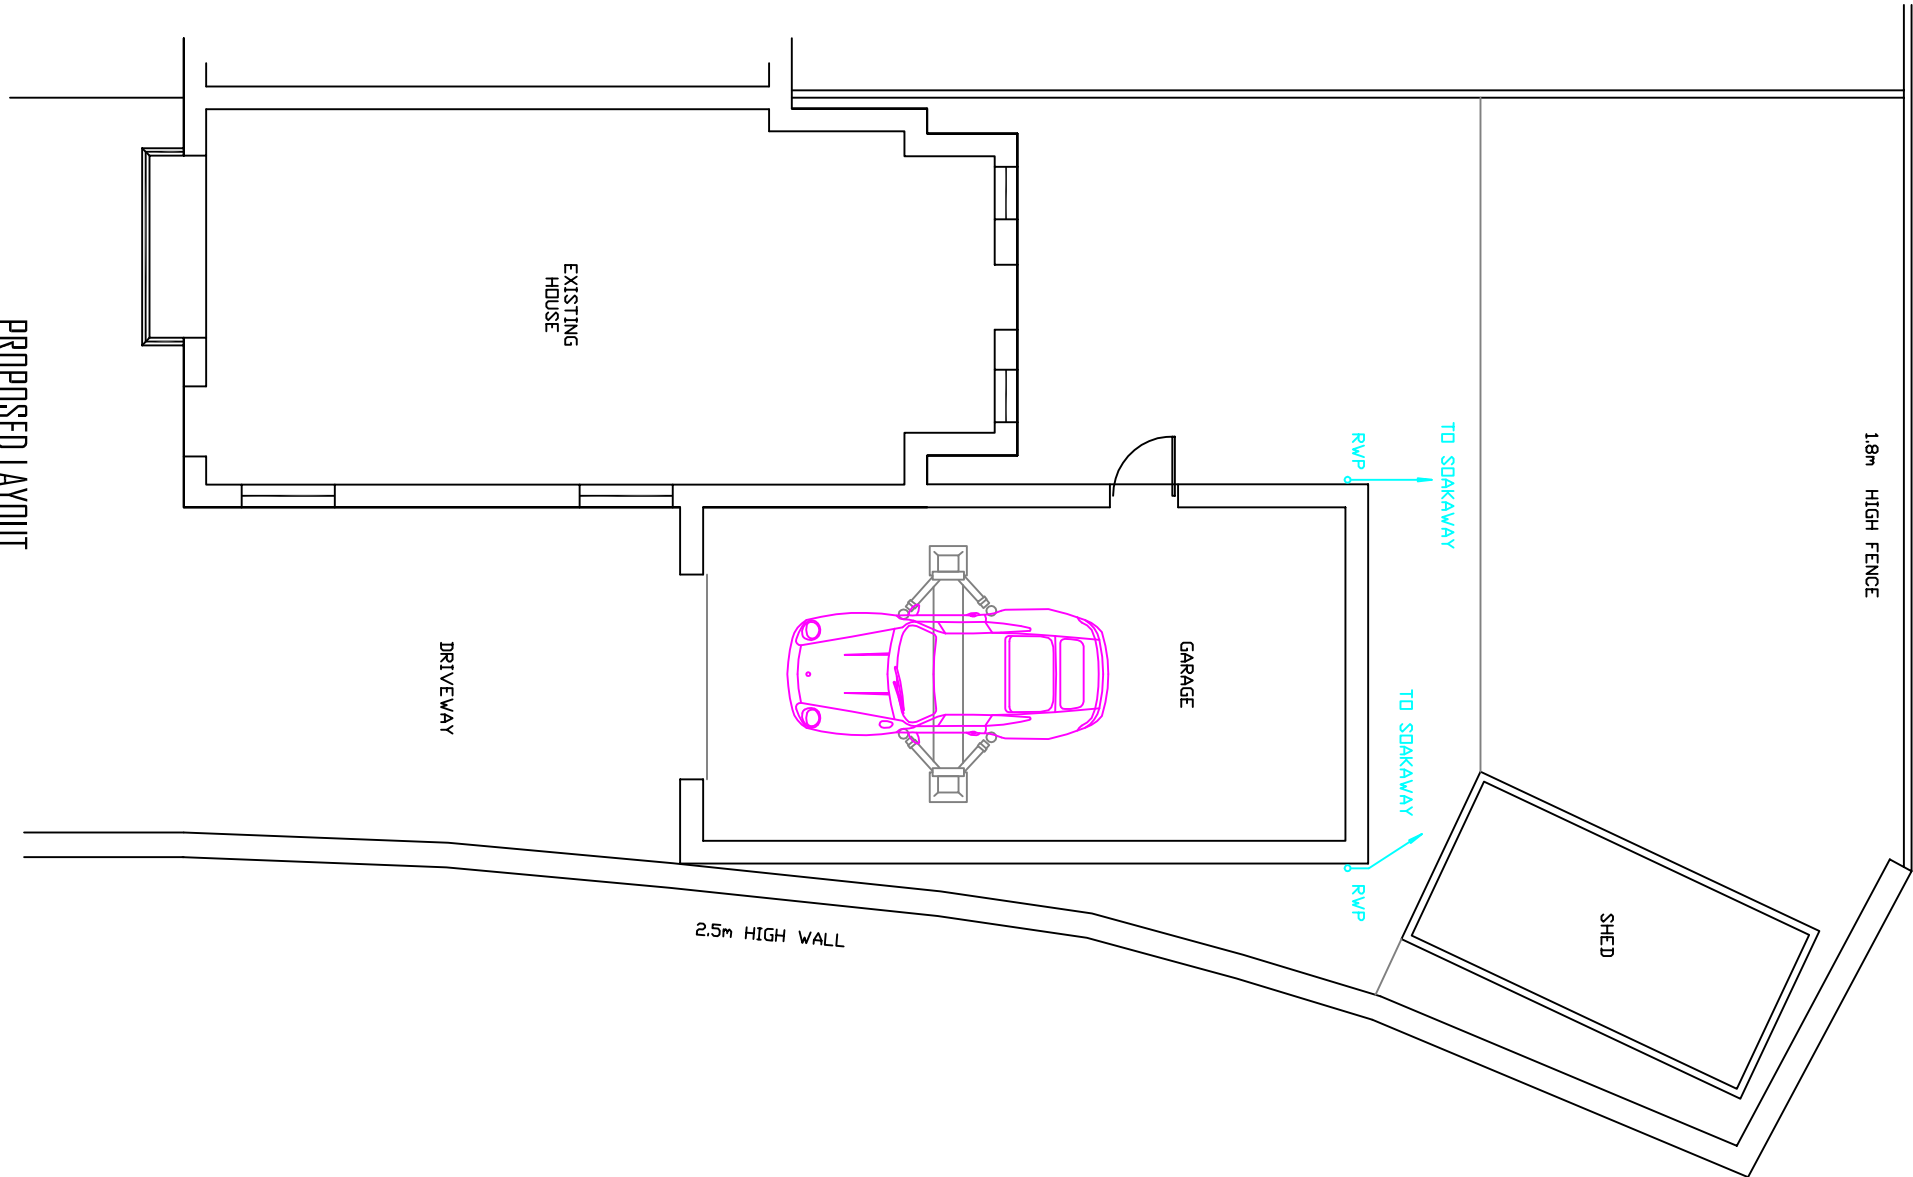


PROPOSED LAYOUT

ADDITIONAL INFORMATION IS SHOWN IN THE CALCULATIONS AND DETAILS PROVIDED BY CRONUS DESIGN Ltd. THE CONTRACTOR IS TO VERIFY ALL DIMENSIONS ON SITE AND LENGTHS OF STEELS REQUIRED BEFORE ORDERING MATERIALS DO NOT USE THE DRAWINGS OR DESIGN CALCULATIONS FOR DDERING MATERIAL LENGTHS.

- ③ SMOKE DETECTOR, MAINS WIRED
- ③ CARBON MONOXIDE DETECTOR, MAINS WIRED
- * HALF HOUR FIRE DOOR WITH SELF CLOSER
- ① MAINS GREATER HEAT DETECTOR

IT IS THE RESPONSIBILITY OF THE CLIENT AND / OR THEIR ARCHITECT TO OBTAIN ALL NECESSARY PERMITS AND APPROVALS FROM THE LOCAL AUTHORITY AND / OR THE ENVIRONMENTAL AGENCY. THE CONTRACTOR IS TO VERIFY ALL DIMENSIONS ON SITE AND LENGTHS OF STEELS REQUIRED BEFORE ORDERING MATERIALS DO NOT USE THE DRAWINGS OR DESIGN CALCULATIONS FOR DDERING MATERIAL LENGTHS.

THE EXISTING DRAINAGE SYSTEM IS TO BE EXPOSED AND REPAIRED. 

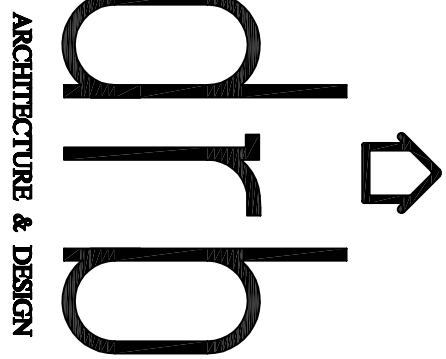

2 Walden Avenue, Scautthorpe, Doncaster DN5 9DH
Telephone 07889376885
email dondb@b-architecture.co.uk

Project
PROPOSED PITCHED ROOF GARAGE TO SIDE OF
22 STRAWBERRY GARDENS, ROYSTON, BARNSLEY S71 4PW
EXISTING & PROPOSED ELEVATIONS & FLOOR LAYOUTS

Drawing No	Date	Revised
DRB 2	13/03/19	28/05/19
Scale	Drawn	Client
1=100	DRB	Mr R HEATON