





Existing Front Elevation
scale 1:100

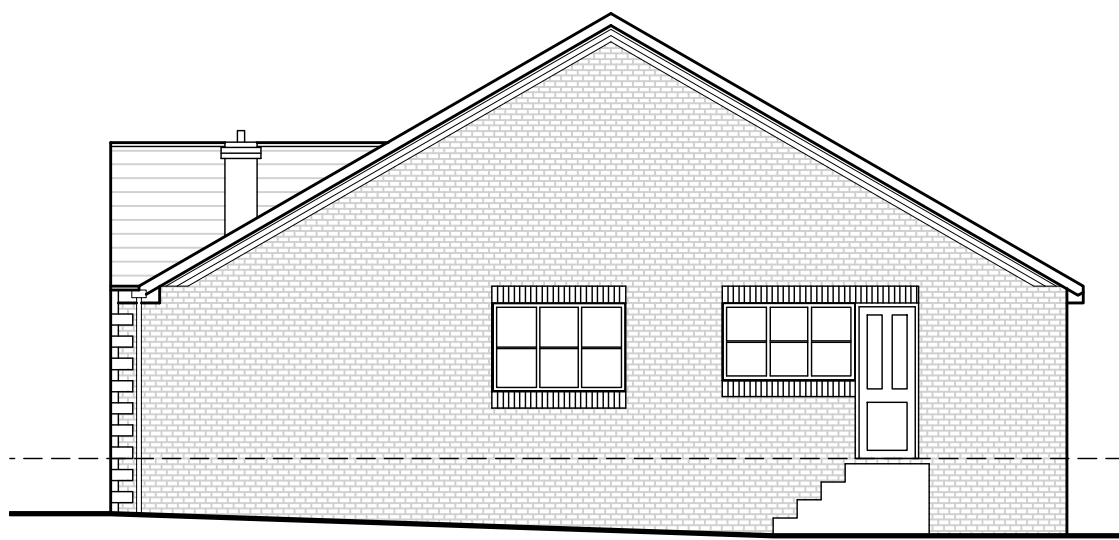

Existing Side Elevation
scale 1:100




Existing Rear Elevation
scale 1:100

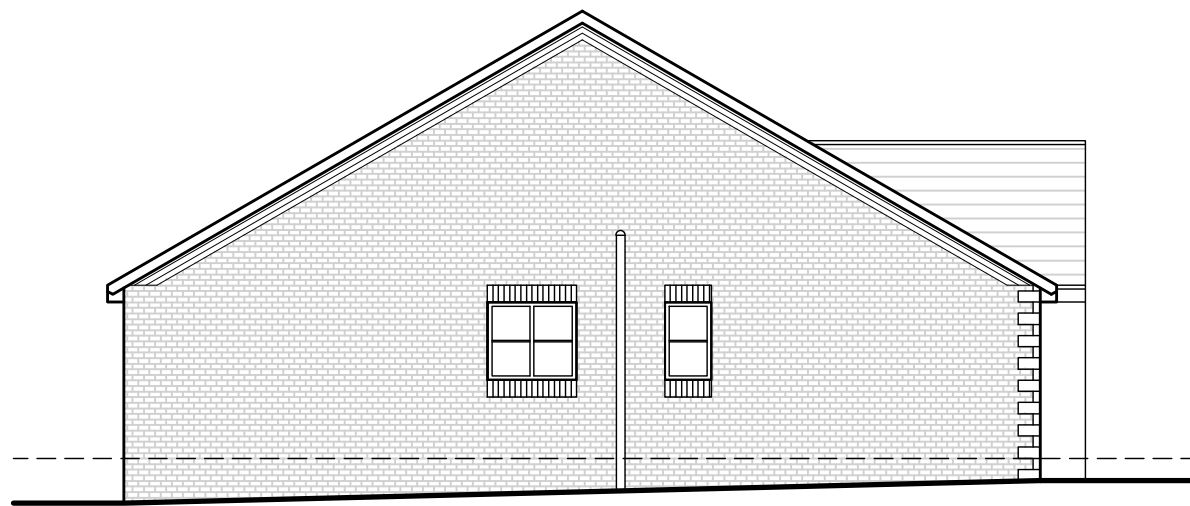

Existing Side Elevation
scale 1:100




Proposed Front Elevation
scale 1:100

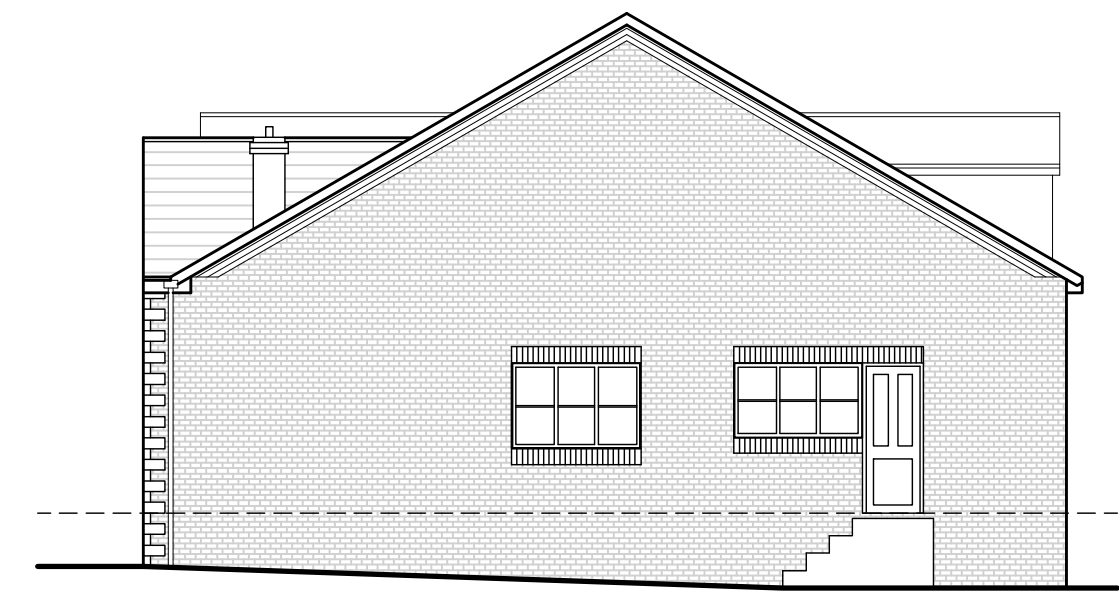


Proposed Side Elevation
scale 1:100




Proposed Rear Elevation
scale 1:100

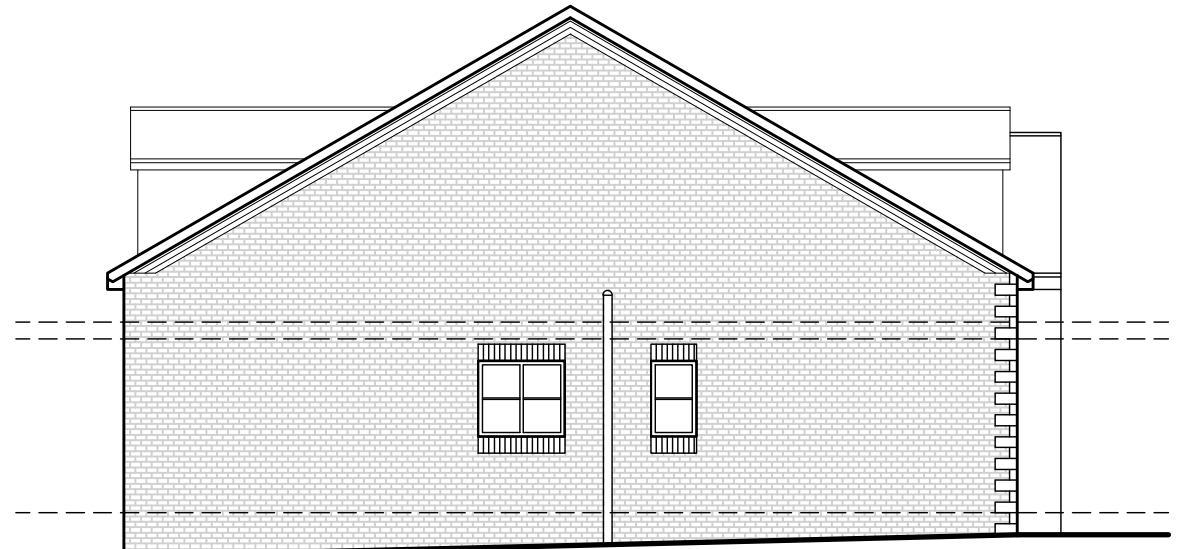

Proposed Side Elevation
scale 1:100

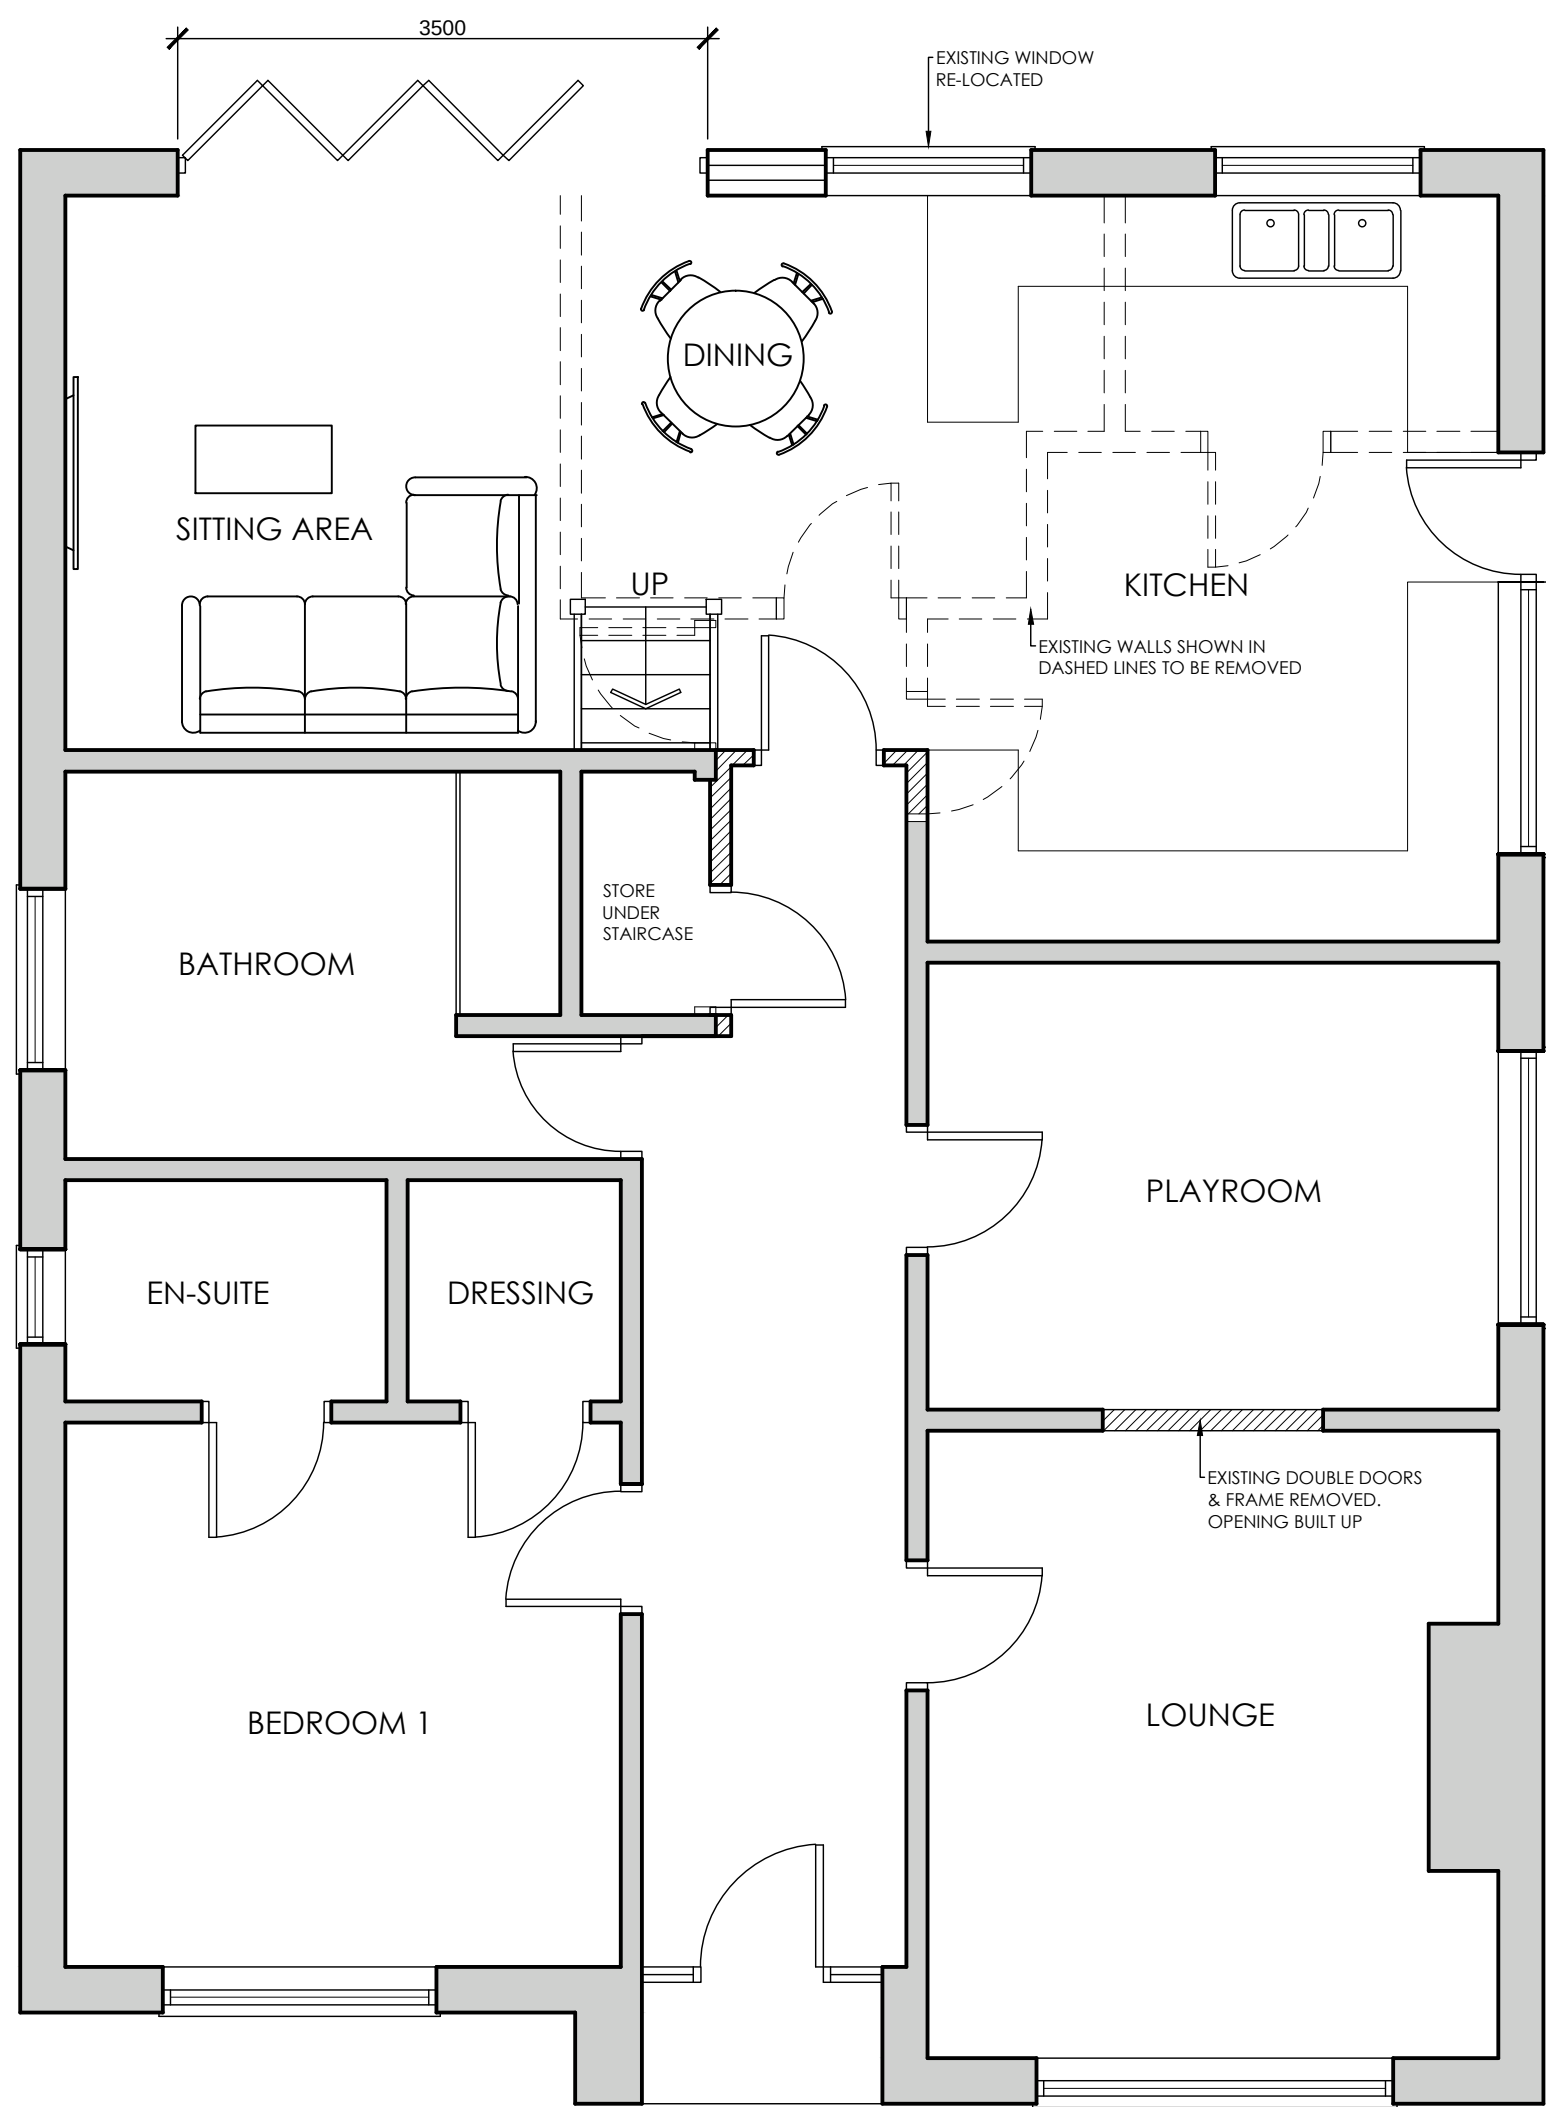


Proposed Ground Floor Plan
scale 1:50

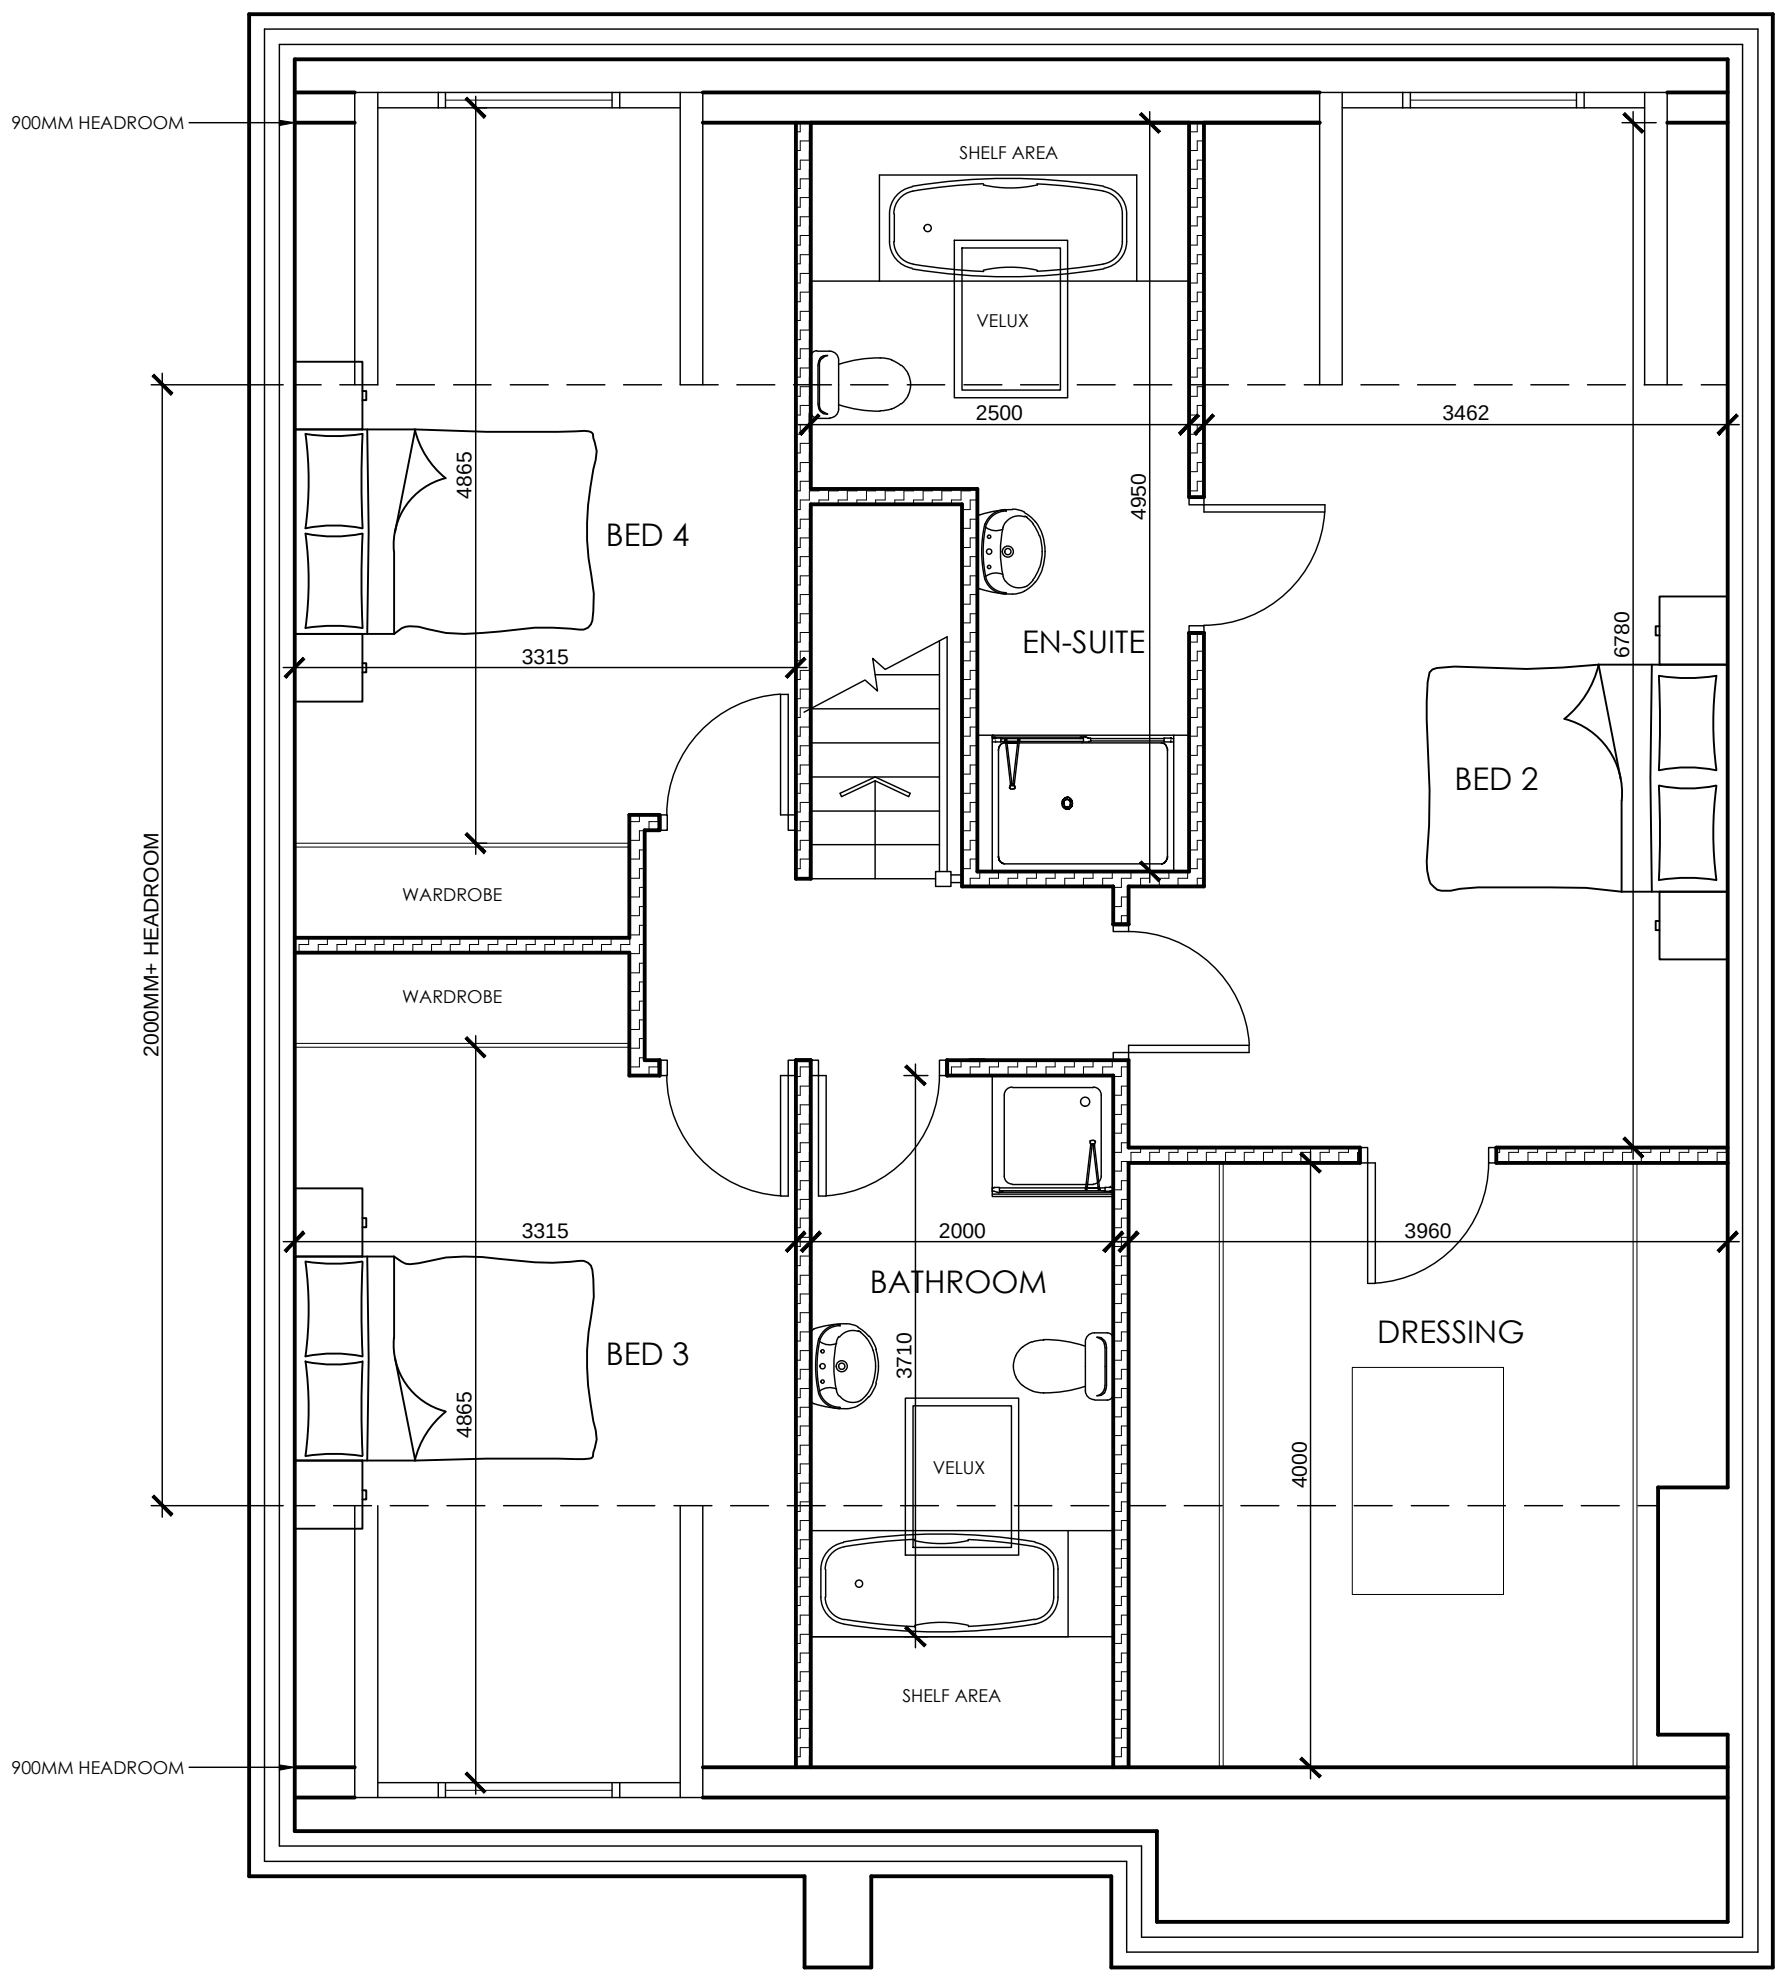

Proposed First Floor Plan
scale 1:50



Location Plan
scale 1:1250

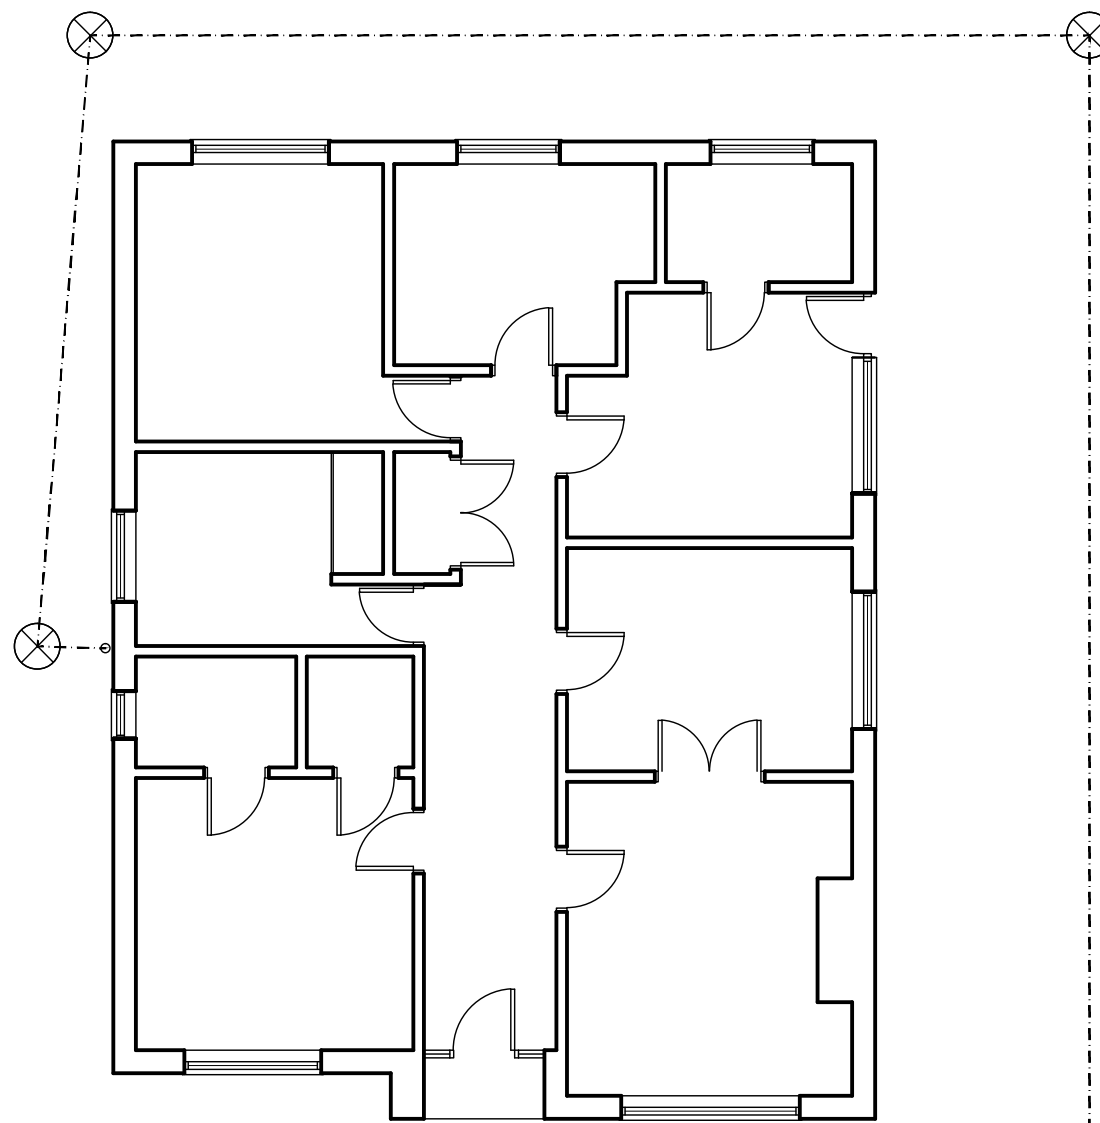

Existing Floor Plan
scale 1:100

		White Agus PARTNERSHIP		8 MORSTON BUSINESS PARK, WHALEY ROAD, BARUGH GREEN, BARNSELEY, S75 1HQ		Phone: 01226 208482 Fax: 01226 283030 Email: info@whiteaguspартnership.co.uk Web: www.whiteaguspартnership.co.uk	
ARCHITECTURAL SERVICES AND SURVEYORS							
Project. PROPOSED LOFT CONVERSION AT 22 SPRING LANE, CARLTON BARNSELEY, S71 3EX				Client. MR D. ABBOTT			
Drawing Title. PLANS & ELEVATIONS				Date. OCTOBER		Scale. 1:50 @ A1	
				Ref. 14-080		Dwg. No. 01	
				Rev. A			
Date	Suffix	Description	Date	Suffix	Description		
26/11/2014	A	REVISED TO CLIENTS REQUIREMENTS					