


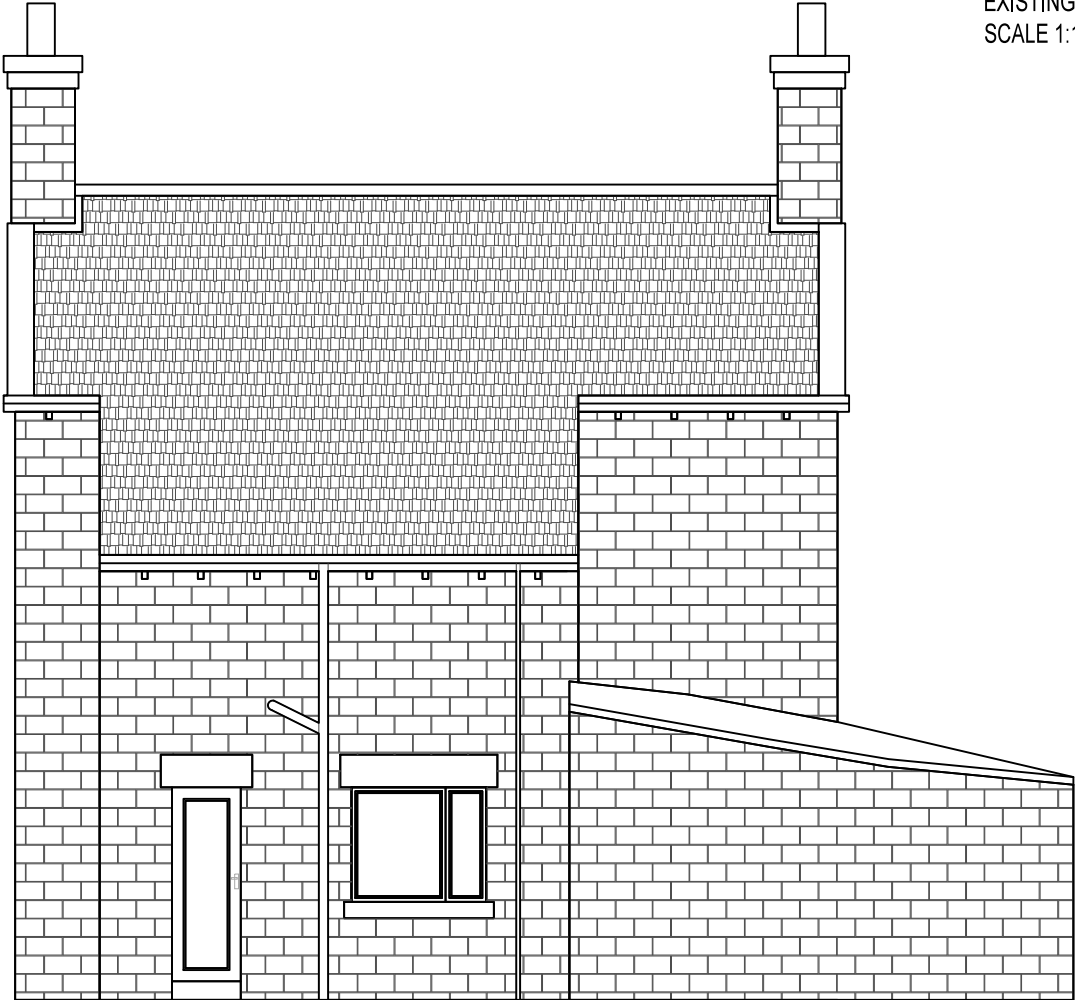

EXISTING FRONT ELEVATION
SCALE 1:100 AT A3



EXISTING SIDE ELEVATION
SCALE 1:100 AT A3



EXISTING SIDE ELEVATION
SCALE 1:100 AT A3

DO NOT SCALE: Contractor to check all dimensions and report any omissions or errors

NOTES

Rev	Description	By	Chk	App	Date
JRB DESIGNS LTD 1 Saville Road Cudworth Barnsley S72 8LT Tel: 01226 383542 Fax: 01226 380078 Mob: 07970 541192 Email: john@jrbdesigns.co.uk This drawing is copyright. © jrbdesigns Ltd.					
Client MRS N STUART					
Drawing Title EXISTING ELEVATIONS					
Address 13 WELLHOUSE LANE PENISTONE SHEFFIELD S36 8AE					
Project Title: PROPOSED TWO FRONT & SIDE EXTENSION					
Purpose of Issue: PLANNING					
Drawing Status FIRST ISSUE					
Scale at A3 AS SHOWN		Drawn By JRB		Date 24/09/2015	
Checked By		Date 24/09/2015		Approved By	
				Date 24/09/2015	
Project No. MNS001			Drawing No. 002		Revision -
APPROVAL ☐ INFORMATION ☐ TENDER ☐ CONTRACT ☐ CONSTRUCTION ☐					