


ALLOTMENT GARDENS



Site Plan - Existing
1 : 500

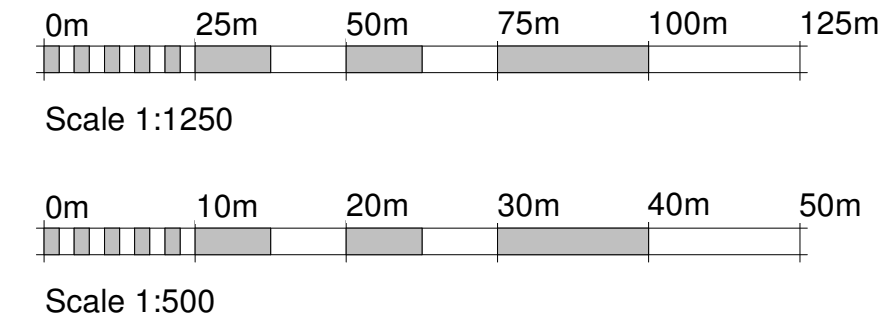

ALLOTMENT GARDENS



Site Plan - Proposed
1 : 500

Site Location Plan
1 : 1250



Disclaimer:


This is drawing is copyright and shall not be reproduced nor used for other purposes without the written permission of the holder. This drawing must be read in conjunction with all other related drawings and documentation. It is the contractors responsibility to ensure full compliance with the building regulations. It is the contractors responsibility to check and verify all dimensions on site. Any discrepancies to be reported immediately. IF IN DOUBT ASK. Materials not in conformity with relevant British or European Standards/Codes of practice or materials known to be deleterious to health & safety must not be used or specified on this project.

PLEASE NOTE THAT THIS DRAWING HAS BEEN PREPARED FOR SPACIAL CONCEPT AND COSTING PURPOSES ONLY. NO CONSIDERATION HAS BEEN GIVEN TO CDM 2015. NO CONSTRUCTION WORK SHOULD BE UNDERTAKEN BASED ON THIS DRAWING. IF WORK IS UNDERTAKEN BASED ON THESE DRAWINGS IT IS UNDER INSTRUCTION FROM THE CLIENT AND THEREFORE THEY ARE TAKING ON THE RESPONSIBILITIES AS PRINCIPAL DESIGNER.

Do not scale from these drawings - use only dimensions shown / indicated. (All dimensions to be checked and confirmed by contractor / client) If in doubt always ask first.

It is the owners responsibility to agree ownership boundaries with neighbours before any work is to commence.

Rev	Description	Date
-----	-------------	------

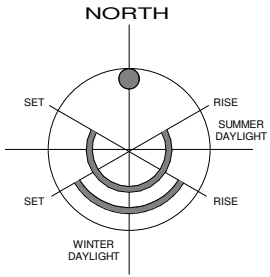

PLANNING

Client:	Mr Wooding
Project Address:	12 John Street Wombwell Barnsley S73 8LW
Proposed Works:	Proposed 2 Storey Side Extension
Title:	Site Location Plan, Existing & Proposed Site Plans
Project number:	21-013
Date:	10-05-2021
Drawn by:	MB
A001	
Revision	ScaleAs indicated