

The general contractor is responsible for the verification of dimensions on site and the accuracy of the drawings. Any discrepancy, however small, shall be the responsibility of the contractor.

The status of information provided in this drawing shall be limited to that conveyed by the paper copy.

Revisions:

Rev A: Layout updated to be based on topographical survey, design added site. Design approved to show approval. 13.10.2008

Rev B: Facing materials changed in accordance with clients comments. 27.11.2008

Rev C: Facing materials changed in accordance with clients comments. 27.11.2008

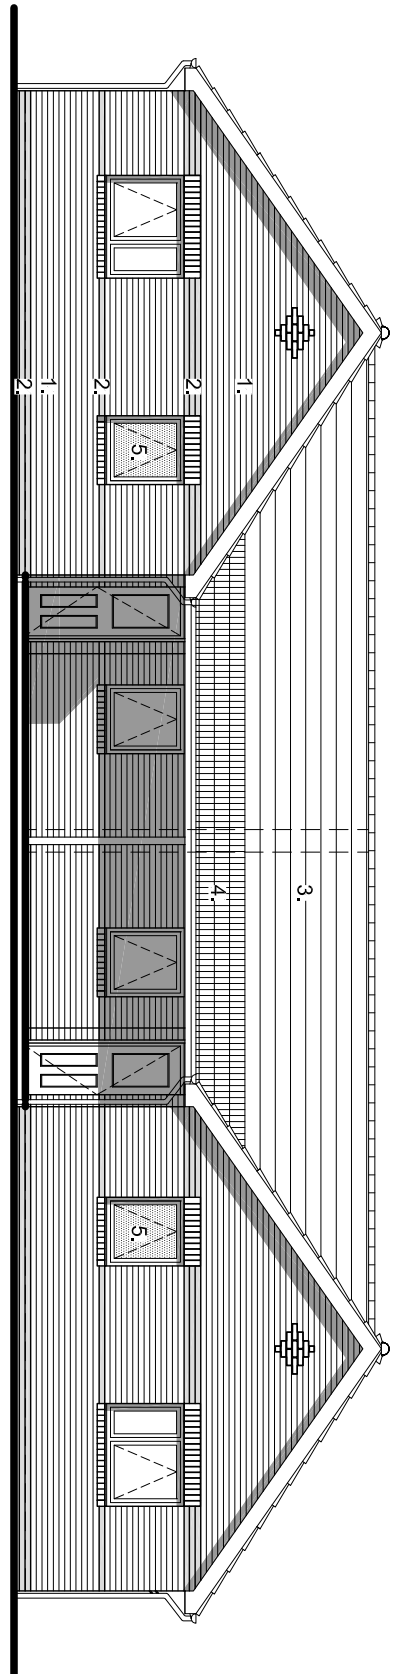


FIG 2 - 2 Bed Bungalow

North East Elevation

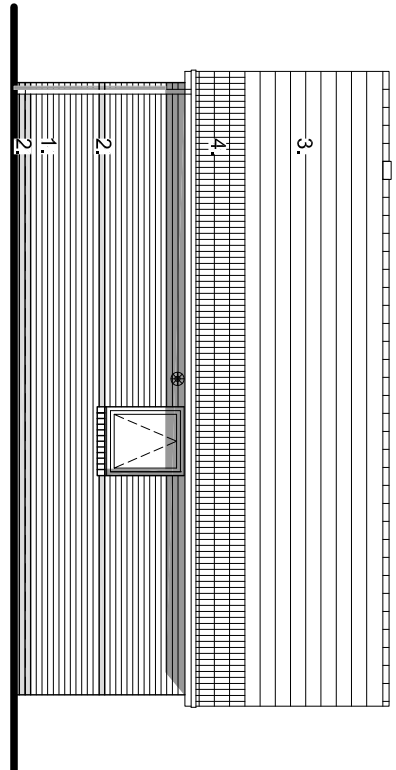


FIG 1 - 2 Bed Bungalow

North West Elevation

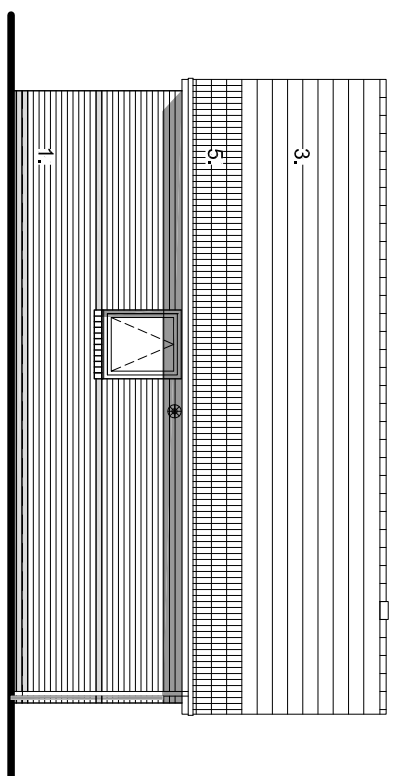


FIG 2 - 2 Bed Bungalow

South East Elevation

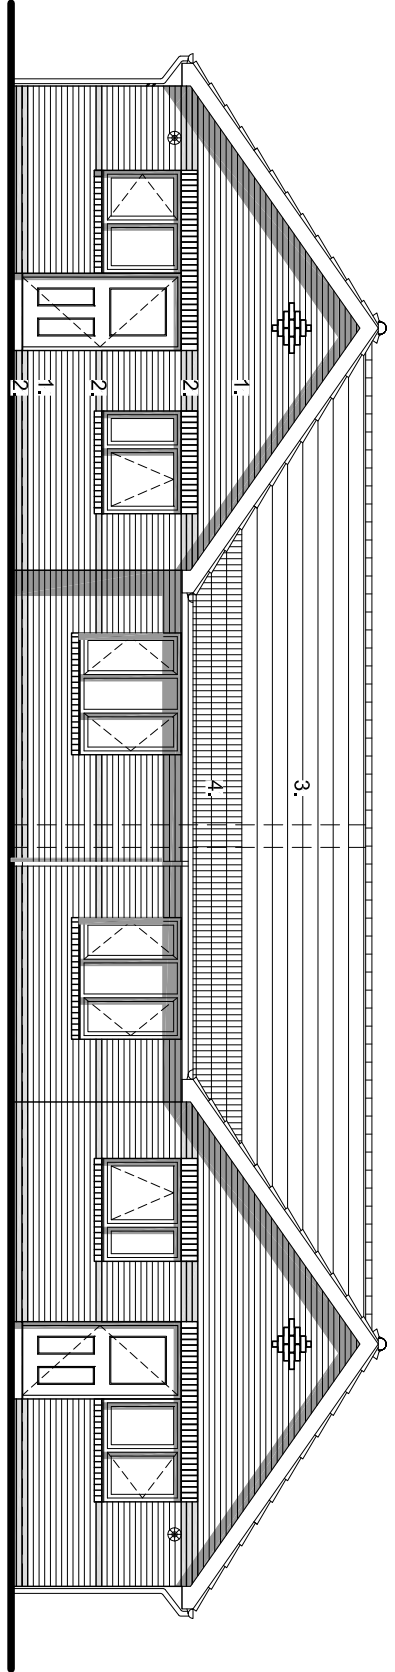


FIG 1 - 2 Bed Bungalow

South West Elevation

Elevations (Scale 1:100)

- Legend:
1. Main Brickwork - To be agreed
 2. Feature Brickwork - To be agreed
 3. Interlocking Concrete Roof Tile - To be agreed
 4. Interlocking Concrete Roof Tile - To be agreed (framed)
 5. Obscure Glazing
 - Concrete Ridge Tile - To be agreed
 - White PVC Double Glazed Windows & Rear Doors - To be agreed

- Legend:
- Proposed Building Finish Floor Level (+102.50)
 - Proposed Ground Level (+102.50)
 - Existing Boundary Treatment
 - New 550mm high dwarf brick wall with metal railings between brick piers to 1100m
 - New 550mm high dwarf brick wall with timber palisade fence between brick piers to 1800mm high
 - New 1800mm high Palisade Timber Fence
 - New 1100mm high Palisade Timber Fence
 - Bin Store
 - New 2700mm wide metal gates with brick piers
 - Rotary Dryer
 - Shed

Site 2 Site Plan (Scale 1:200)



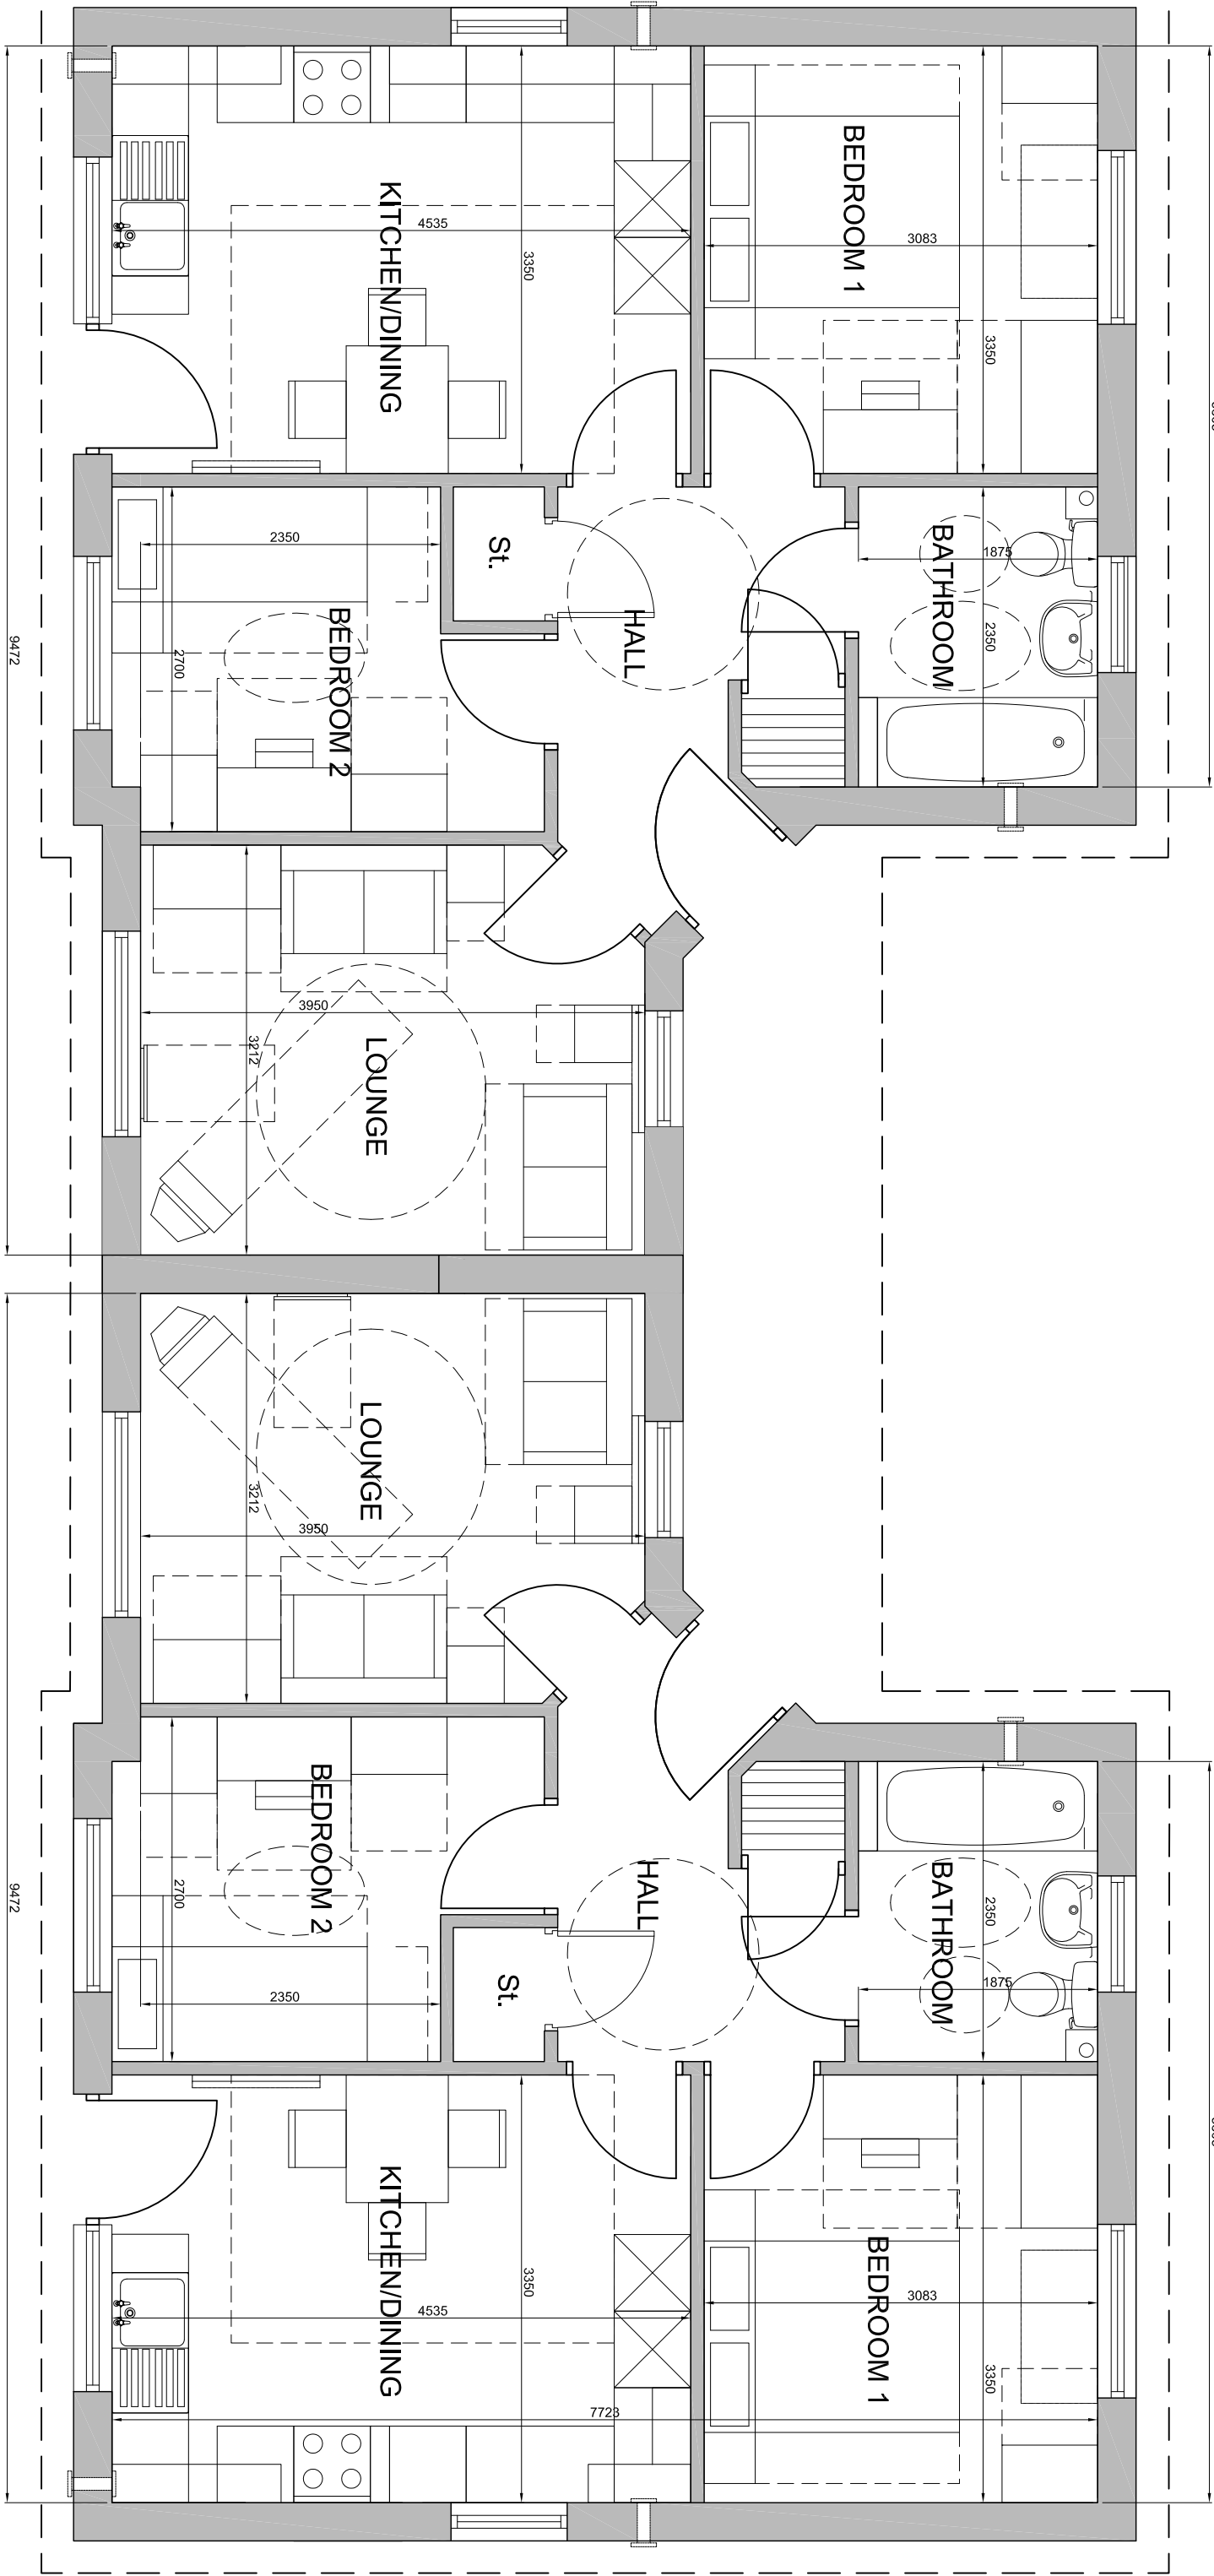


FIG 1 - 2 Bed Bungalow


GA Plan (Scale 1:50)

FIG 2 - 2 Bed Bungalow

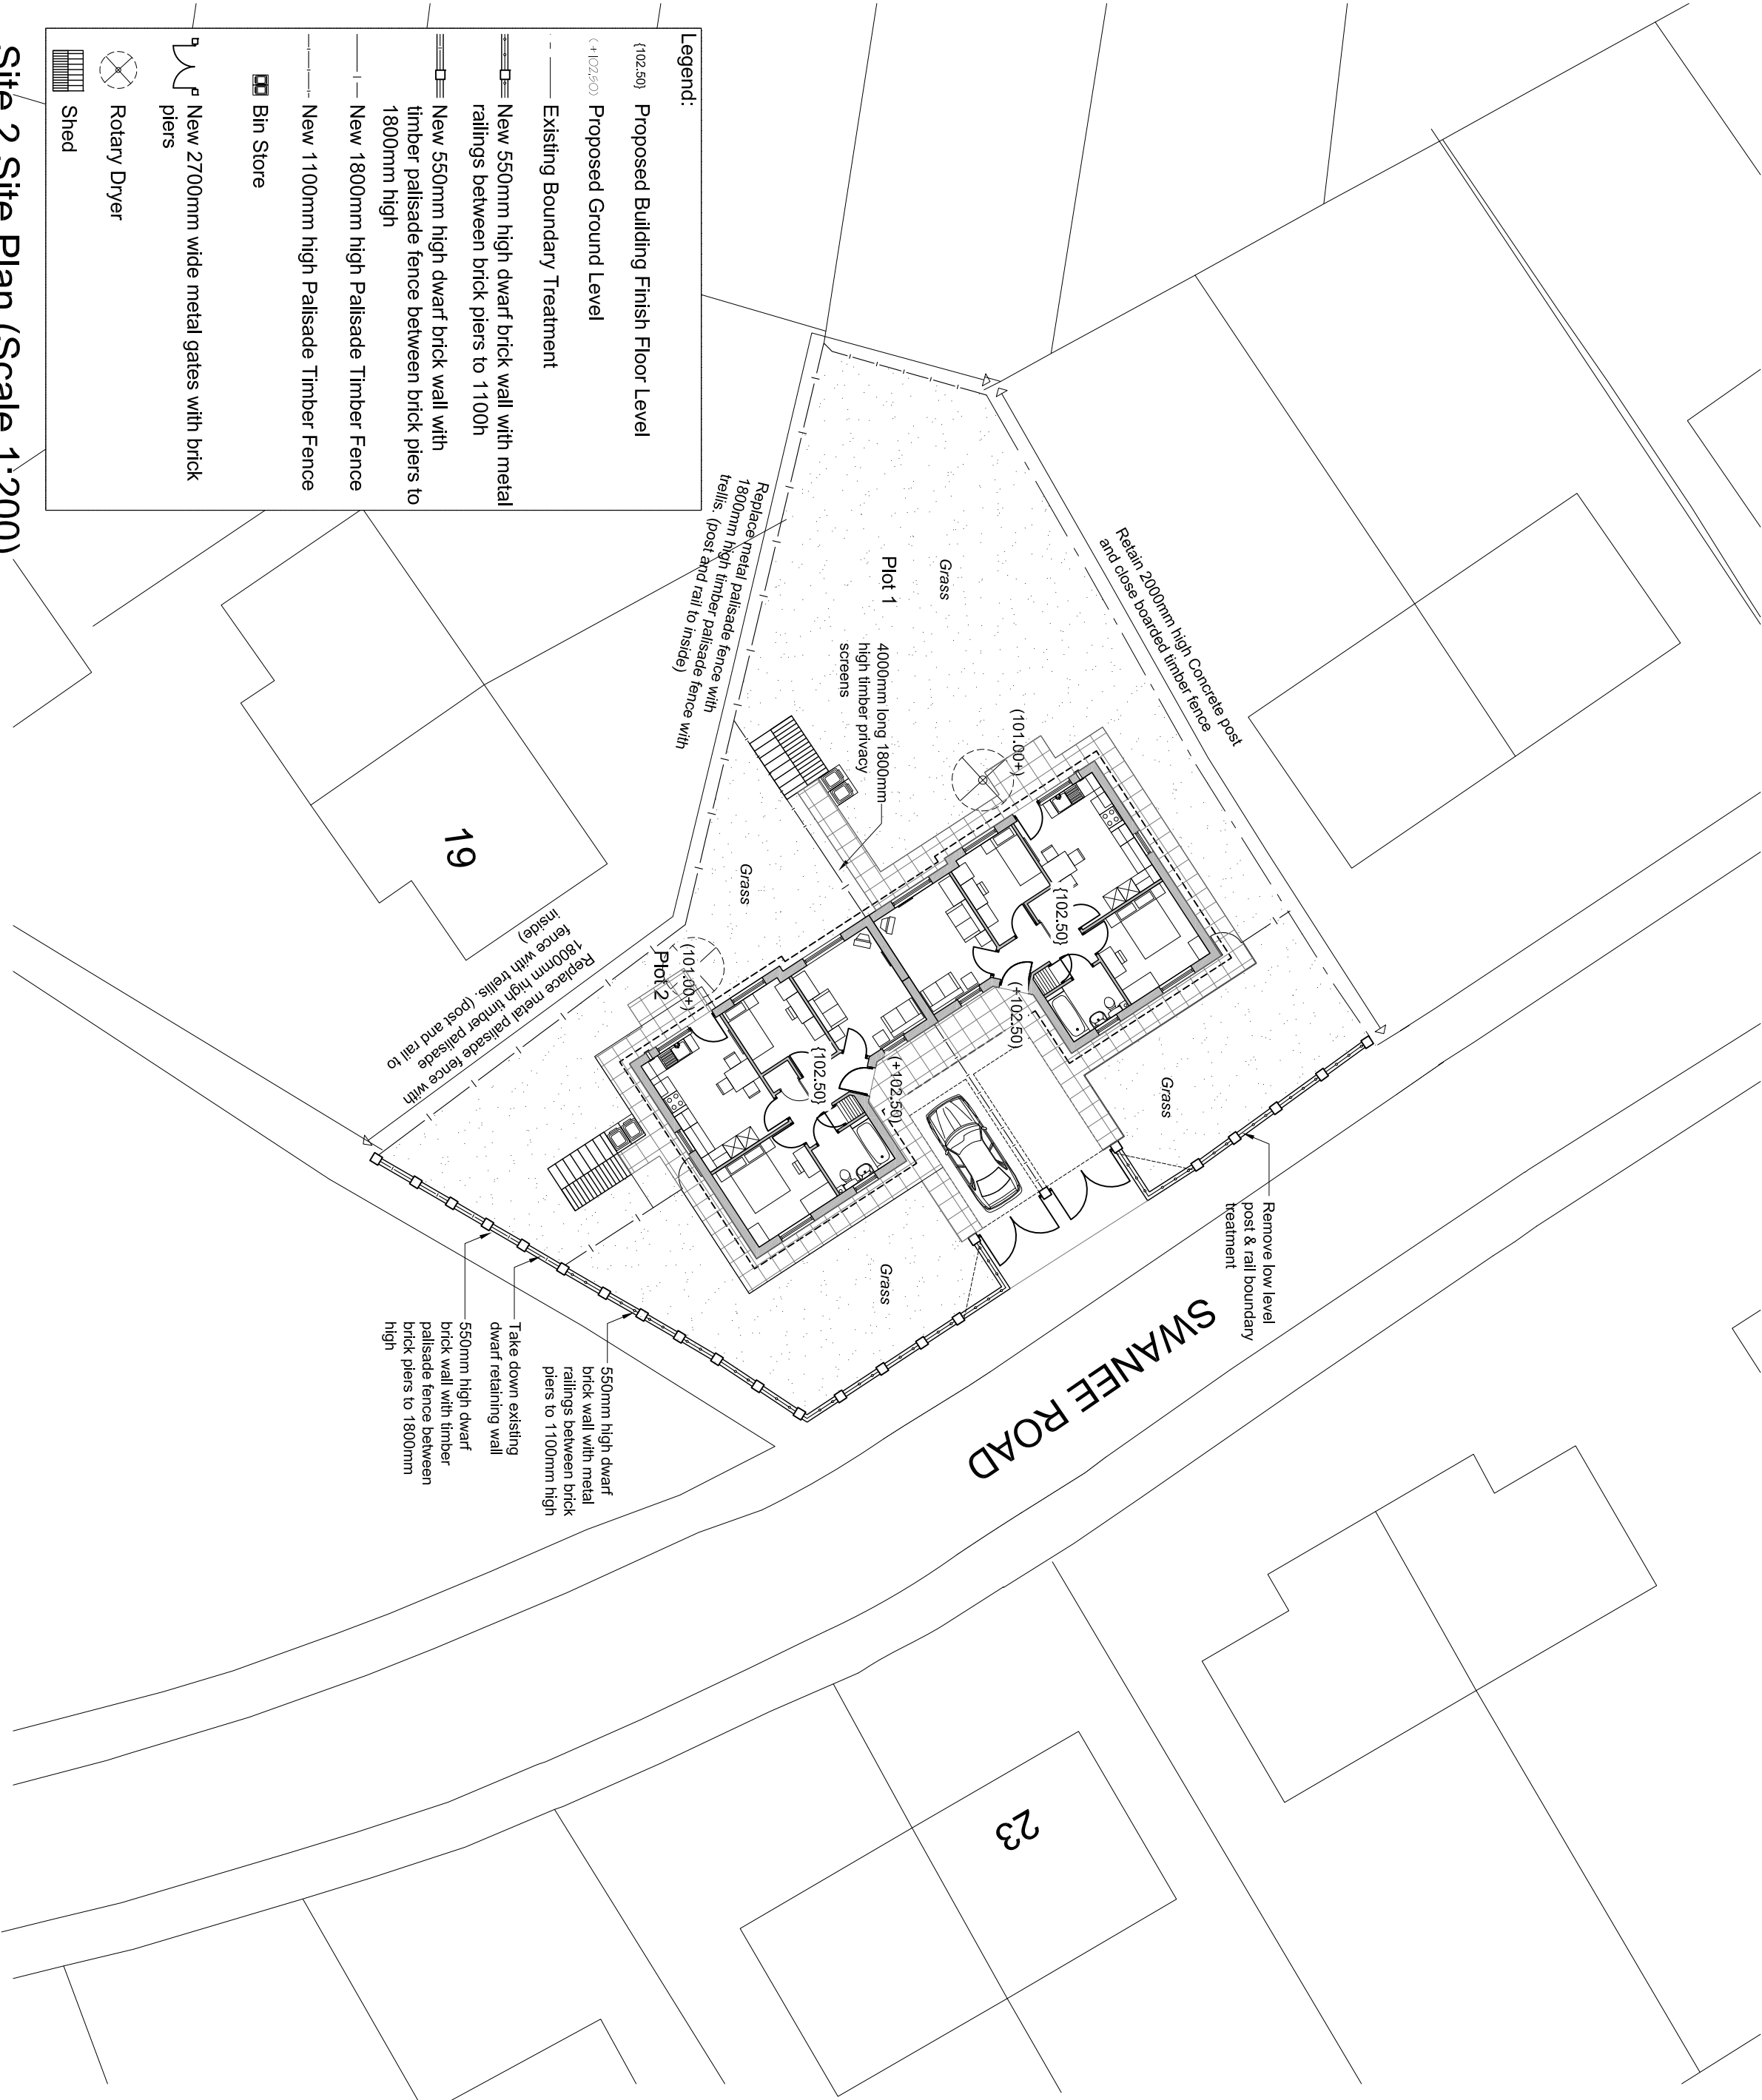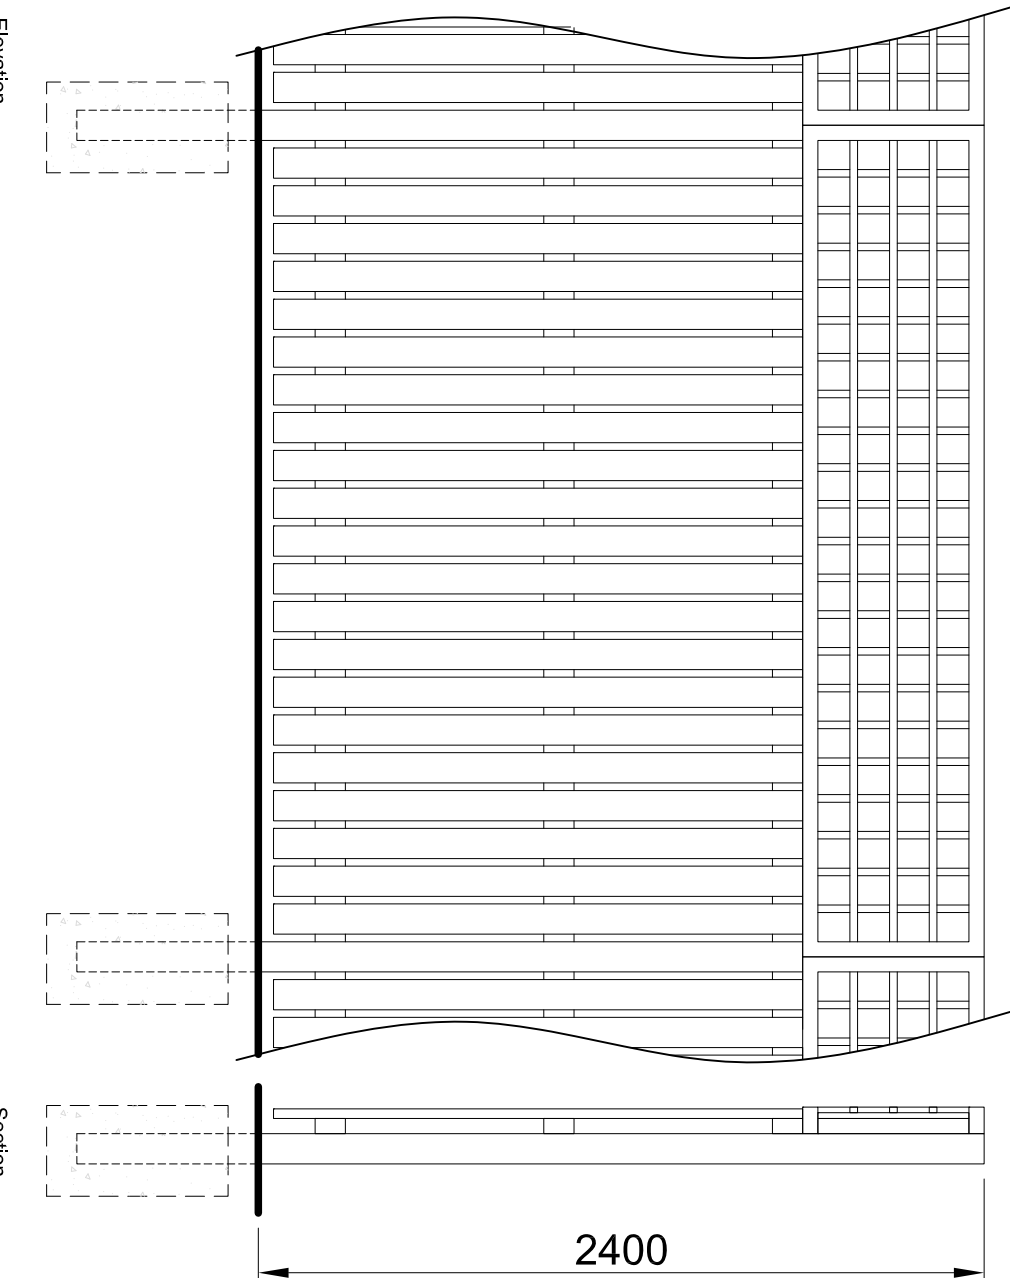

Section


Elevation
1800mm high timber palisade fence with metal railings, posts and rail to inside

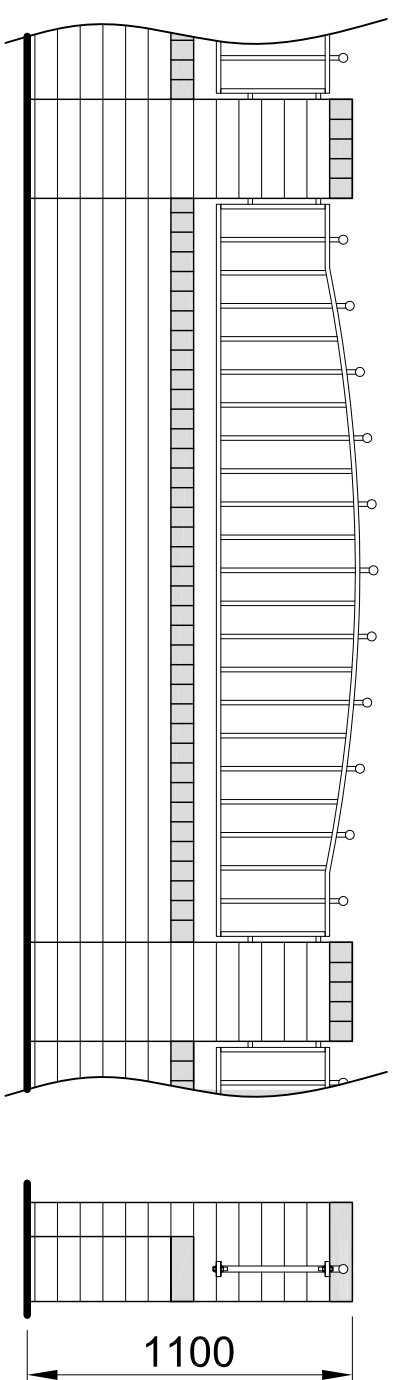

Section

Elevation
550mm high dwarf brick wall with metal railings between brick piers to 1100mm high

Fencing Details (Scale 1:25)

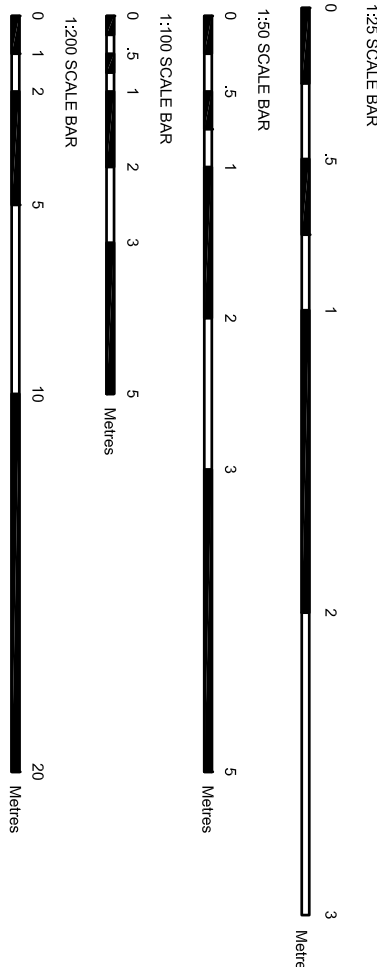

Schedule of Accommodation
2no. 2 bed 3 person bungalows - 60m² (645ft²)

Site Layout, Elevations & GA Plan
2no. 2 bed Bungalow
Swanee Road - Kendray
Infill site 2

Woodhall, Woodhall Lane, Letches 1528 SNY. TEL: 0113 239 3414, FAX: 0113 256 9488, E-MAIL: architects@acornituswsm.com



drawing status

approved
confirmation
preliminary
record
information
comment
tender

Scale 1:200, 1:100, 1:50, 1:25, 1:10, 1:50
Date 08/01/08
DW/
DW/

Drawn 12/18-12/01/18