

IF IN DOUBT ASK






SCALE 1 : 100	DRAWN AD		
DATE 15/10/12	REV		
DRG No CAD/QA/1201			

DO NOT SCALE DRAWING

ALL DIMENSIONS IN MILLIMETRES


IF IN DOUBT ASK

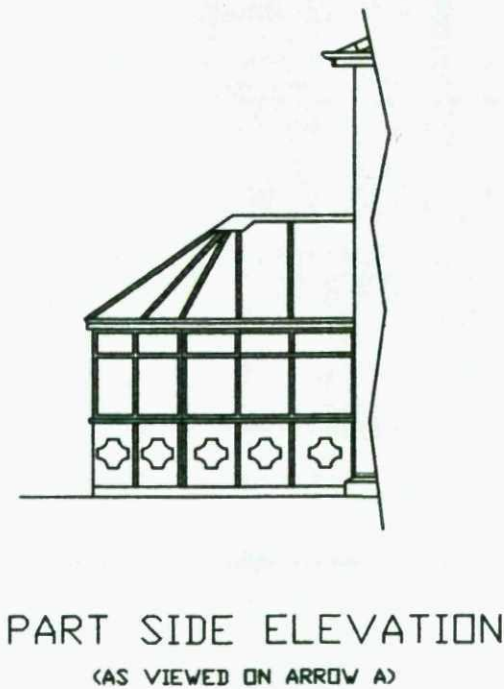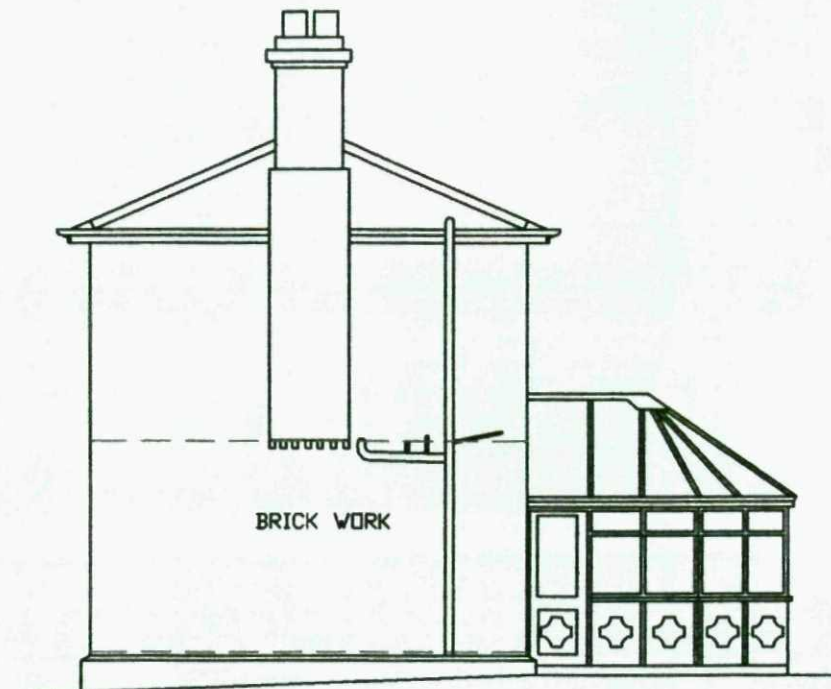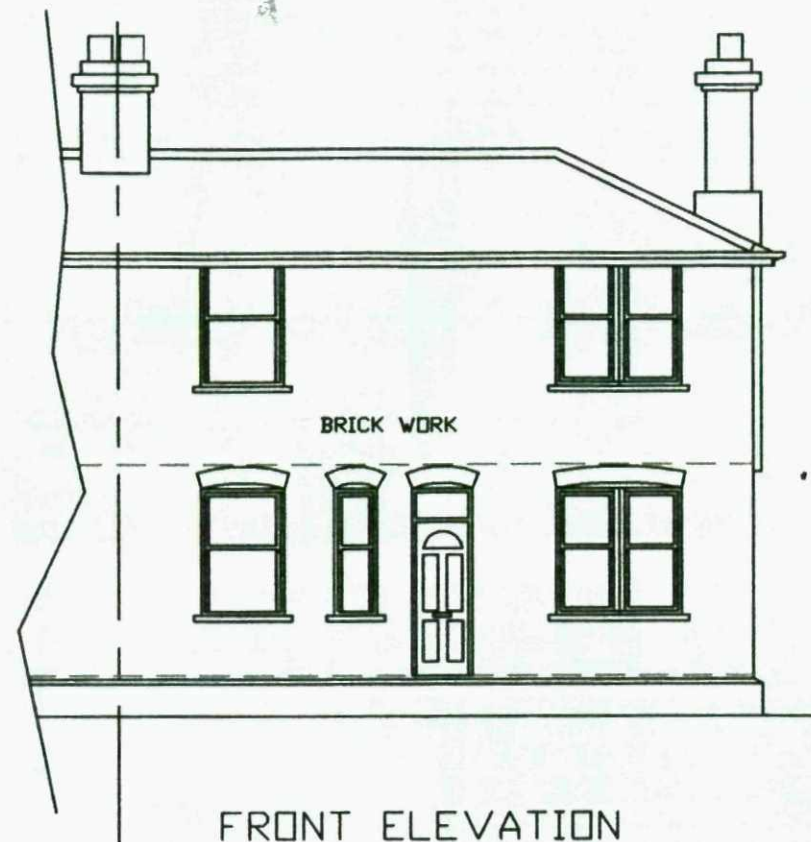

REMOVE EXISTING FRENCH STYLE DOORS
AND FRAME AND BRICK UP OPENING AS
REQUIRED TO SUIT NEW WINDOW SEE
SPECIFICATION

1204
1205

1204
1205

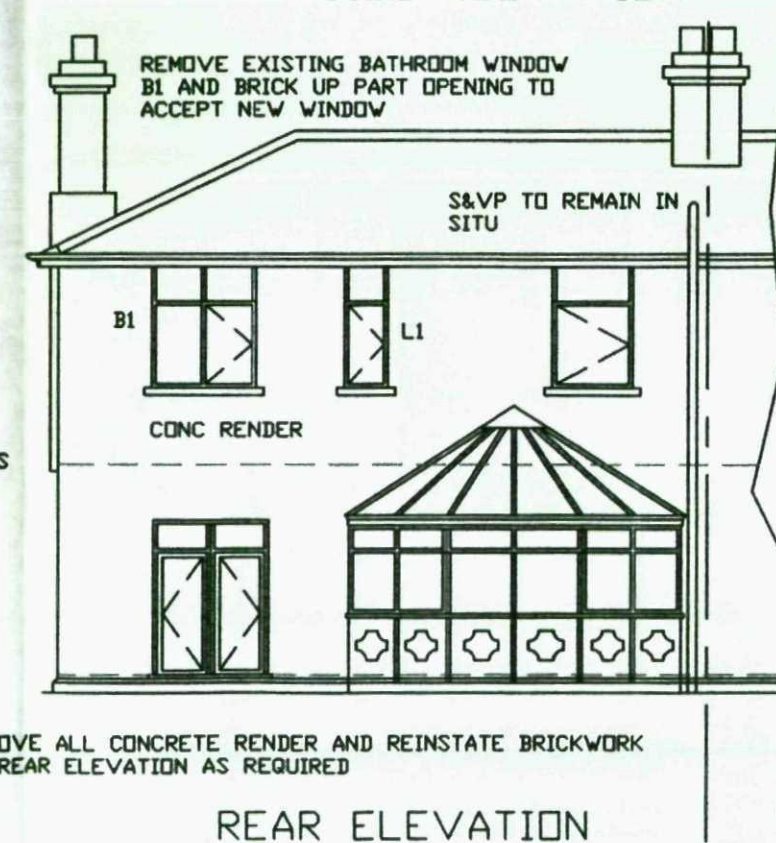

REMOVE EXISTING WINDOW TO BEDROOM 3
AND BREAK OUT OPENING TO PROPOSED
FIRST FLOOR LAYOUT

1204
1205

REMOVE EXISTING LANDING WINDOW L1
& BREAK OUT OPENING TO ACCEPT STD
INTERNAL DOOR SEE SPECIFICATION

1204
1205



ALL EXISTING CONCRETE RENDER TO
BE REMOVED FROM THE REAR ELEVATION

CLIENT
MISS S HEWITT
33 PILLEY GREEN, TANKERSLEY
BARNLEY, SOUTH YORKSHIRE

TITLE
DRAWING SHOWING EXISTING ELEVATIONS

Quill
ARCHITECTURE ©

THIS DRAWING IS COPYRIGHT AND MUST NOT BE USED OR
DISCLOSED IN ANY WAY EXCEPT WHERE AUTHORIZED IN
WRITING BY QUILL ARCHITECTURE.
TELEPHONE (01226) 755446 REG No 5210984


SCALE 1 : 100	DRAWN AD
DATE 15/10/12	REV
DRG No CAD/QA/1202	



FRONT ELEVATION




SIDE ELEVATION

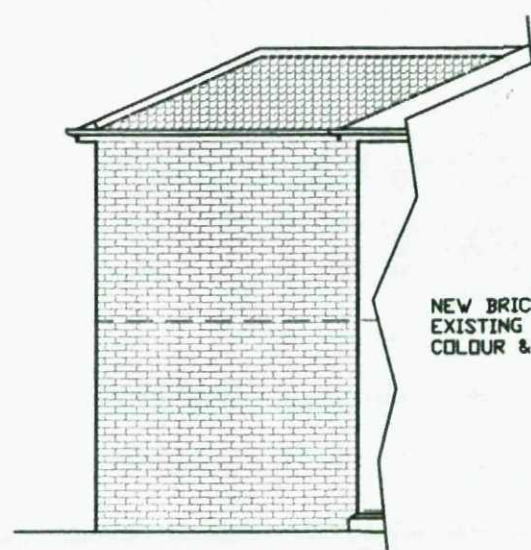PART SIDE ELEVATION
(AS VIEWED ON ARROW A)

ALL NEW WINDOWS TO BE UPVC SASH TYPE TO MATCH THE FRONT ELEVATION WITH CREAM COLOUR FINISH



NEW BRICKWORK TO MATCH THE EXISTING DWELLING HOUSE IN COLOUR & TEXTURE

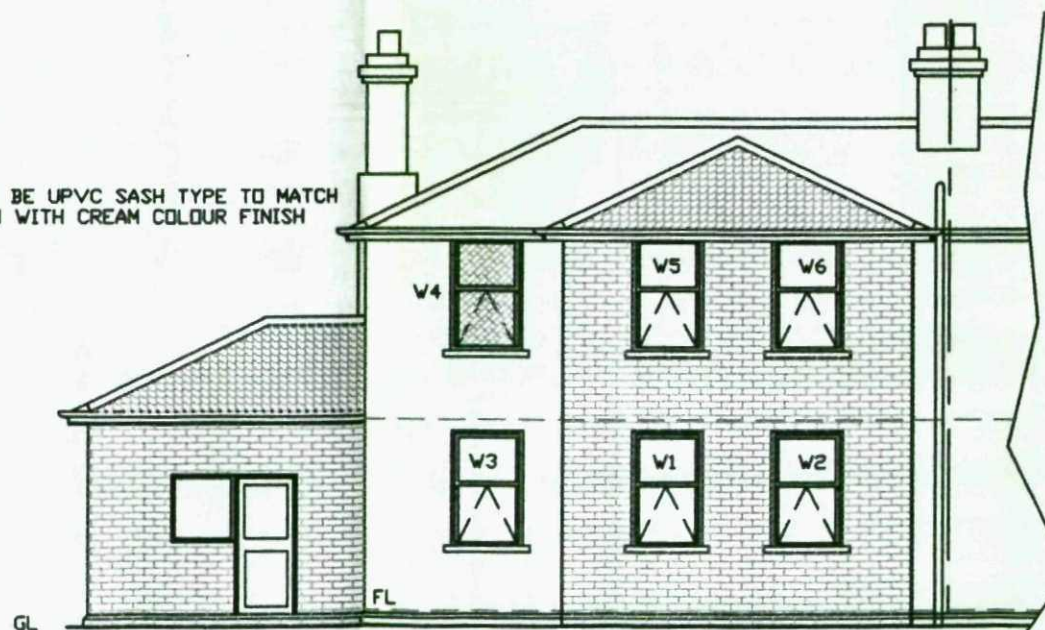

REAR ELEVATION



ALL NEW WINDOWS TO BE PROVIDED WITH STONE SILLS TO MATCH THE EXISTING DWELLING HOUSE



CLIENT
MISS S HEWITT
33 PILLEY GREEN, TANKERSLEY
BARNSELY, SOUTH YORKSHIRE

TITLE
DRAWING SHOWING PROPOSED ELEVATIONS

Quill
ARCHITECTURE[©]

THIS DRAWING IS COPYRIGHT AND MUST NOT BE USED OR DISCLOSED IN ANY WAY EXCEPT WHERE AUTHORIZED IN WRITING BY QUILL ARCHITECTURE.

TELEPHONE (01226) 755446

REG No 5210984

SCALE 1 : 100

DRAWN AD

DATE 15/10/12

REV

DRG No CAD/QA/1203

DO NOT SCALE DRAWING



ALL DIMENSIONS IN MILLIMETRES

IF IN DOUBT ASK



GROUND FLOOR

EXISTING FLOOR LAYOUTS

FIRST FLOOR

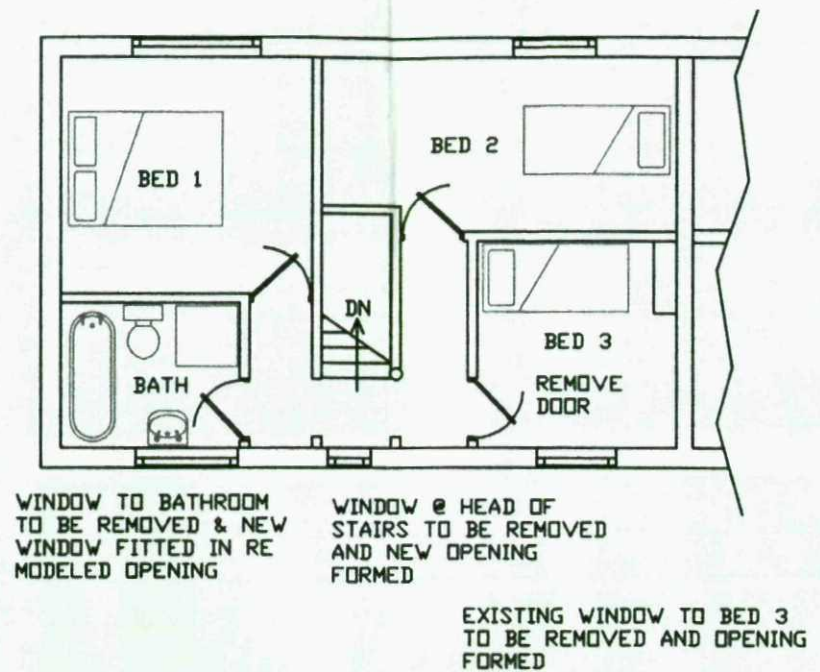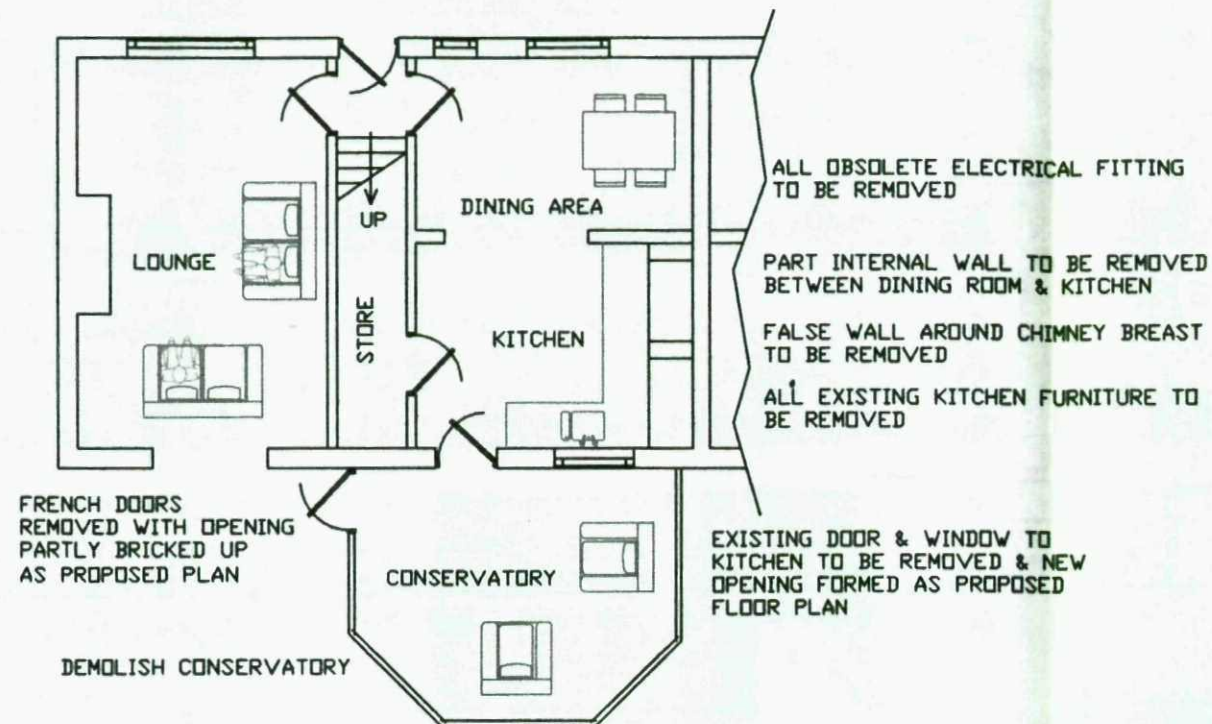

PROPOSED FLOOR LAYOUTS

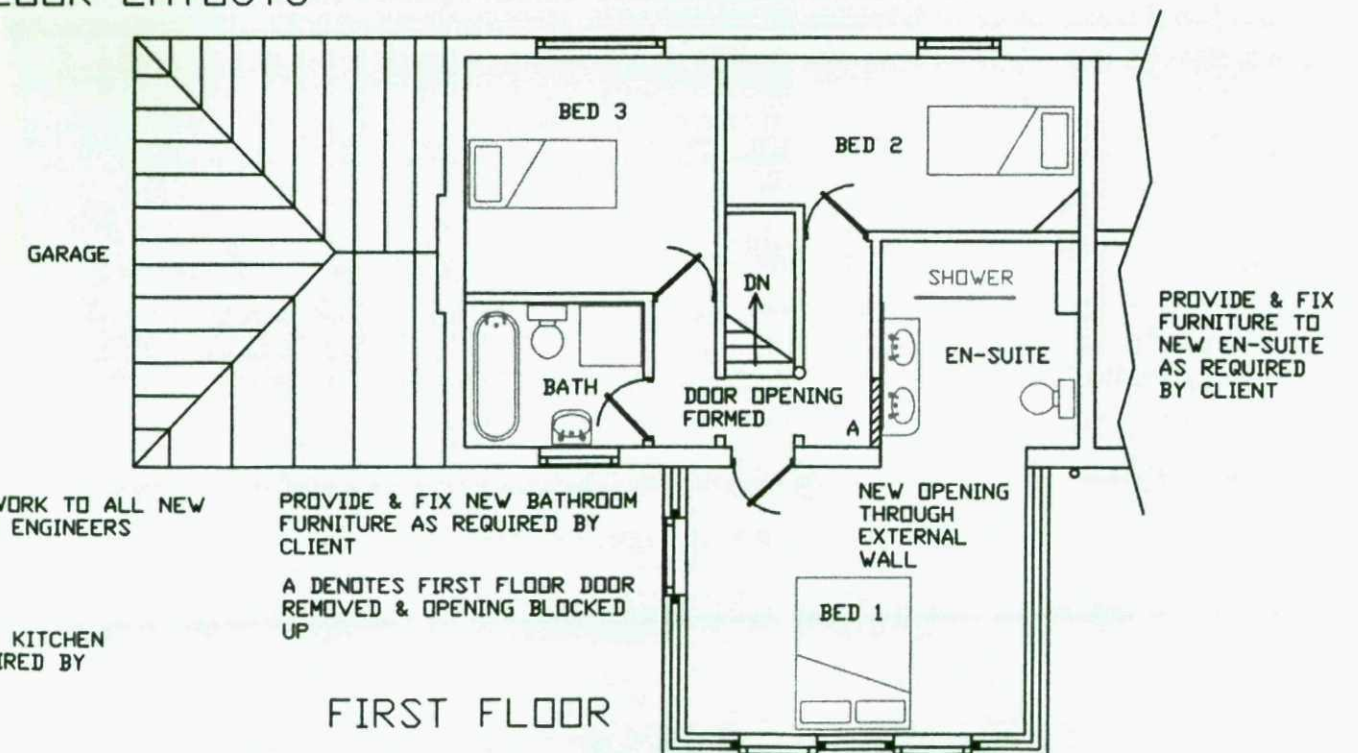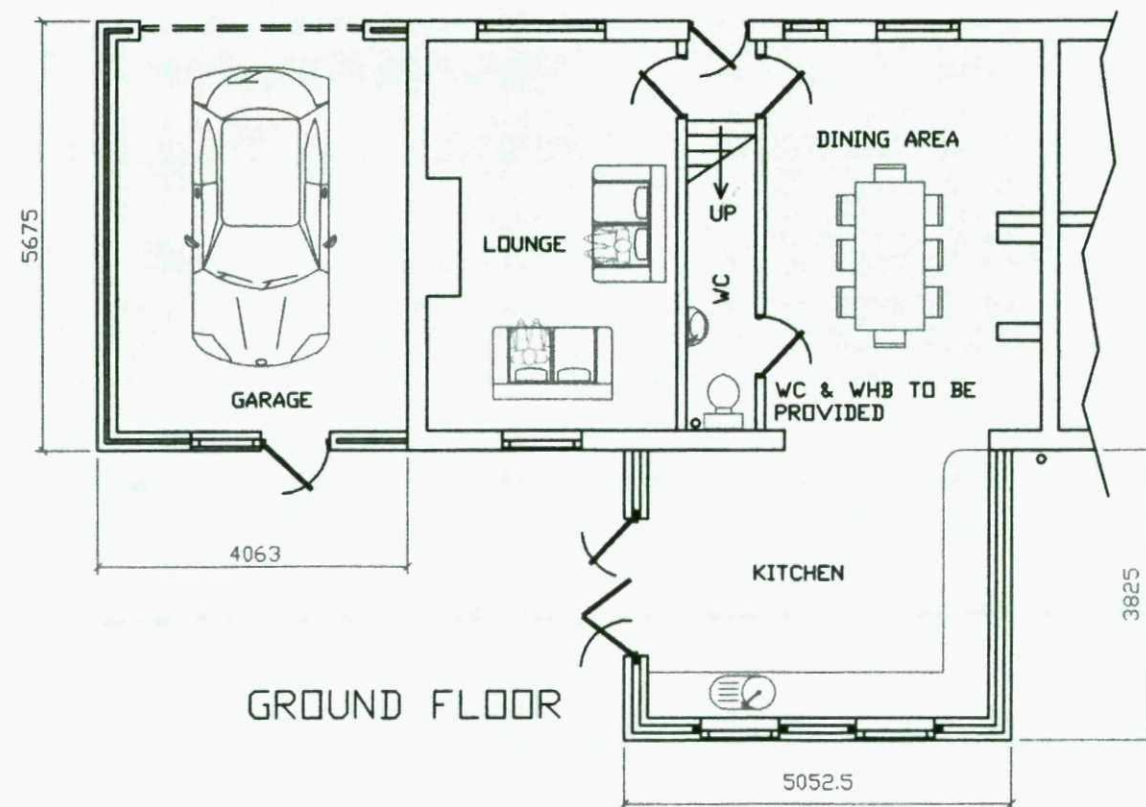

CLIENT
MISS S HEWITT
33 PILLEY GREEN, TANKERSLEY
BARNSELY, SOUTH YORKSHIRE

TITLE
DRAWING SHOWING EXISTING AND PROPOSED GROUND
AND FIRST FLOOR PLANS

Quill
ARCHITECTURE[©]

THIS DRAWING IS COPYRIGHT AND MUST NOT BE USED OR
DISCLOSED IN ANY WAY EXCEPT WHERE AUTHORIZED IN
WRITING BY QUILL ARCHITECTURE.
TELEPHONE (01226) 755446 REG No 5210984

SCALE 1 : 100	DRAWN AD
DATE 15/10/12	REV
DRG No CAD/QA/1204	