


NOTE
This drawing is to read in conjunction with all other Architects drawings and all Structural Engineers drawings details and calculations.
It is the contractors responsibility to check all dimensions prior to fabrication or construction, any discrepancies to be reported to the Architect.

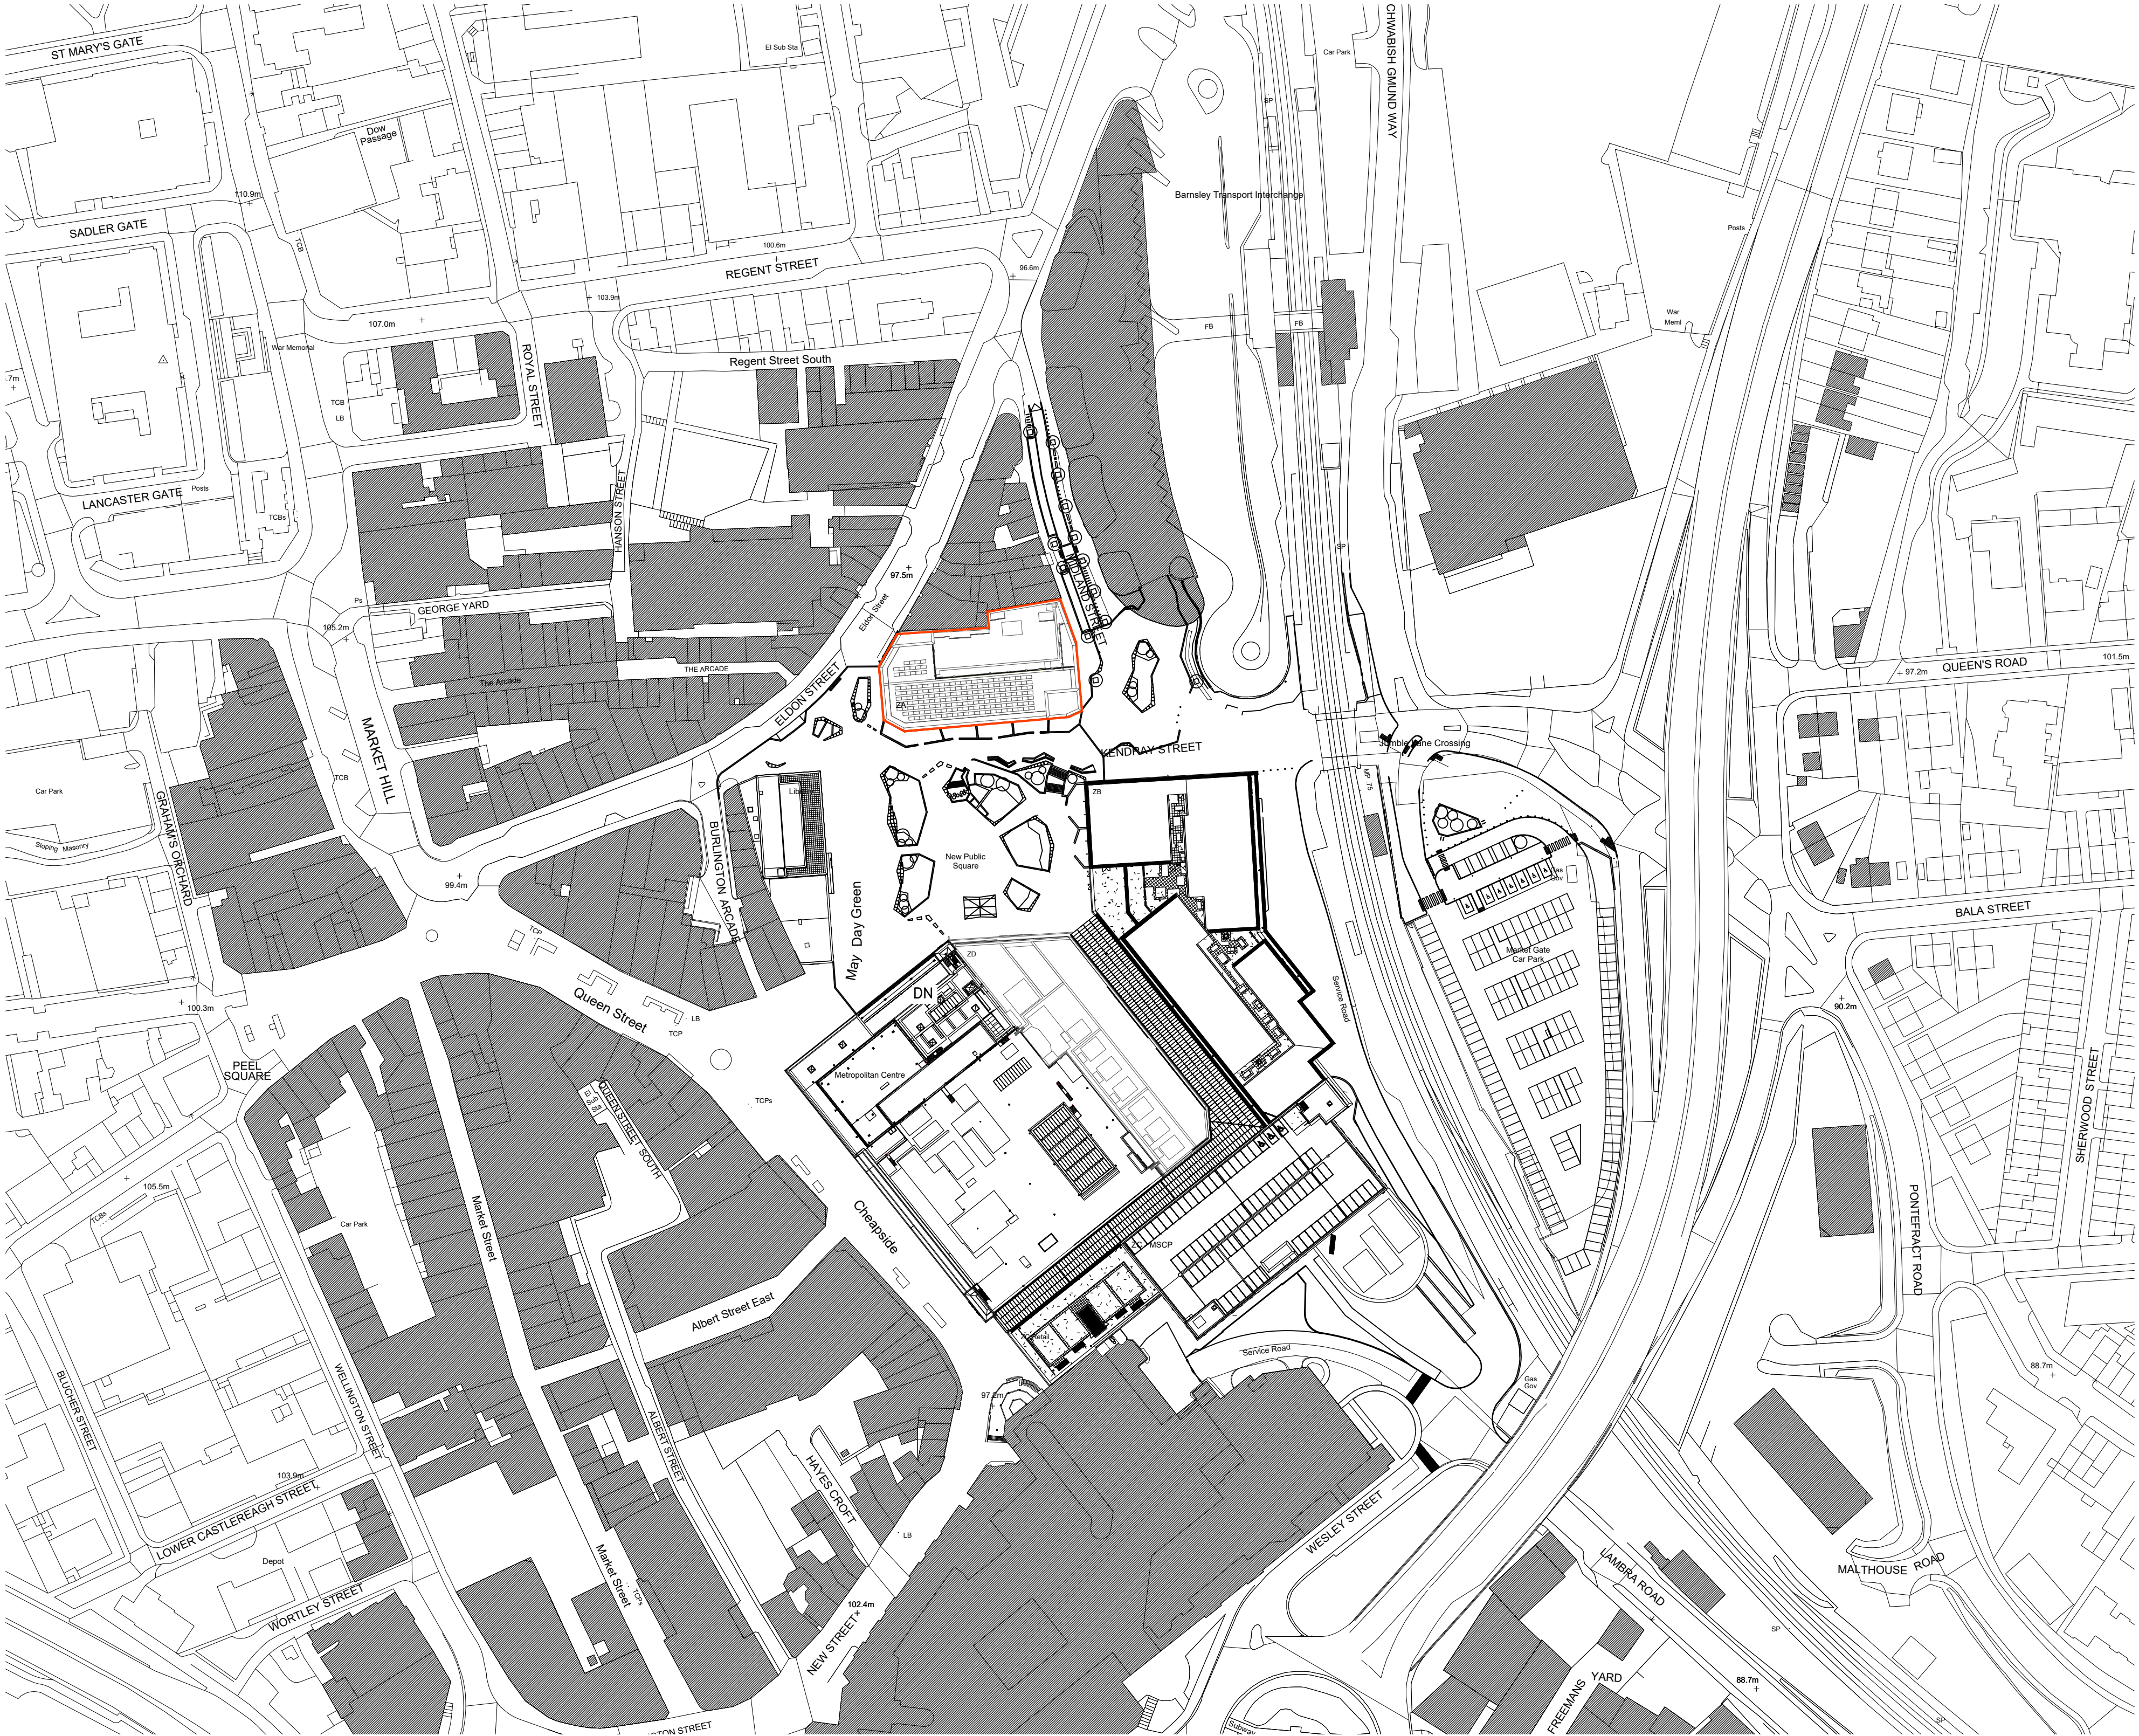

Site Plan Scale 1:1250

REVISIONS:

KIRKMAN
ARCHITECTS

PO Box 929
ALTRINCHAM, CHESHIRE
WA15 5QL
TEL: 07974 254060
WWW.KIRKMANARCHITECTS.CO.UK

Project PROPOSED WORKS AT THE GLASSWORKS BARNSELY		
Drawing SITE PLAN		
Date AUG '21	Drawn By -	Scale 1:1250
Drawing Status PLANNING	Drawing No. 1482-06	Rev. No.