


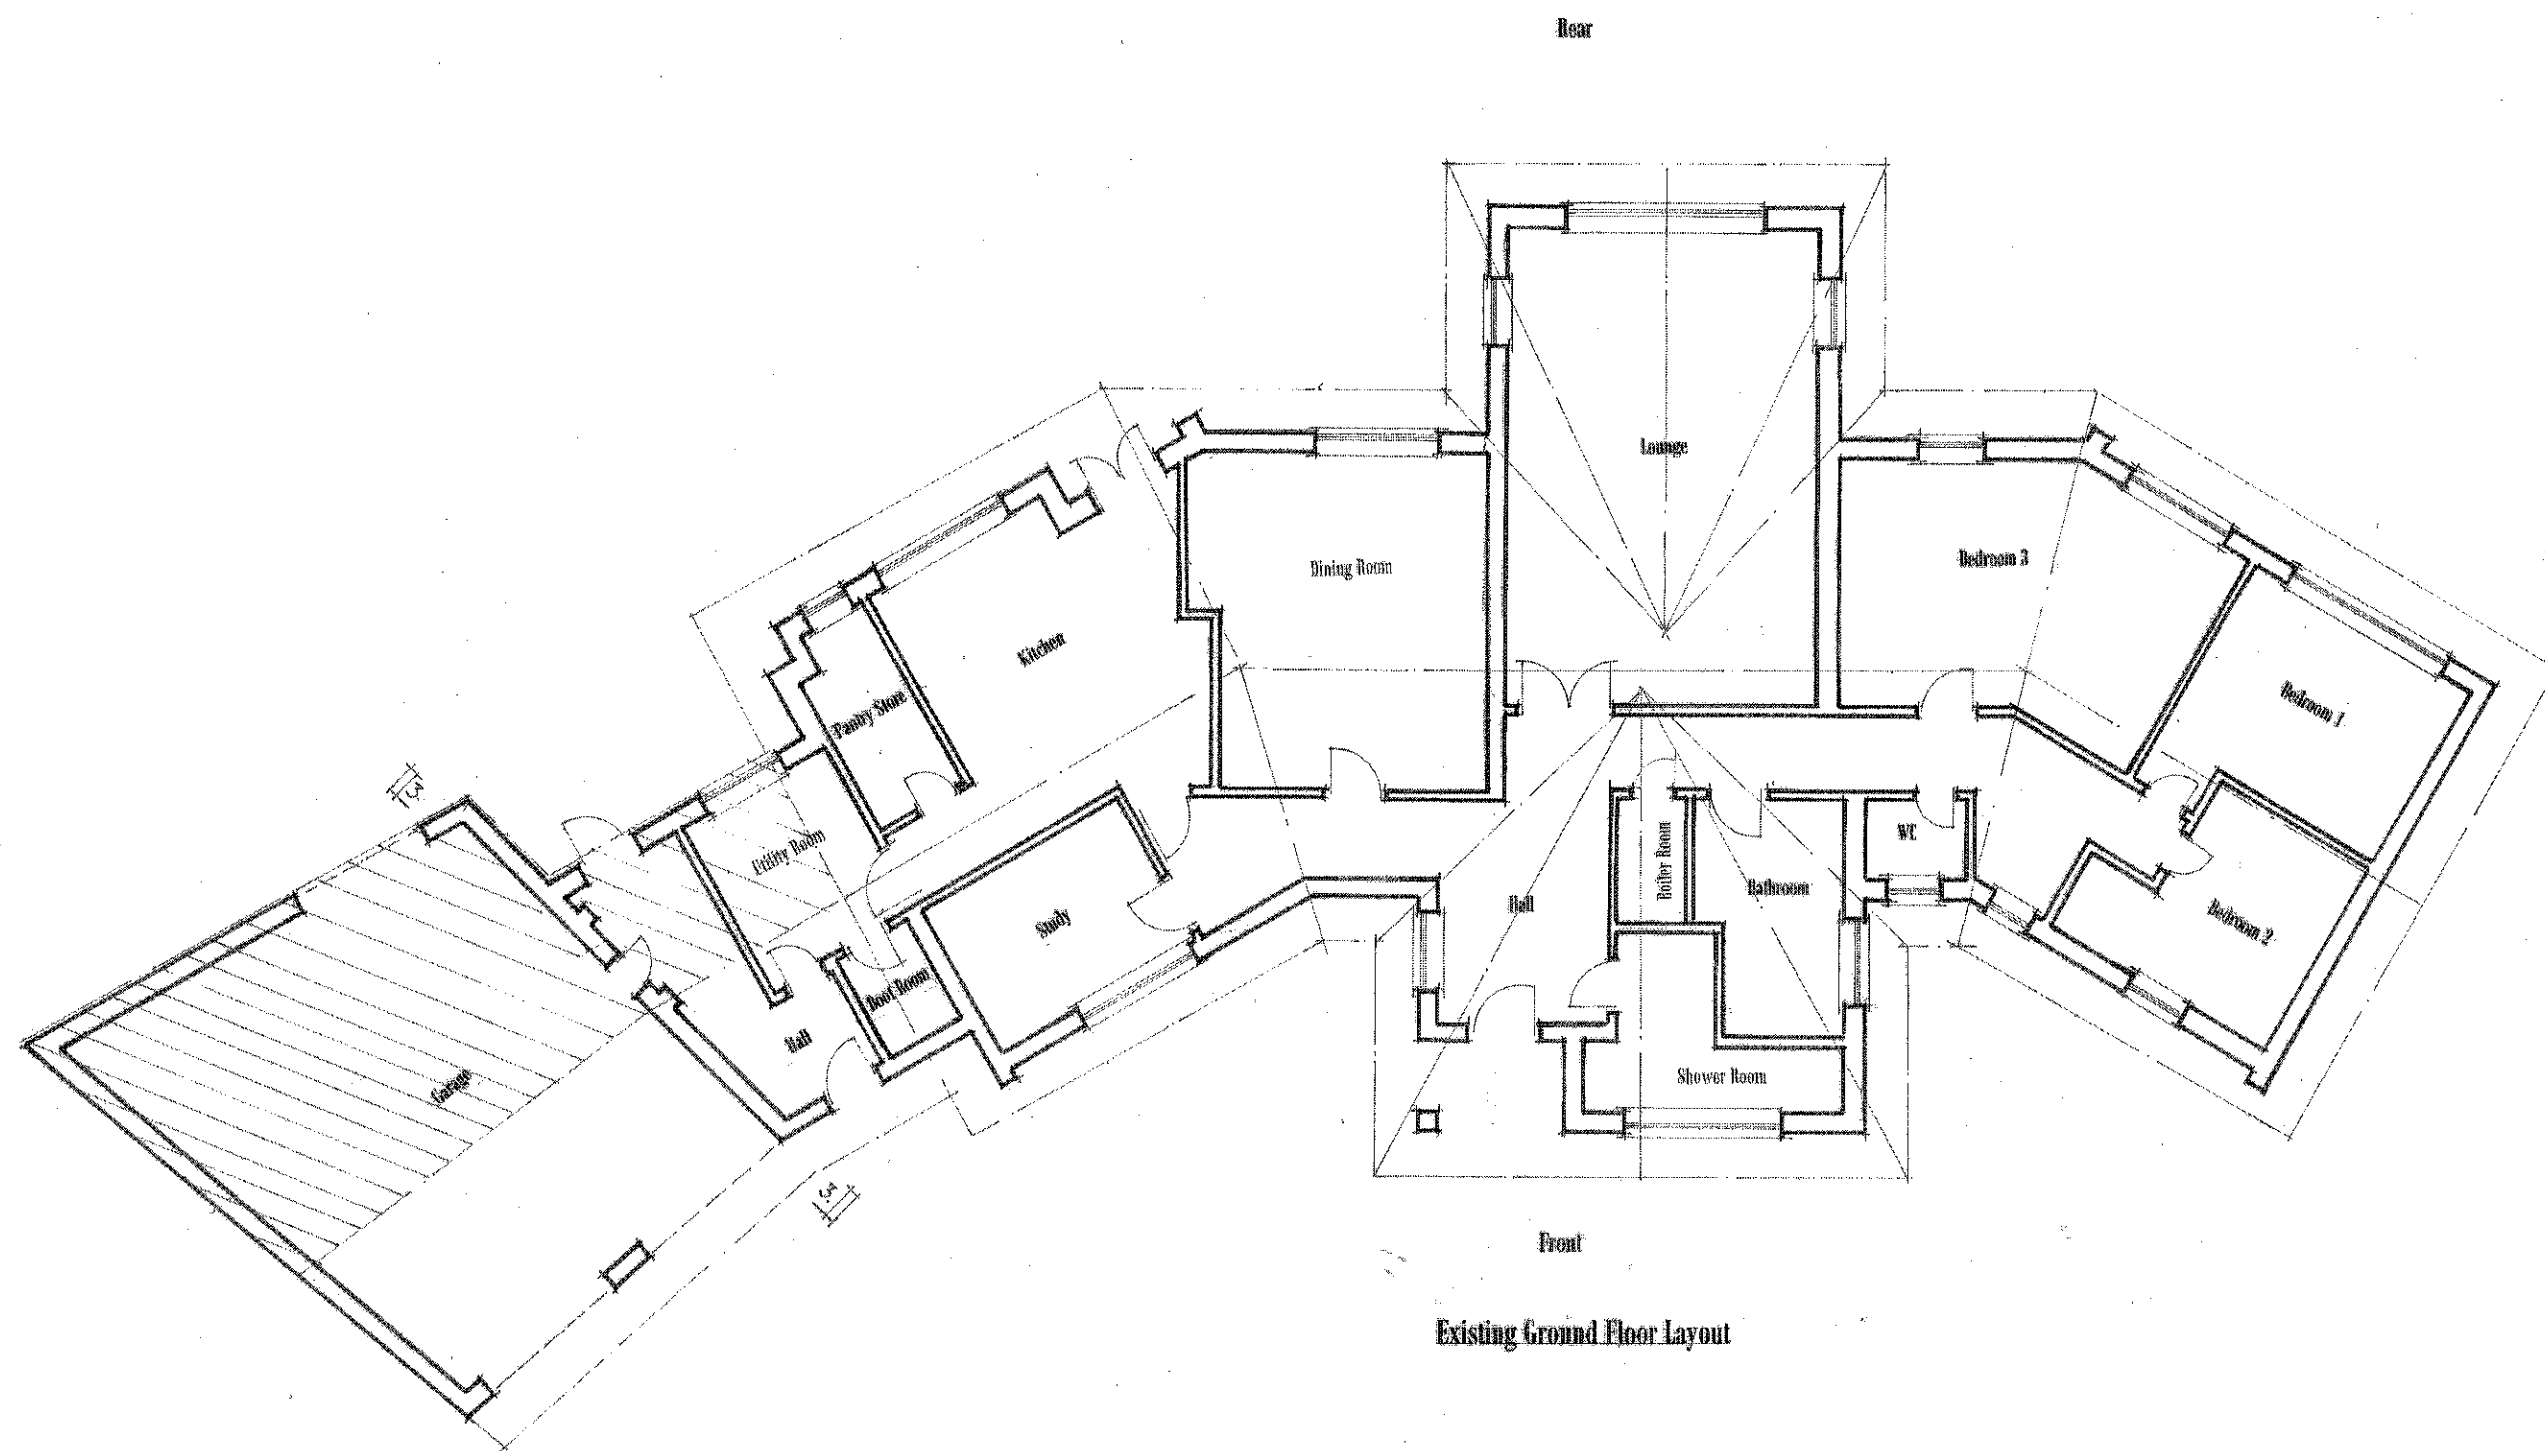

Existing Ground Floor Layout

NOTES:
All dimensions must be checked on site and not scaled from this drawing.

E		
D		
C		
B		
A		
	Date	Revisions

© copyright

Andy England
No 1 Horncroft
Cawthorne
Barnsley
S75 4HS

Client

Job Title

General internal modifications +
Raising and creation of first floor
accommodation.

Drawing Title

Existing Ground Floor Plan

"Planning"

Scale 1:50


Date 20.9.18

Drawn by

Fig. No.

AE/ 01

Rev.

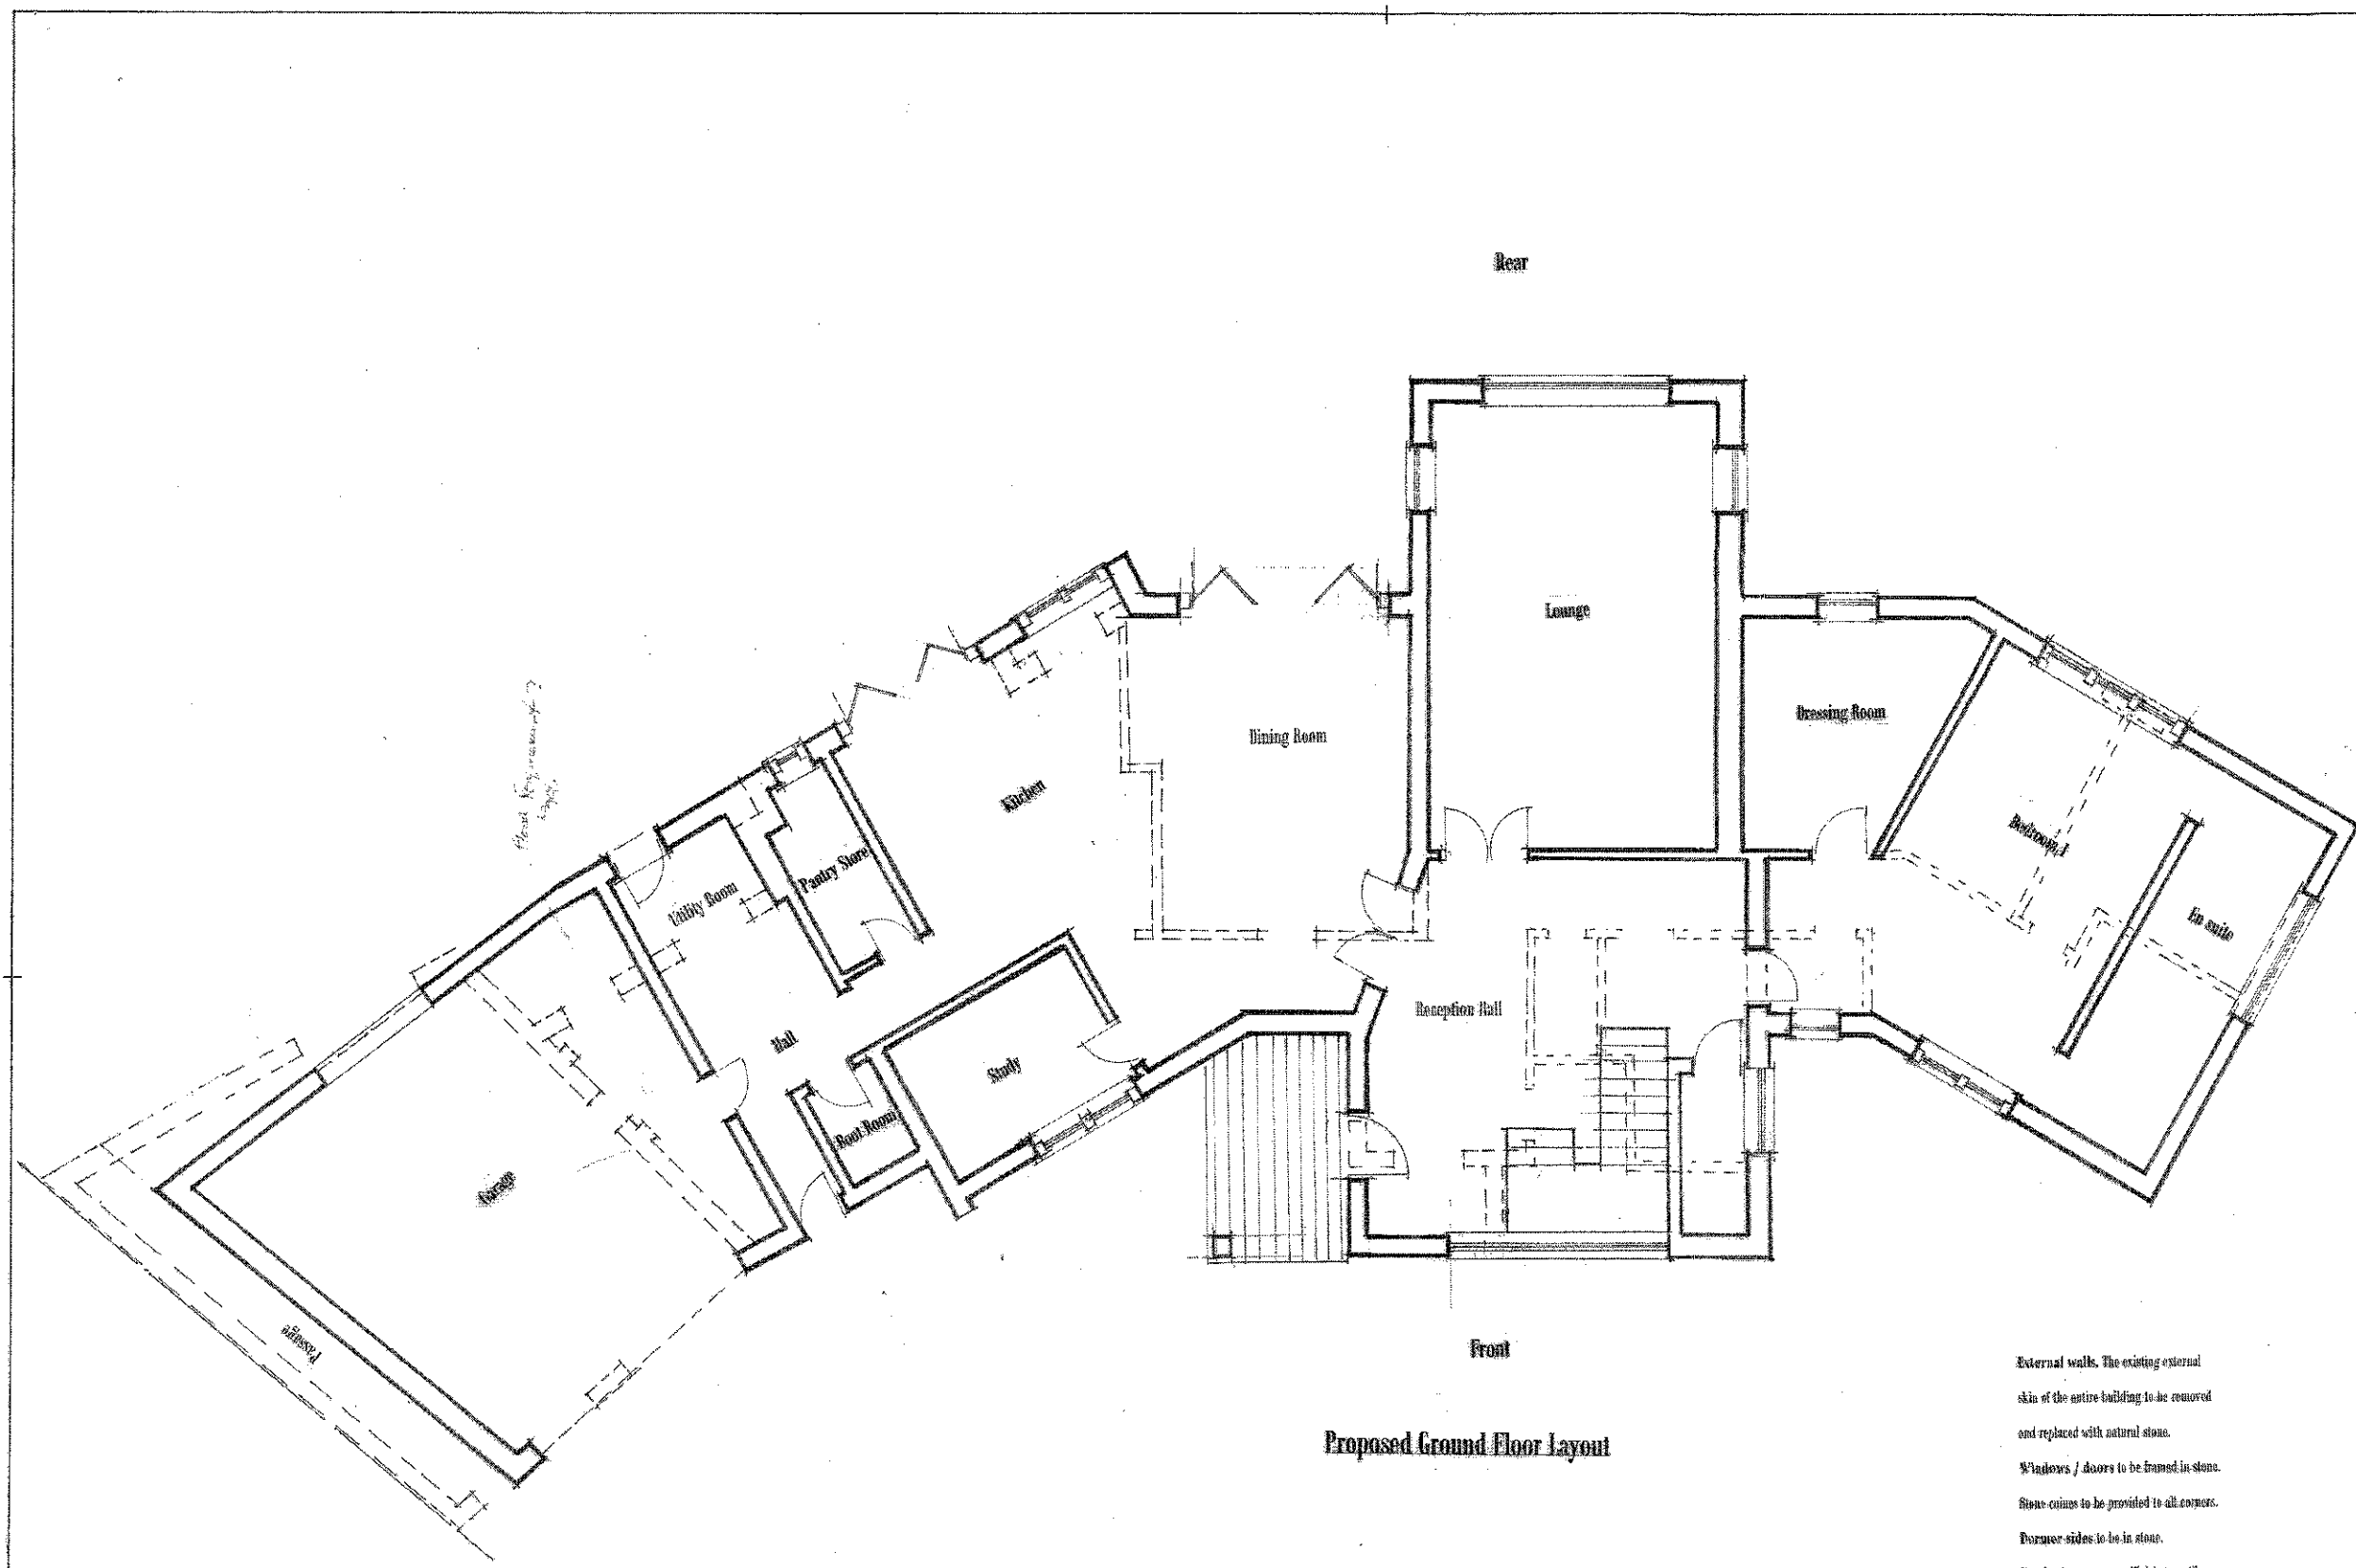

Proposed Ground Floor Layout

- External walls. The existing external skin of the entire building to be removed and replaced with natural stone.
- Windows / doors to be framed in stone.
- Stone corbels to be provided to all corners.
- Porcelain sides to be in stone.
- Roof to be stone or artificial stone tiles.
- Windows to be aluminium - colour to be decided.
- Doors to be either aluminium or oak style depending on location.
- Foot / Surface water drainage to be connected to the existing system.

NOTES:
All dimensions must be checked on site and not scaled from this drawing.

	Date	Revisions
E		
D		
C		
B		
A		

© copyright

Andy England
No 1 Horncroft
Cawthorne
Barnsley
S75 4BS

Client


Job Title
General internal modifications +
Raising and creation of first floor
accommodation.

Drawing Title
Proposed Ground Floor Plan
"Planning"

Scale 1:50

Date 20.9.18 Drawn by

Dep. No. AE/ 02 Rev.

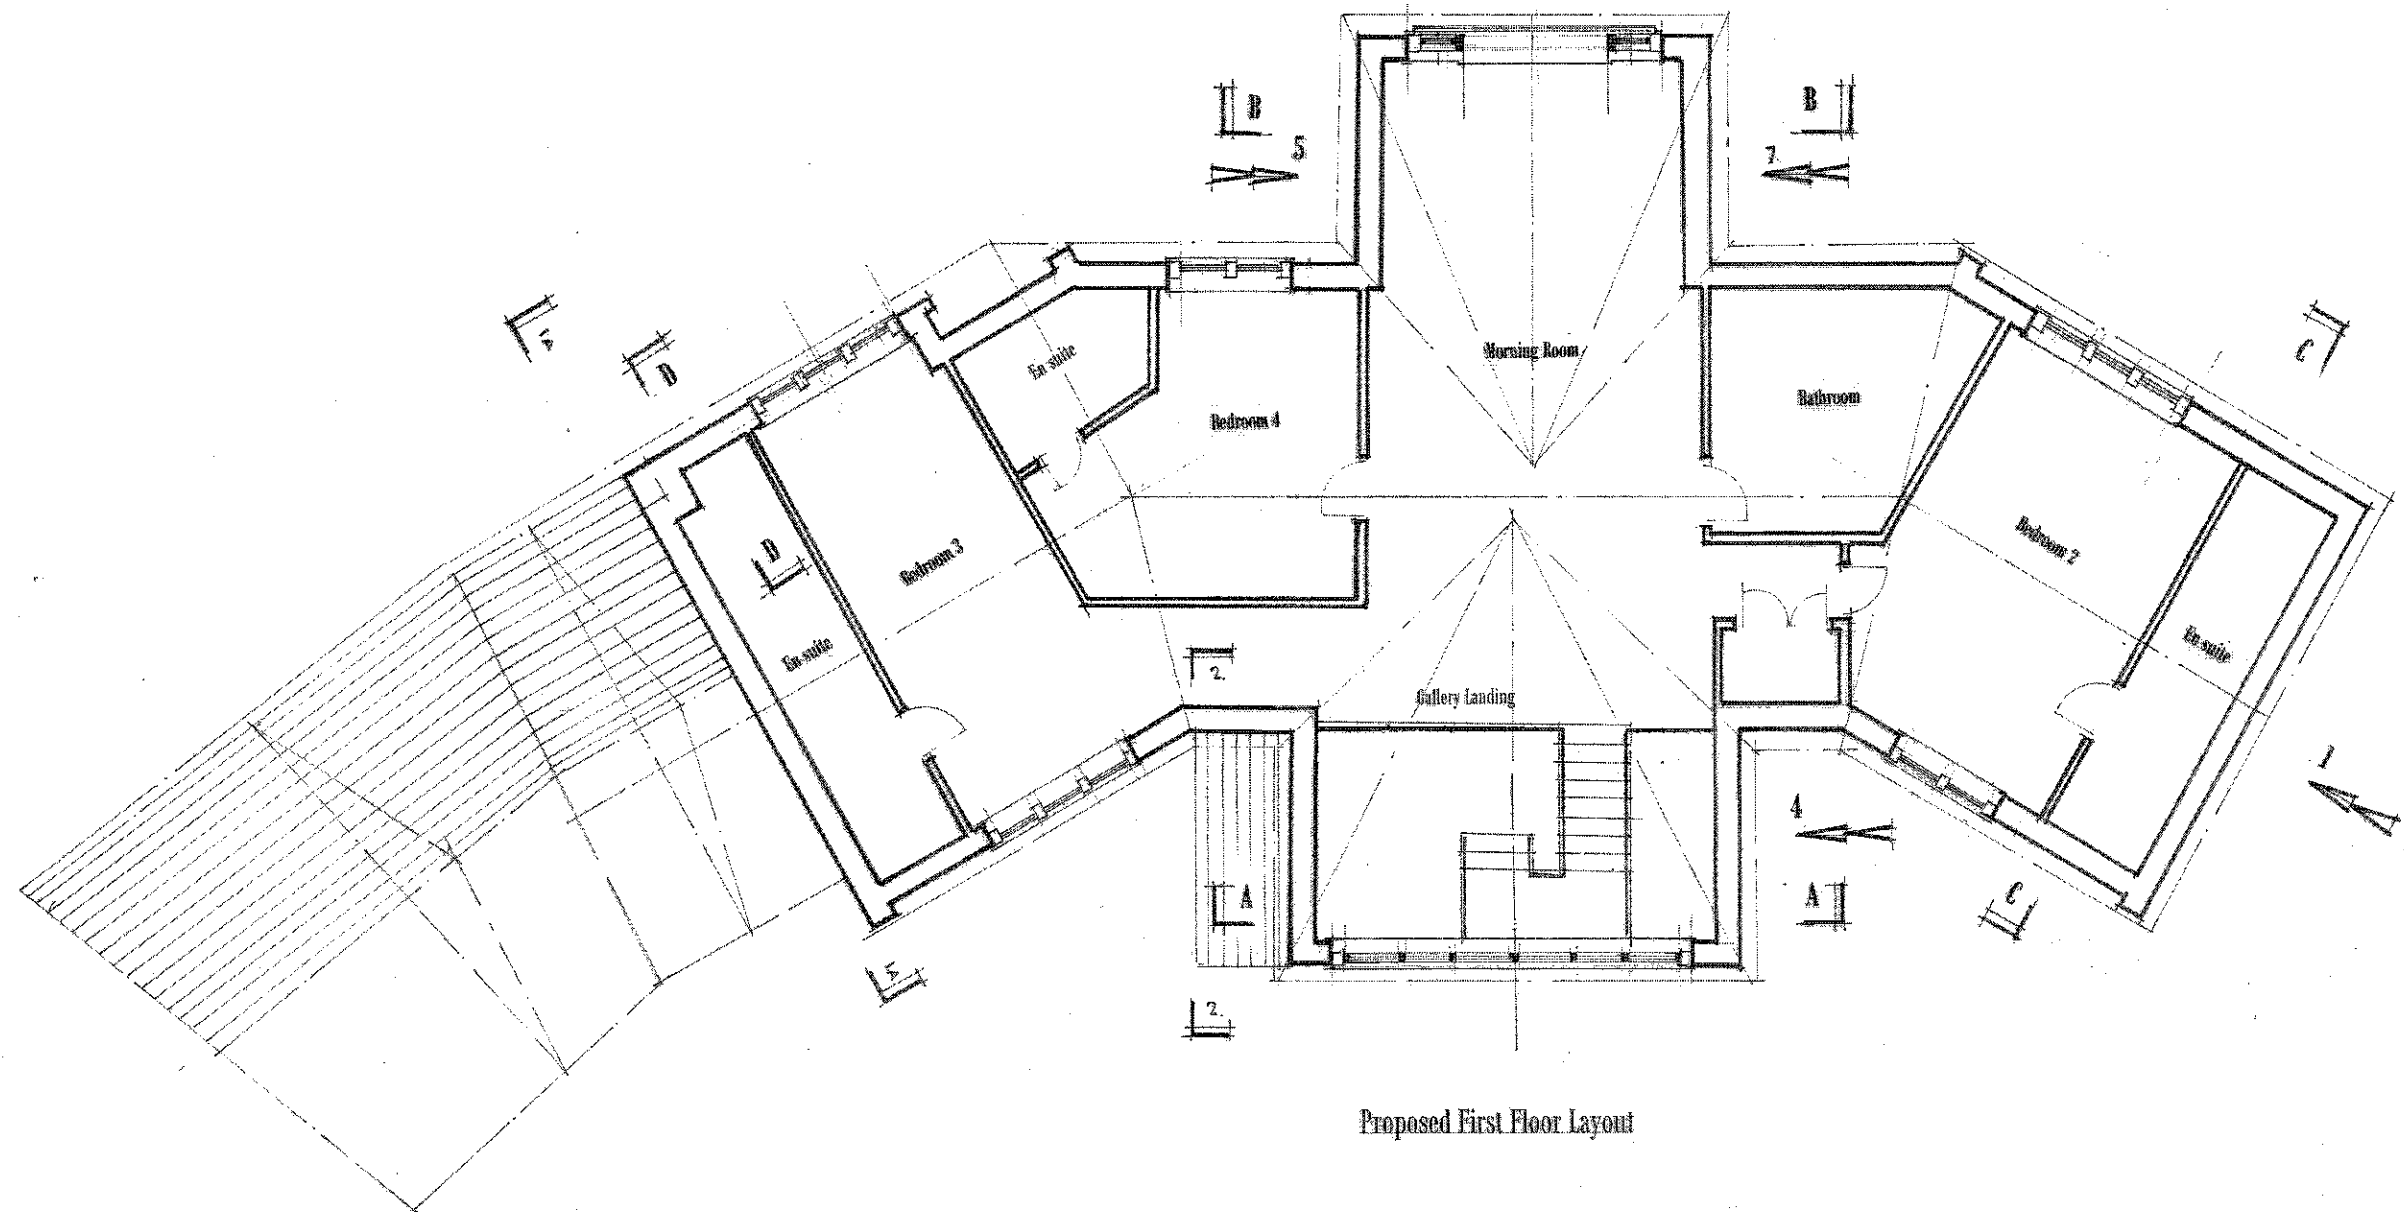

Proposed First Floor Layout

NOTES:
All dimensions must be checked on site and not scaled from this drawing.

E		
D		
C		
B		
A		
	Date	Revisions

© copyright

Andy England
No 1 Horncroft
Cawthorne
Barnsley
S75 4HS

Client

Job Title

General internal modifications +
Raising and creation of first floor
accommodation.

Drawing Title

Proposed First Floor Plan

"Planning"

Scale 1:50

Date 20.9.18






Drawn by

Dwg. No.

AE/ 03

Rev.

NOTES:
All dimensions must be checked on site and not
scaled from this drawing.

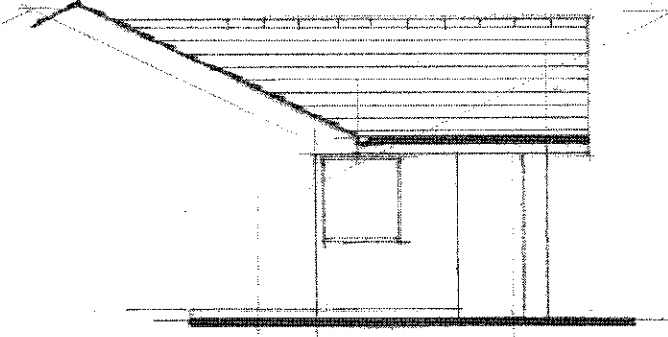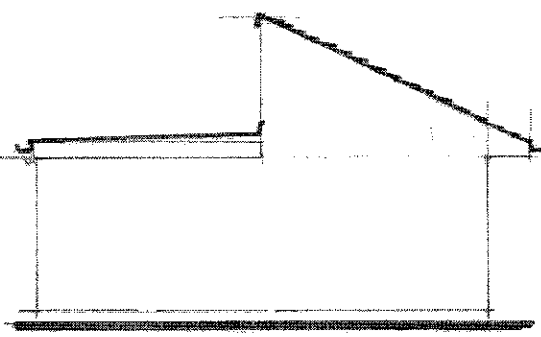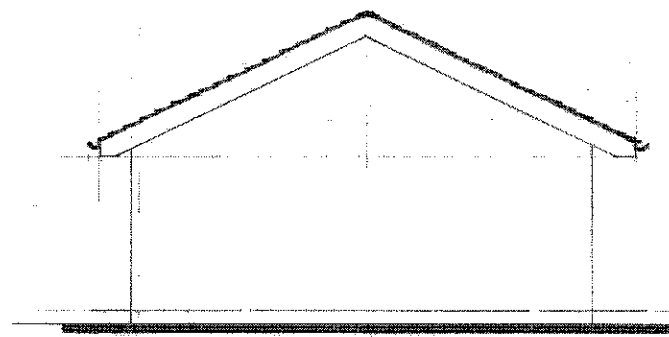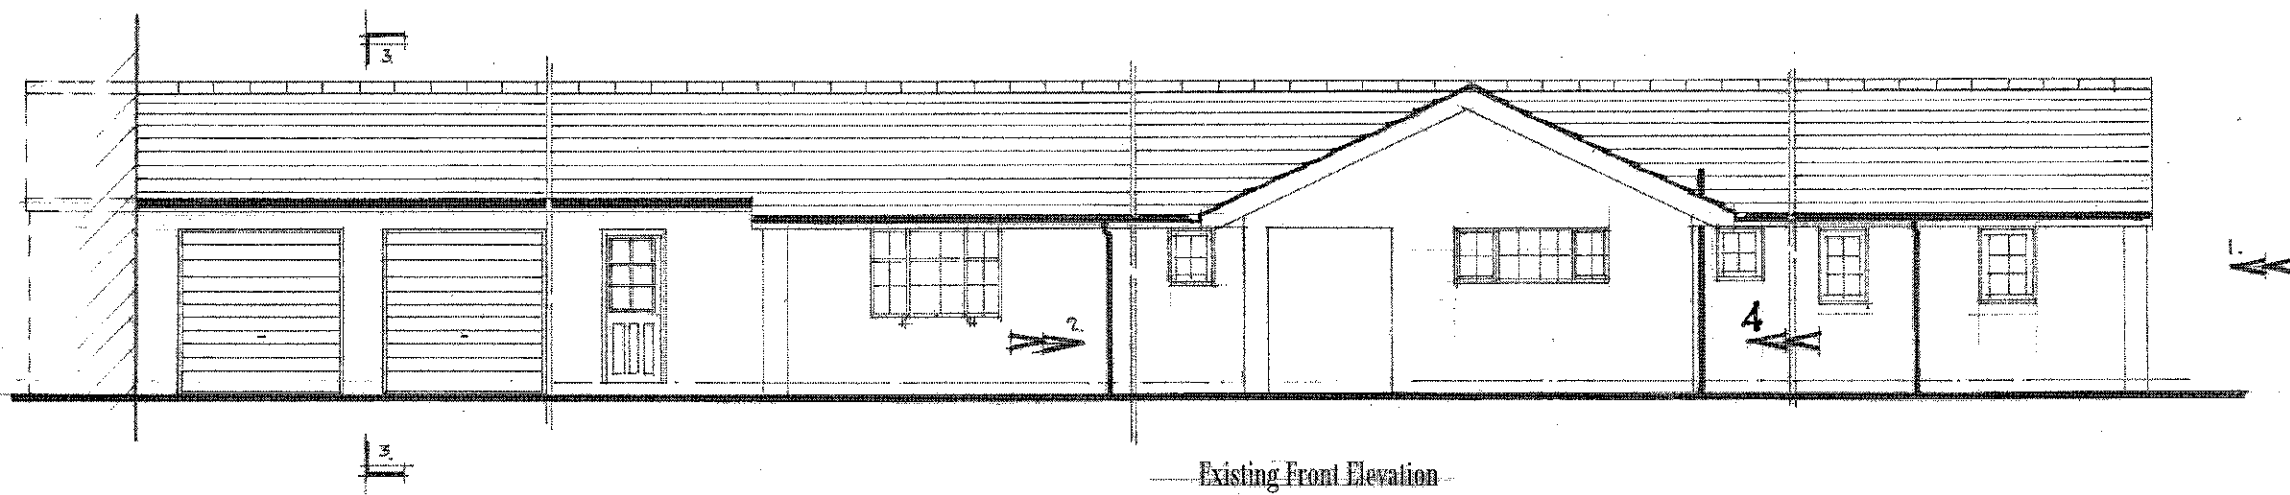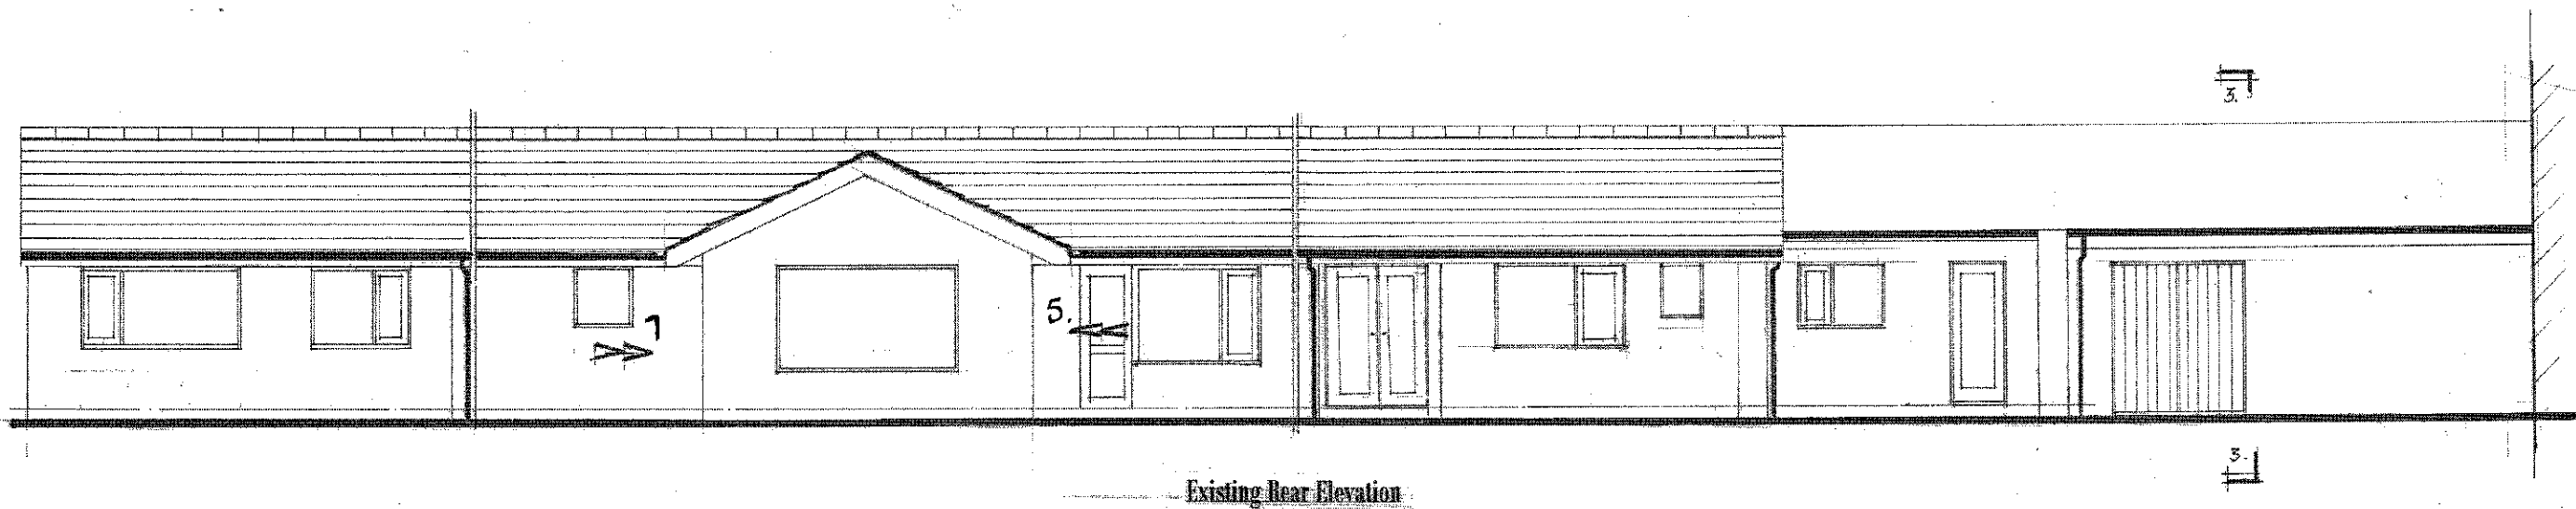

E	
D	
C	
B	
A	

Date Revisions

© copyright

Andy England
No 1 Horcroft
Cawthorne
Barnsley
S75 4HS

Client

Job Title

General internal modifications +
Raising and creation of first floor
accommodation.

Drawing Title

Existing Elevations

"Planning"

Scale

1:50

Date

20.0.18

Drawn by

Org. No.


AE/ 04

Rev.

NOTES:
All dimensions must be checked on site and not
scaled from this drawing.



Proposed Rear Elevation

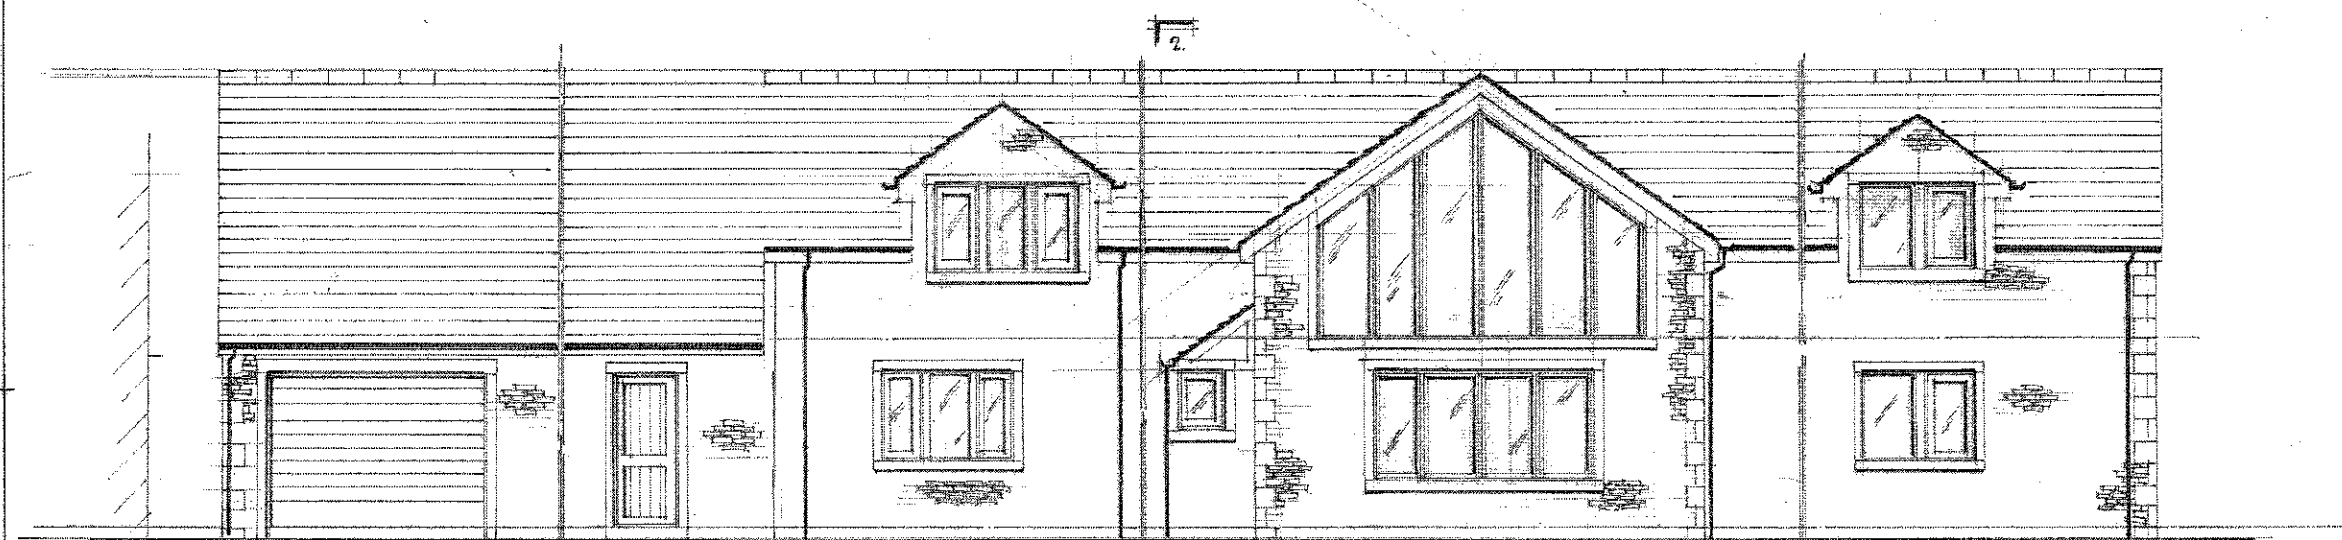

Proposed Front Elevation

E	Date	Revisions
D		
C		
B		
A		

© copyright

Andy England
No 1 Horncroft
Cawthorne
Barnsley
S75 4HS

Client

Job Title

General internal modifications +
Raising and creation of first floor
accommodation.

Drawing Title

Proposed Elevations

"Planning"

Scale 1:50


Date 20.9.18

Drawn by


Dwg. No.

AE/ 05

Rev.

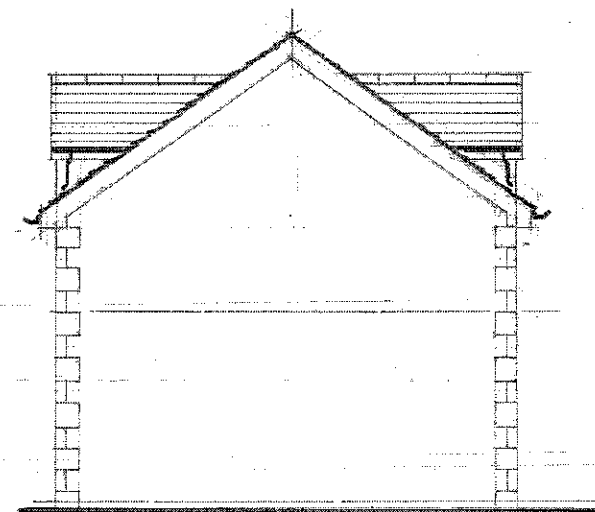


Proposed Side Elevation On 1
PROPOSED SIDE ELEVATION ON 1A.
AS 1 BUT SECTIONAL.

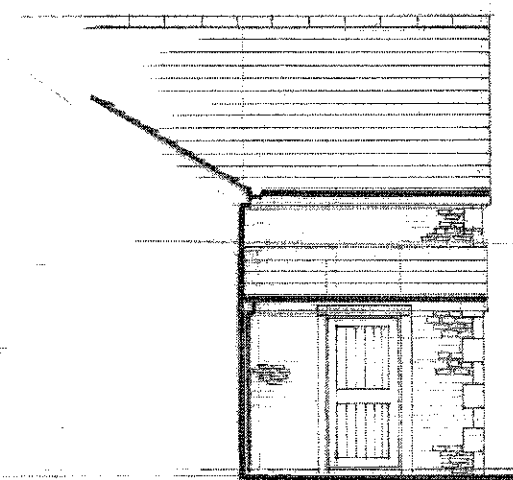

Proposed Side Elevation On 2


NOTES:
All dimensions must be checked on site and not
scaled from this drawing.

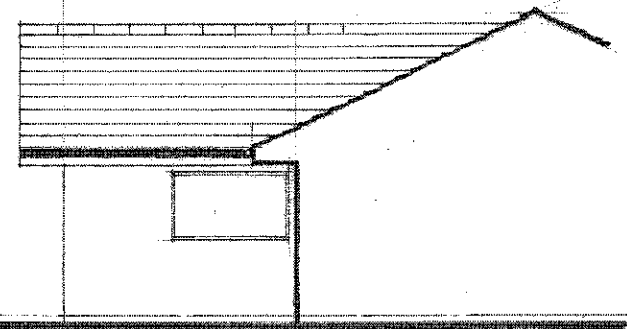


Existing Sectional Elevation On 4



Proposed Sectional Elevation On 4

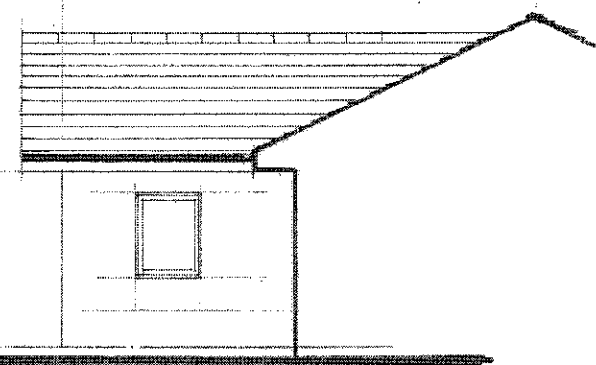

Existing Sectional Elevation On 5
EXISTING SECTIONAL ELEVATION 07
AS ON 5 BUT HANDED.

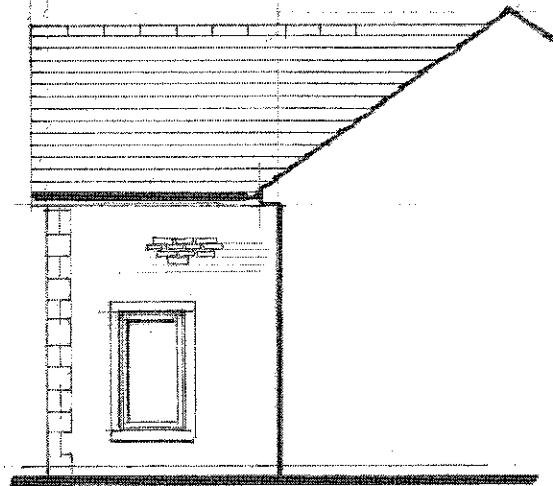

Proposed Sectional Elevation On 5
PROPOSED SECTIONAL ELEVATIONS ON 7
AS ON 5 BUT HANDED.

E		
D		
C		
B		
A		
	Date	Revisions

© copyright

Andy England
No 1 Horncroft
Cawthorne
Barnsley
S75 4HS

Client

Job Title

General internal modifications +
Raising and creation of first floor
accommodation.

Drawing Title

Proposed and Existing Elevations

"Planning"

Scale 1:50

Date 20.9.18


Drawn by

Dwg. No.


AE/06

Rev.


NOTES:
All dimensions must be checked on site and not scaled from this drawing.

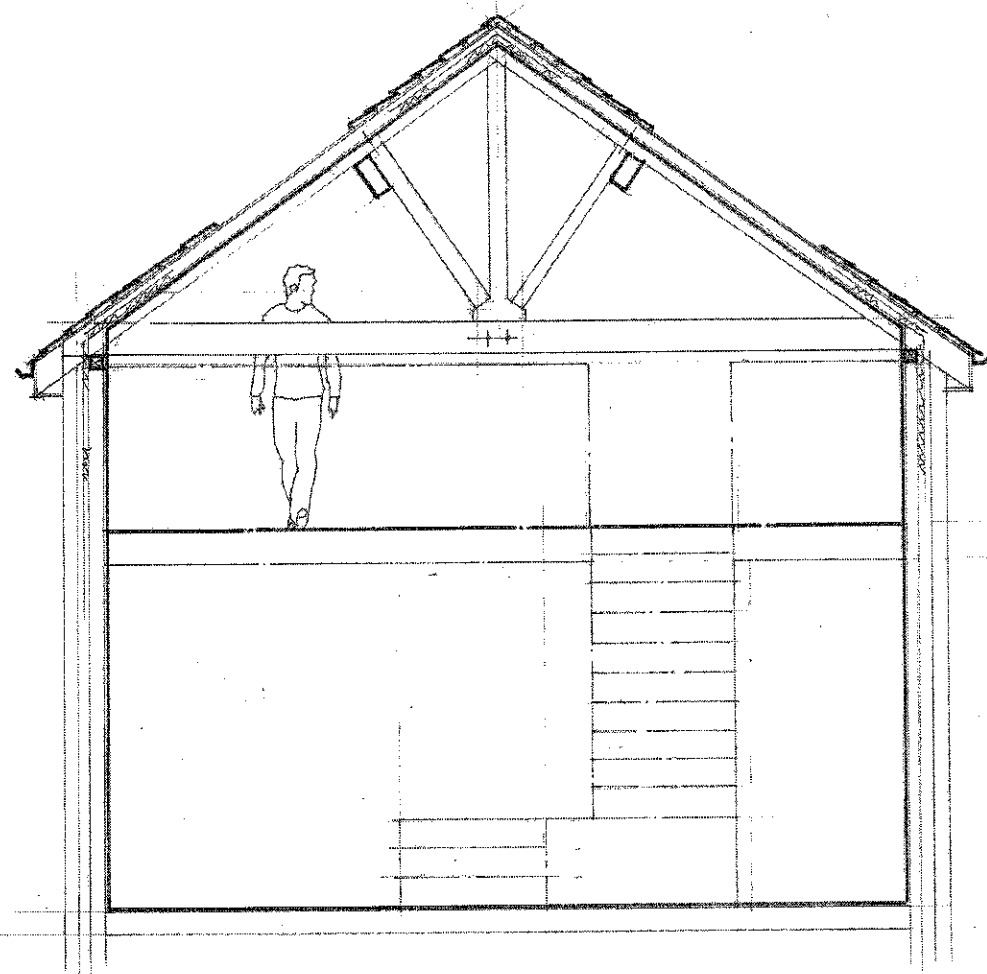


Typical Section A - A

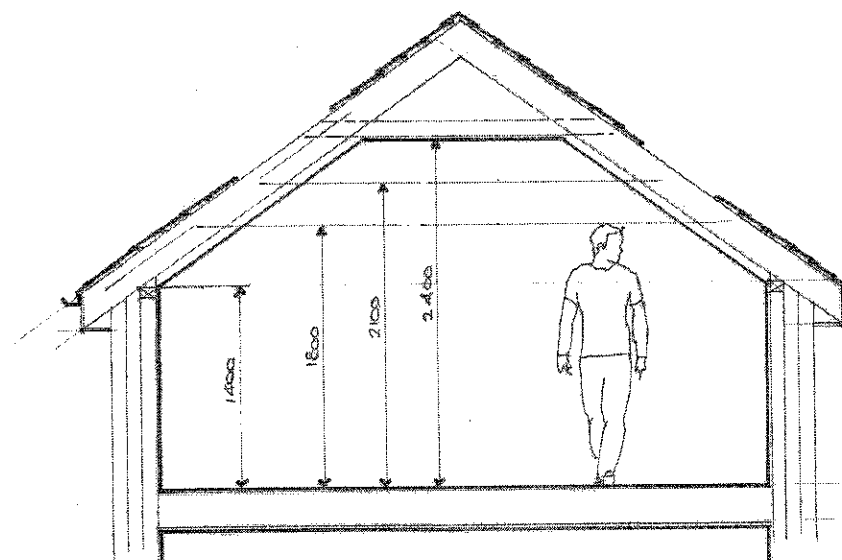

Typical Section B - B

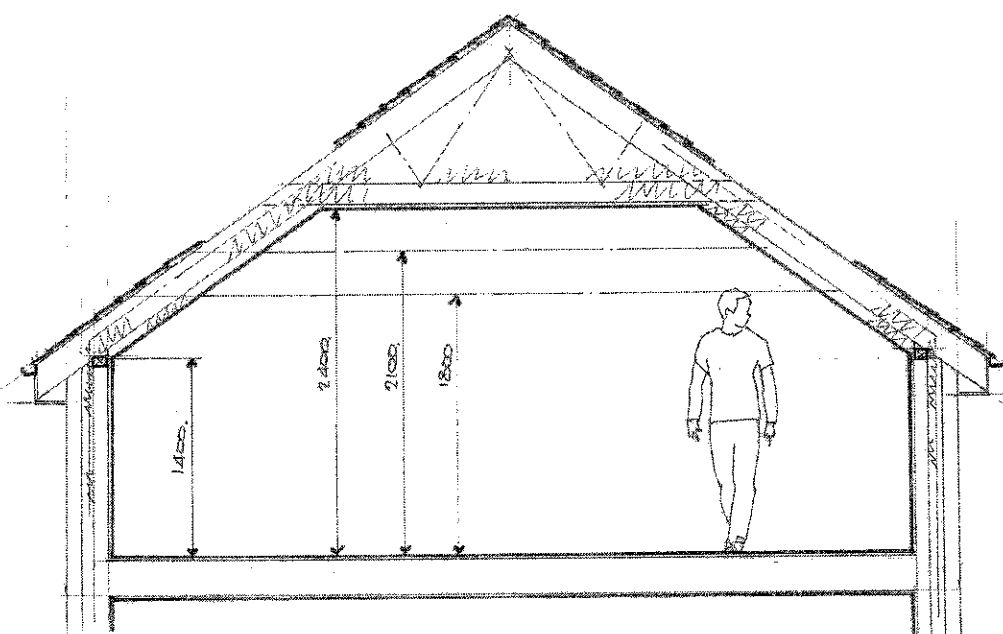

Typical Section C - C

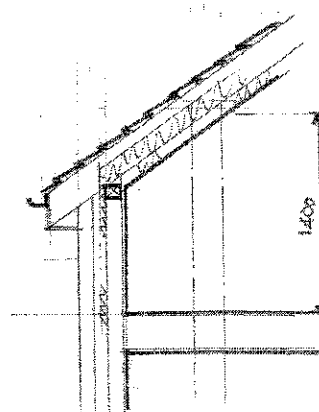

Typical Section D - D

E		
D		
C		
B		
A		
	Date	Revisions

© copyright

Andy England
No 1 Horncroft
Cawthorne
Barnsley
S75 4HS

Client

Job Title

General internal modifications +
Raising and creation of first floor
accommodation.

Drawing Title

Typical Sections Through

"Planning"

Scale 1:25

Date 20.9.18

Drawn by

Dwg. No.

AE/ 07

Rev.