



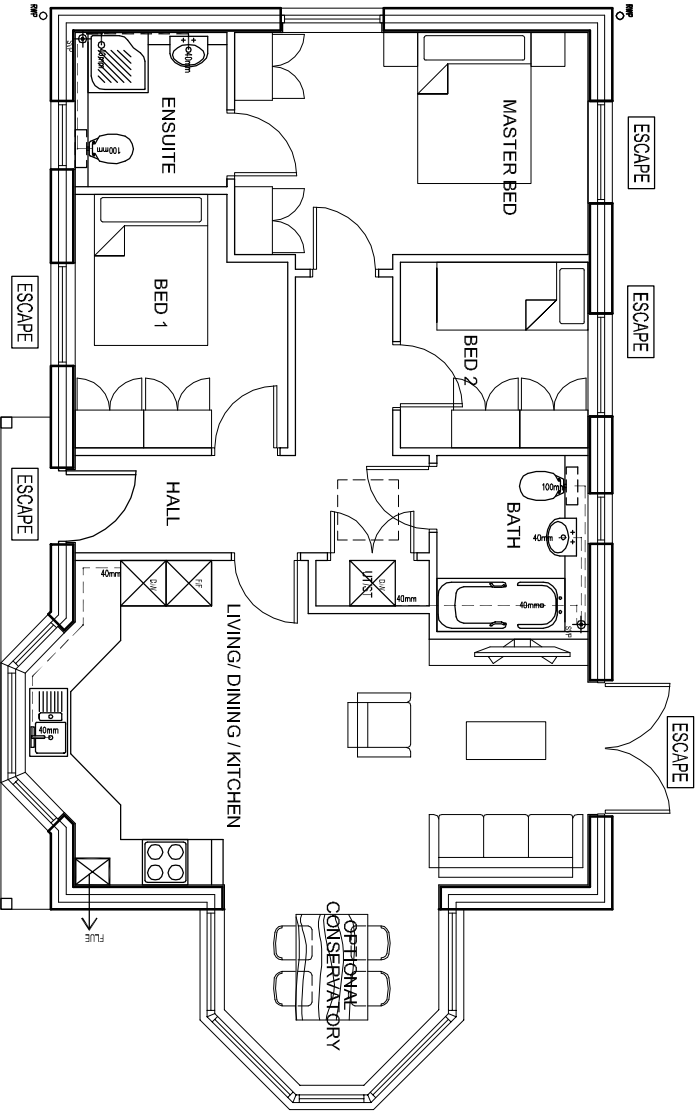

GROUND FLOOR PLAN (85m sq)

SCALE 1:100

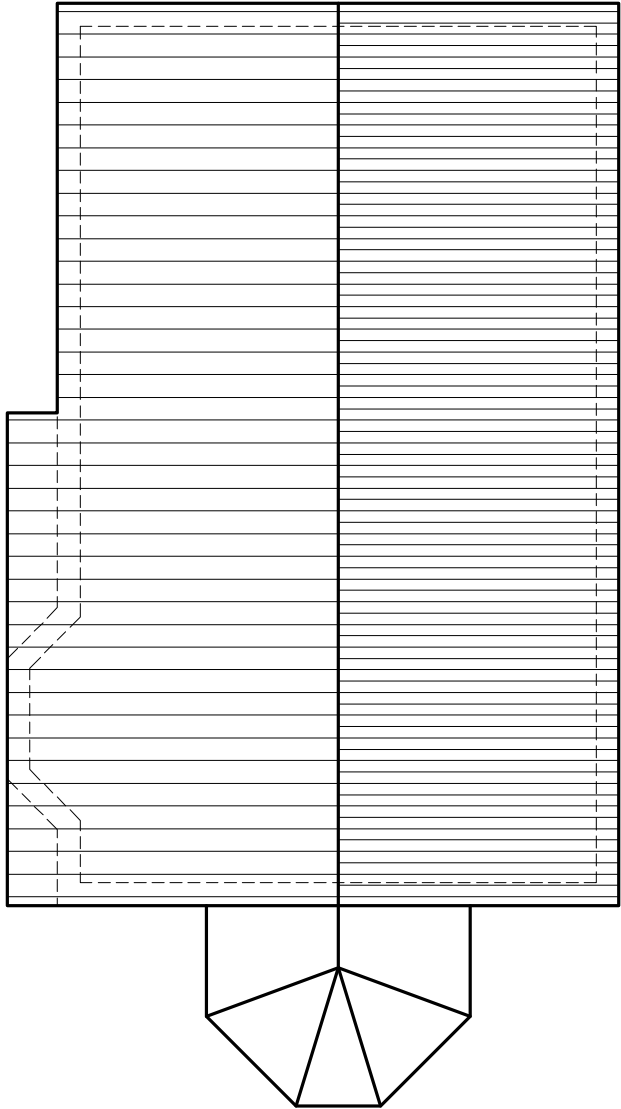


ROOF PLAN

SCALE 1:100


MATERIALS:

- 01 140mm COURSED ARTSTONE
- 02 DECORATIVE RECON. STONE HEADS, CILLS AND COPINGS
- 03 TIMBER BARN STYLE DOOR
- 04 CREAM UPVC DOOR / WINDOW SYSTEM
- 05 ARTIFICIAL SLATE TILES
- 06 VELUX TYPE ROOF LIGHT
- 07 CREAM UPVC RAINWATER GOODS
- 08 ILLUMINATED ENTRANCE CANOPY

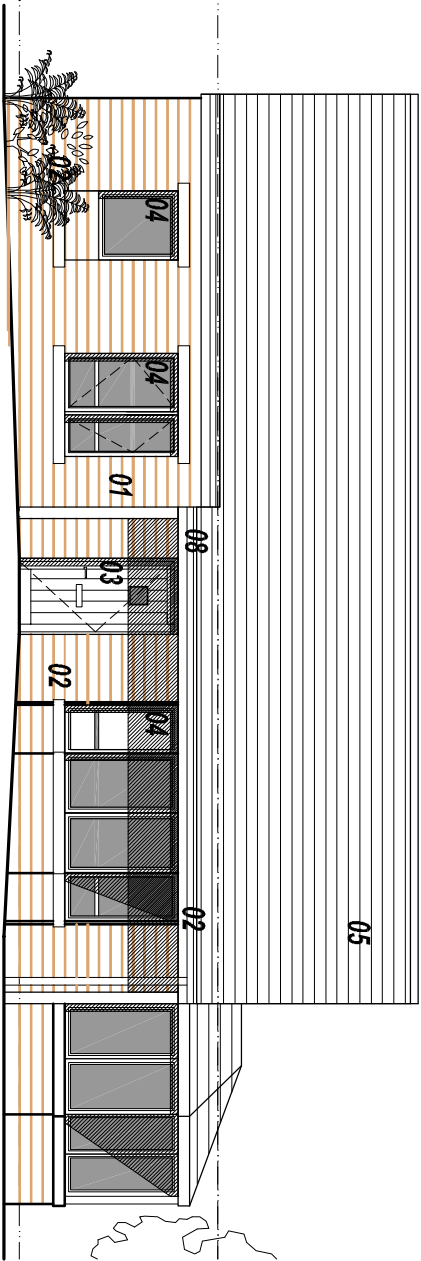


FRONT ELEVATION

SCALE 1:100

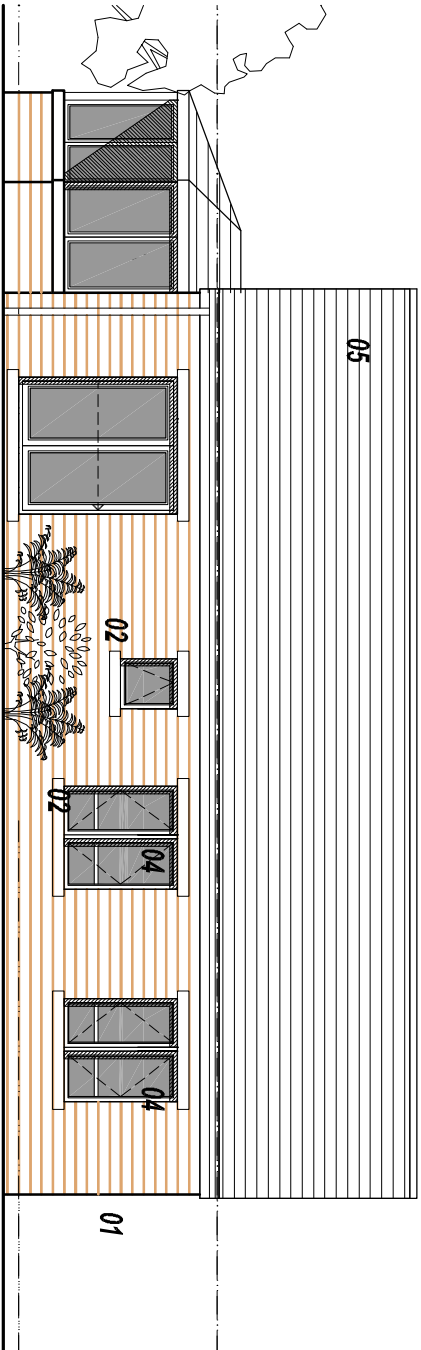


REAR ELEVATION

SCALE 1:100

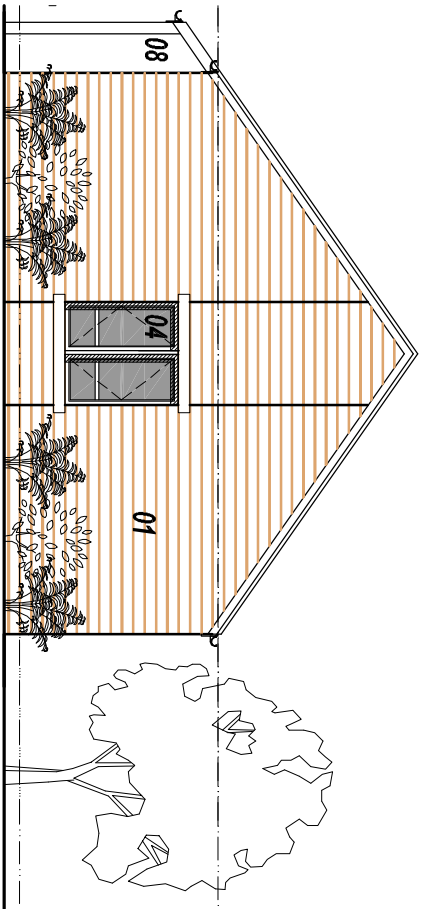

SIDE ELEVATION

SCALE 1:100

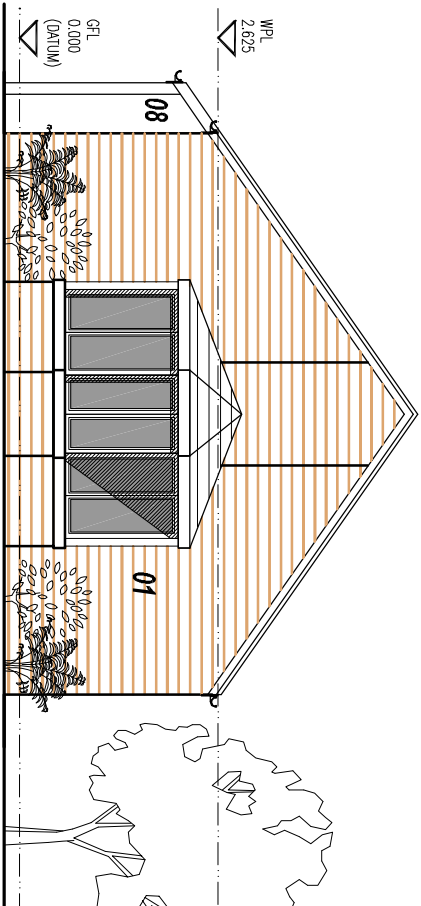

SIDE ELEVATION (OPTIONAL CONSERVATORY)

SCALE 1:100

DRAWN	CHECKED	DATE	SCALE
LJ	DC	09/12	1/100
REVISION		A	



Coda Studios Ltd
Hope Works, 25 Mowbray St, Sheffield, S3 8EL
t:0114 279 6003 f: 0114 279 6004
e:information@codastudios.co.uk

Client	Jaguar Estates
Job	THURNSCOE
Title	BUNGALOW- TYPE 02
Dwg. No.	1989-003

© COPYRIGHT EXISTS ON THE DESIGNS AND INFORMATION SHOWN ON THIS DRAWING
The Contractor must verify all dimensions on site before making shop drawings or commencing work of any kind. No dimensions to be scaled from this drawing.
Architect to be notified of any discrepancies in dimensions immediately.