




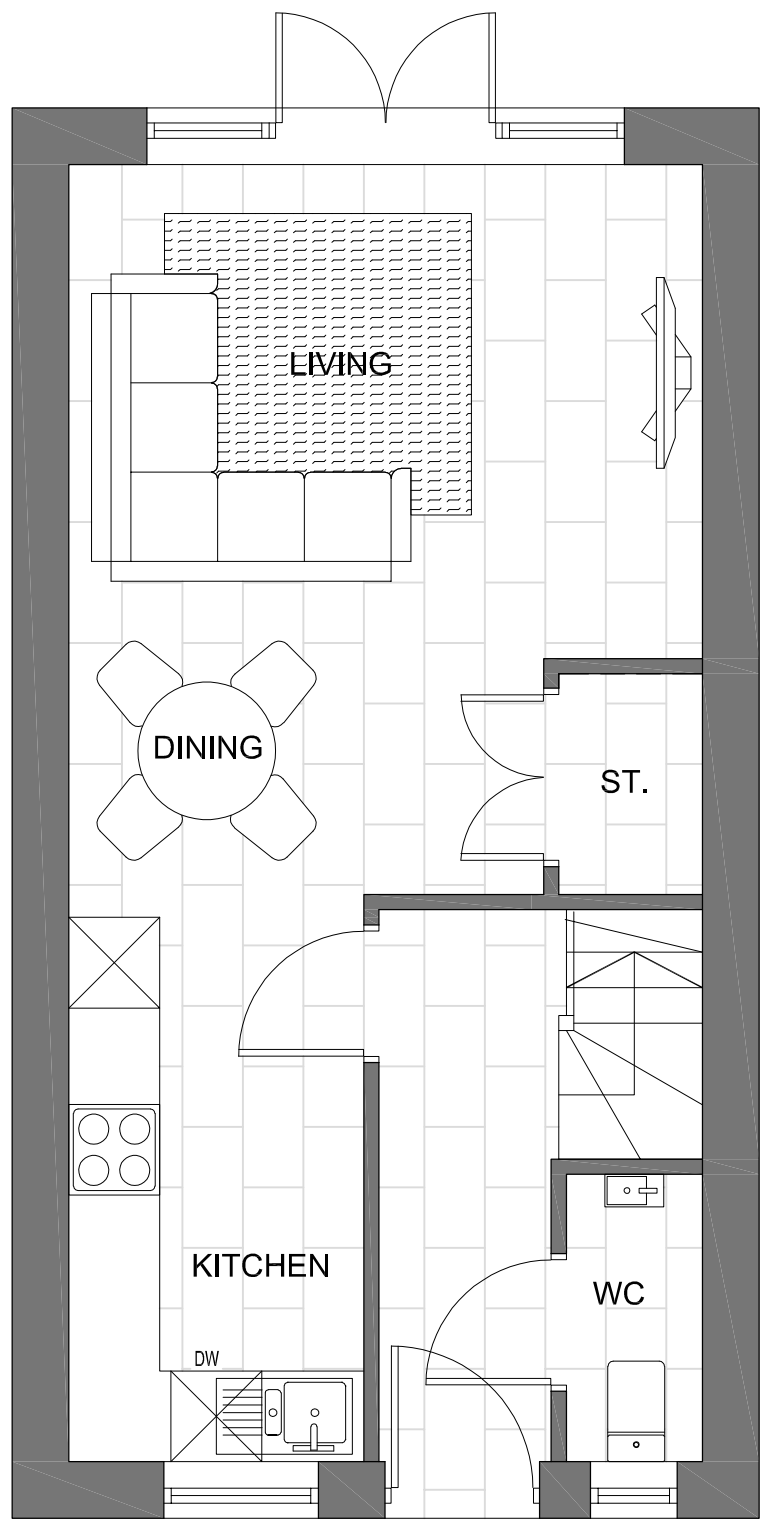


GROUND FLOOR PLAN
AREA 35.93sqm
SCALE 1:50

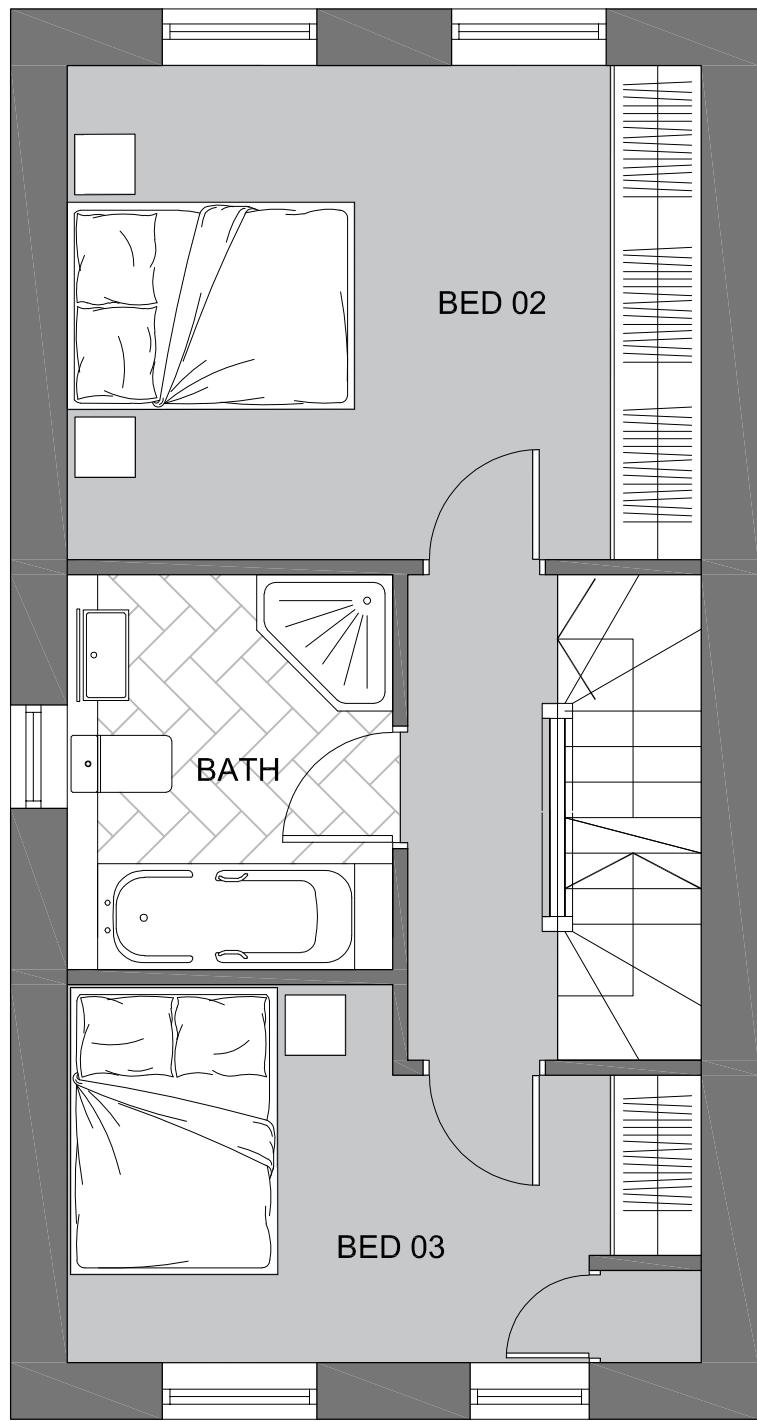

FIRST FLOOR PLAN
AREA 32.89sqm
SCALE 1:50

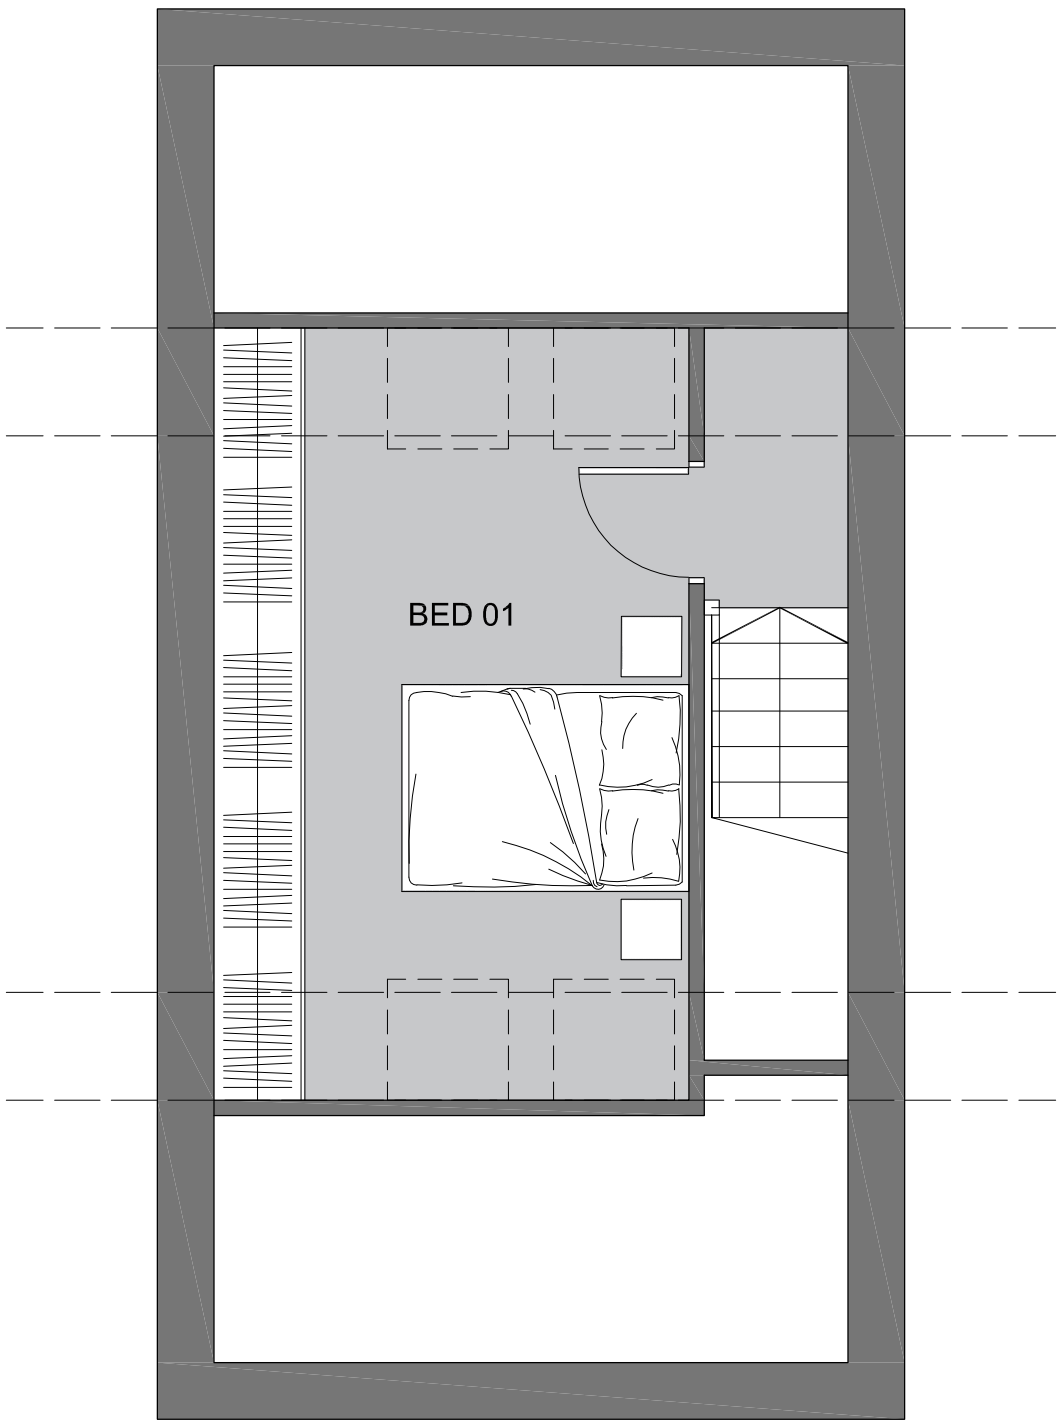

SECOND FLOOR PLAN
AREA 17.98sqm
SCALE 1:50

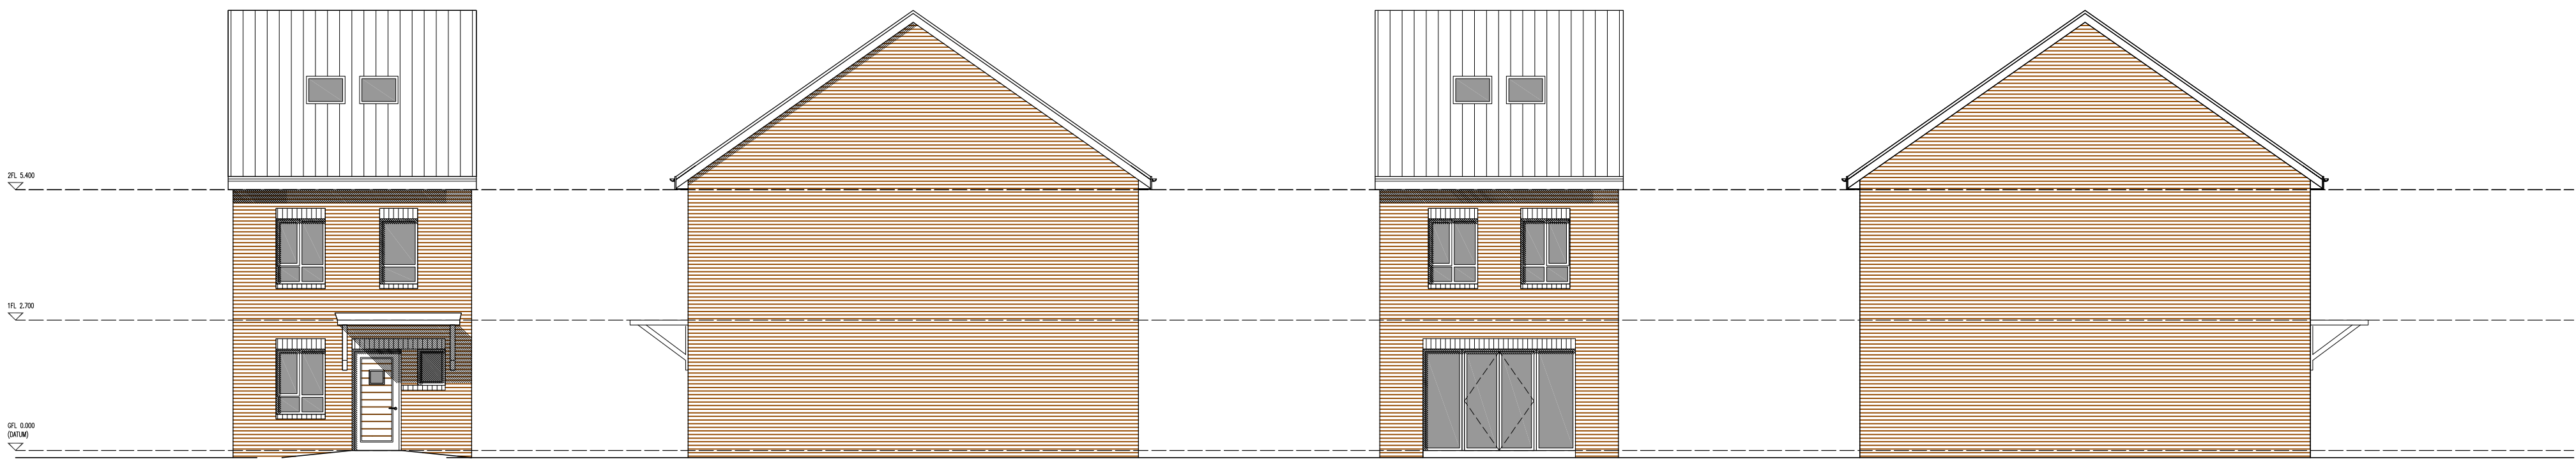

FRONT ELEVATION
SCALE 1:100

SIDE ELEVATION
SCALE 1:100

REAR ELEVATION
SCALE 1:100

SIDE ELEVATION
SCALE 1:100

CODA
Bespoke

Coda Studios Ltd
70-71 Cornish Place, Cornish St, Sheffield, S6 3AF
t:0114 279 6003
e:information@codastudios.co.uk

Client

MSS Developments Ltd

Job

Overdale Avenue

Title

Proposed Plans and Elevations

Dwg. No.

2985-002

DRAWN	CHECKED	DATE	SCALE	REVISION
LC	AGH	DEC 20	AS SHOWN @A1	-

© COPYRIGHT EXISTS ON THE DESIGNS AND INFORMATION SHOWN ON THIS DRAWING. The Contractor must verify all dimensions on site before making shop drawings or commencing work of any kind. No dimensions to be scaled from this drawing. Architect to be notified of any discrepancies in dimensions immediately.