




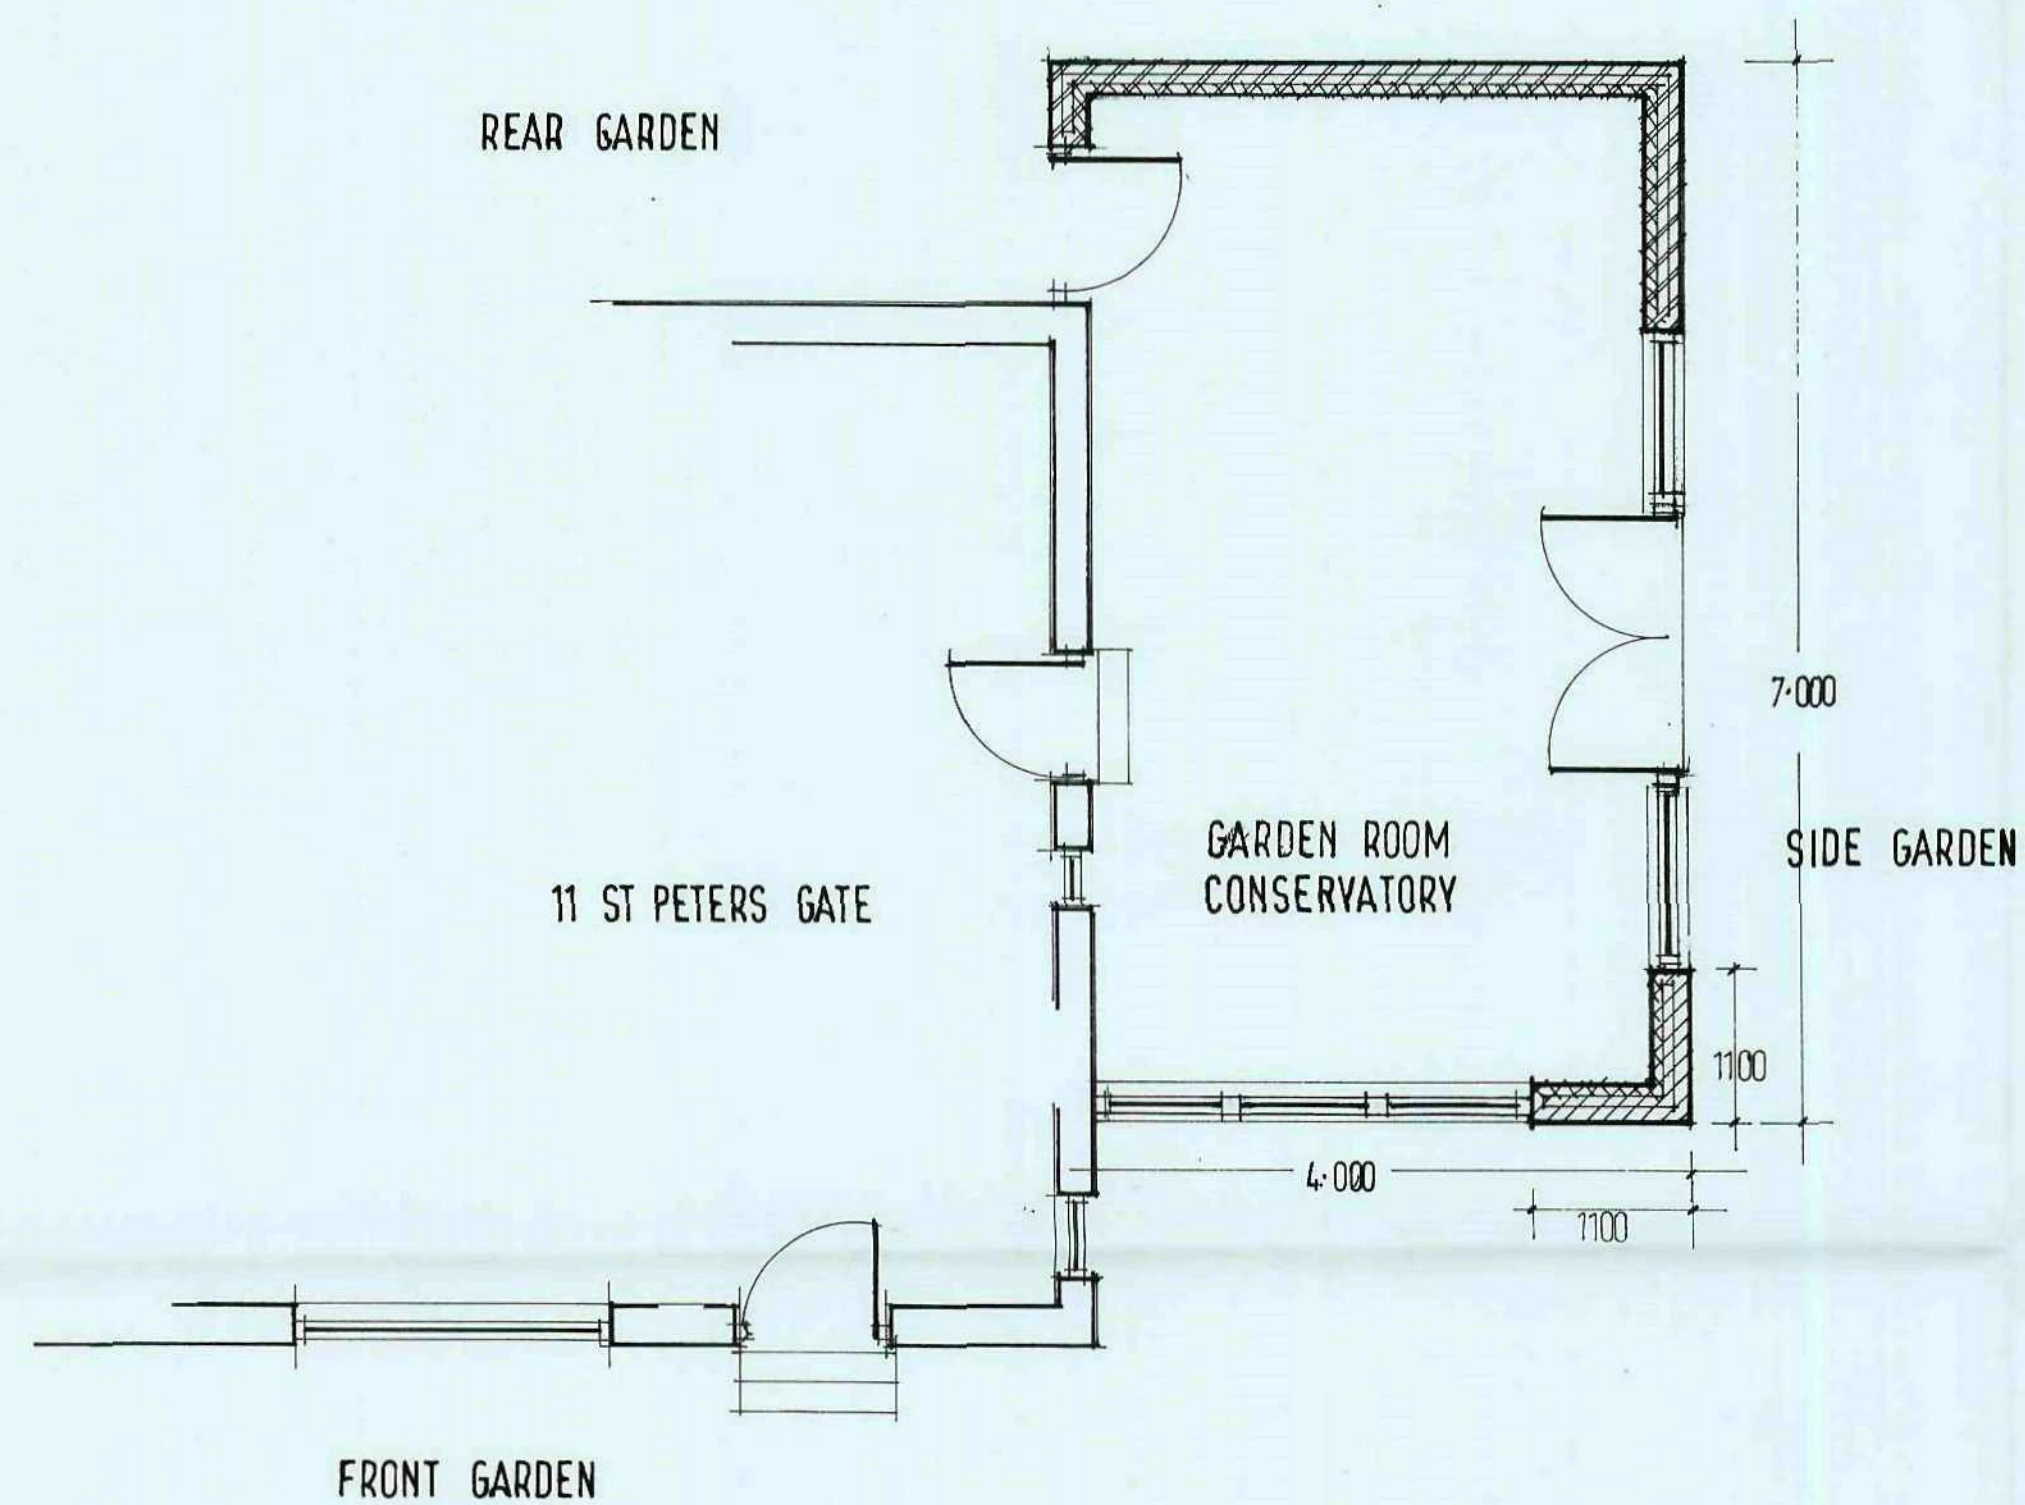

PLAN AS PROPOSED

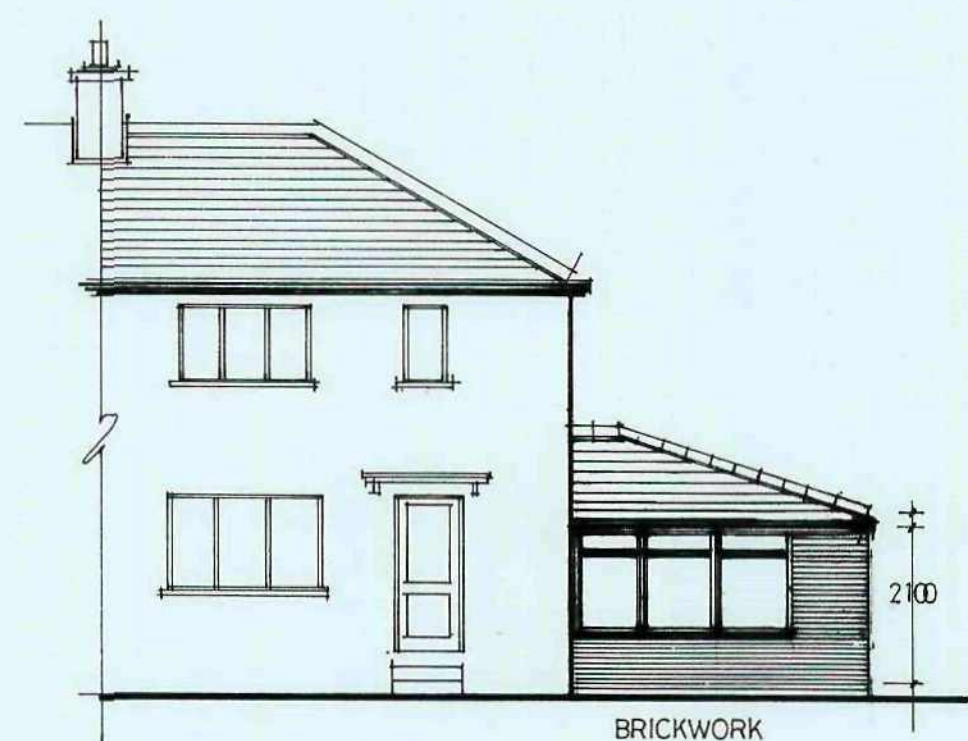


FRONT ELEVATION

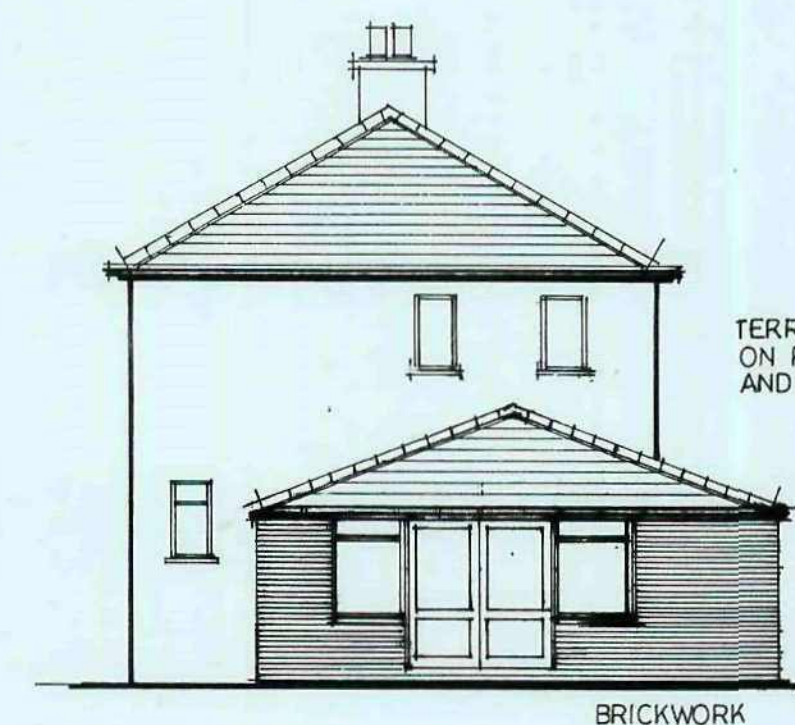

SIDE ELEVATION

TERRA COTTA FELT SHINGLES
ON ROOFING FELT, PLYWOOD
AND RAFTERS.

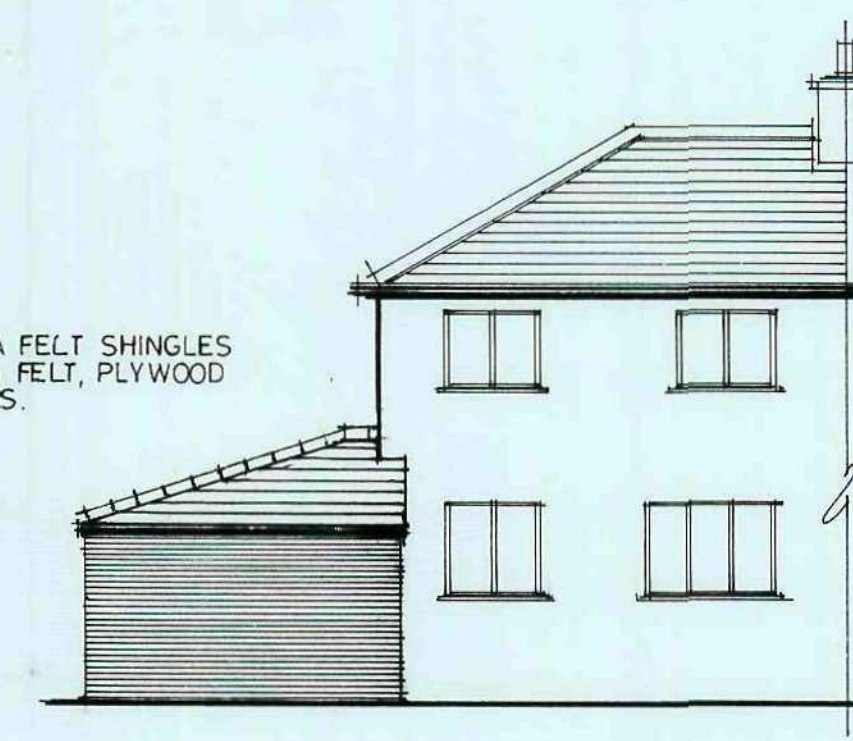

REAR ELEVATION



RE SUBMISSION OF APPROVED PLANNING APPLICATION
Nº 2010/0061 ON 21/01/2010
BECAUSE OF CHANGE OF ROOF DESIGN AND CHANGE
OF ROOFING MATERIAL FROM GLAZED TO SOLID ROOF

DEMOLITION OF EXISTING OUTHOUSE, AND
ERECTION OF NEW CONSERVATORY/GARDEN ROOM

11 ST PETERS GATE
THURNSCOE
NR ROTHERHAM
S 63 0PB

SCALE 1:50 1:100

DATE DEC 09


2009-51-02A

DRAWN HARRIS


Millé
design

c s d R. Harris R.C.S.D.
M. E. Harris B.A. (hons)
design & construction


Architectural planning,
building & interiors
tel: & fax:
0114 2886929

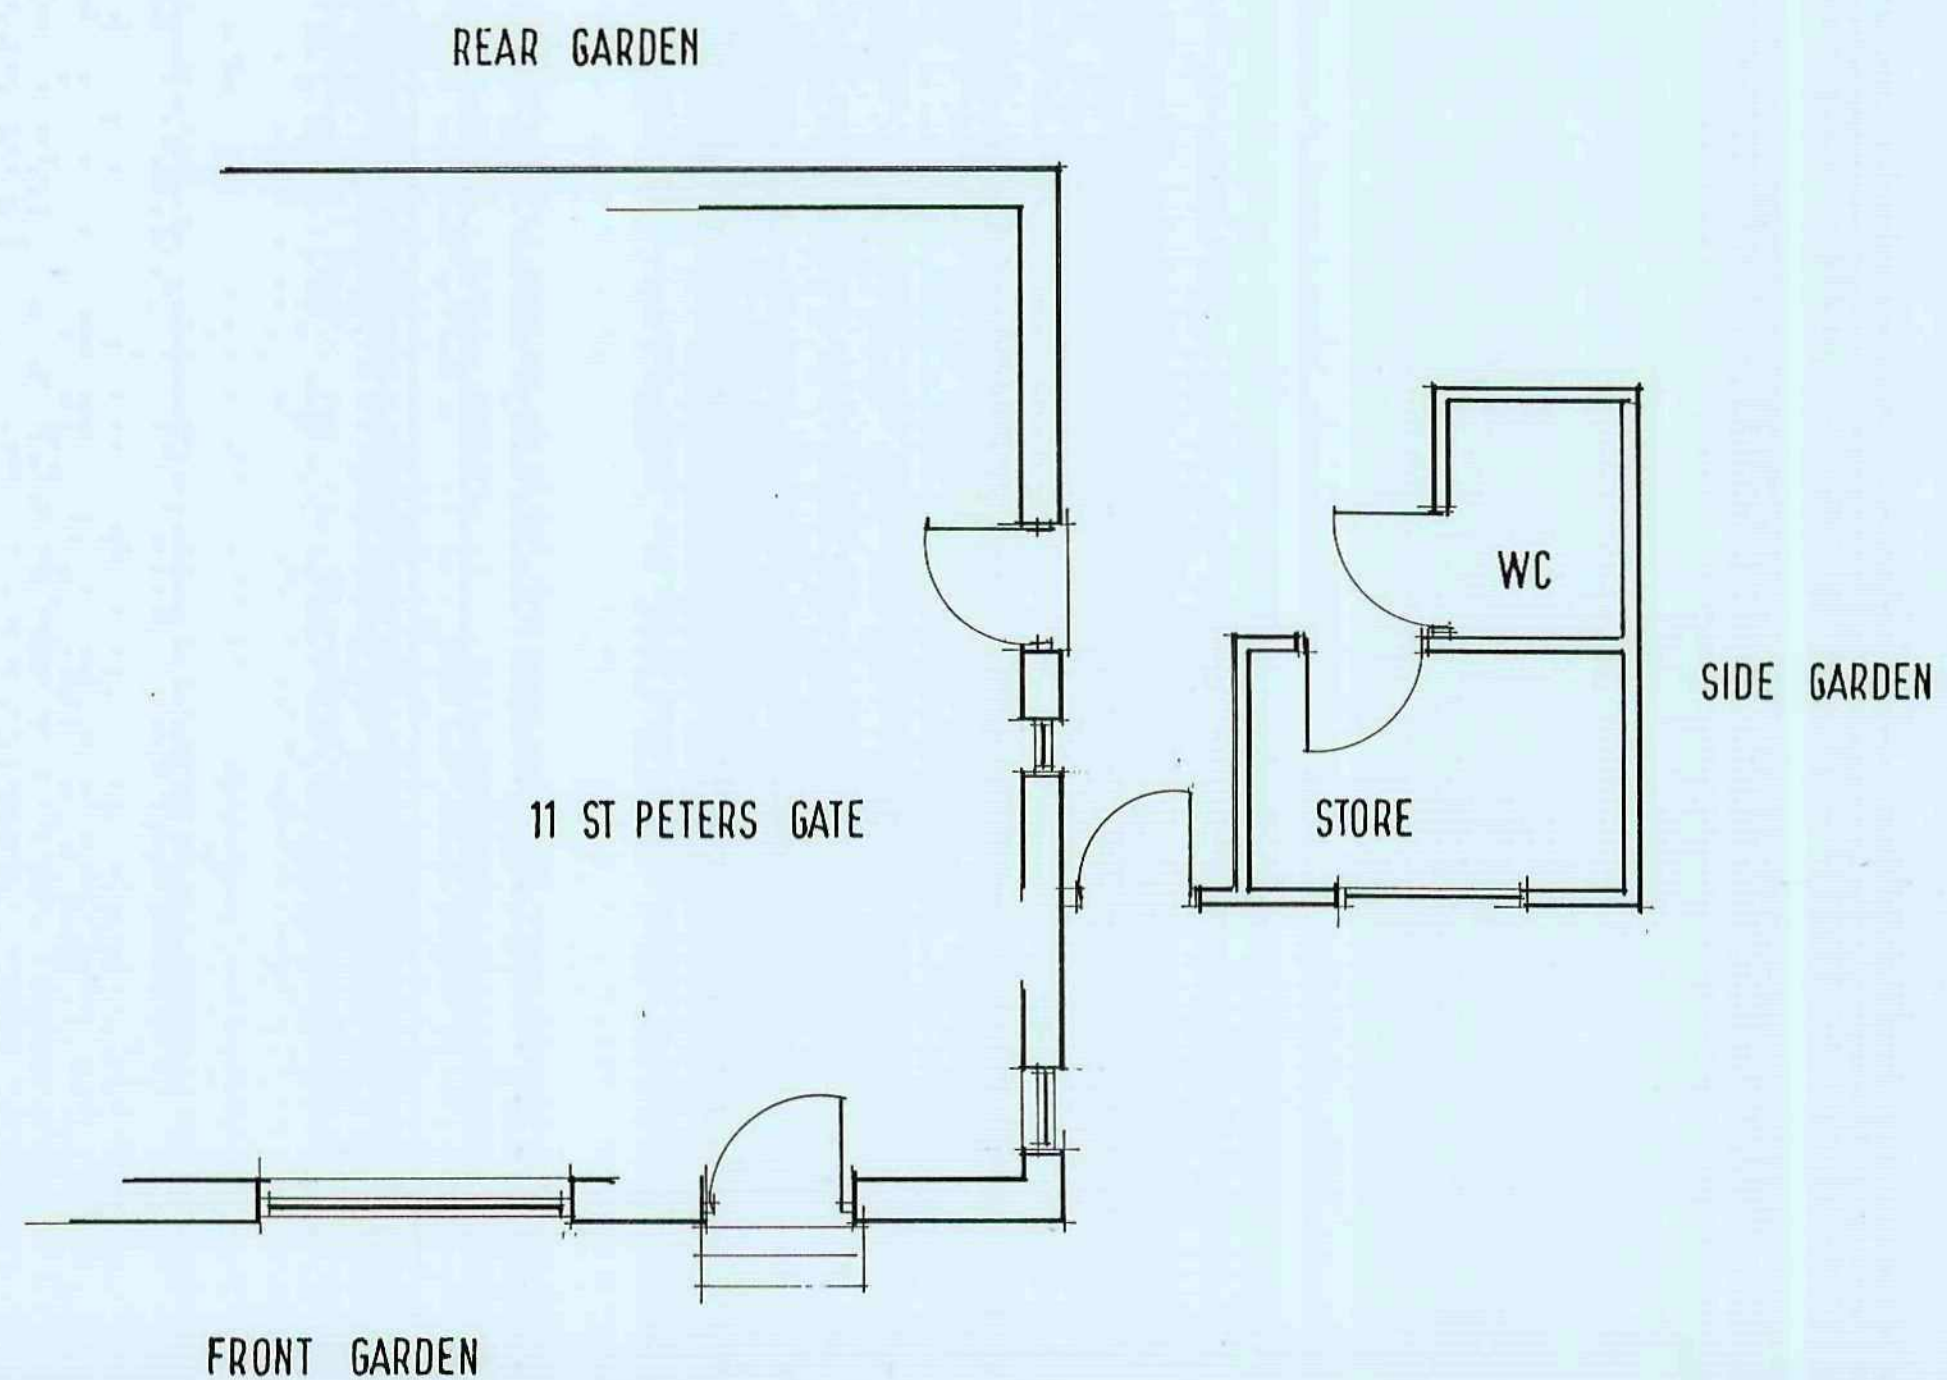


GROUND FLOOR PLAN AS EXISTING

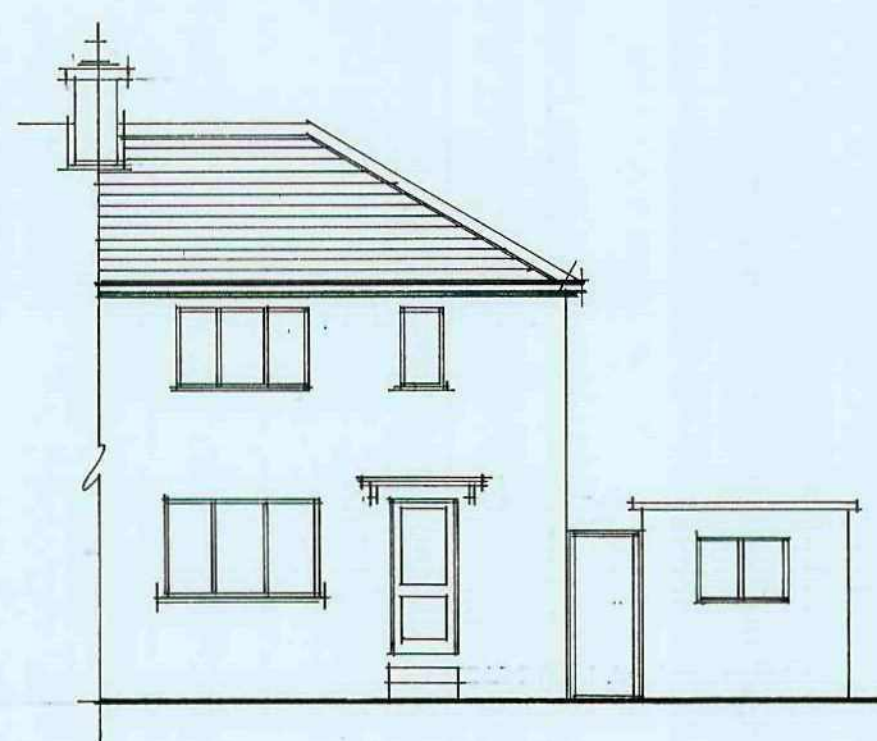

FRONT ELEVATION

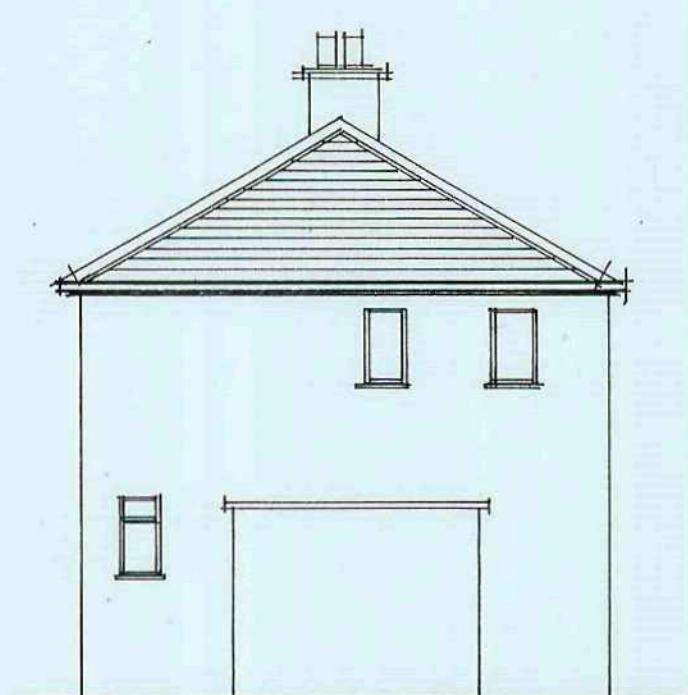

SIDE ELEVATION

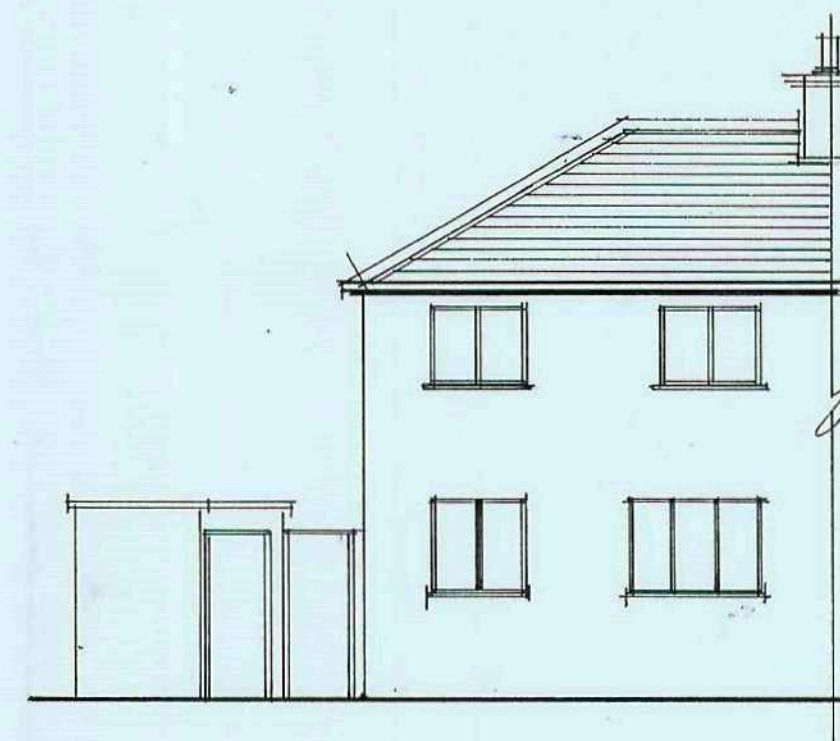

REAR ELEVATION



AS EXISTING

11 ST PETERS GATE
THURNSCOE
NR ROTHERHAM
S 63 0PB

SCALE 1:50 1:100

DATE DEC 09

DRAWN HARRIS

2009 : 51:01

Millé design

c s d
R. Harris F.C.S.D.
M. E. Harris B.A.hons
design & construction

Architectural planning,
building & interiors
tel: & fax:
0114 2886929