





Contractor must verify all dimensions on site before commencing any work or shop drawings. If this drawing exceeds the quantities taken in any way, the building designers are to be informed before the work is initiated. Only figured dimensions to be taken from this drawing. Do not scale off this drawing. Drawing based on Ordnance Survey and/or existing record drawings - design and drawing content subject to Site Survey, Structural Survey, Site Investigations, Planning and Statutory Requirements and Approvals. All drainage layouts are schematic and invert levels must be established prior to construction.

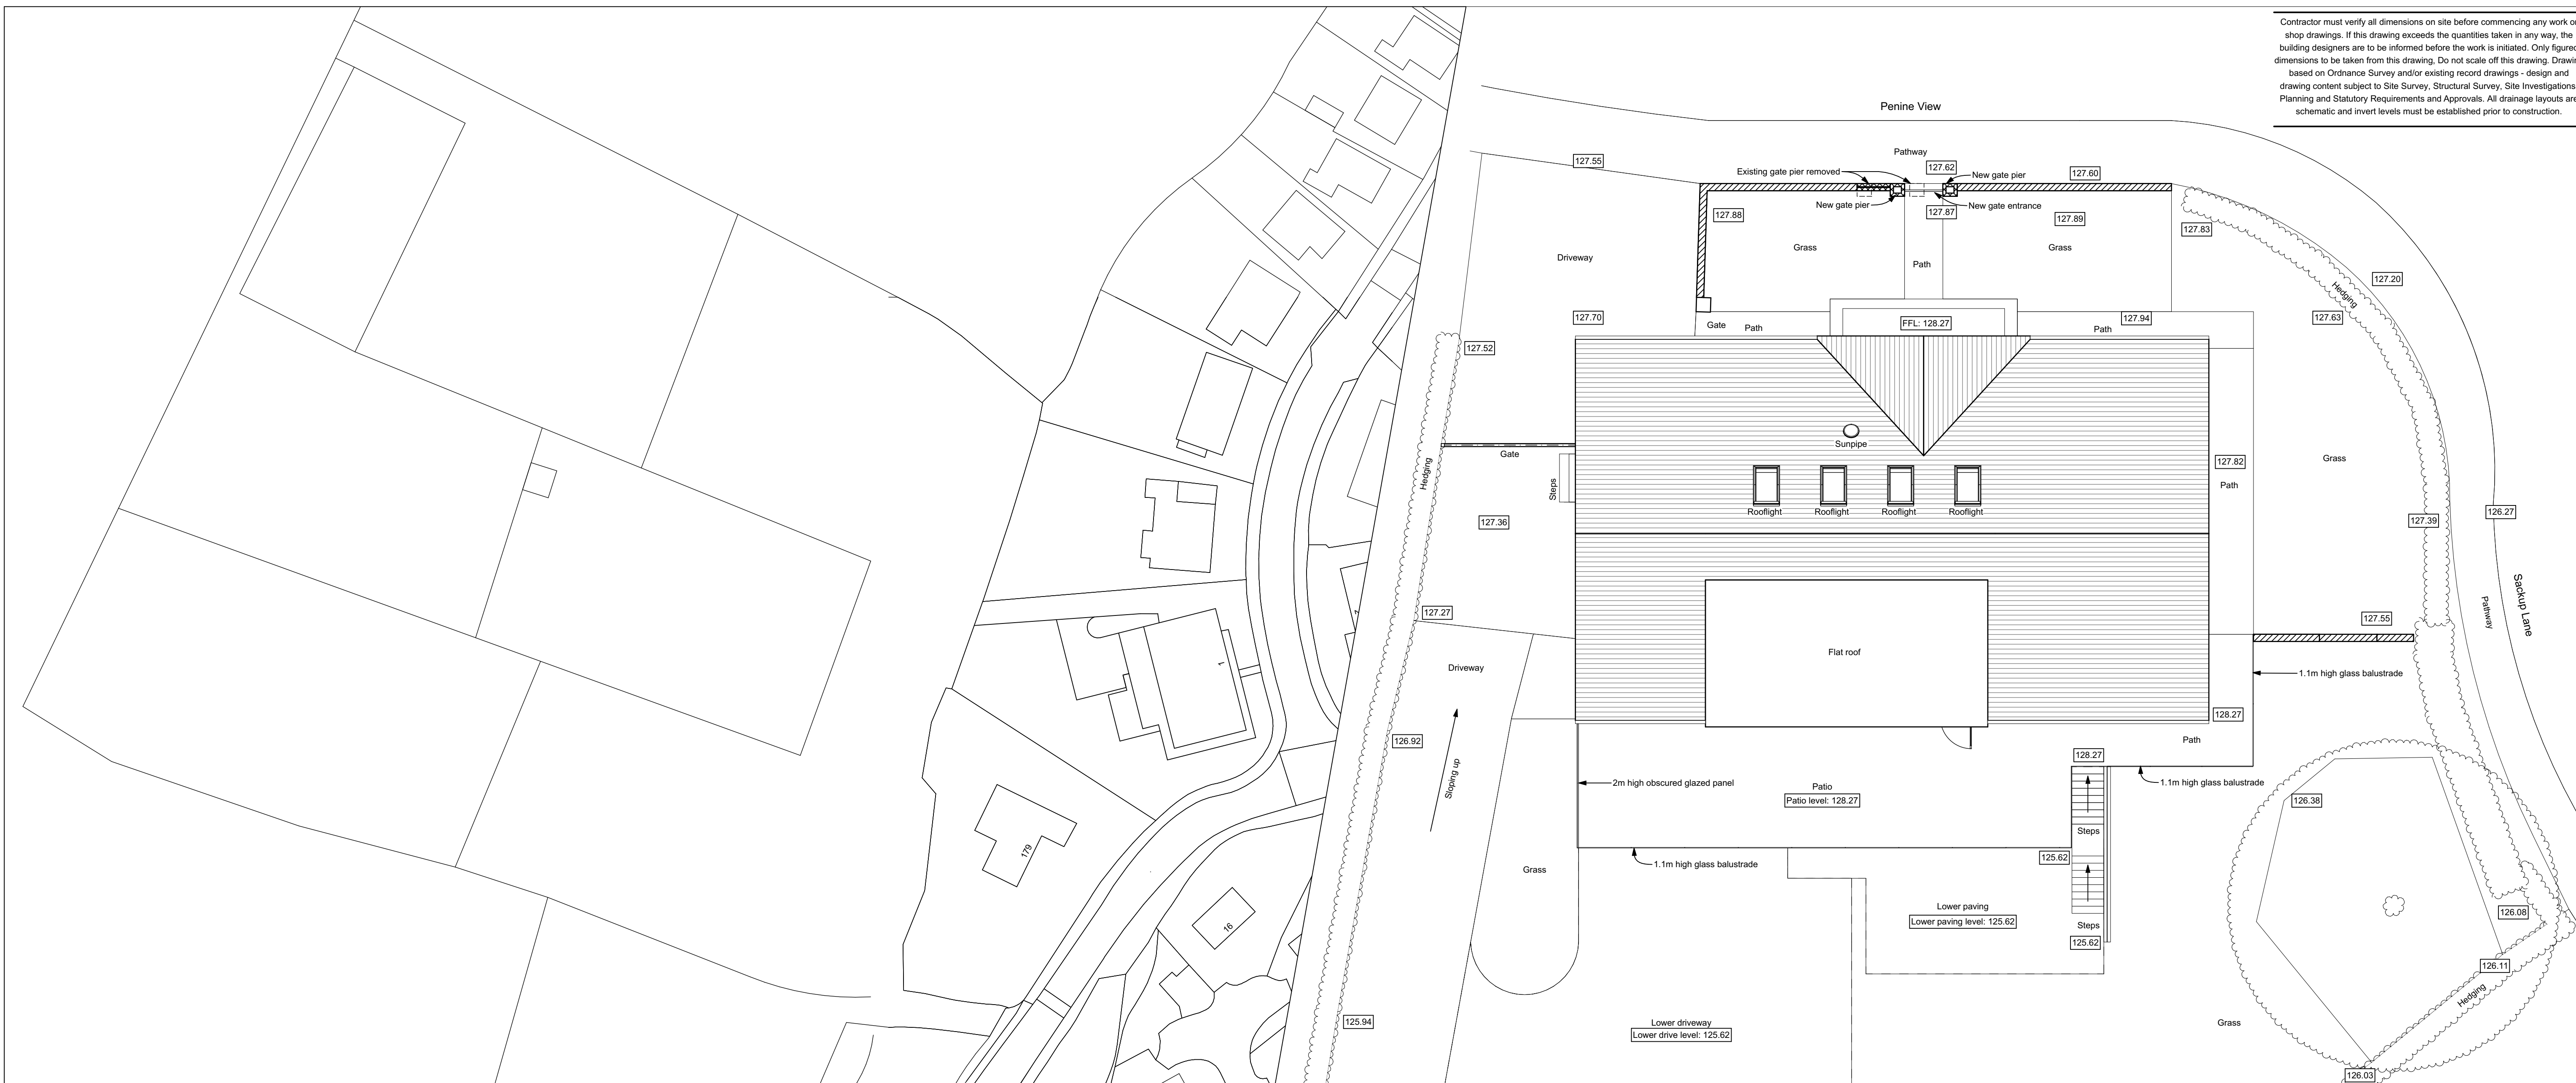

Site Block Plan 1:500

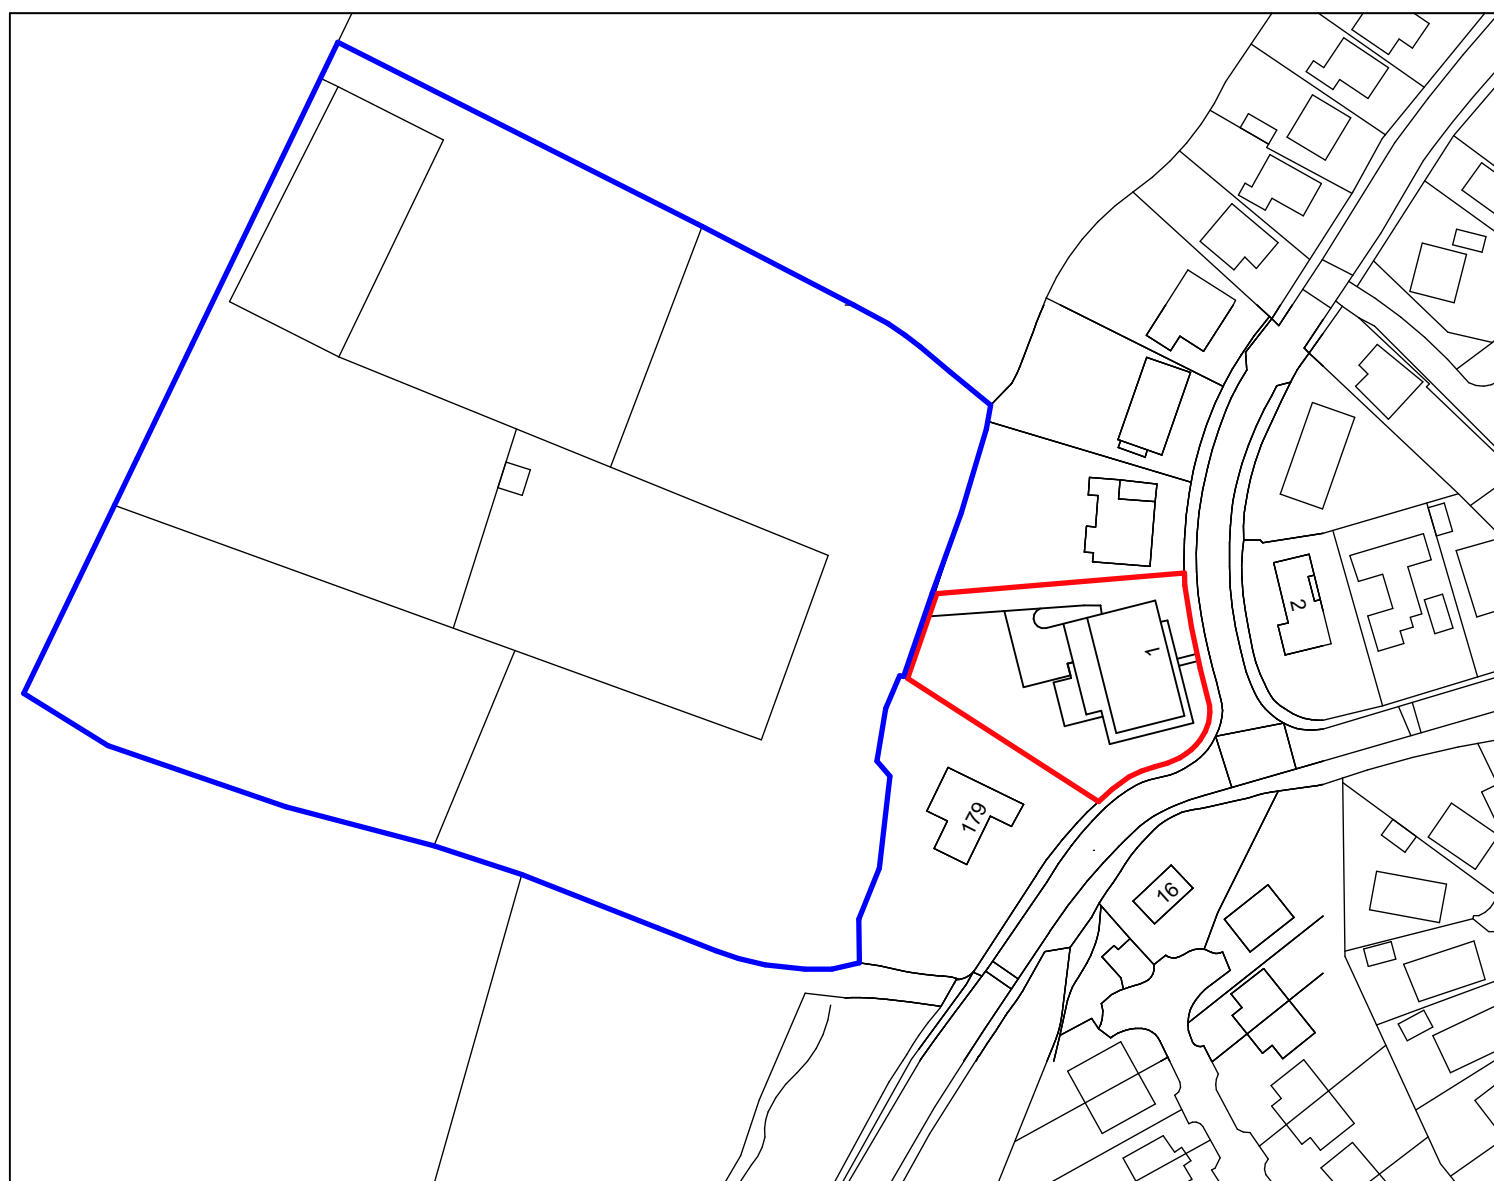

Site Location Plan 1:1250

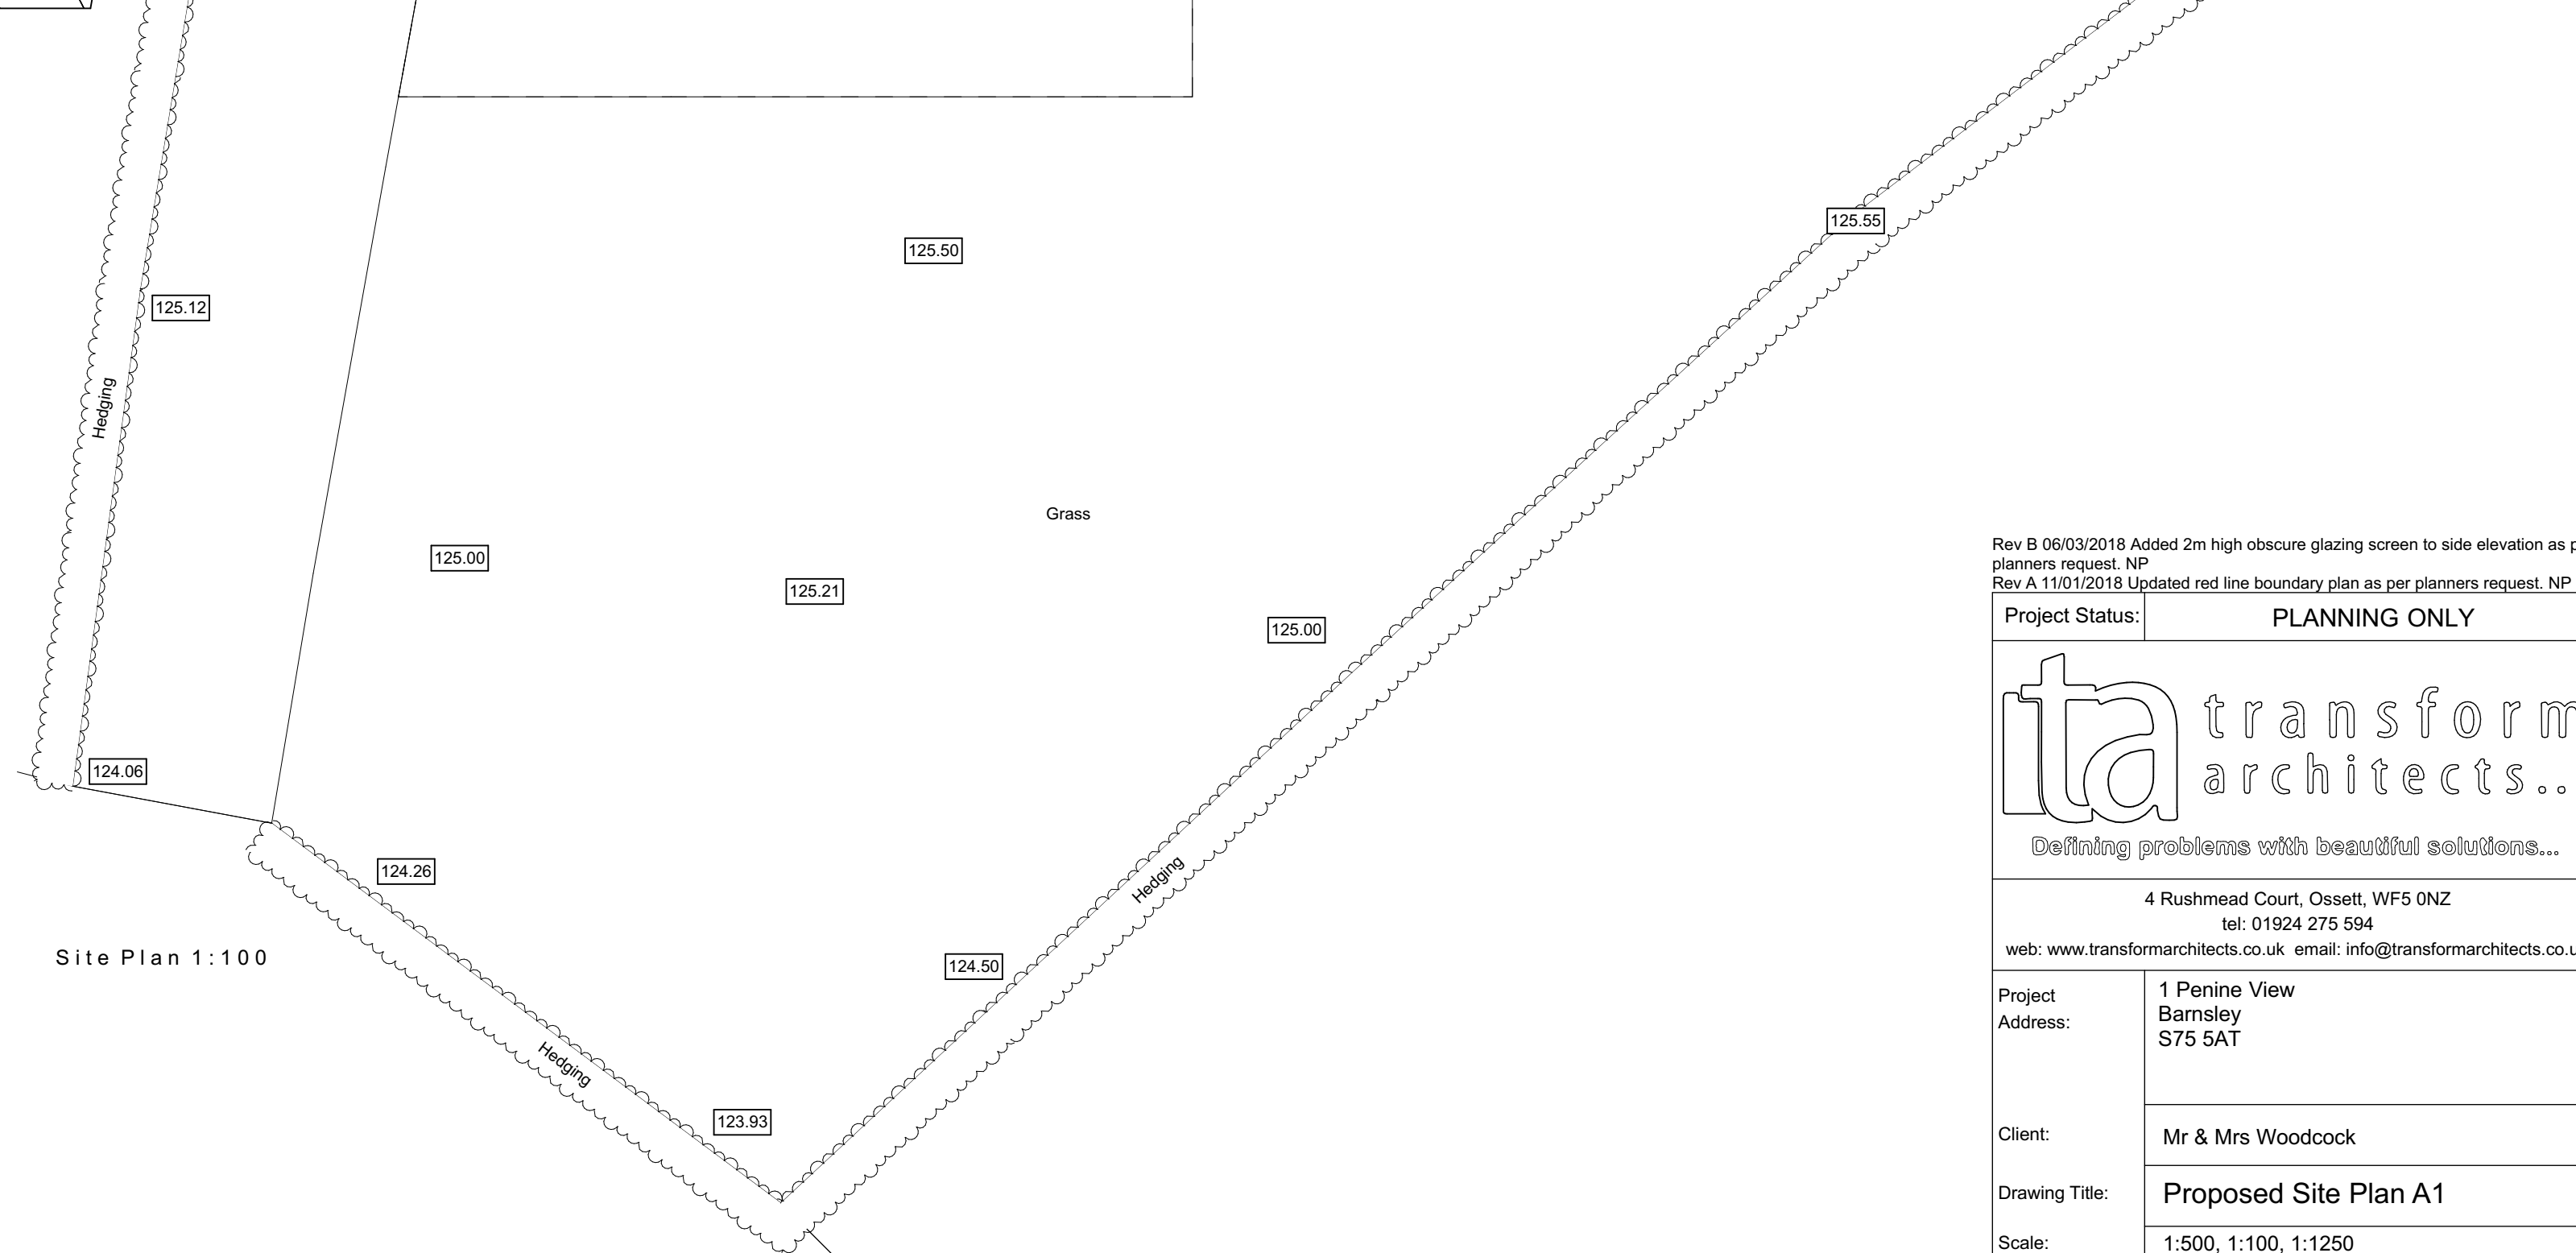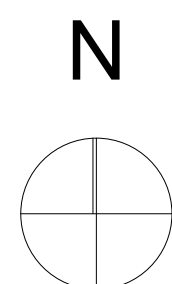

Site Plan 1:100

Rev B 06/03/2018 Added 2m high obscure glazing screen to side elevation as per planners request. NP
Rev A 11/01/2018 Updated red line boundary plan as per planners request. NP

Project Status:	PLANNING ONLY
-----------------	---------------

Project Status:	PLANNING ONLY
-----------------	---------------

ita transform
architects...

Defining problems with beautiful solutions...

4 Rushmead Court, Ossett, WF5 0NZ
tel: 01924 275 594
web: www.transformarchitects.co.uk email: info@transformarchitects.co.uk

Project Address:	1 Penine View Barnsley S75 5AT
------------------	--------------------------------------

Client:	Mr & Mrs Woodcock
---------	-------------------

Drawing Title:	Proposed Site Plan A1
----------------	-----------------------

Scale:	1:500, 1:100, 1:1250
--------	----------------------

Date:	19.12.2017
-------	------------

Drawn By:	MNB
Drawing Number:	5550-210

Drawing Number:	1953
Revision:	Rev B

		REV E
--	--	-------