




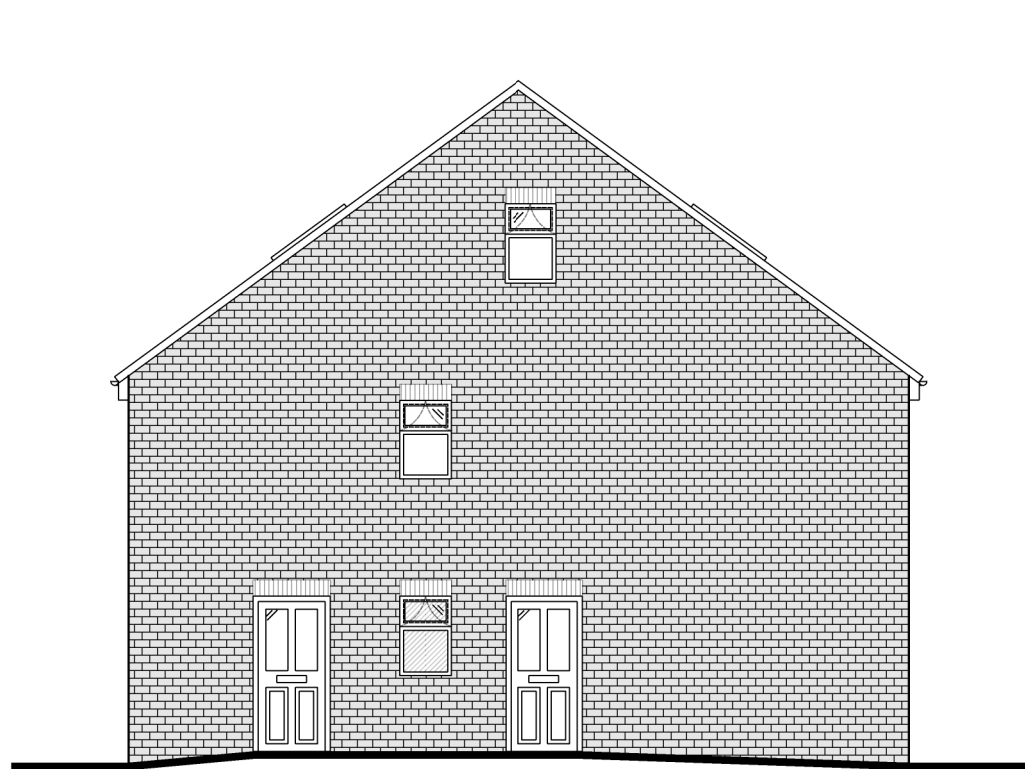


Proposed Side Elevation

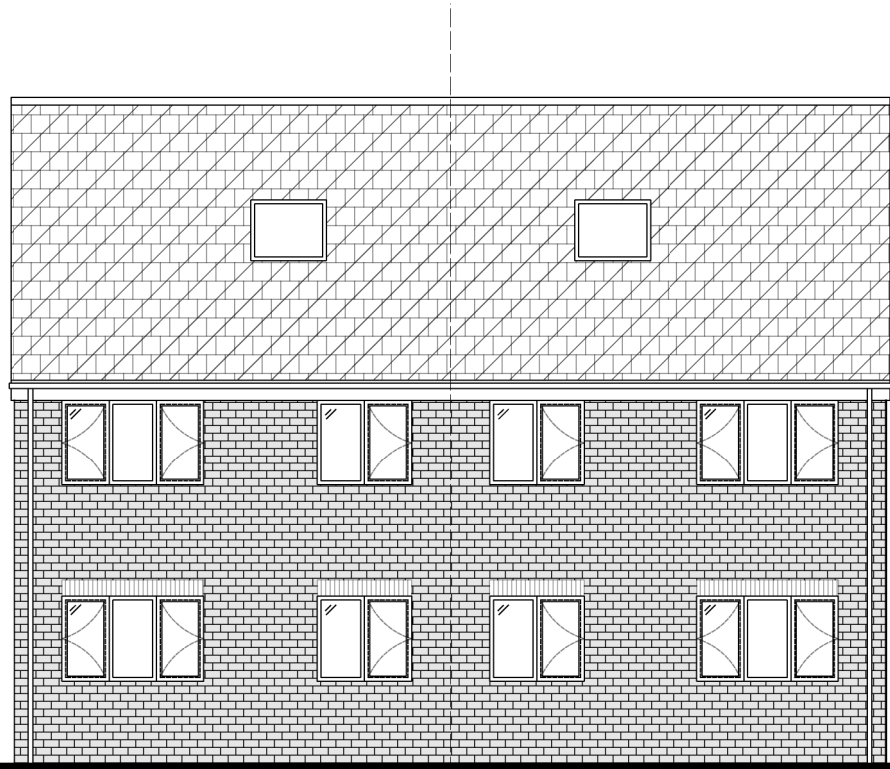


Proposed Front Elevation

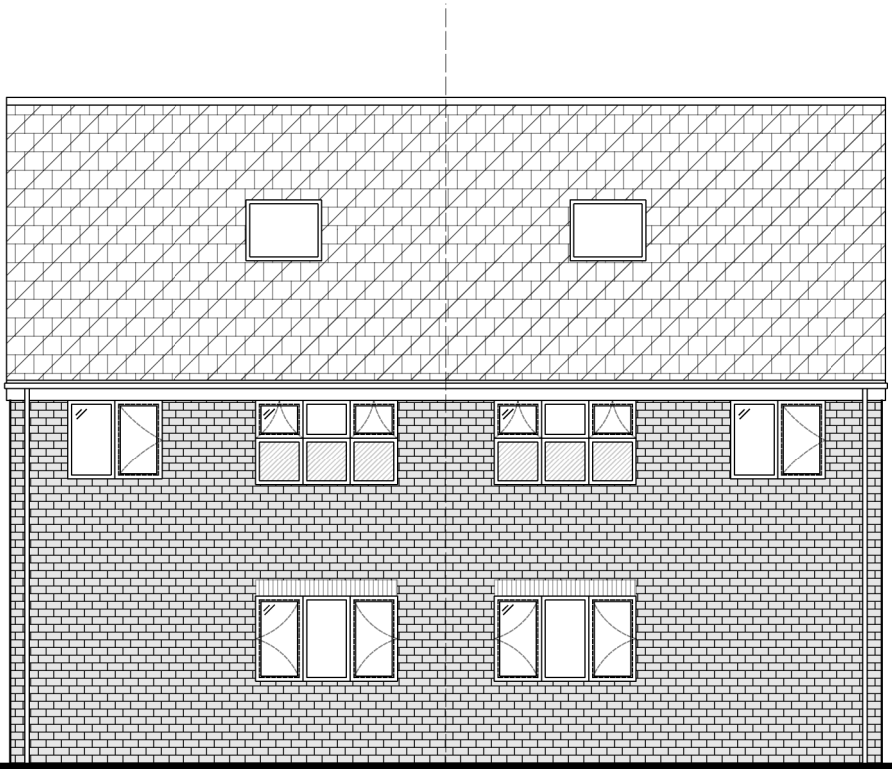



Proposed Rear Elevation

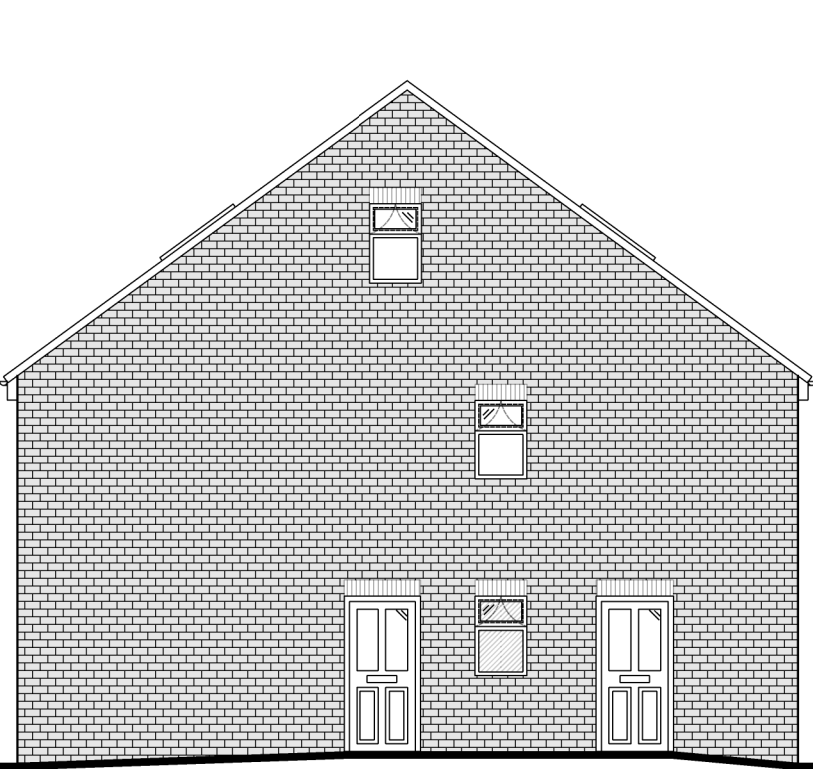

Proposed Side Elevation

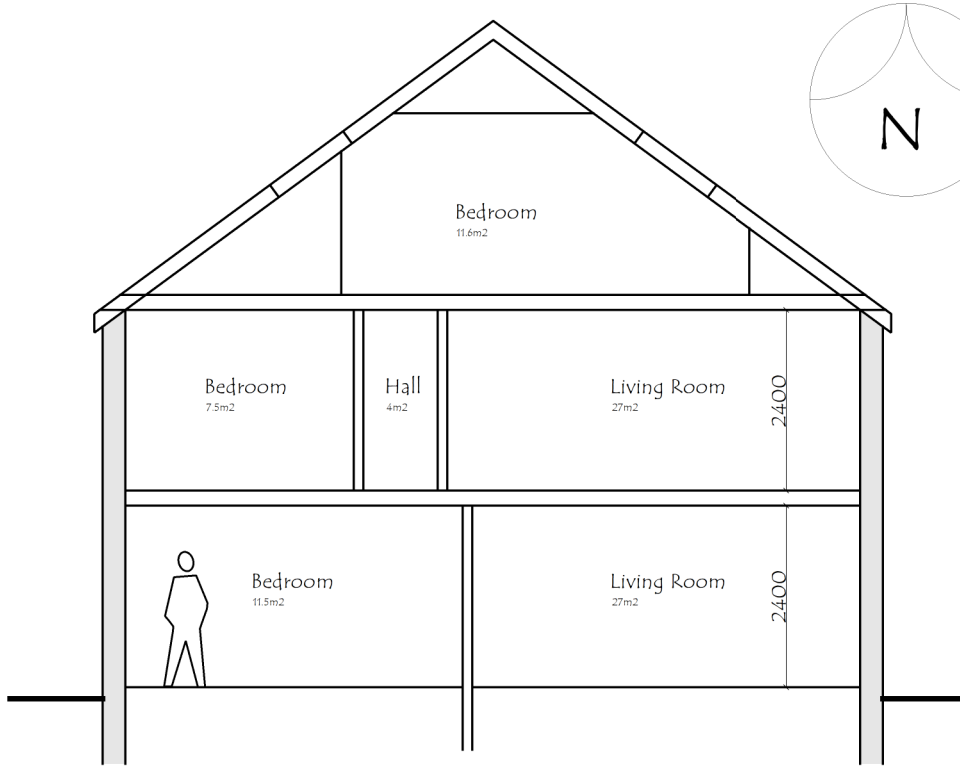


Proposed Outline Section

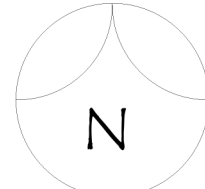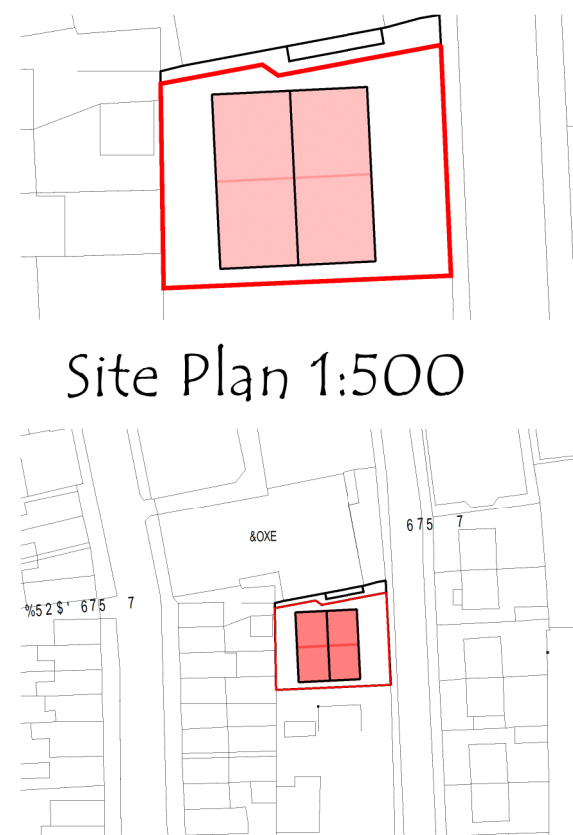


Site Plan 1:500


Location Plan 1:1250

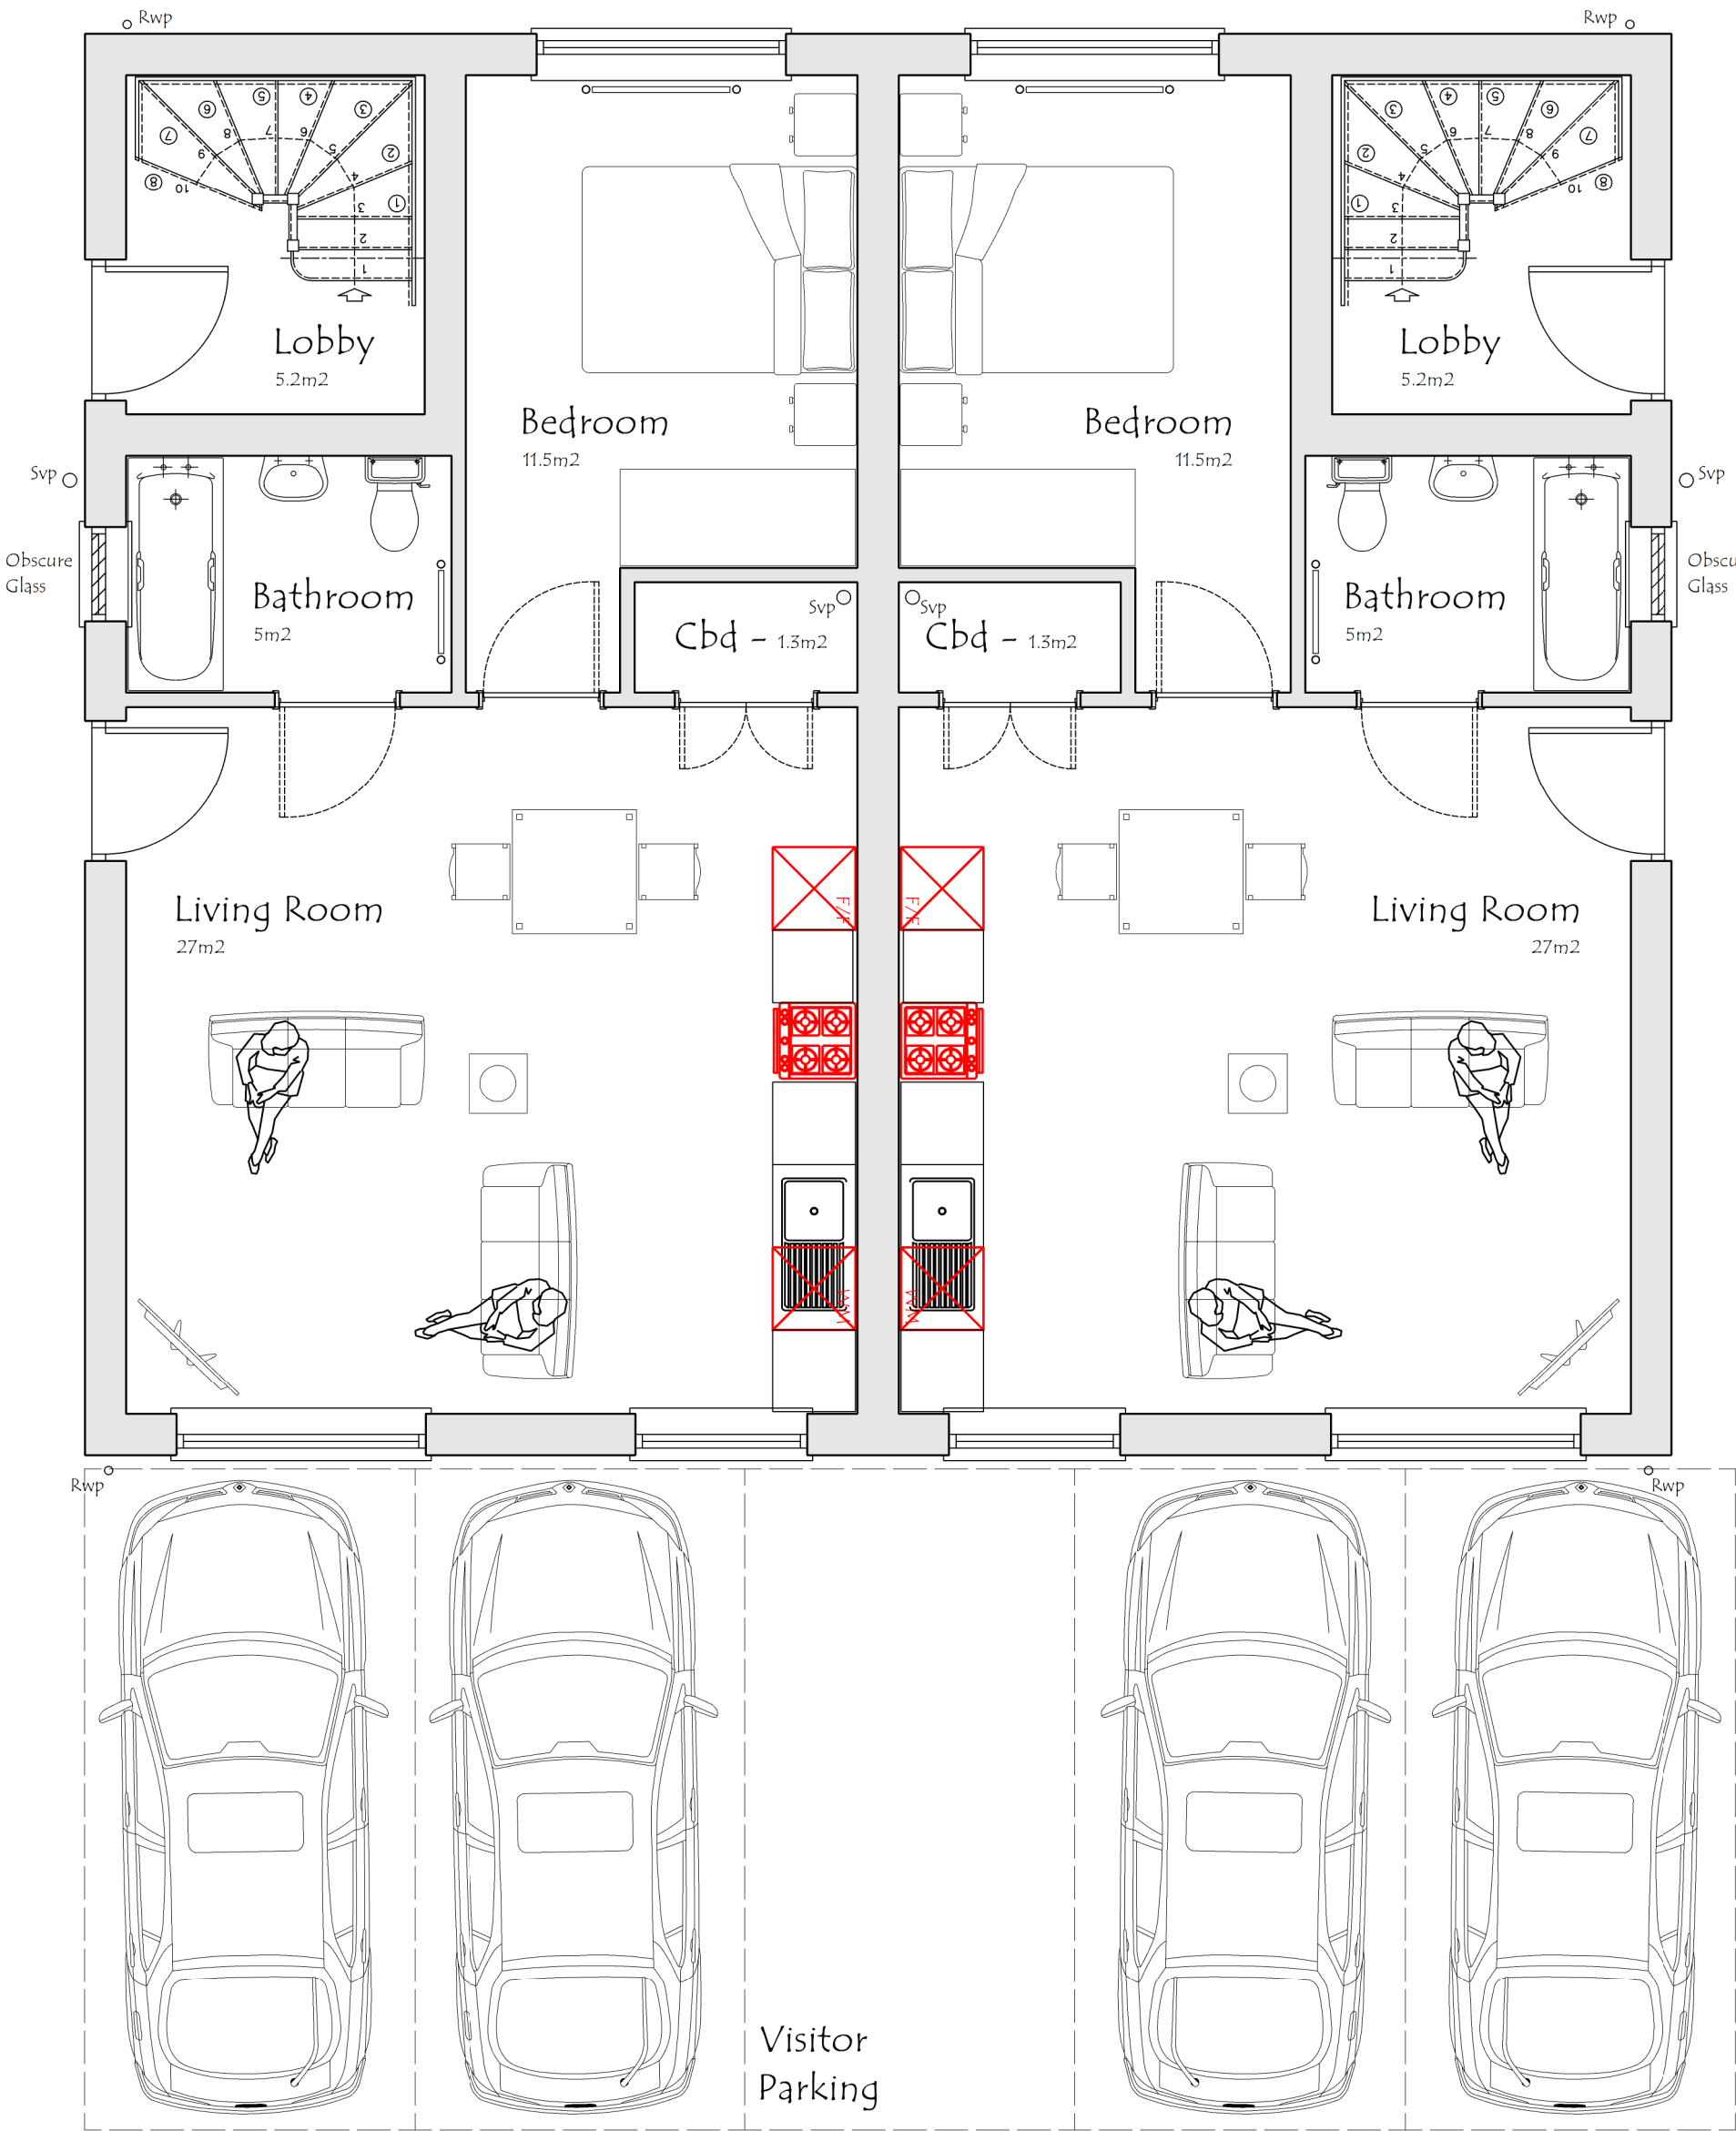


Proposed Ground Floor Plan

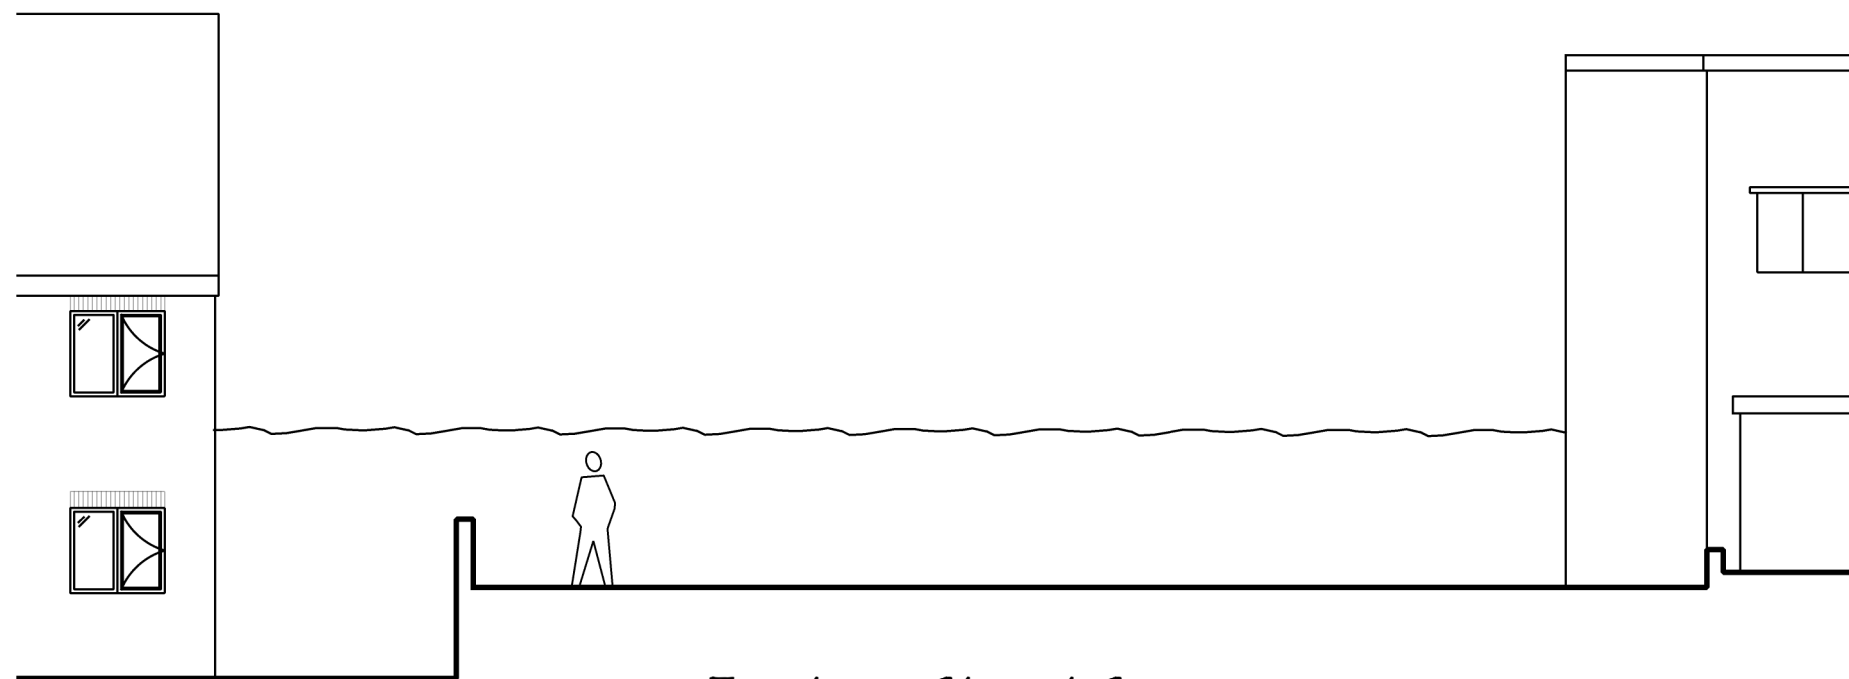


Existing Street Scene

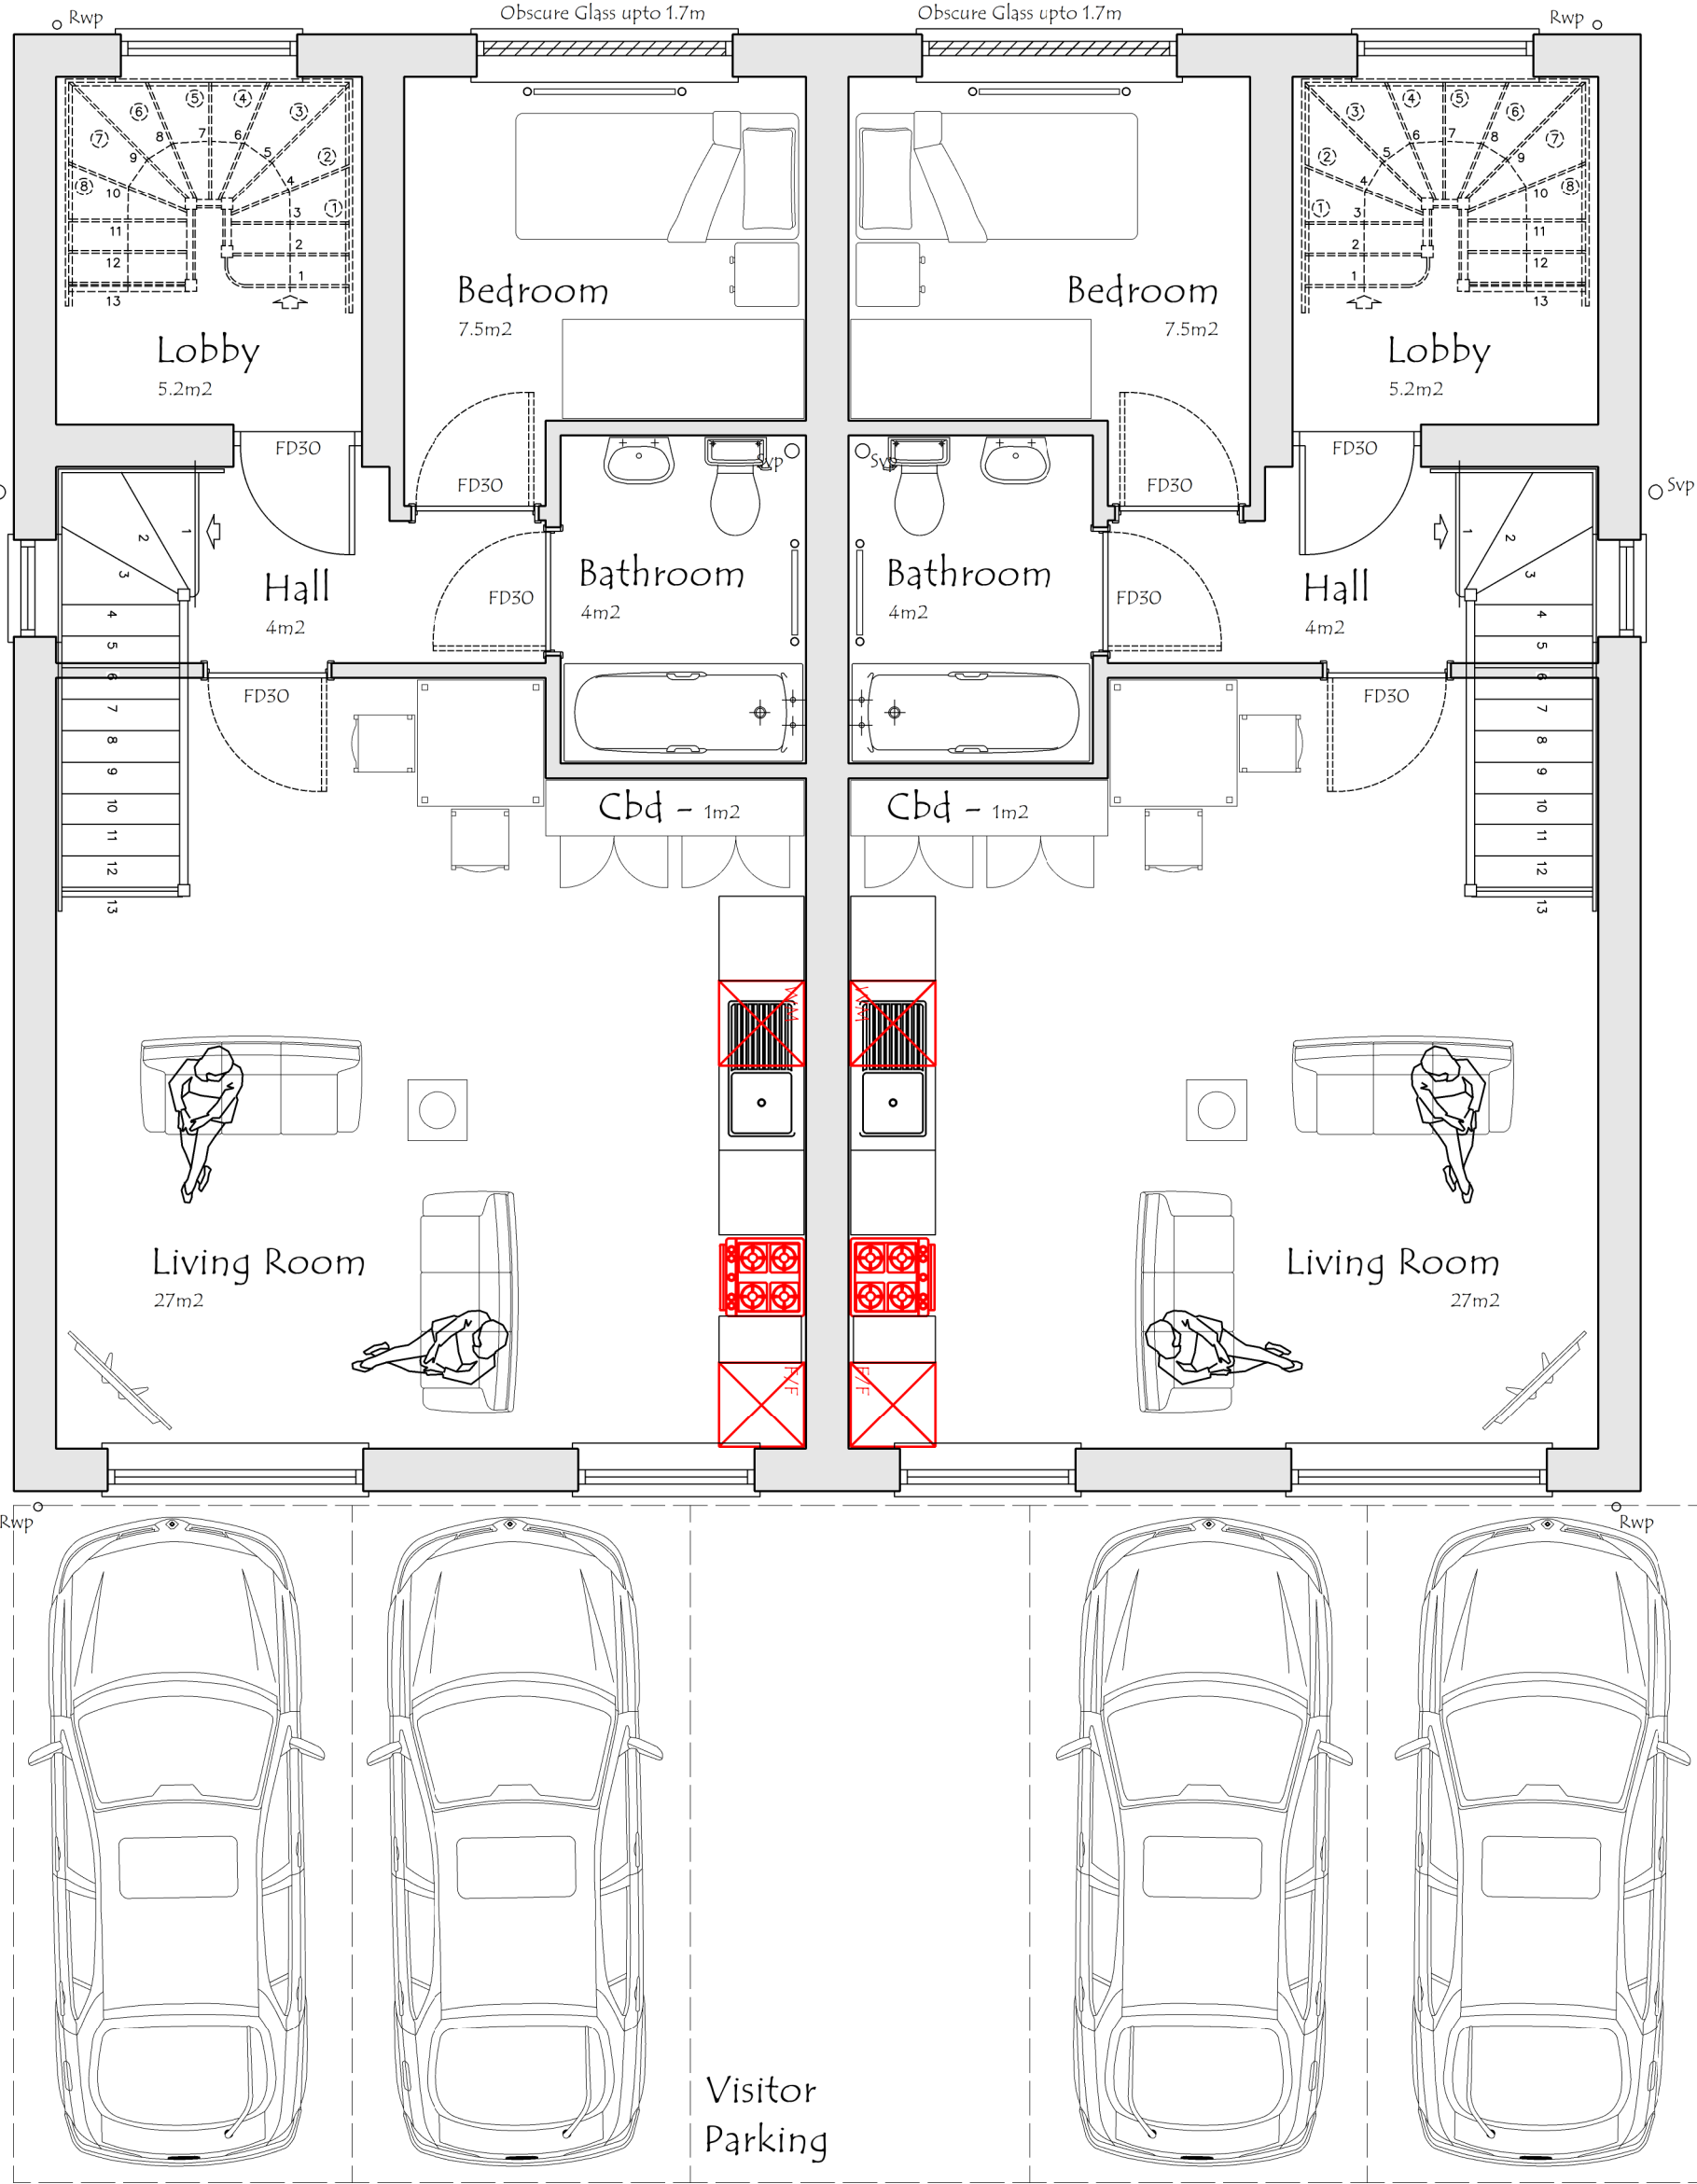

Proposed First Floor Plan

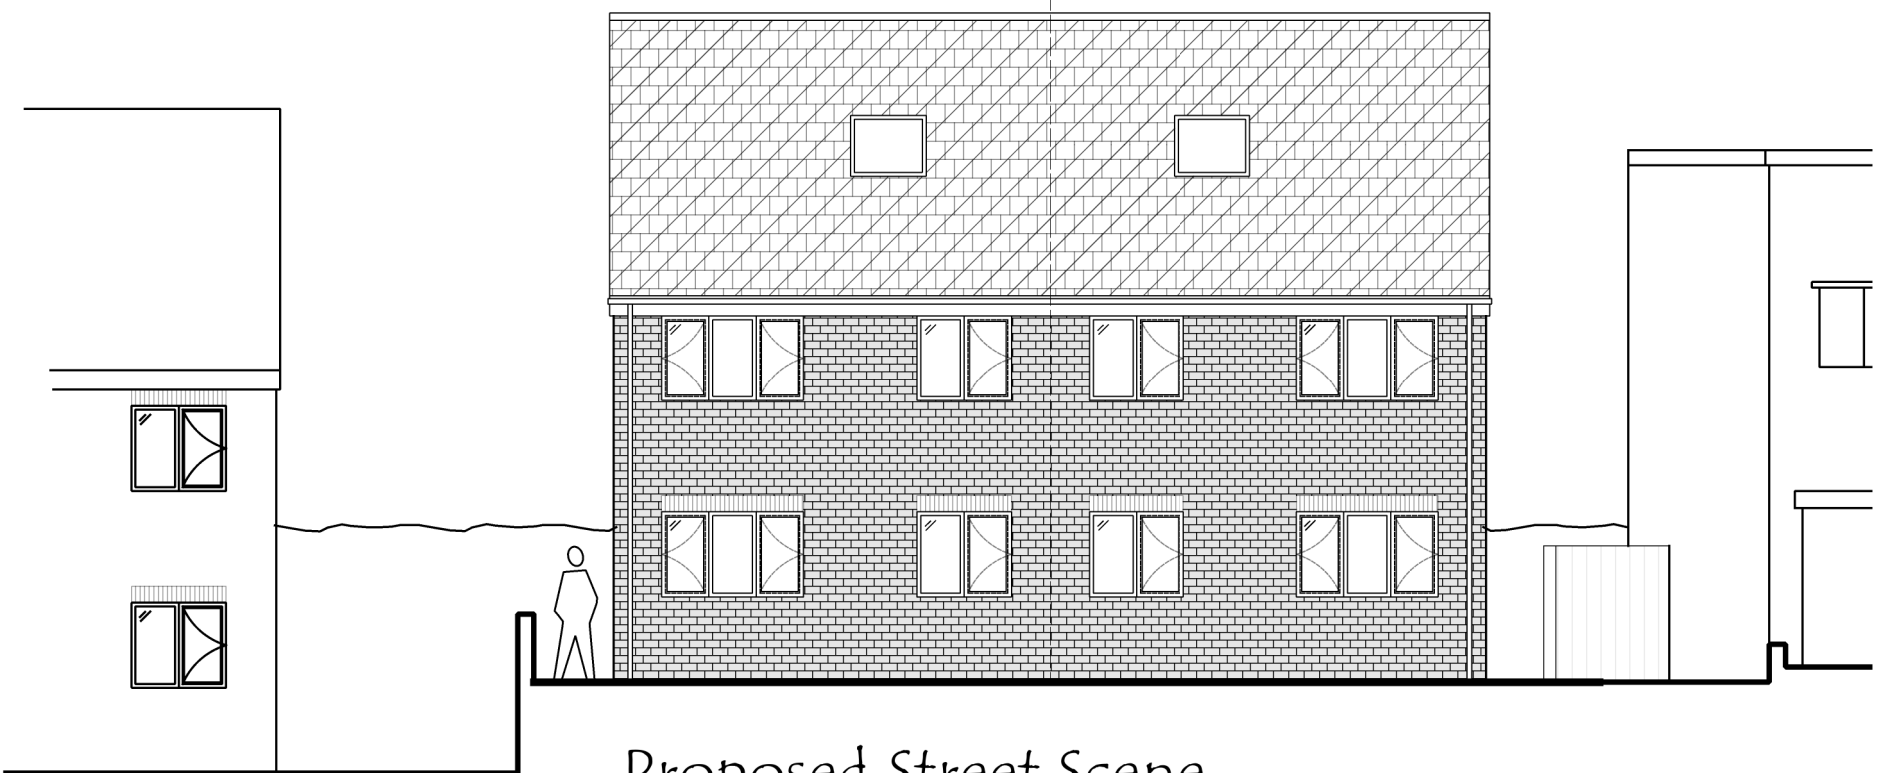

Proposed Street Scene

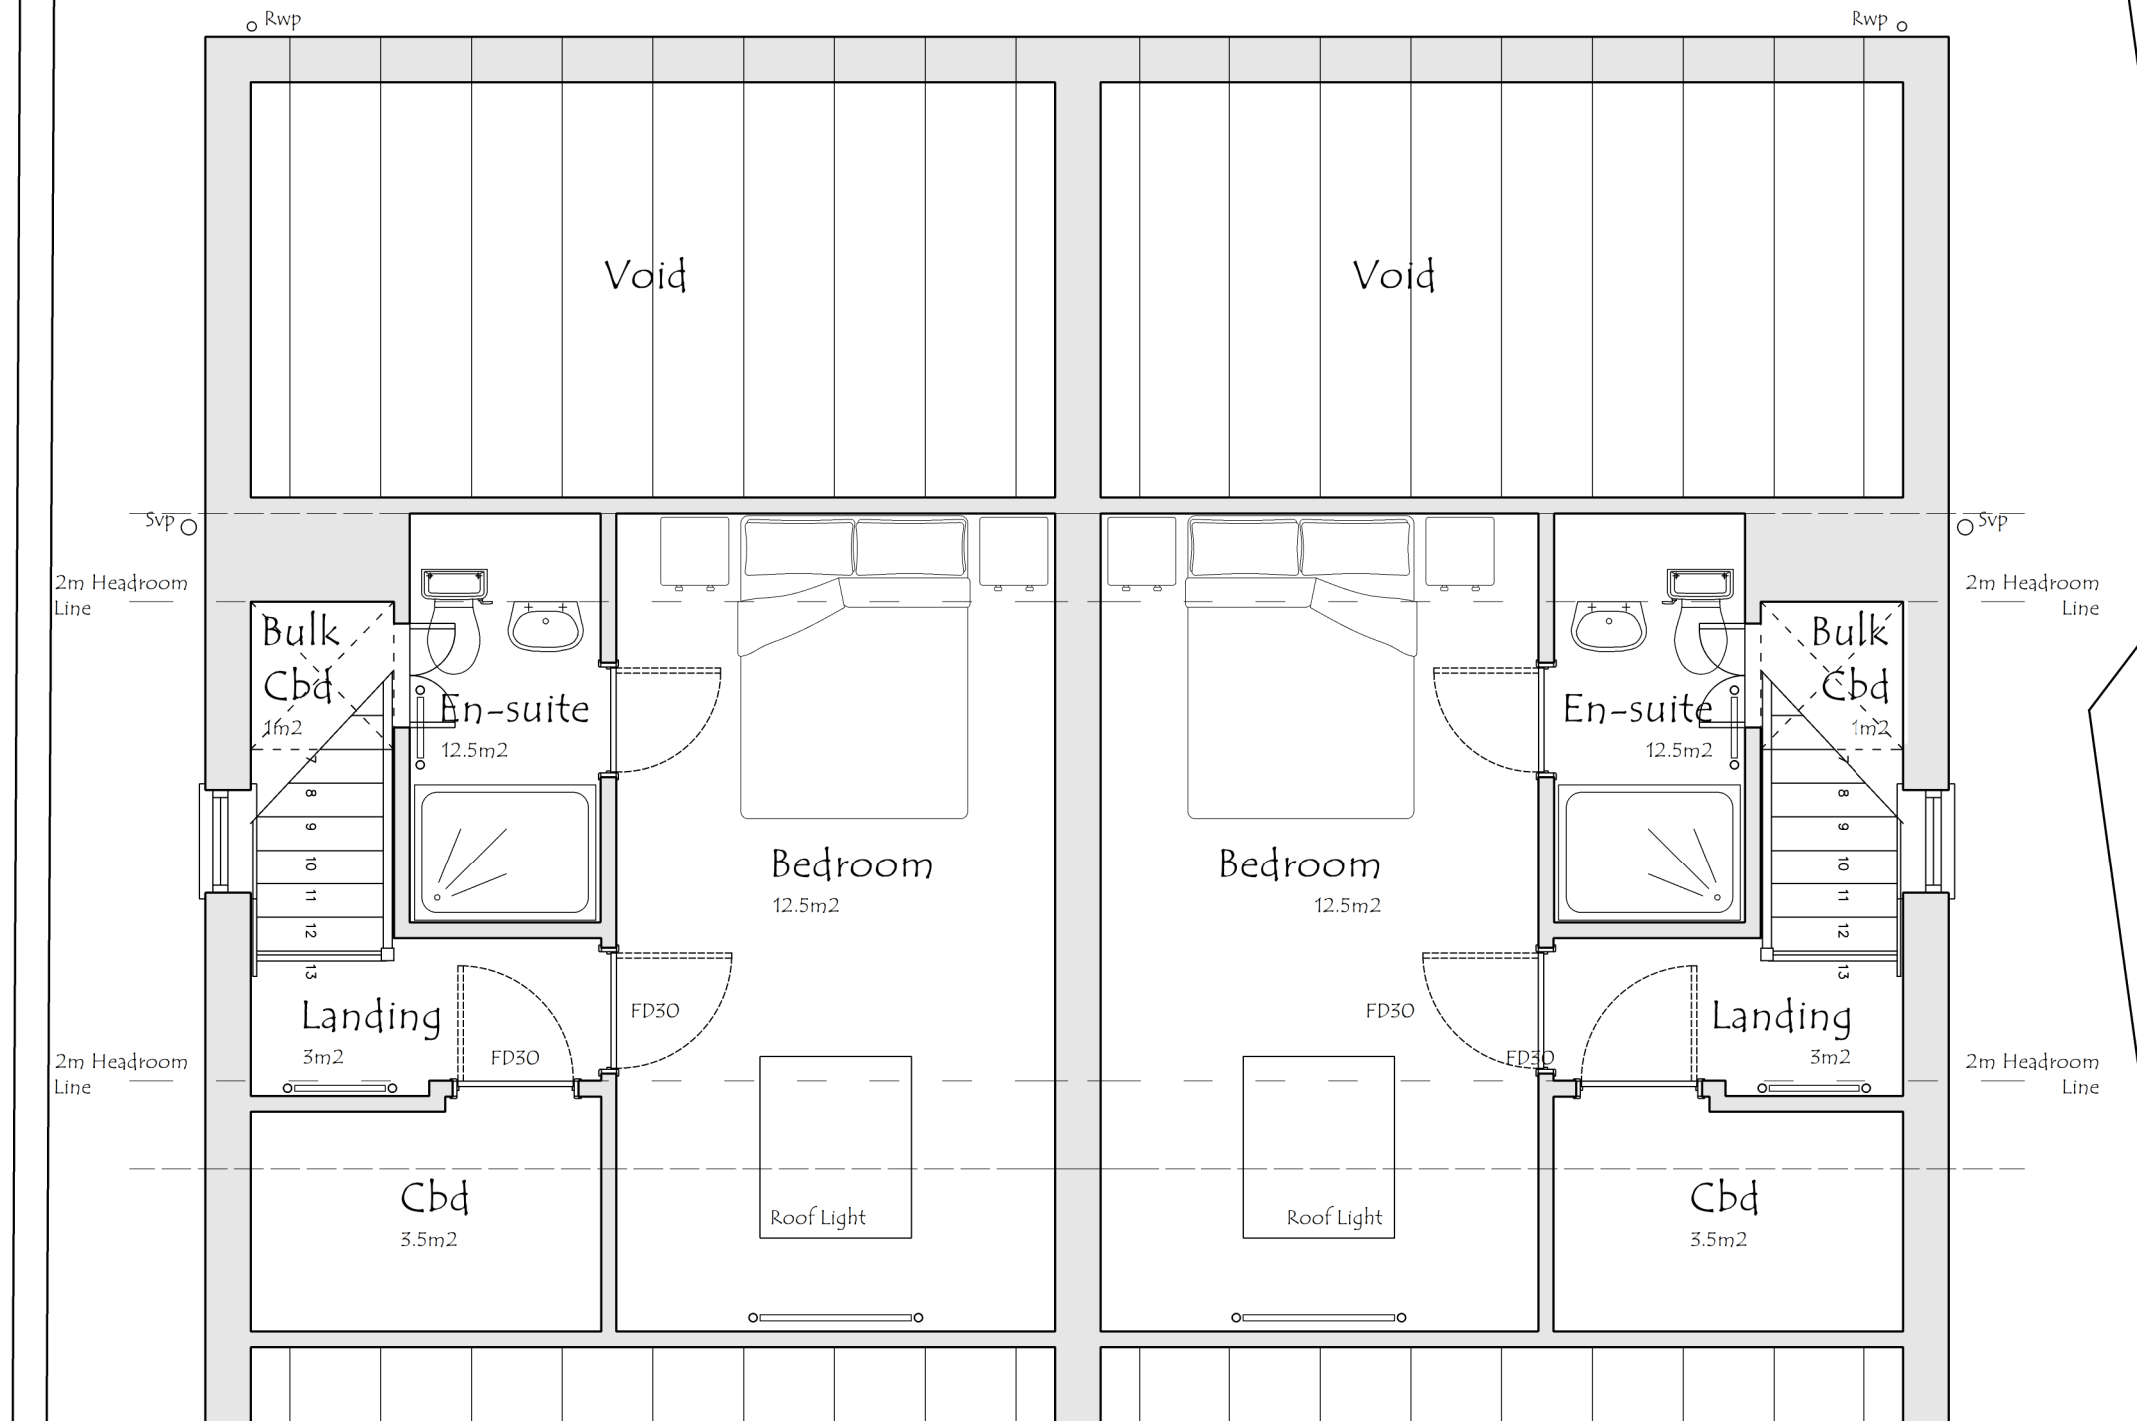

Proposed Second Floor Plan



Proposed Site Layout

REV	DESCRIPTION	DATE	DRWN
JDS DESIGNS LTD TEL - 0753443737 EMAIL - JDS.DESIGNS@GMAIL.COM			
PROJECT TITLE The erection of two pair semi-detached dwellings on vacant land off Brooke Street			
DRAWING TITLE Proposed Plans			
PROJECT NO. 2020.00240.000		DWG NO. P001	
SCALE 1:50 / 100		REV.	