

Notes:


PLANNING DRAWINGS - THIS DRAWING SHOULD NOT BE USED FOR ANY OTHER PURPOSES THAN THAT SPECIFIED HERE
COPYRIGHT - THIS DRAWING MAY NOT BE REPRODUCED OR MODIFIED IN WHOLE OR PART BY ANY PERSON OR ORGANISATION WITHOUT THE ARCHITECTS CONSENT. ISSUING COPIES TO THIRD PARTIES MAY NOT BE DONE WITHOUT THE ARCHITECTS CONSENT

Revision: A


Revision List:
A - 02.09.19 - garage in brick and increased in size, small porch added

0 10m


Project/ Client: 1 Woodland View / Pini
Drawing Title: Site Plans - Existing & Proposed
Drawing Number: 2084/TP/002
Scale at A3: 1:200

 

Date: June 19

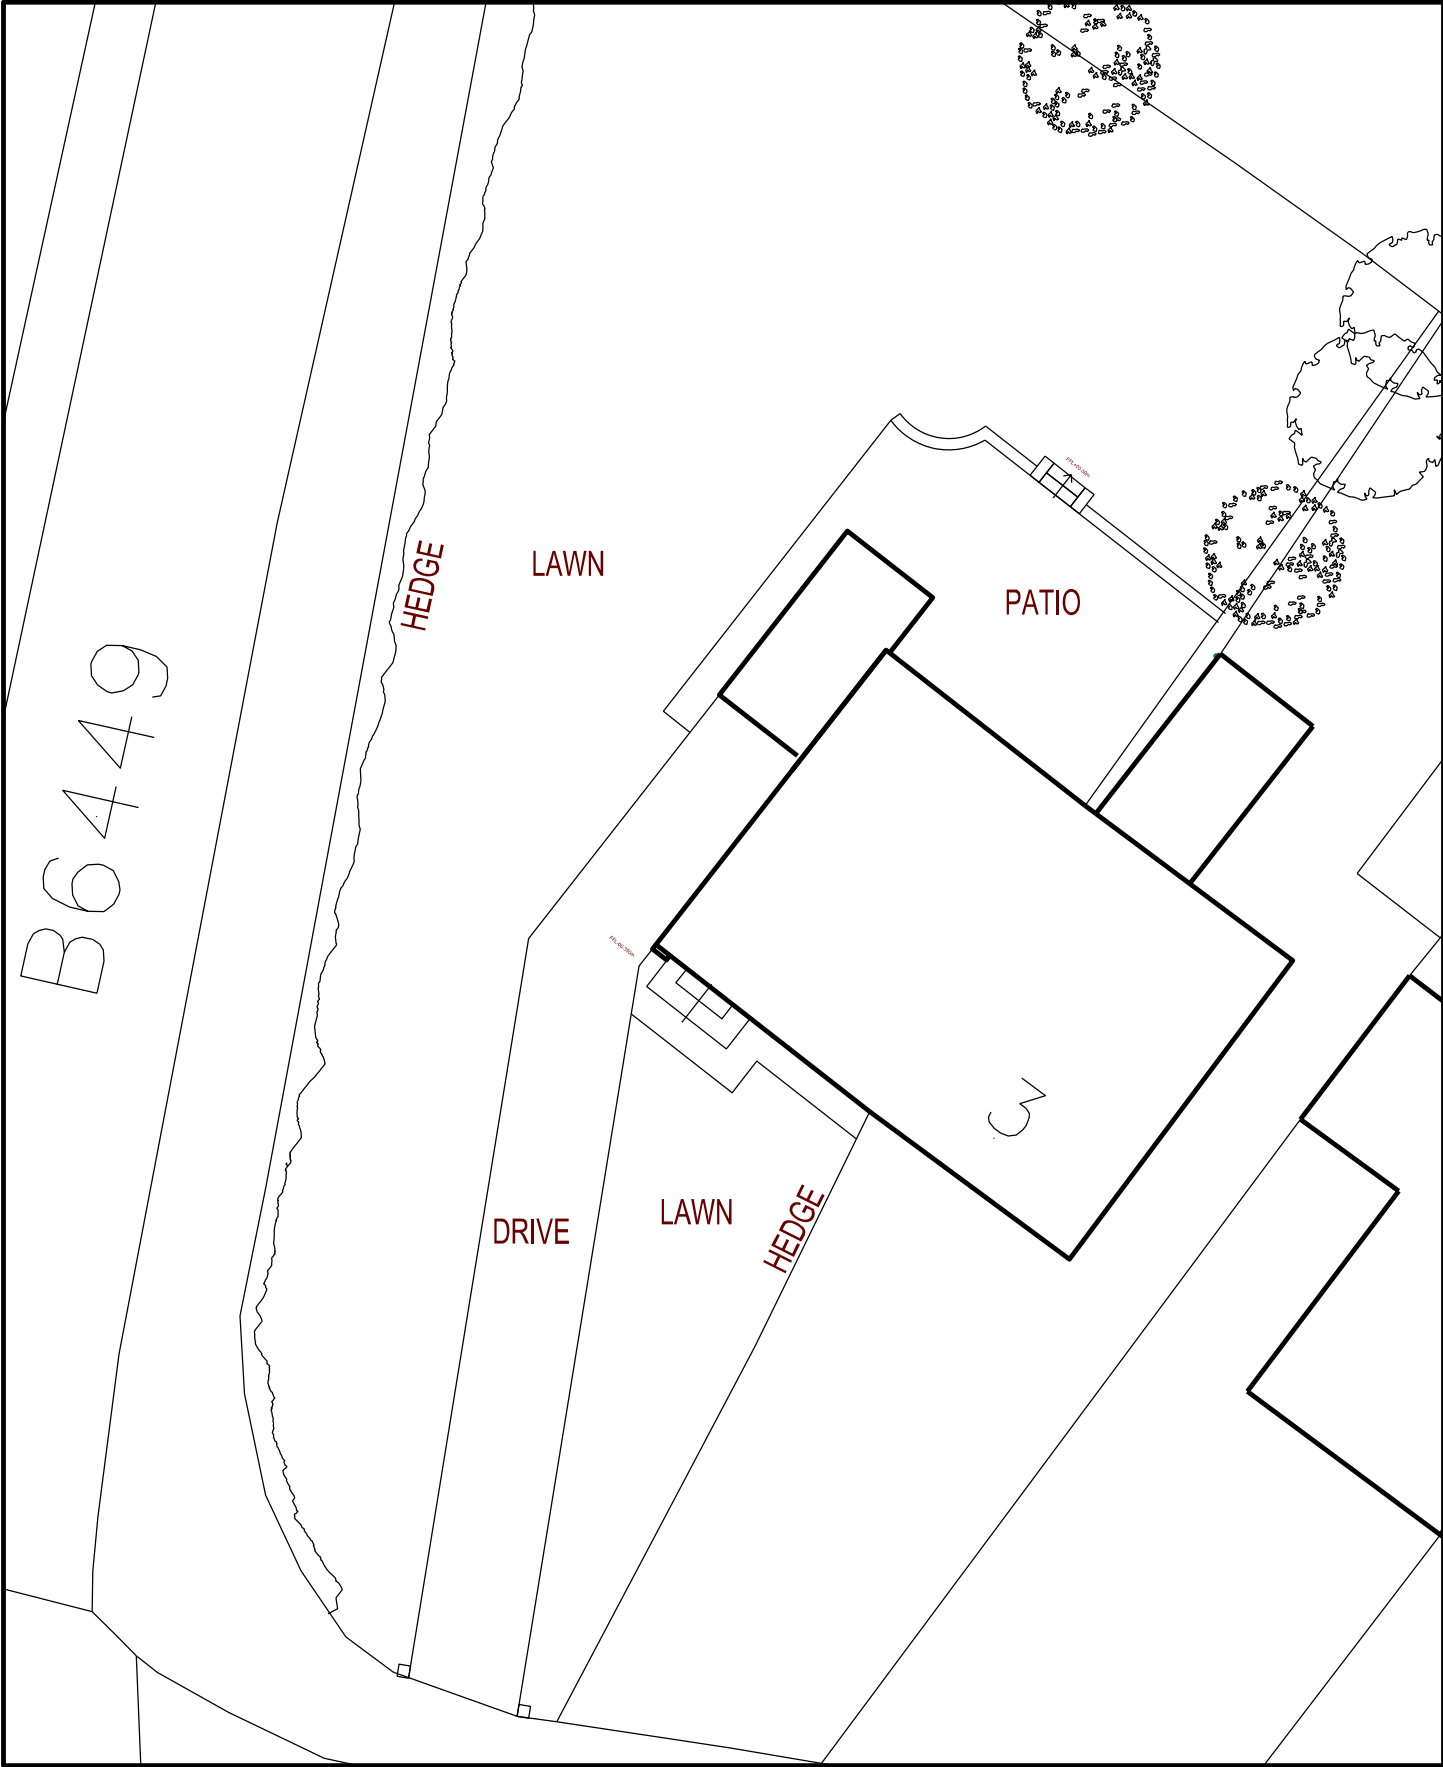

Site Plan - Existing

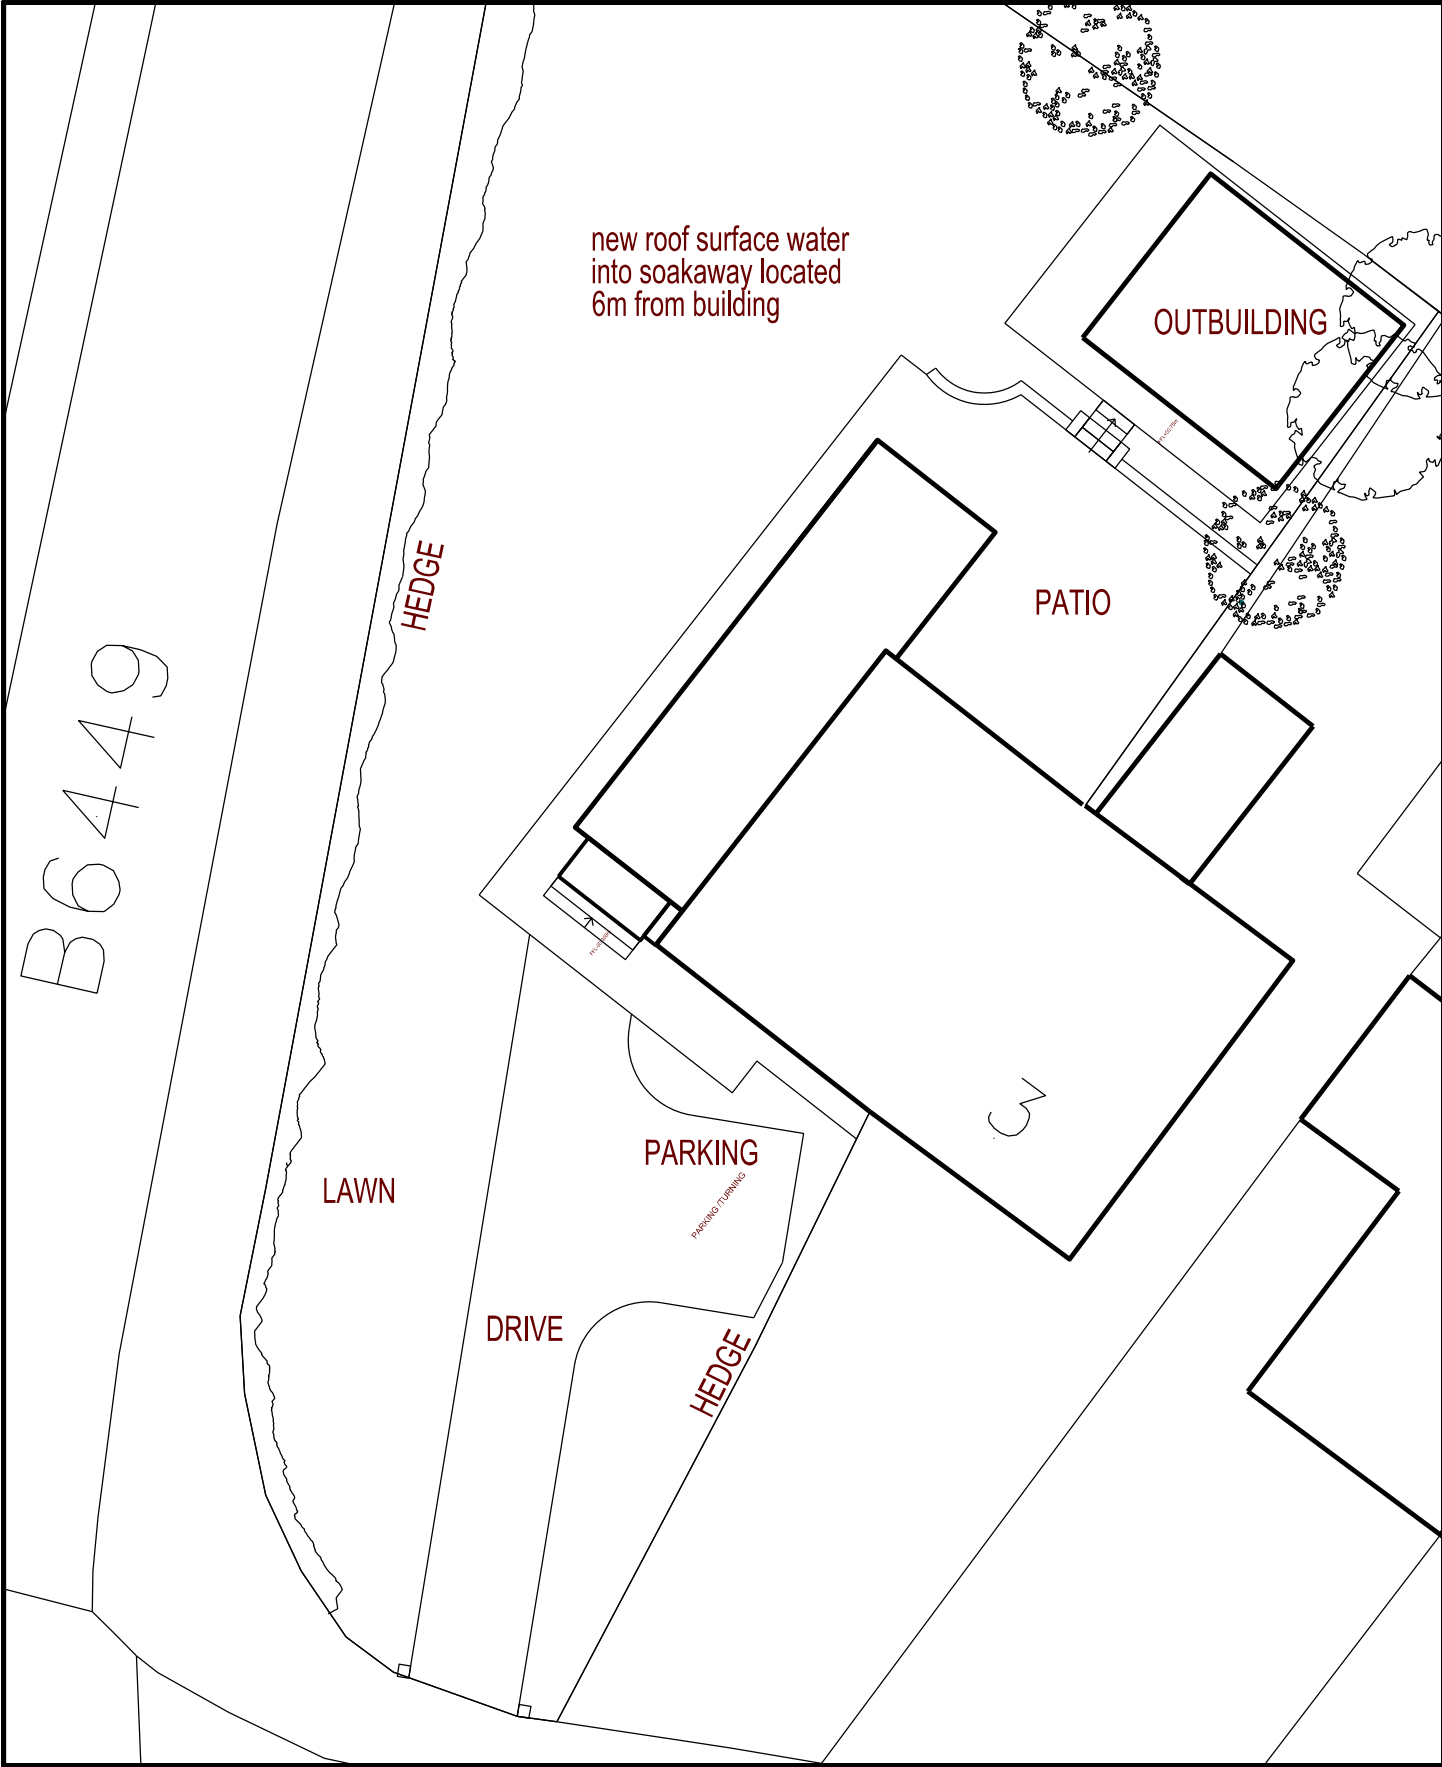

Site Plan - Proposed