


NOTES
1 Do not scale this drawing.
2 Site dimensions to be taken.
3 Contract administrator to be notified of any discrepancies prior to ordering of equipment and/or materials.



Existing North Elevation



Existing South Elevation

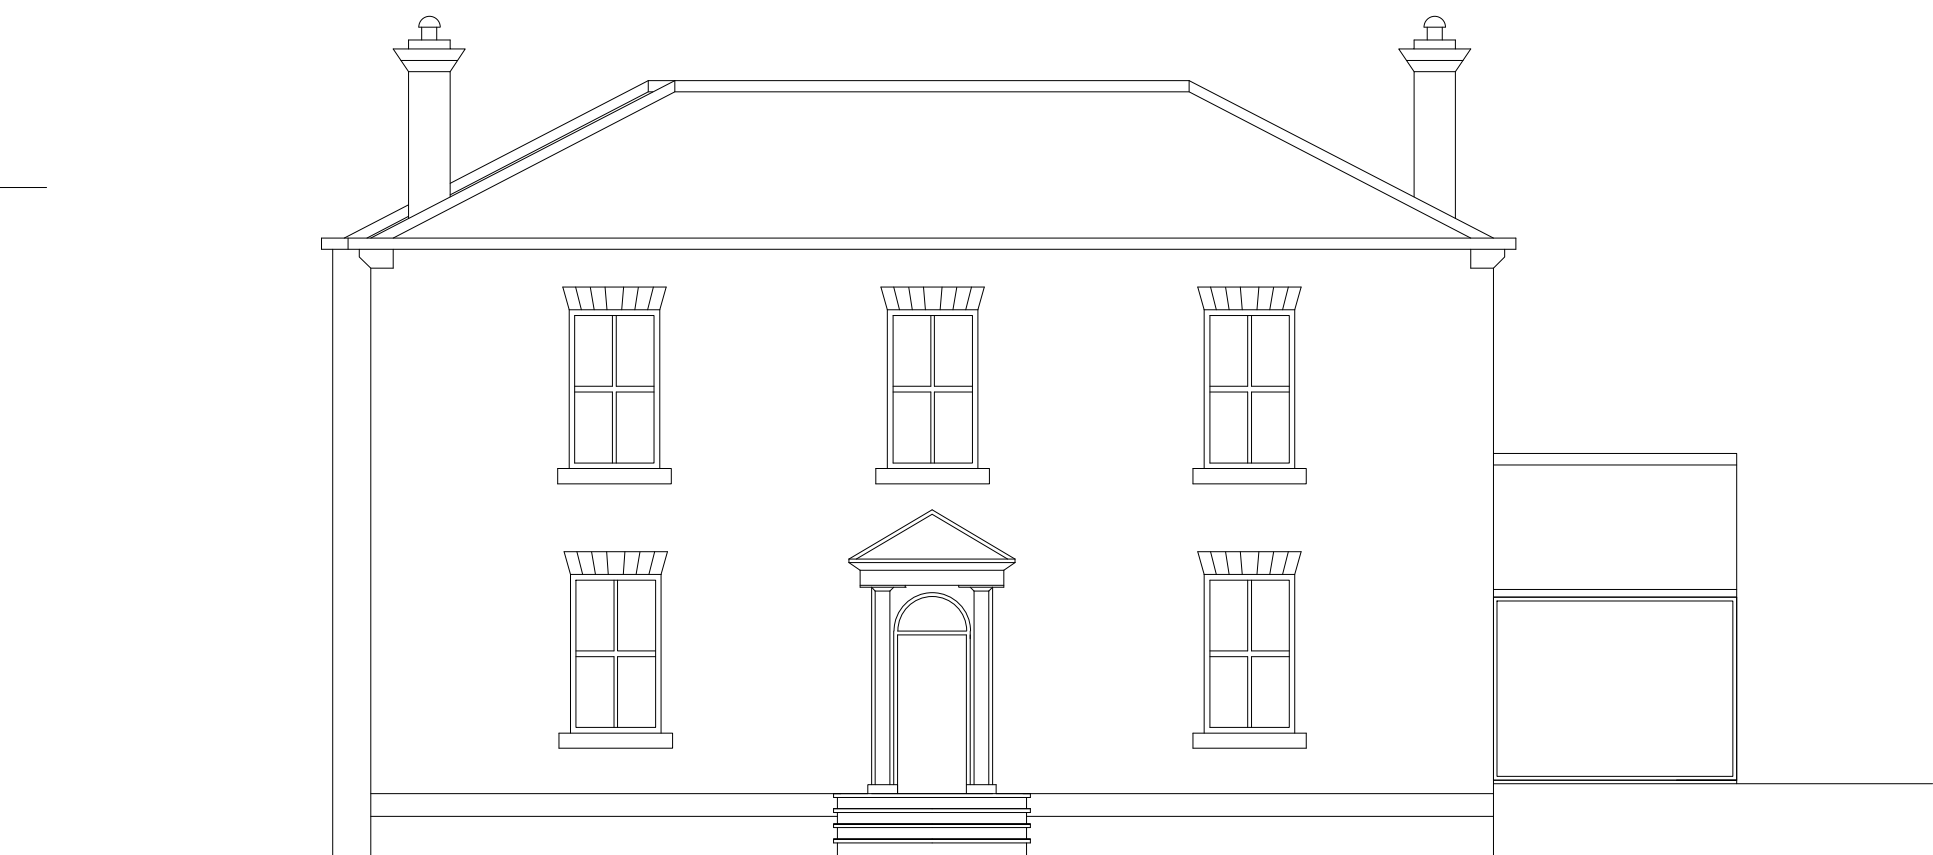

Existing East Elevation

Rev	By	Chk'd	Date	Description
-----	----	-------	------	-------------

Client
Barnsley College



property design
Quadrant, Cobalt Business Park,
North Tyneside, NE27 0BY
Tel: 0191 643 4089

Project
**Conversion of Belle Vue House
into 5no. Executive Apartments**

Drawing Title
**Belle Vue House - Existing
Elevations**

Drawn By SM	Date 27.06.14
--------------------	---------------

Checked By AA	Date 27.06.14
----------------------	---------------

Approved By SD	Date 27.06.14
-----------------------	---------------

Drawing Number CS071069 / A / 005	Rev -
---	-----------------

Drawing Scale 1:100 @ A1

Drawing Status FEASIBILITY/ TENDER/ CONTRACT/AS BUILT

Proposed Development
Belle Vue House