



AWAYING/COPY AND ANY DESIGN THEREON IS THE PROPERTY OF ARCHITECTURE LTD. IT IS TO BE USED ONLY FOR THE PURPOSE FOR WHICH IT WAS EXPRESSLY LOANED. IT IS NOT TO BE COPIED IN ANY FORMATION OR REPRODUCTION WITHIN THIS DRAWING IS NOT TO BE LOANED TO ANY THIRD PARTY WITHOUT PRIOR WRITTEN CONSENT. ALL MEASUREMENTS TO BE TAKEN ON SITE PRIOR TO CONSTRUCTION. DO NOT SCALE THIS DRAWING.

ARCHITECTURE LTD
ANY NUMBER 12942045

NOT FOR CONSTRUCTION

ECT

Small Units Levor Industrial Estate E MILL BARNSELY


IT:

ANNING



THE PLAN

HA-21-32-P 02

NO	DESCRIPTION	DATE
	ORIGINAL ISSUE	MAY 2017
	PLANNING UPDATES	SEP 2017
	CONSULTATION COMMENTS	JULY 2018

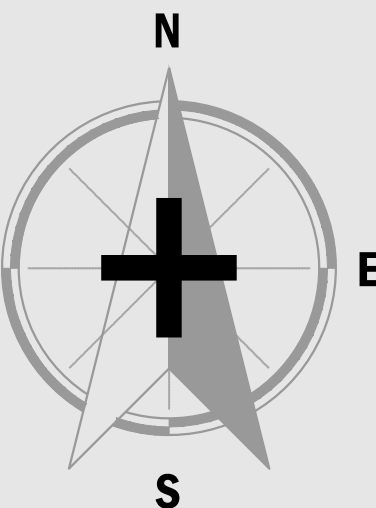

200 A. I.
ARCHITECTURE LTD © 2021

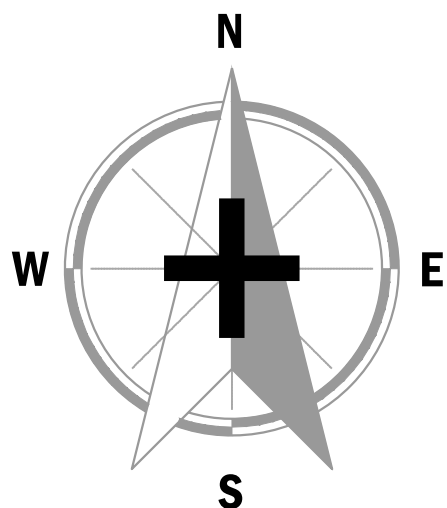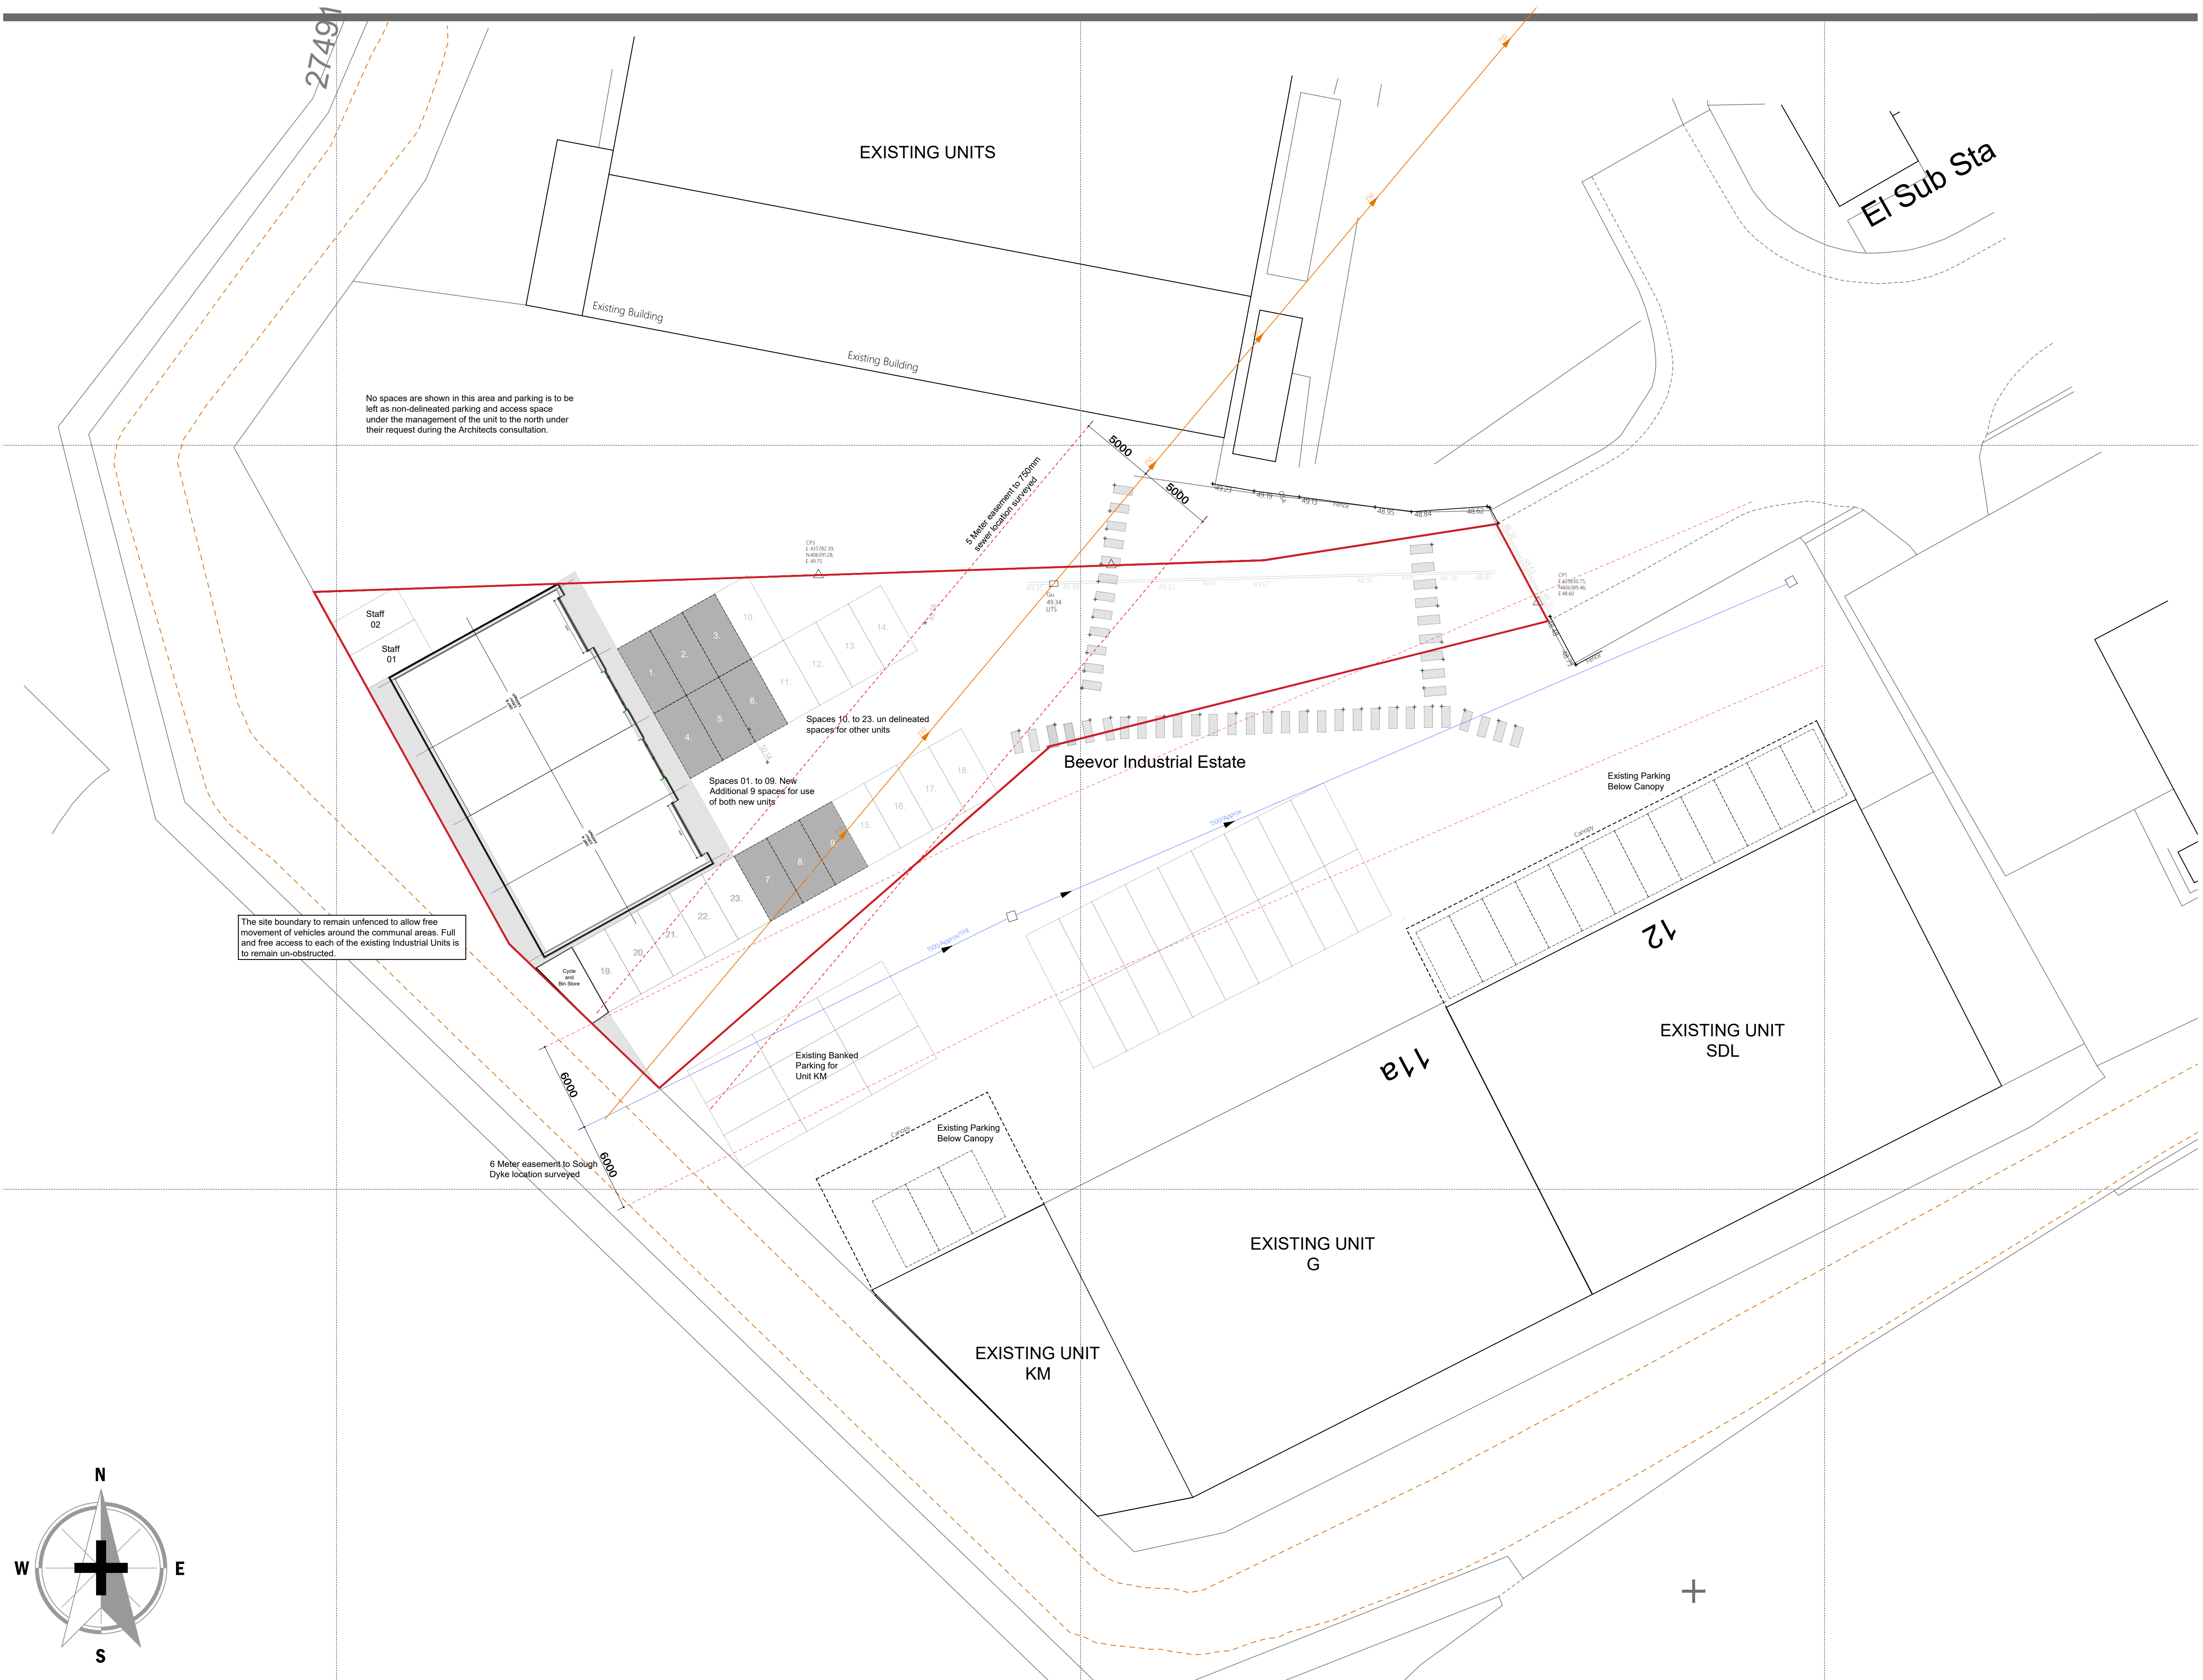

PROPOSED SITE PLAN SCALE 1:200

Scale 1:200

